
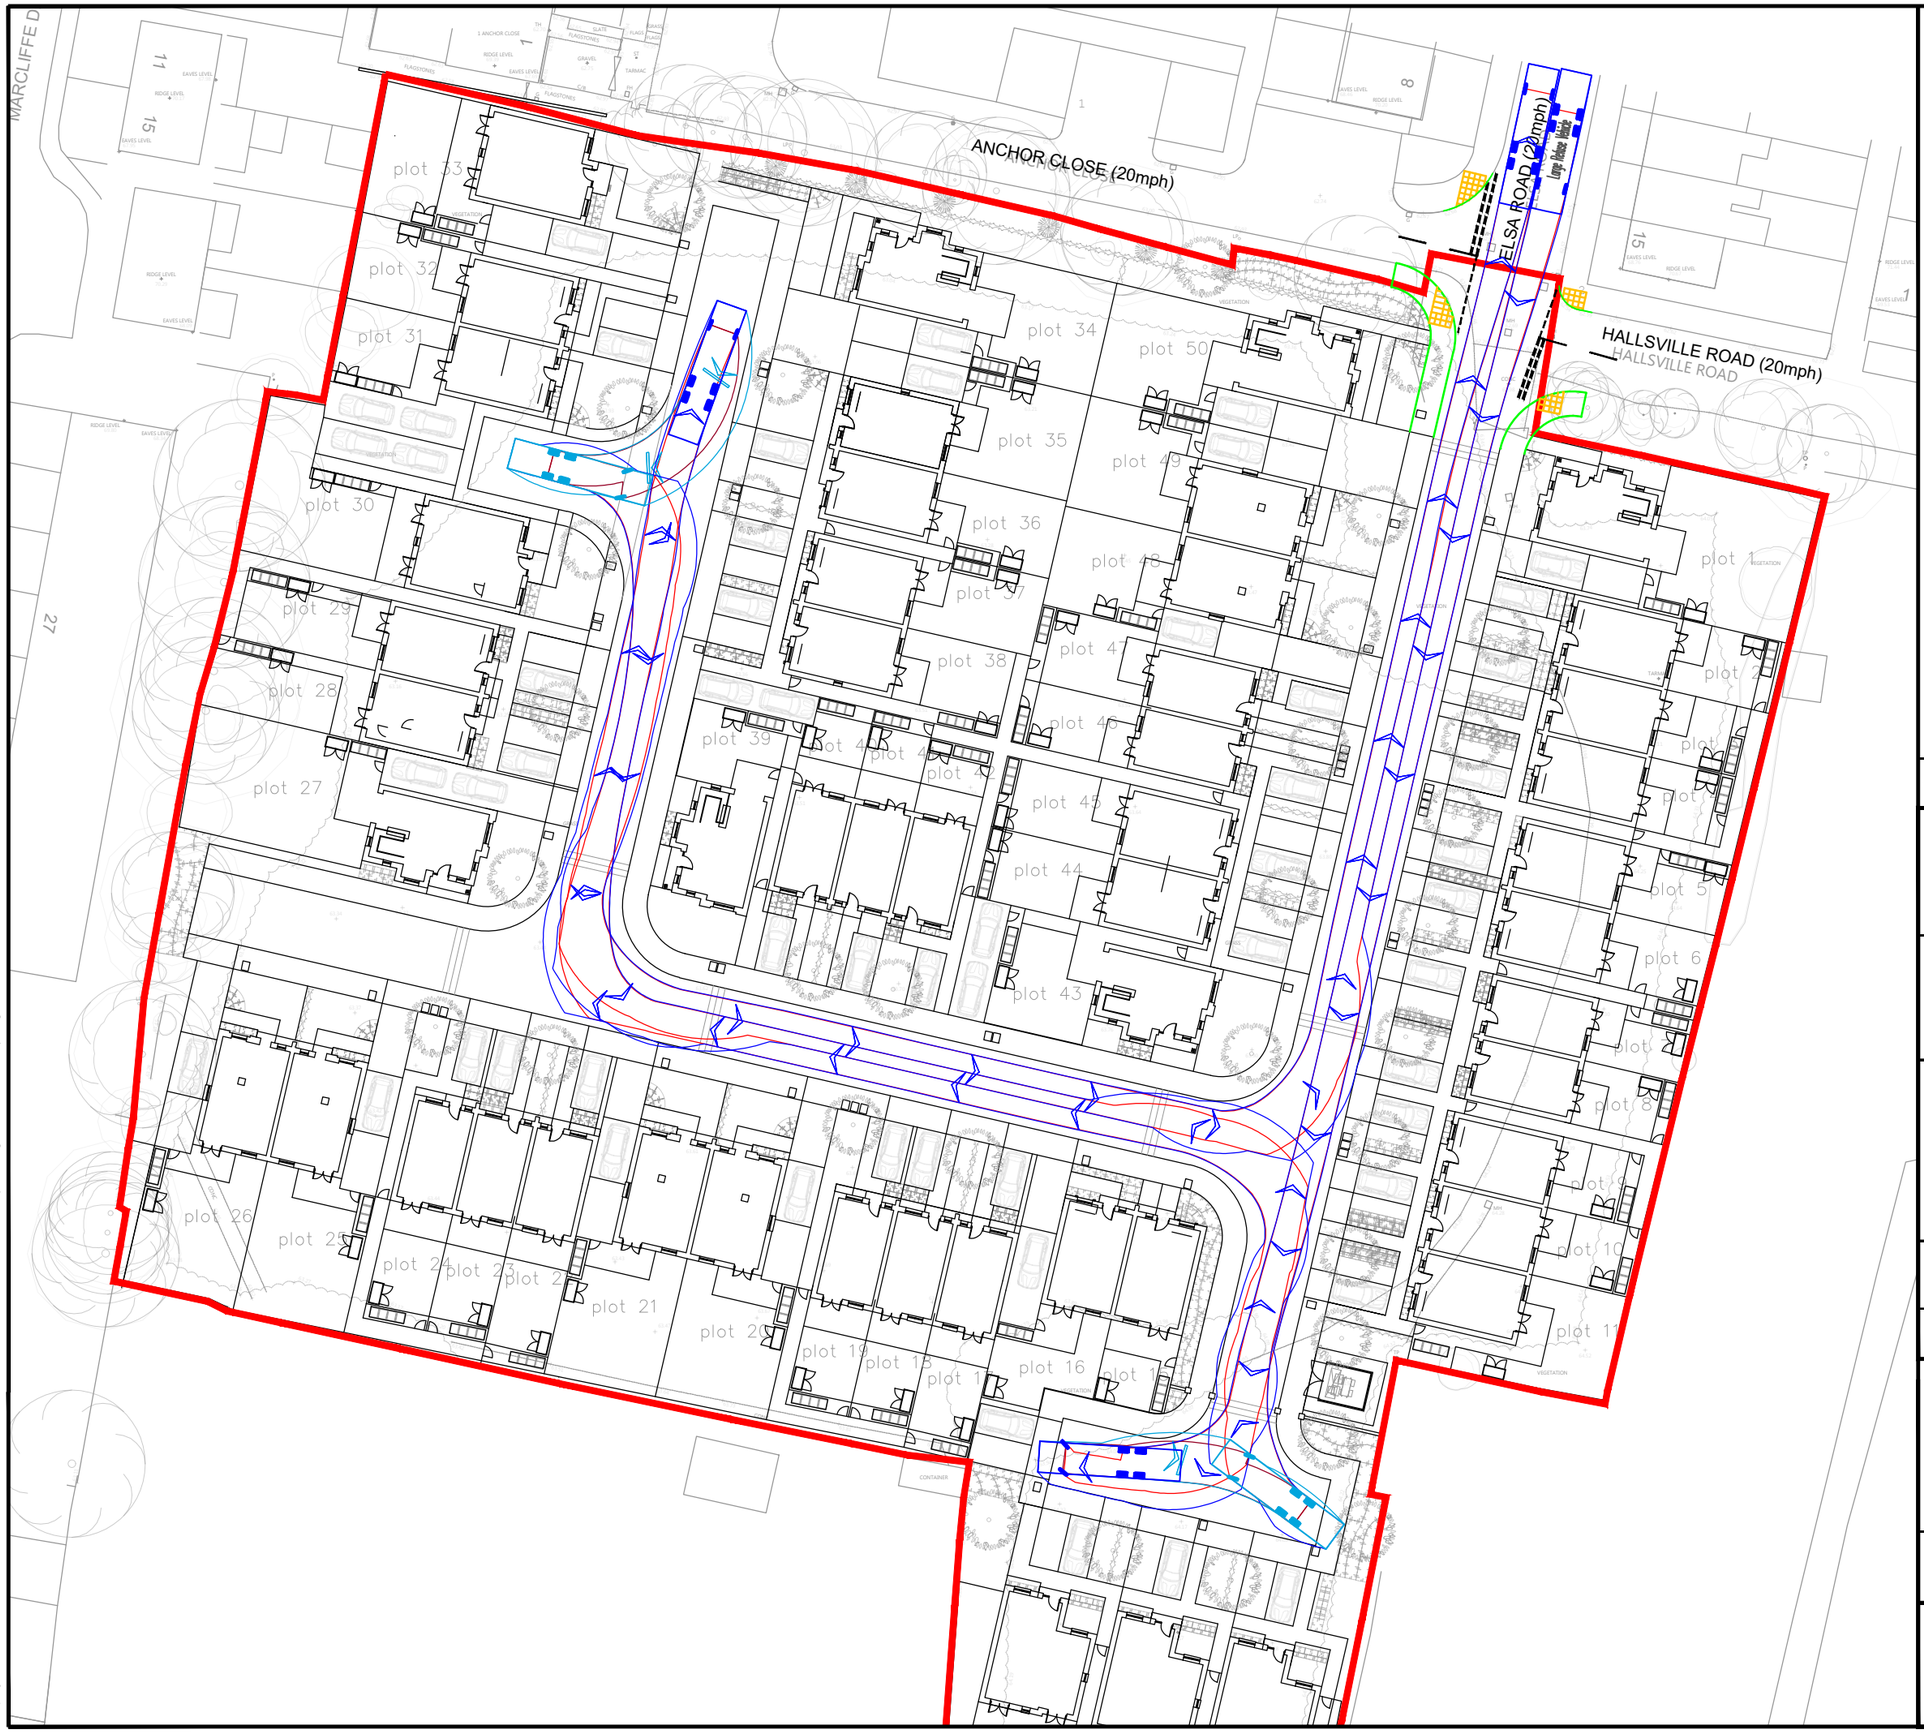


Z:\projects\5025 Elsa Road, Levenshulme\CAD\EDDISONS DRAWINGS\5025-SP01 Rev E (Tracking - Refuse Vehicle).dwg

NOTES

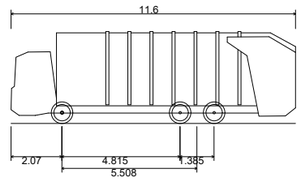

Large Refuse Vehicle	
Overall Length	11.600m
Overall Width	2.530m
Overall Body Height	3.751m
Min Body Ground Clearance	0.304m
Track Width	2.500m
Lock to lock time	4.00s
Kerb to Kerb Turning Radius	9.500m

REV	DETAILS	DRAWN	CHECKED	DATE
E	PROPOSED SITE LAYOUT UPDATED	SL	TB	MAR 2026

CLIENT:

SOUTHWAY HOUSING TRUST

PROJECT:

ELSA ROAD, LEVENSHULME

DRAWING TITLE:

SWEPT PATH ANALYSIS

SCALES: 1:500 @ A3

DRAWN:	CHECKED:	DATE:
RC	TSB	DEC 2025

Eddisons
340 Deansgate
Manchester
M3 4LY

Email: info@croftts.co.uk
Tel: 0161 837 7380
Web: www.eddisons.com/services/transport-planning

DRAWING NUMBER:	REVISION:
5025-SP01	E

Eddisons