




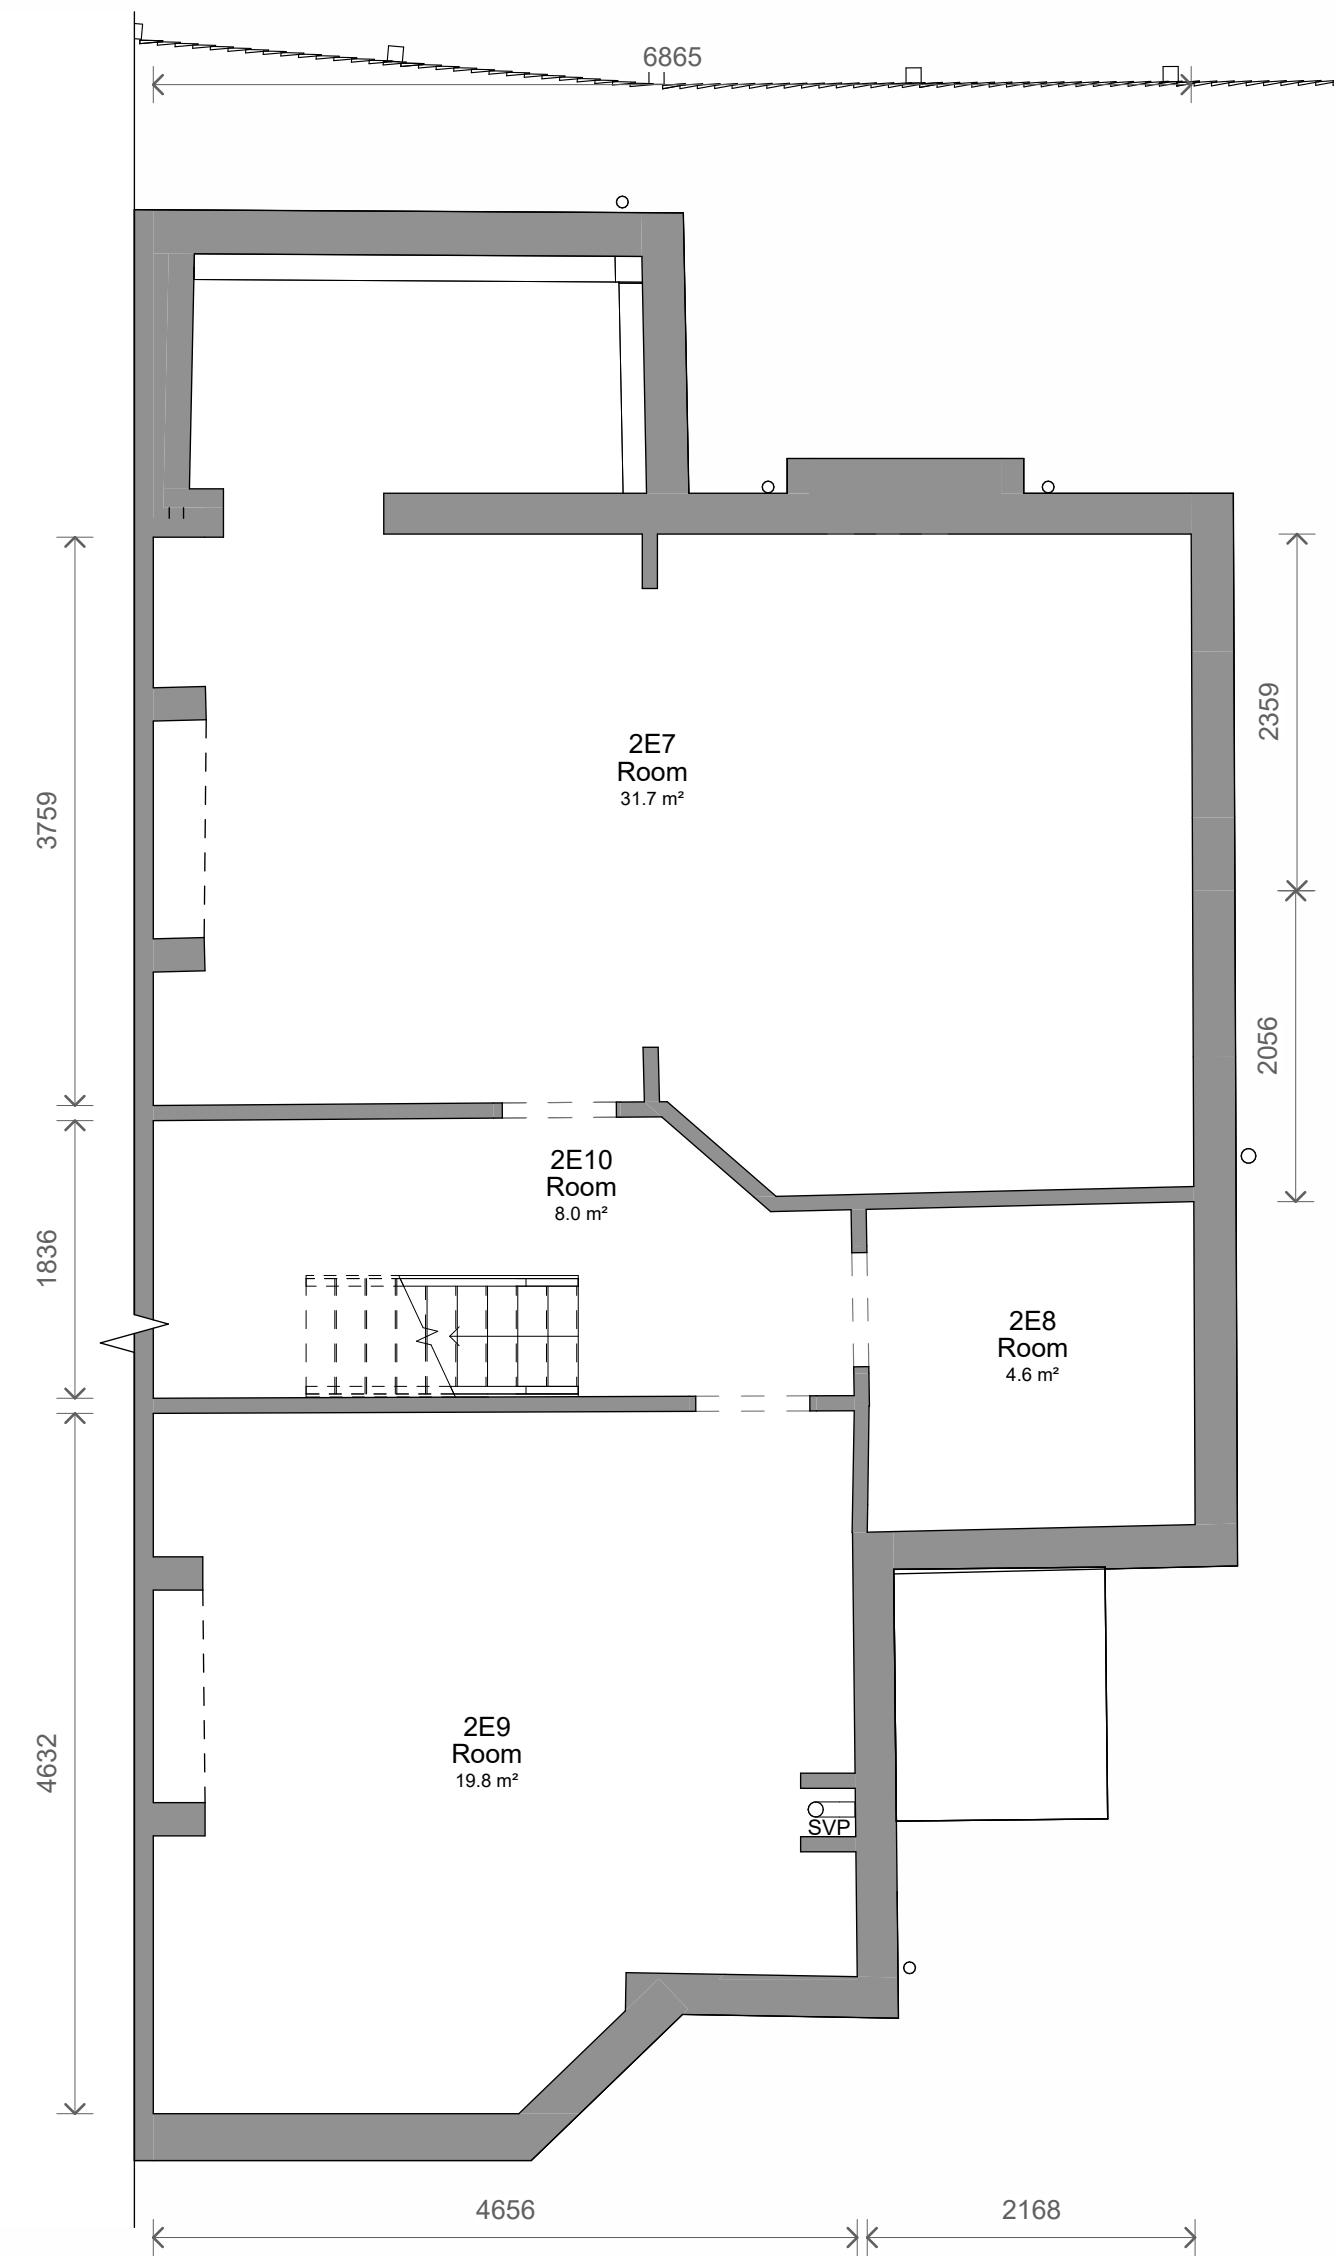


5 LEVEL -1 - Existing
1 : 50

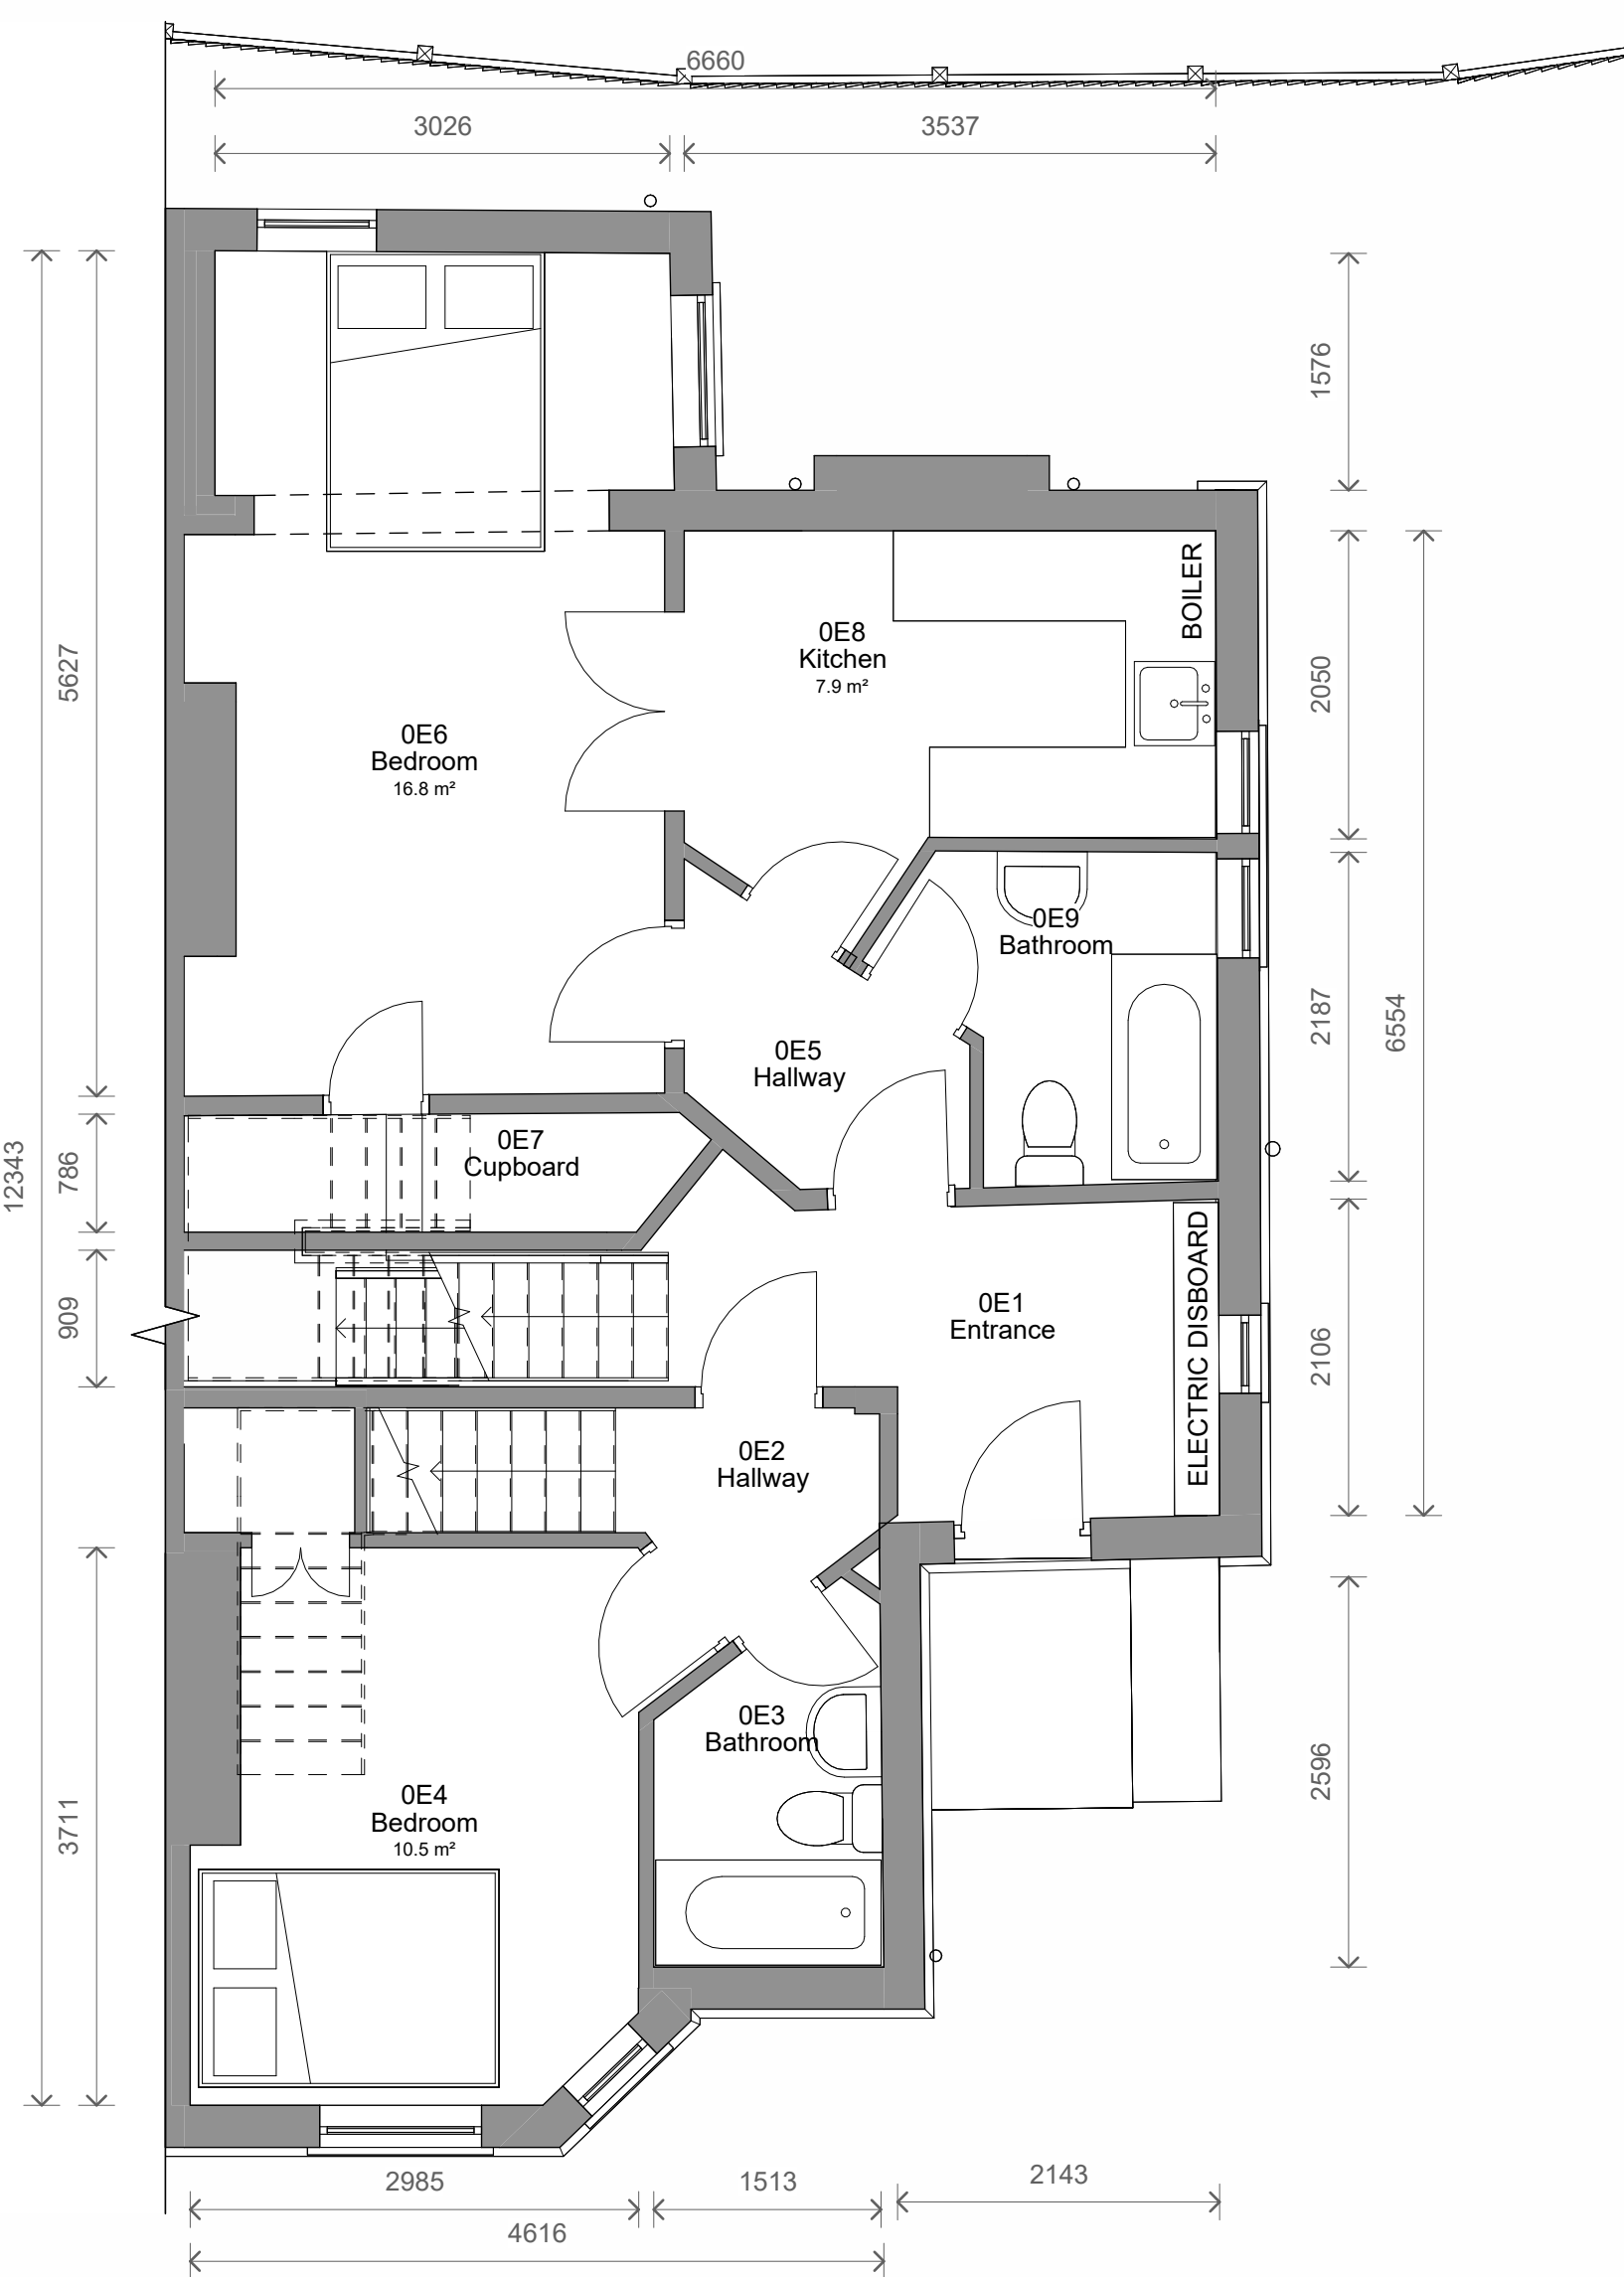


6 Level 0 - Existing
1 : 50

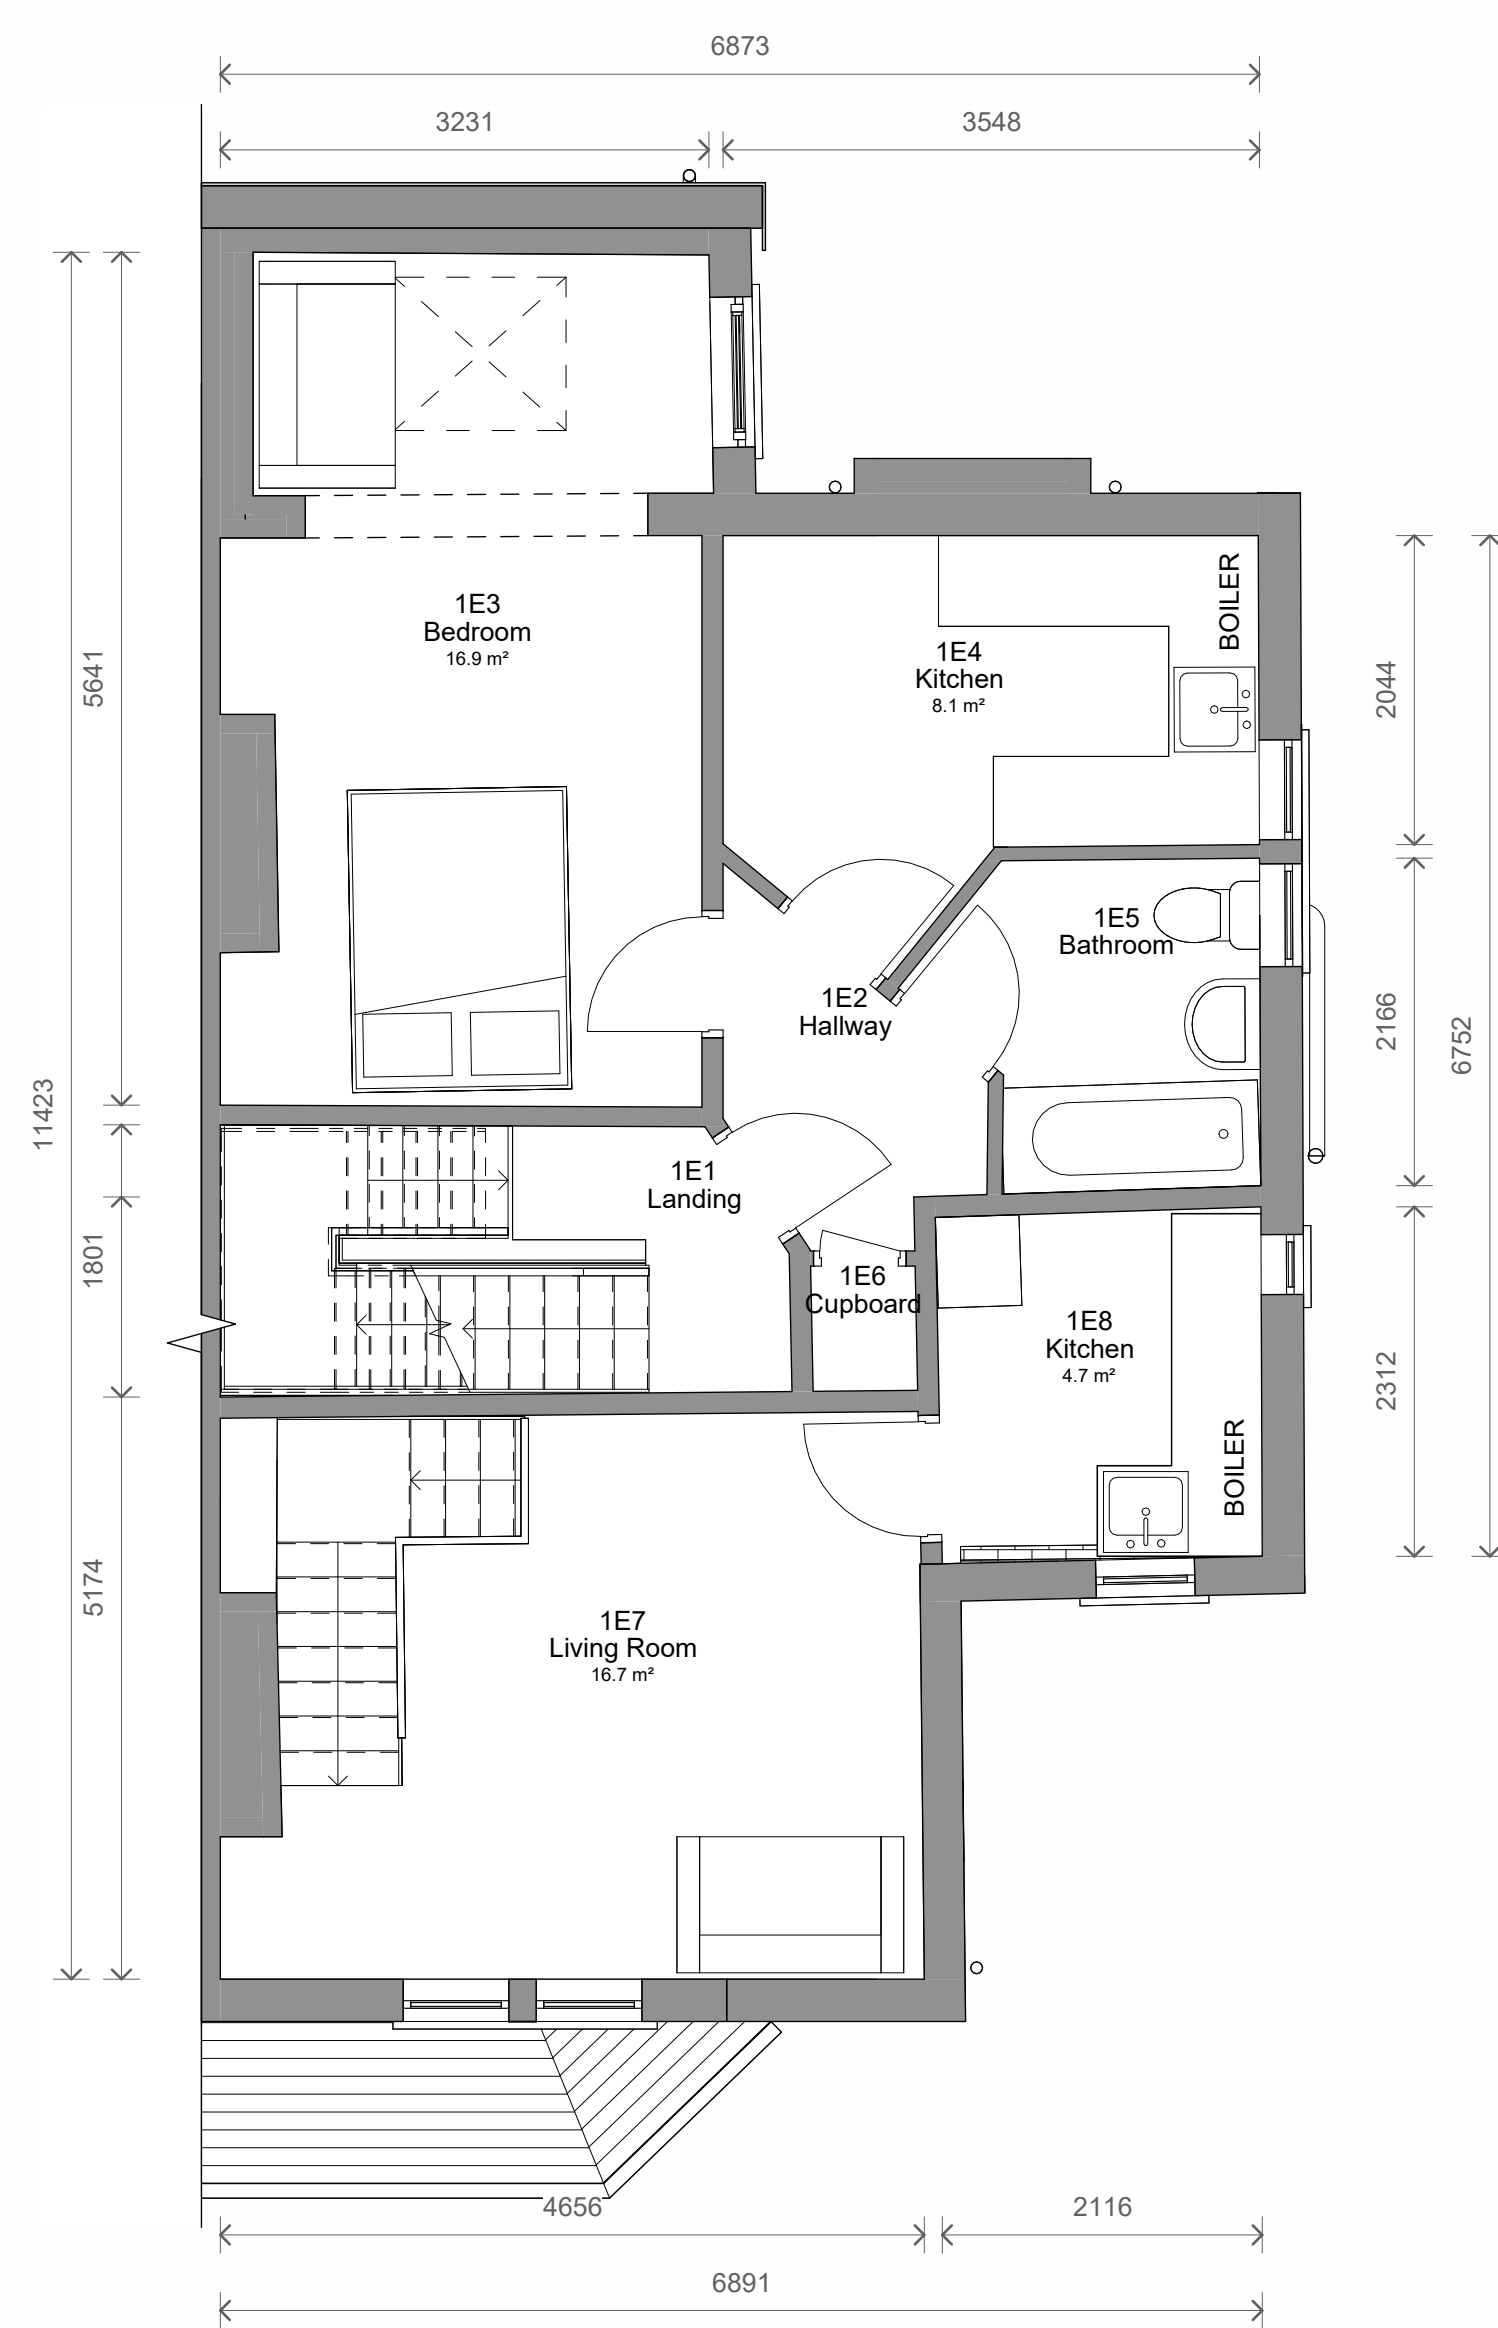


7 Level 1 - Existing
1 : 50

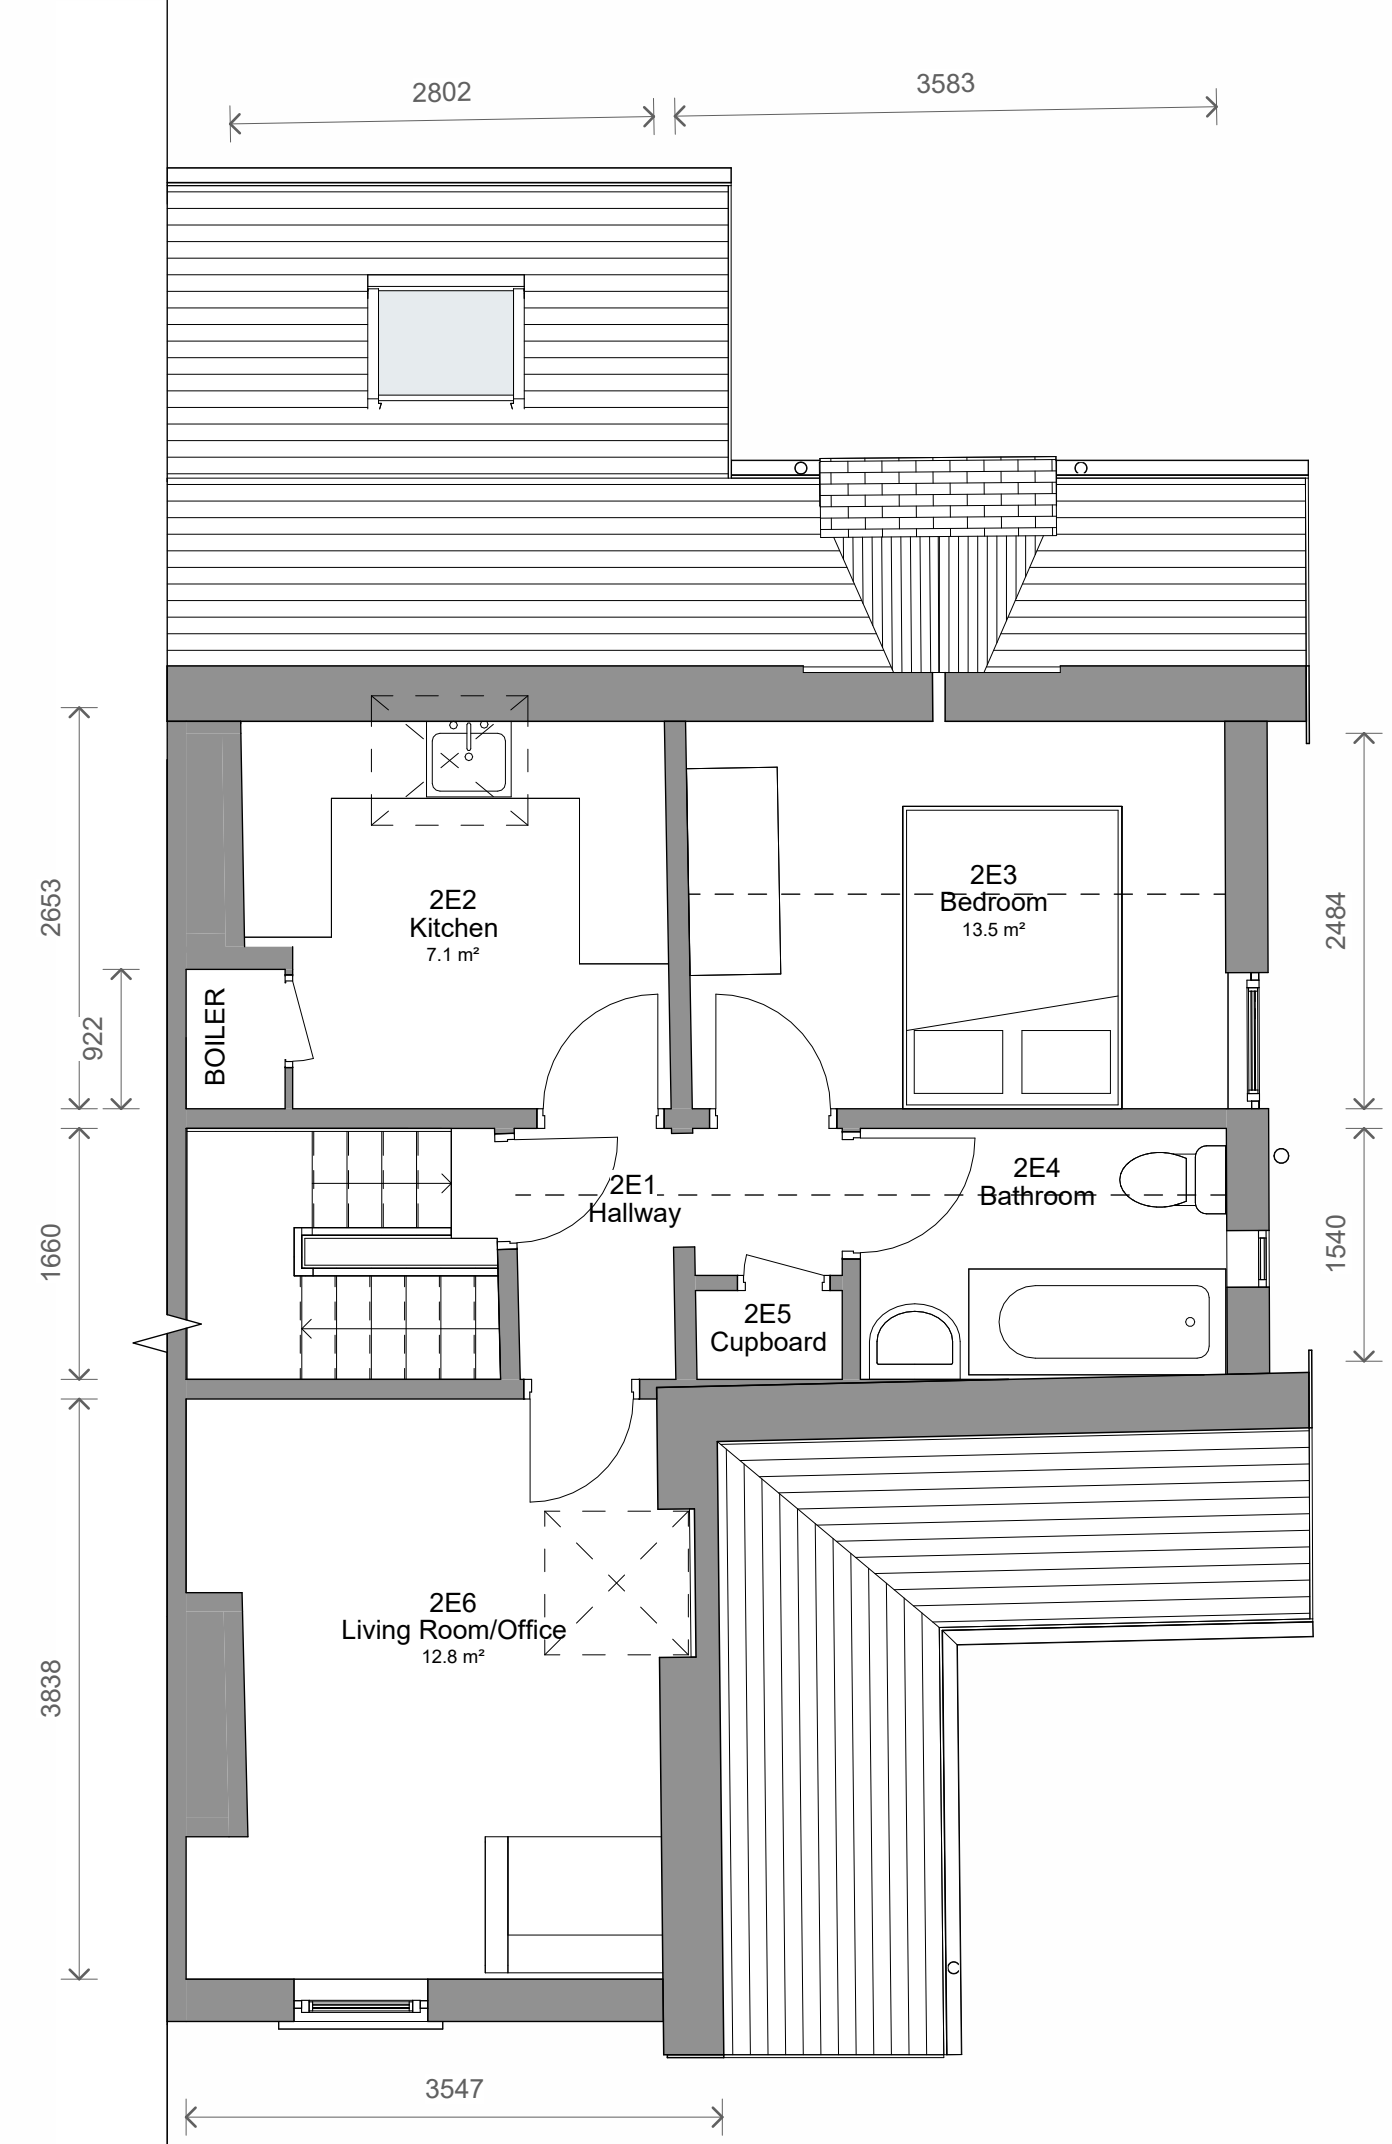


8 Level 2 - Existing
1 : 50

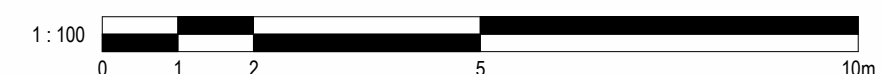

1 Front - Existing
1 : 100

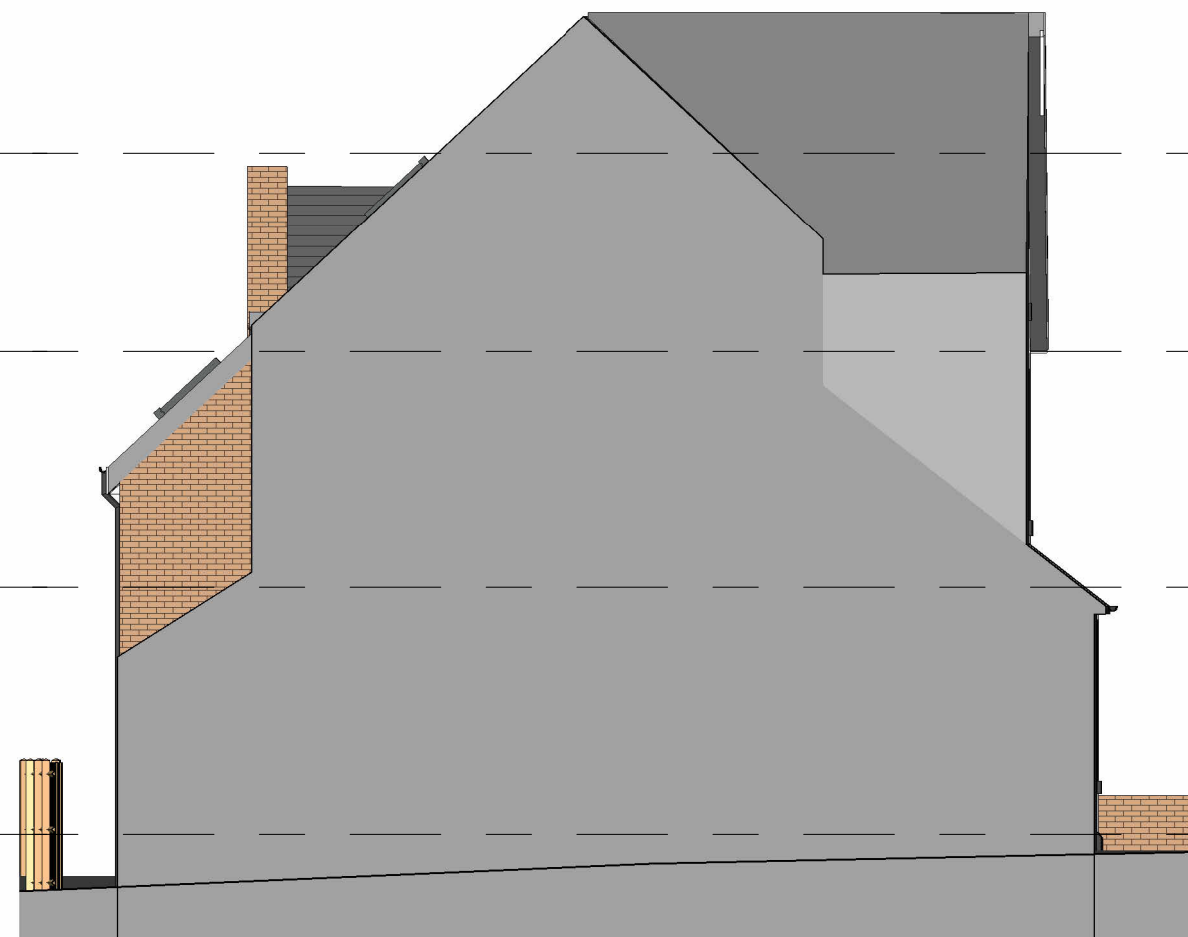

2 Left Side - Existing
1 : 100

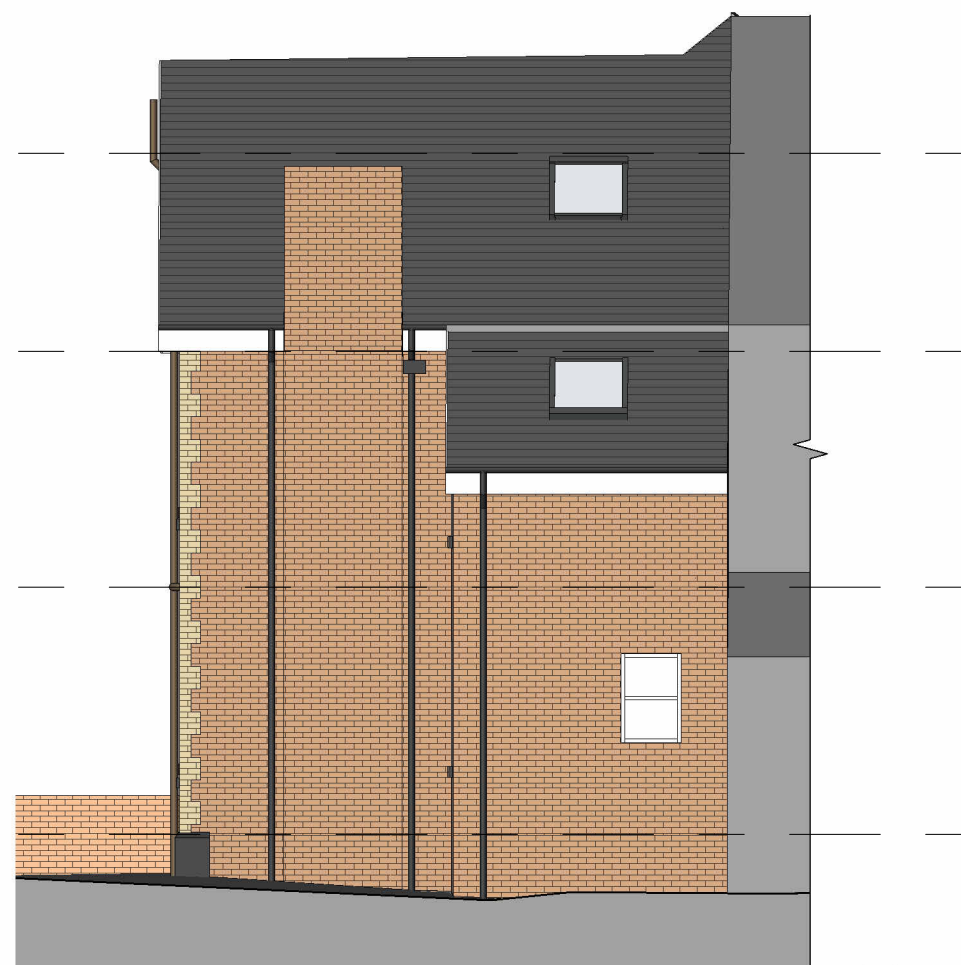

3 Rear - Existing
1 : 100



4 Right Side - Existing
1 : 100

No.		Description	Date	Initial
PROJECT 1 Chatham Grove, Withington				
TITLE Existing Elevations				
STATUS DESIGN				
DRAWN BY --		DATE _/_/2024		SCALE (@ A1) As indicated
PROJECT NUMBER GSS25135		DRAWING NUMBER 002b		REV
GOLD SKETCH S T U D I O S www.goldsketch.co.uk info@goldsketch.co.uk 0161 792 9595				
NOTES: © COPYRIGHT - ALL RIGHTS RESERVED. THIS DRAWING AND ANY PARTS THEREOF ARE UNREGISTERED AND NOT BE REPRODUCED OR TRANSMITTED IN ANY FORM OR BY ANY MEANS, ELECTRONIC OR MECHANICAL, INCLUDING PHOTOCOPYING, RECORDING, OR BY ANY INFORMATION STORAGE AND RETRIEVAL SYSTEM, WITHOUT THE WRITTEN PERMISSION OF GOLD SKETCH STUDIOS. DRAWING TO BE USED FOR THE STATUS INDICATED ONLY. ALL DIMENSIONS ARE GIVEN TO THE CENTRE OF FINISH LINE UNLESS OTHERWISE SPECIFIED. ALL DIMENSIONS ARE TO BE IN ACCORDANCE WITH CURRENT BUILDING REGULATIONS, RELEVANT CODES OF PRACTICE AND BRITISH STANDARDS. ALL DIMENSIONS ARE IN MILLIMETRES UNLESS OTHERWISE STATED.				