


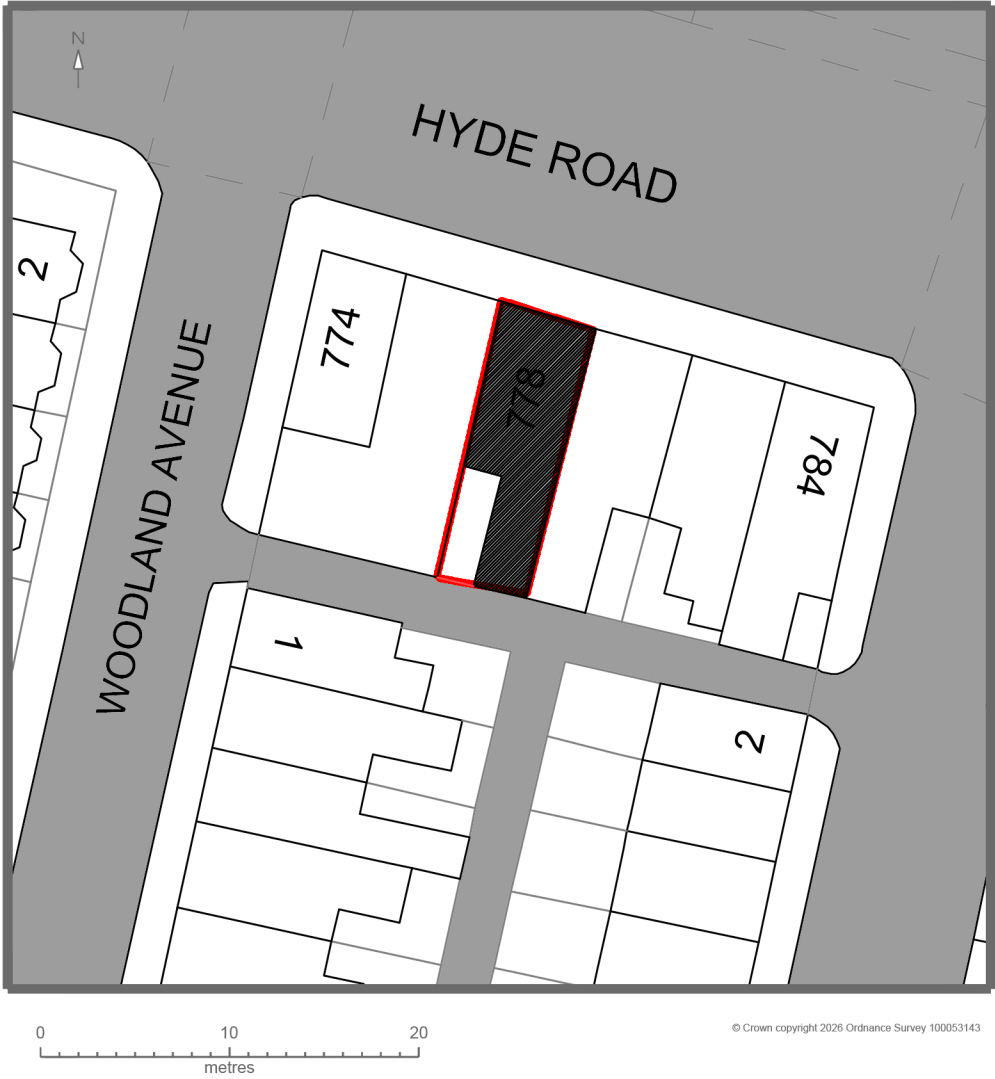

NOTES 1 All drawings supplied by DWGPlans Manchester are to be used for planning permission purposes only and not to be used for building regulation purposes. 2 The contractor or supplier is to check all relevant dimensions, levels, existing structure and materials prior to commencing works.					DWG Plans Manchester mobile:07927976392 email:info@dwgplans-manchester.co.uk
DRAWN	NAME	DATE	SIZE A3	DWG No 1009	TITLE : Change of use from Class E to Sui Generis
	EHK	01/04/2026			
UNLESS OTHERWISE SPECIFIED DIMENSIONS ARE IN METERS			SCALE 1:250	REV A	CLIENT: Hamad Masqood Address: 778 Hyde Road, Gorton, M18 7JD