



All dimensions to be checked
on site prior to any
commencing work.

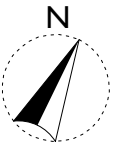

KEY

- Existing
- Proposed
- Downstand beams
- Existing to be removed
- Drawing reference
1/312 (TBC)
- Units in use, not part of
application

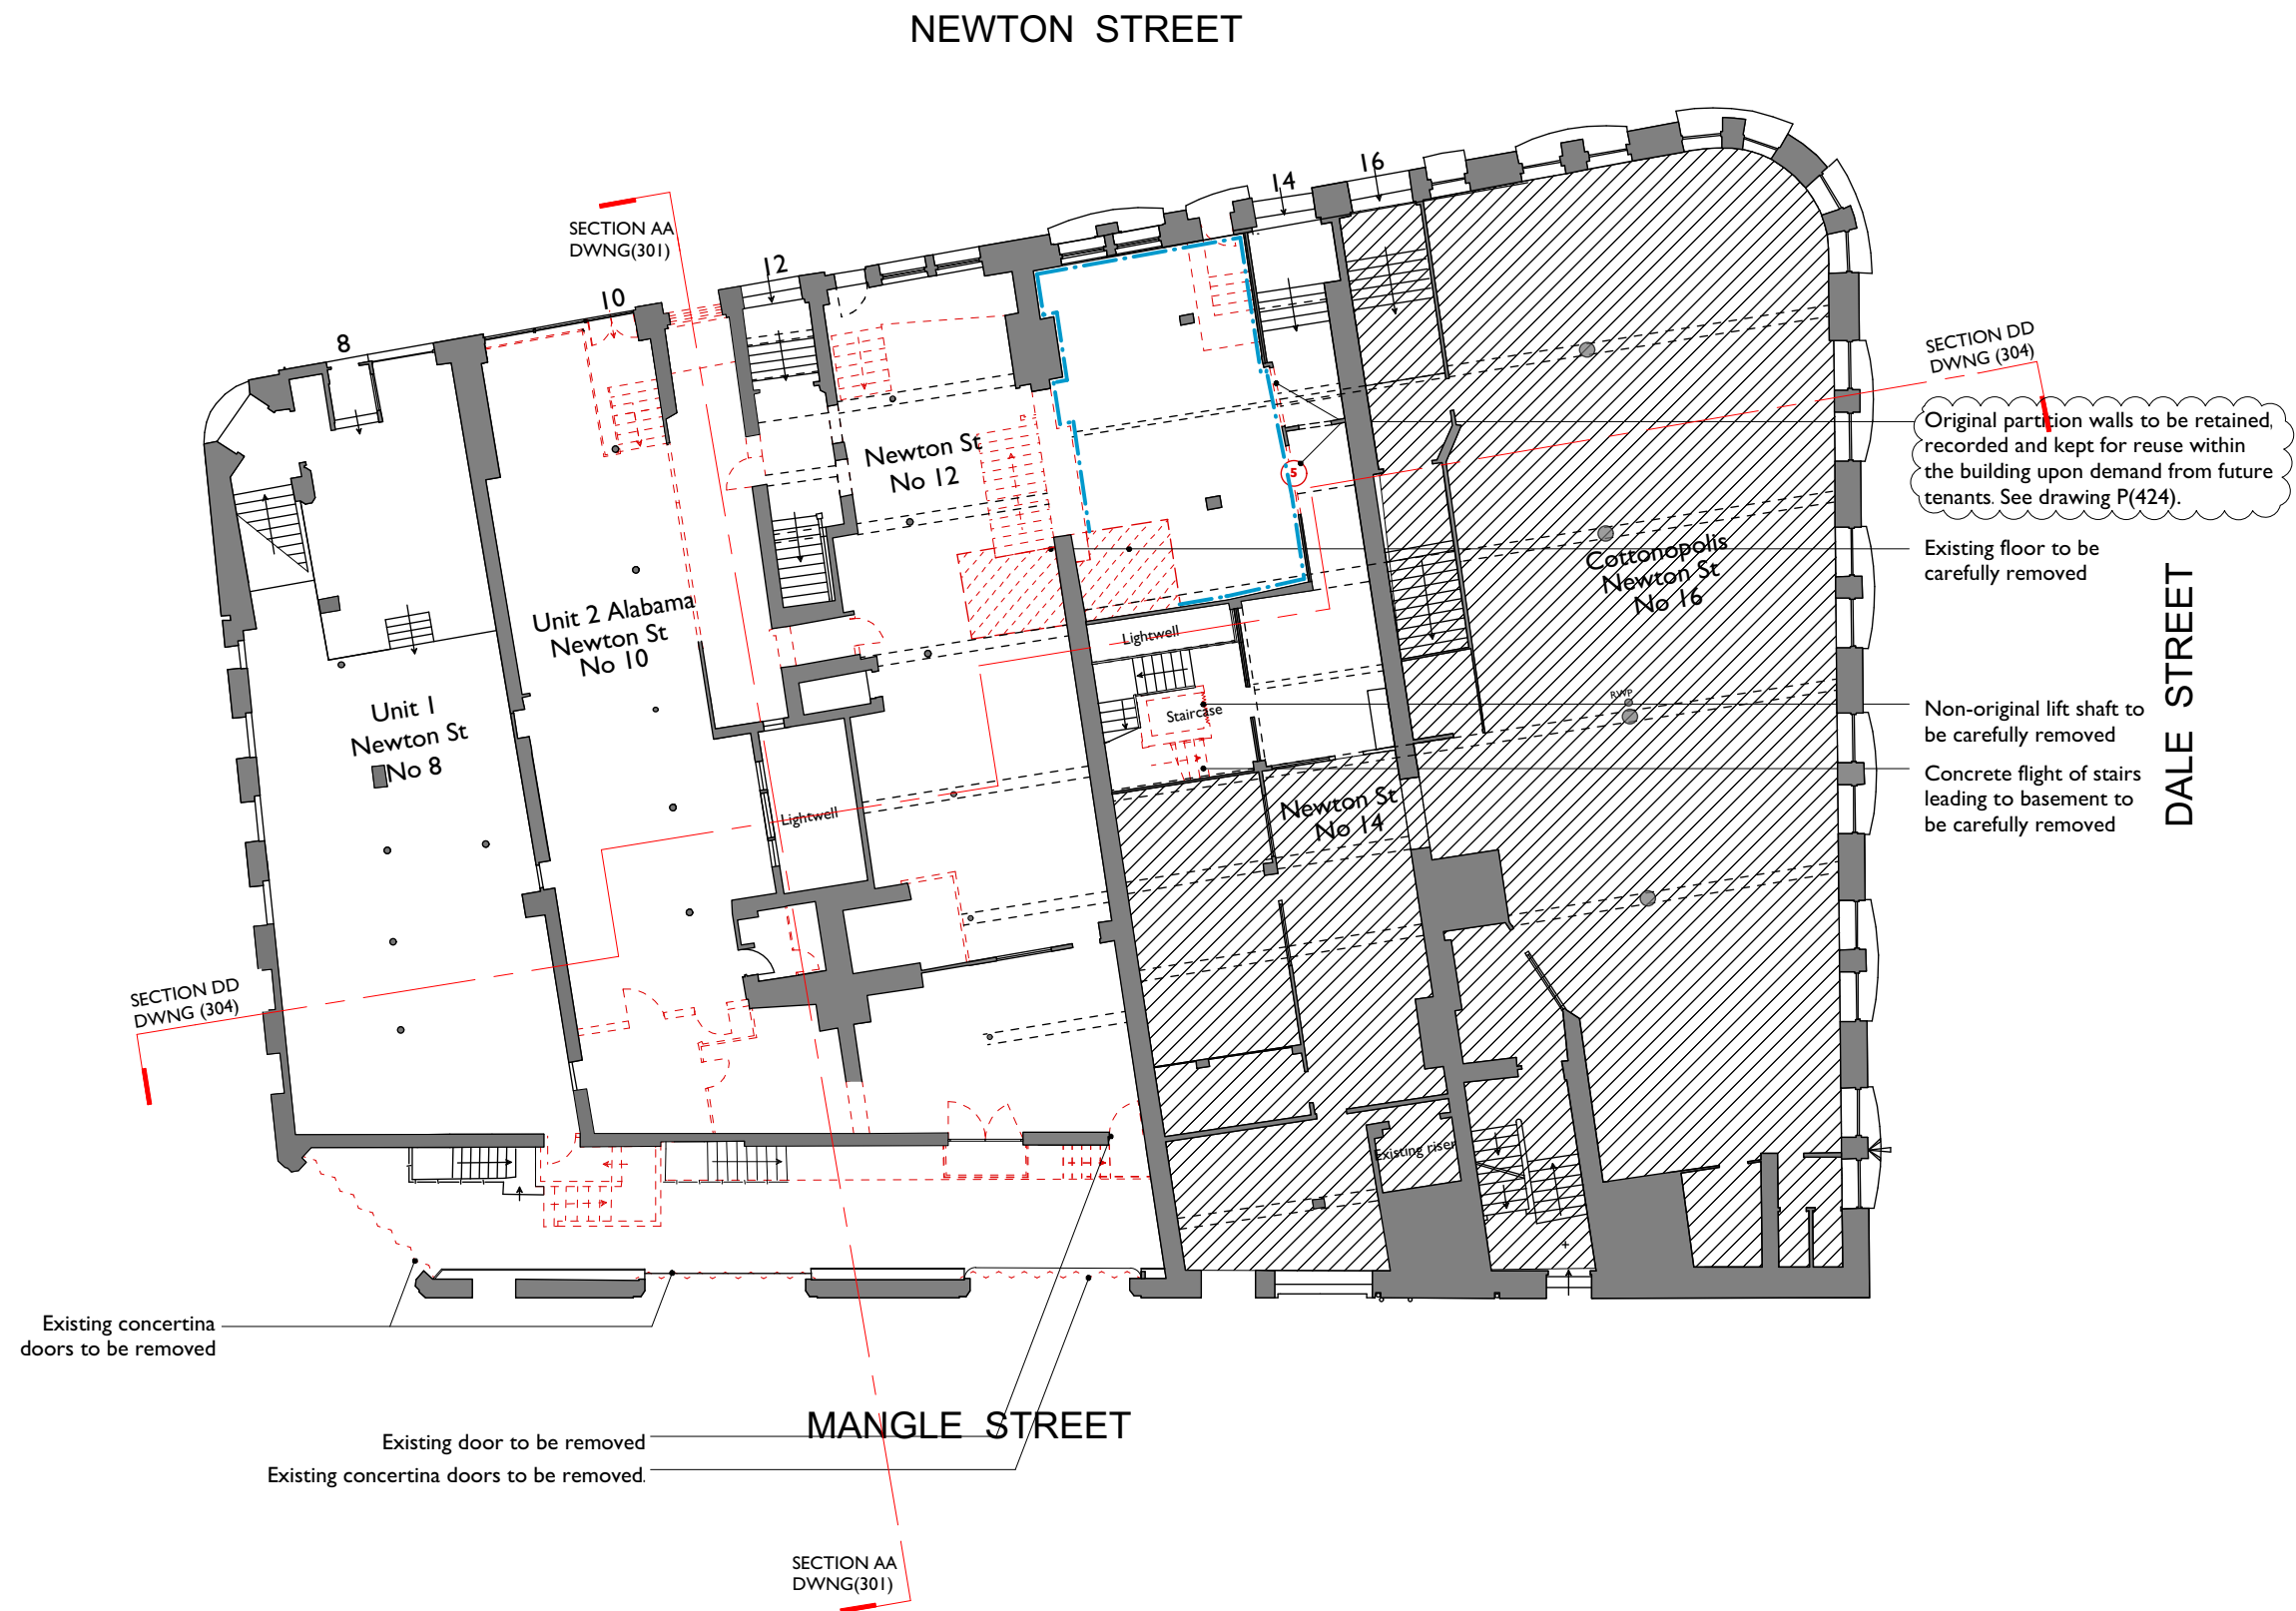

E	14.11.18	Annotation added.	ZS	ZS
D	10.10.18	Extent of strip out revised.	ZS	AB
C	11.05.18	Extent of strip out revised.	ZS	AB
B	23.11.17	Annotations revised.	ZS	AB
A	27.10.17	Extent of strip-out revised.	ZS	AB
Rev	Note		DRN	CHK

8-16 Newton Street	
Ground Floor Plan Proposed Strip Out	
scheme	1665
drwg no.	P(121)
rev	E
scale	1:200@A3
date first drawn	May 18
drawn	ZS
SK sketch P proposed T tender C construction AB as built	
www.ateliermb.co.uk	
t 0161 236 0051	
e architect@ateliermb.co.uk	