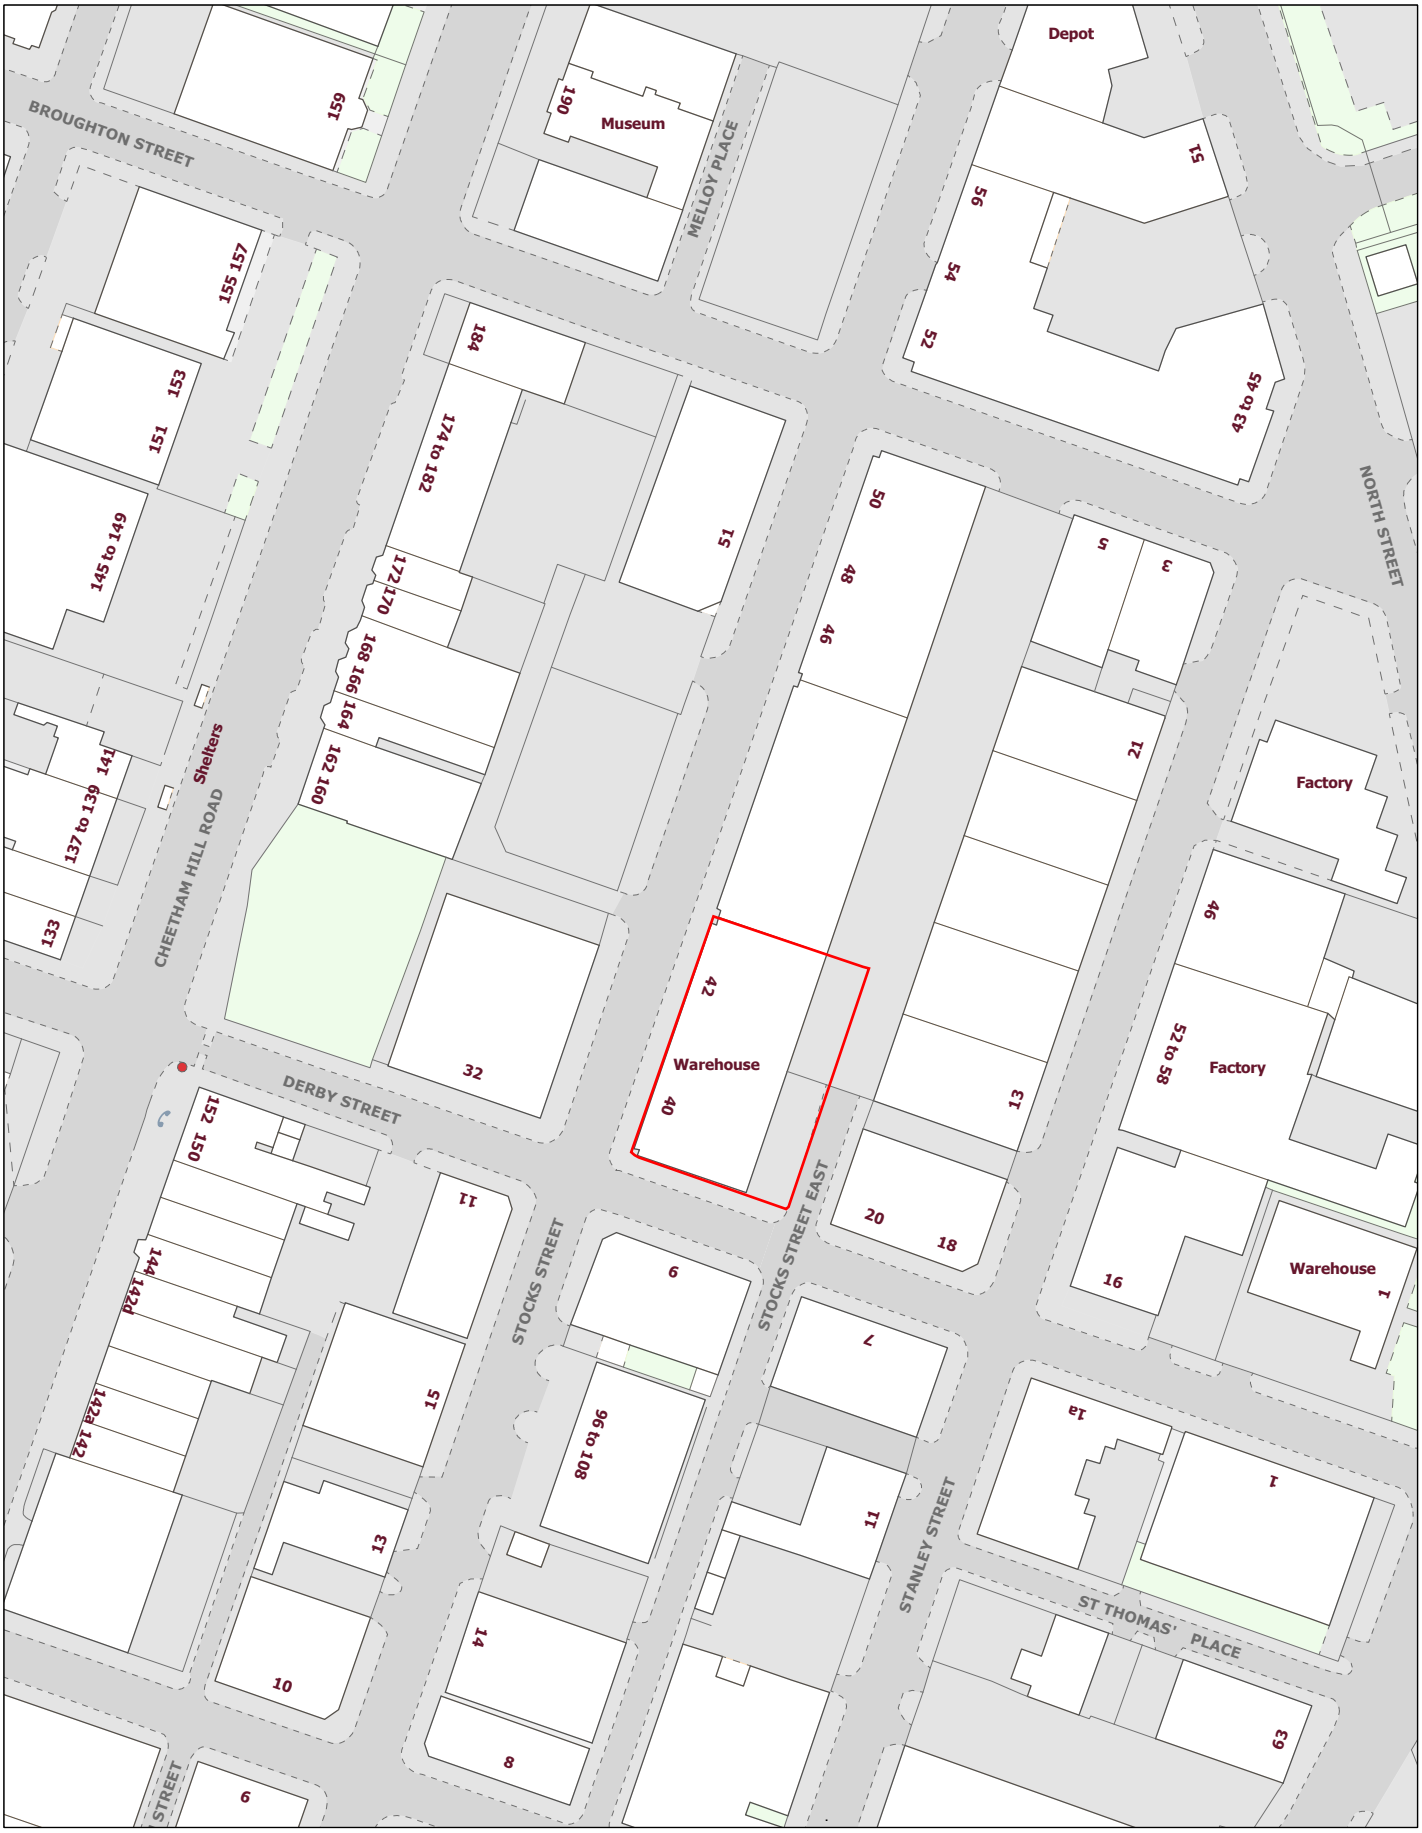

Scale 1:1250

0 10 20 30 40 50 60 70 80 90 100 m

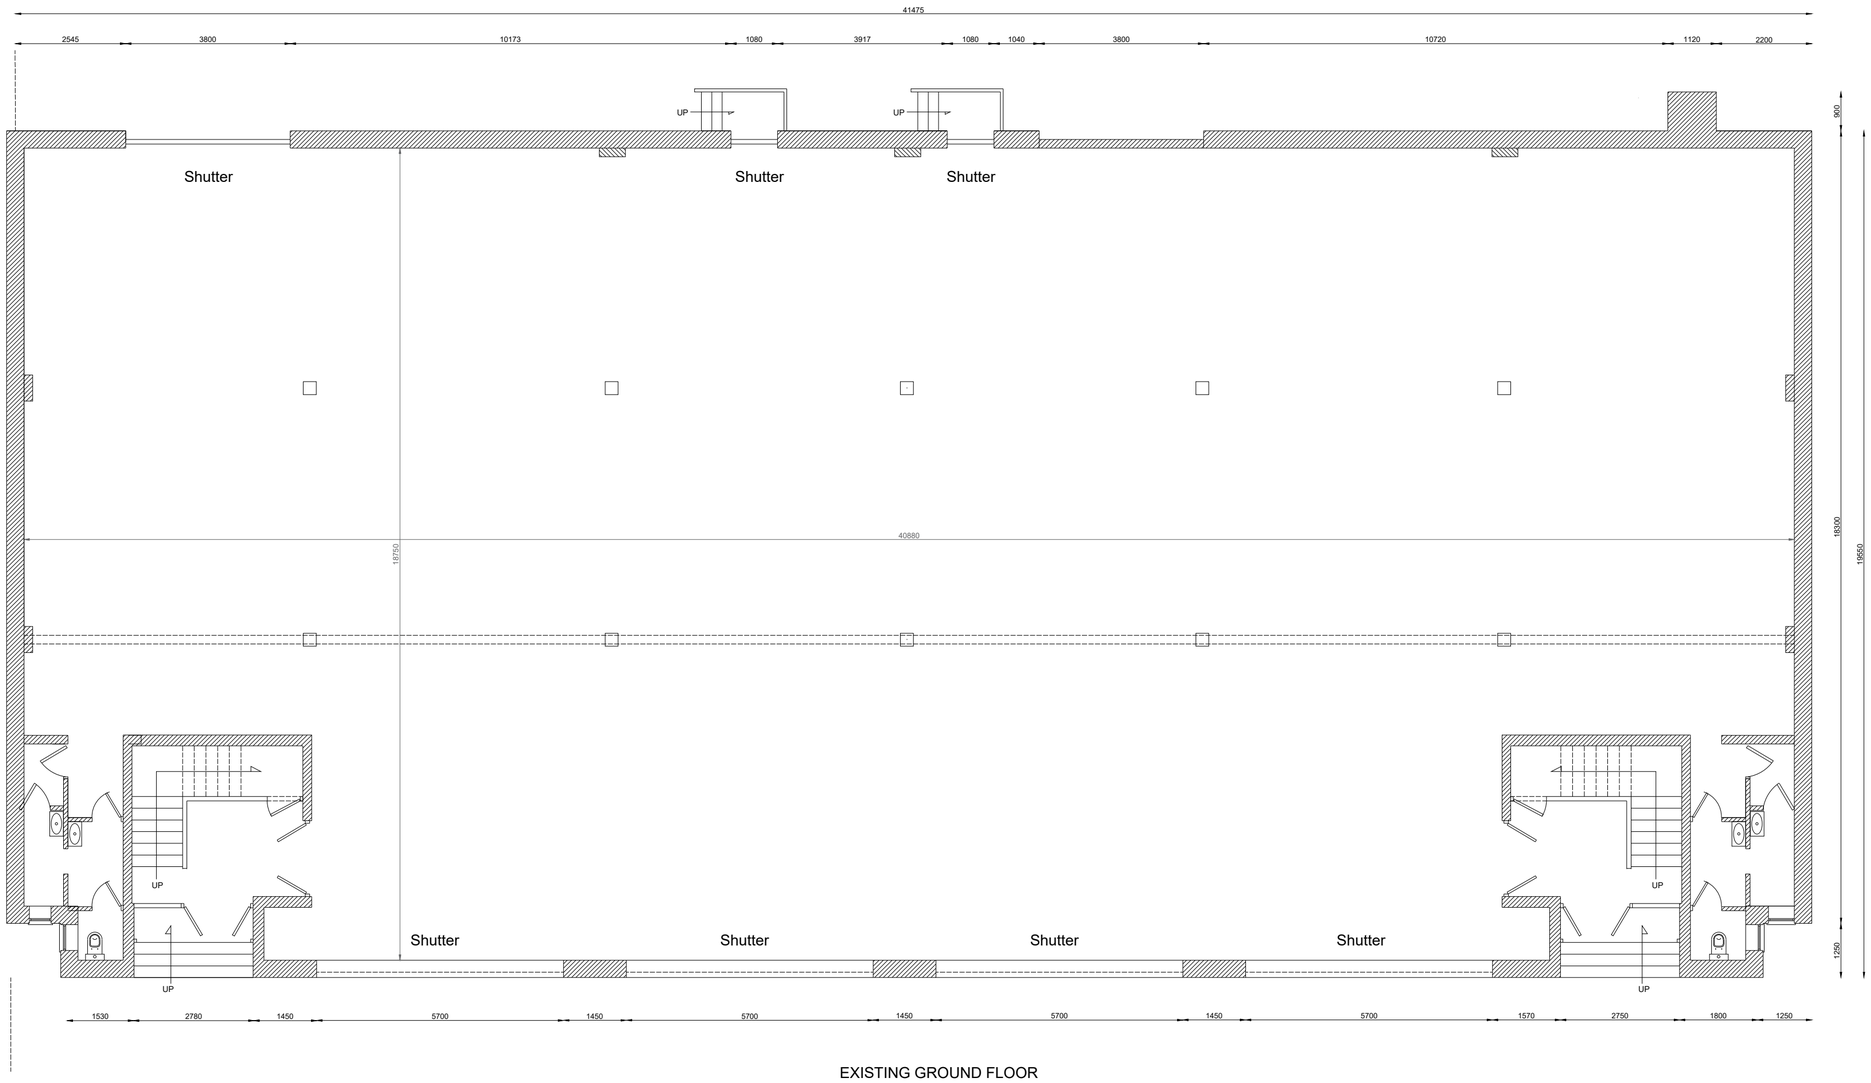

EXISTING GROUND FLOOR

no.	revision	date
-	First issue	05/09/25
A		

Kamha Architects

5 Mauldeth Road West,
Withington, Manchester, M20 3WB
0161 446 2525

project:
40 Stocks Street
M8 8QI
Cheetham Hill
Manchester

title:
Change of land use of Warehouse

scale:	sheet:	date:
1:100	A1	Sep 2025

drawing status:

drawing no:	rev:
AL.02	-

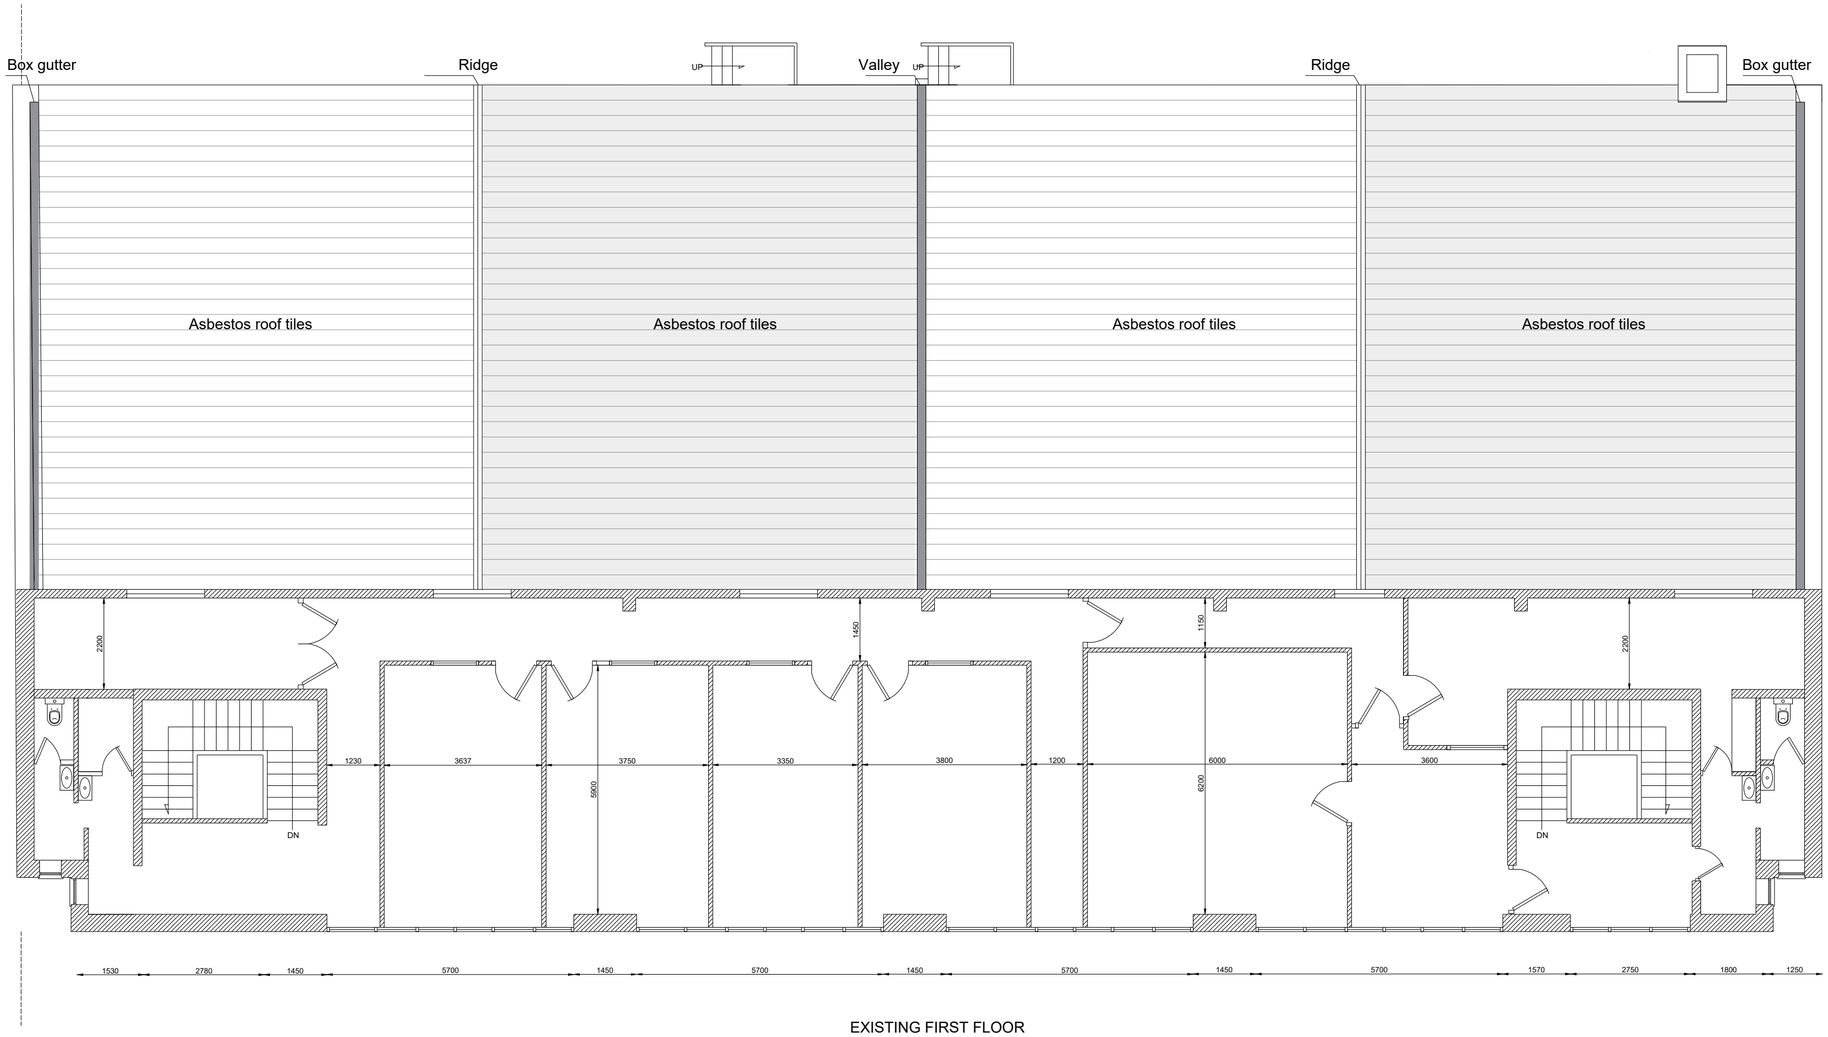

EXISTING FIRST FLOOR

no.	revision	date
-	First issue	05/09/25
A		

Kamha Architects

5 Mauldeth Road West,
Withington, Manchester, M20 3WB
0161 446 2525

project:
40 Stocks Street
M8 8QI
Cheetham Hill
Manchester

title:
Change of land use of Warehouse

scale:	sheet:	date:
1:100	A1	Sep 2025

drawing status:

drawing no:	rev:
AL.03	-

EXISTING FRONT ELEVATION

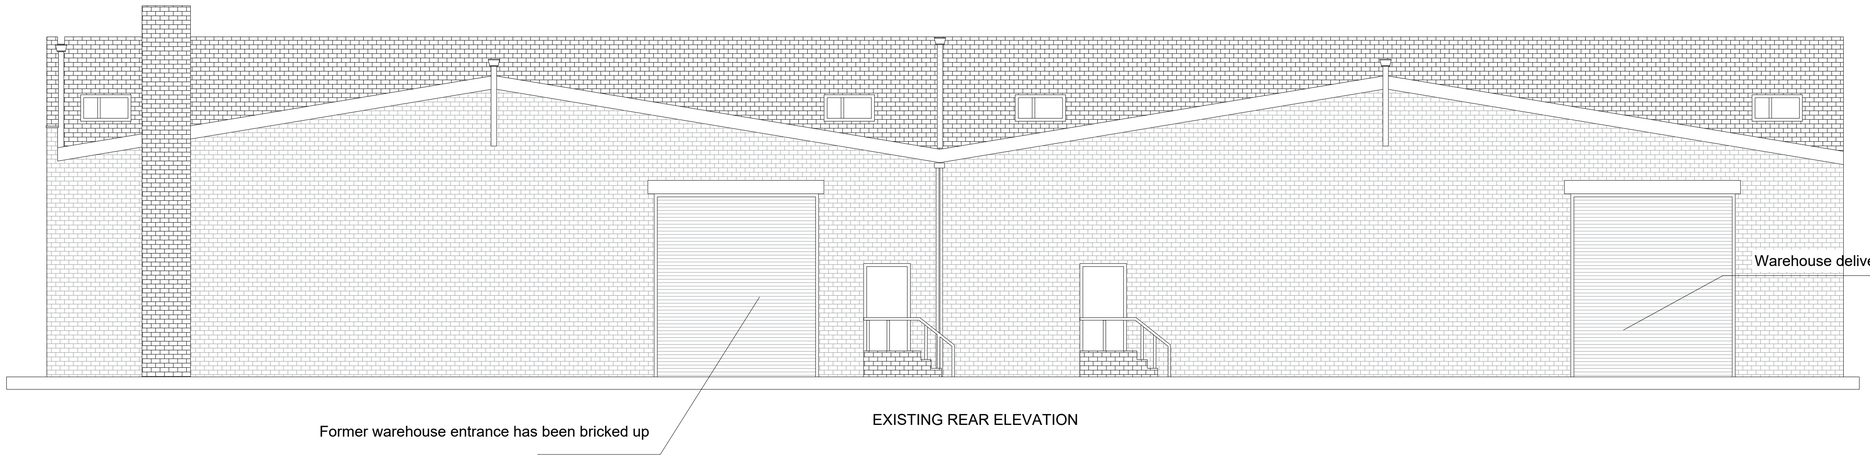

EXISTING REAR ELEVATION

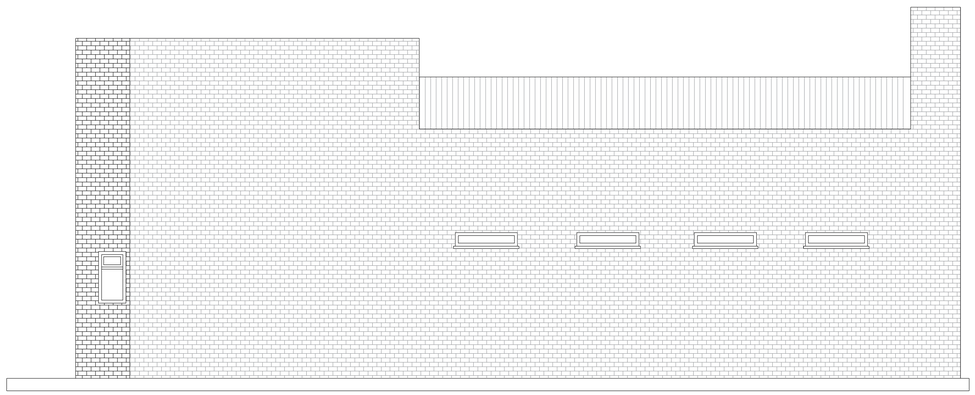

EXISTING SIDE ELEVATION

no.	revision	date
-	First issue	05/09/25
A		

Kamha Architects

5 Mauldeth Road West,
Withington, Manchester, M20 3WB
0161 446 2525

project:
40 Stocks Street
M8 8QJ
Cheetham Hill
Manchester

title:
Change of land use of Warehouse

scale:	sheet:	date:
1:100	A1	Sep 2025

drawing status:

drawing no: AL.08

rev: -

0 1 2 3 4 5

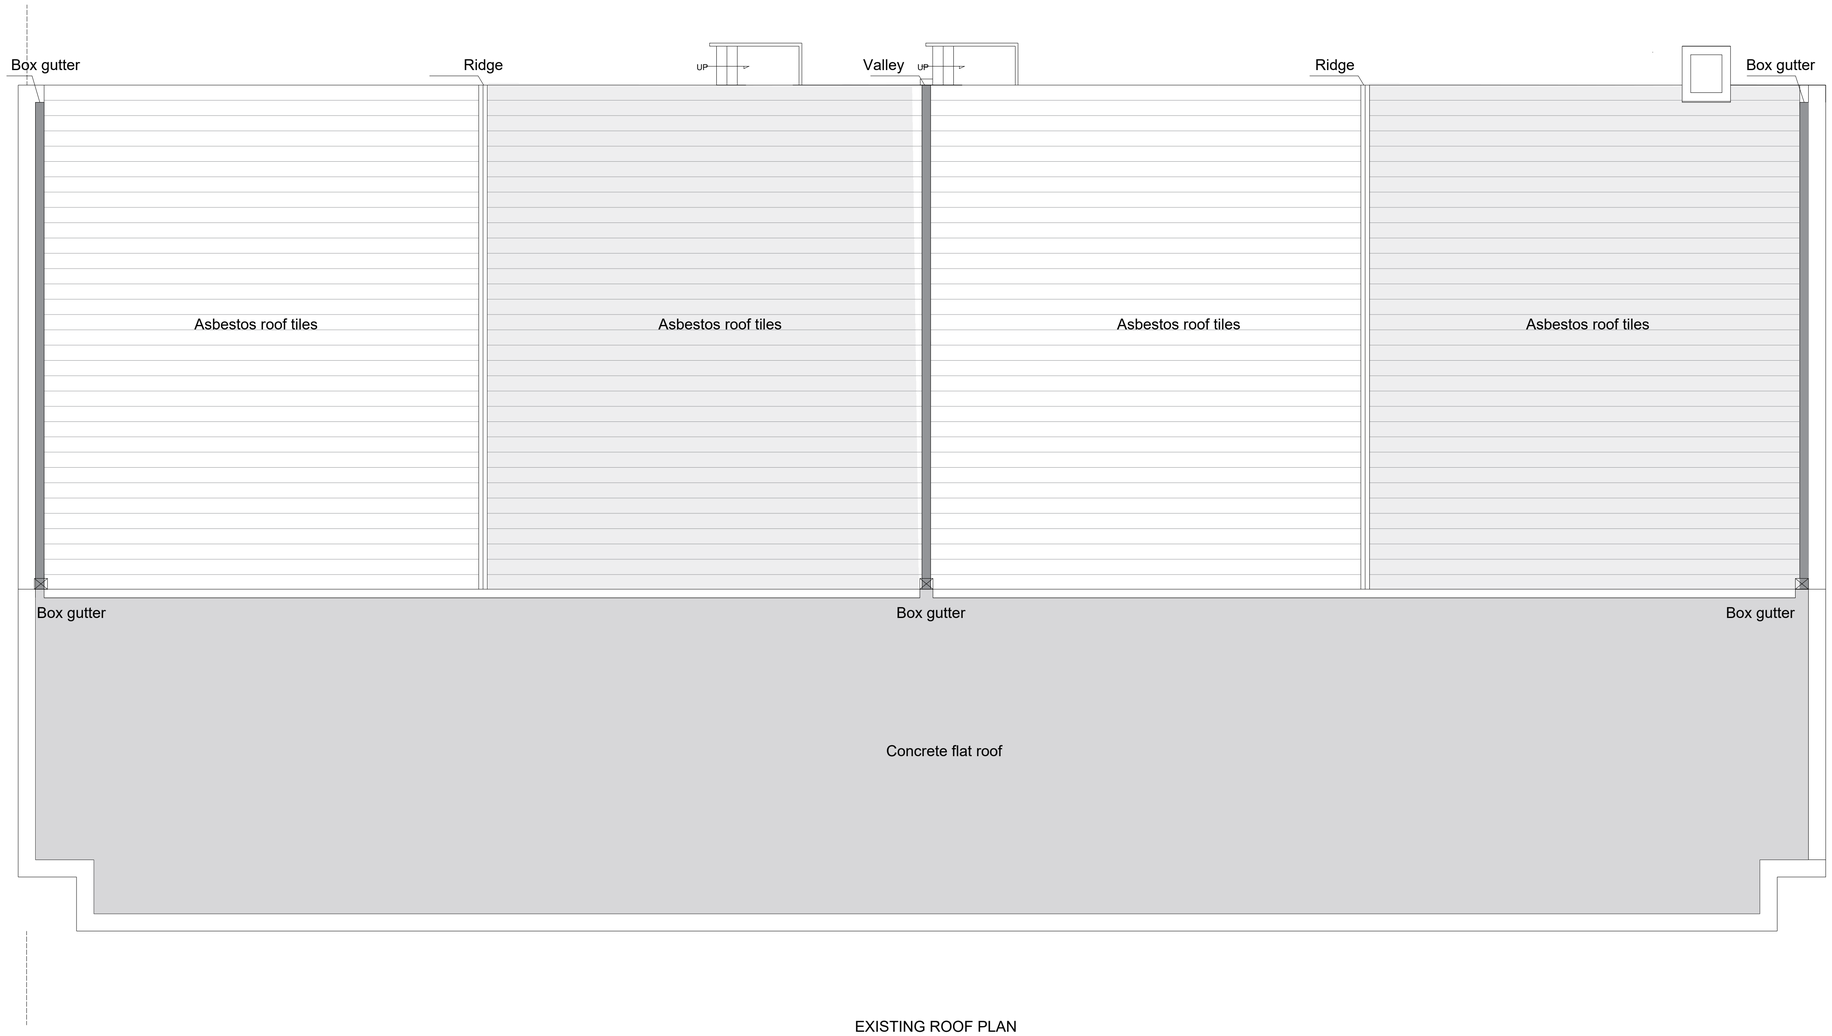

EXISTING ROOF PLAN

no.	revision	date
-	First issue	05/09/25
A		

Kamha Architects

5 Mauldeth Road West,
Withington, Manchester, M20 3WB
0161 446 2525

project:
40 Stocks Street
M8 8QJ
Cheetham Hill
Manchester

title:
Change of land use of Warehouse

scale:	sheet:	date:
1:100	A1	Sep 2025

drawing status:

drawing no: AL.05

rev: -

0 1 2 3 4 5

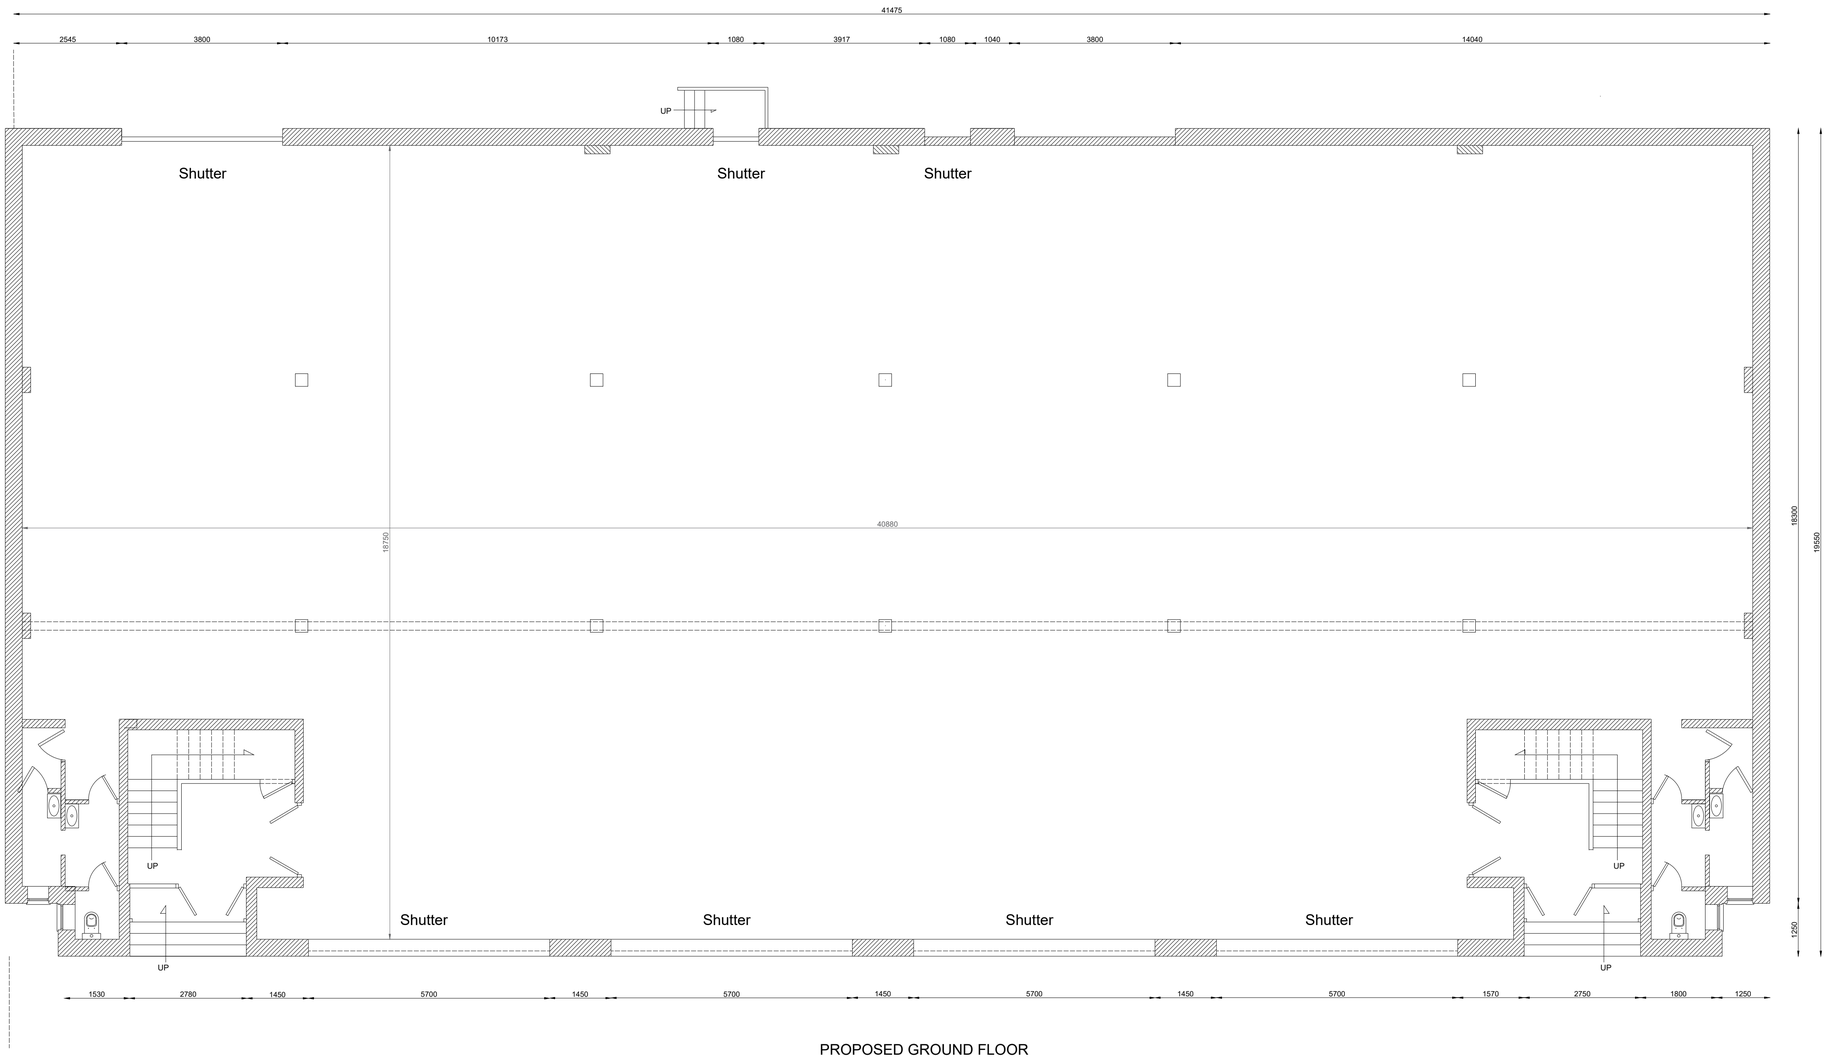

PROPOSED GROUND FLOOR

no.	revision	date
-	First issue	05/09/25
A		

Kamha Architects

5 Mauldeth Road West,
Withington, Manchester, M20 3WB
0161 446 2525

project:
40 Stocks Street
M8 8QJ
Cheetham Hill
Manchester

title:
Change of land use of Warehouse

scale:	sheet:	date:
1:100	A1	Sep 2025

drawing status:

drawing no: AL.06

rev: -

0 1 2 3 4 5

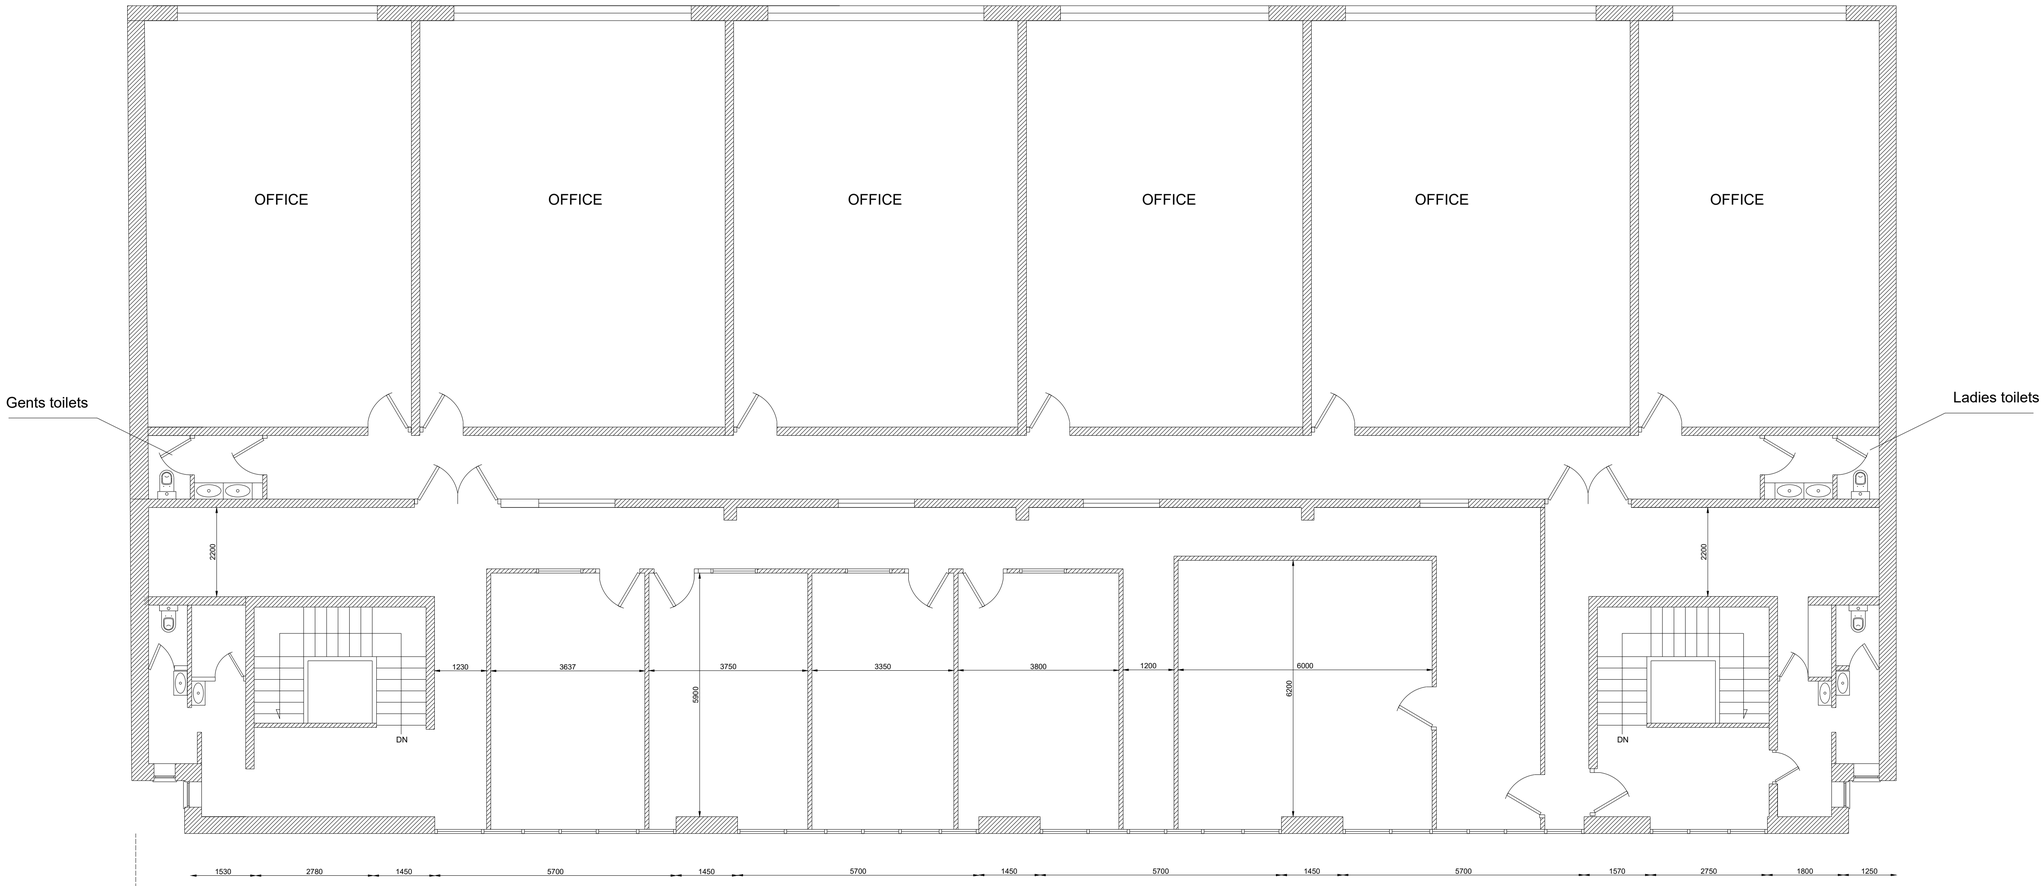

PROPOSED FIRST FLOOR

no.	revision	date
-	First issue	05/09/25
A		

Kamha Architects

5 Maudeth Road West,
Withington, Manchester, M20 3WB
0161 446 2525

project:
40 Stocks Street
M8 8QJ

Cheetham Hill
Manchester

title:
Change of land use of Warehouse

scale:	sheet:	date:
1:100	A1	Sep 2025

drawing status:

drawing no:	rev:
AL.07	-

0 1 2 3 4 5

PROPOSED FRONT ELEVATION

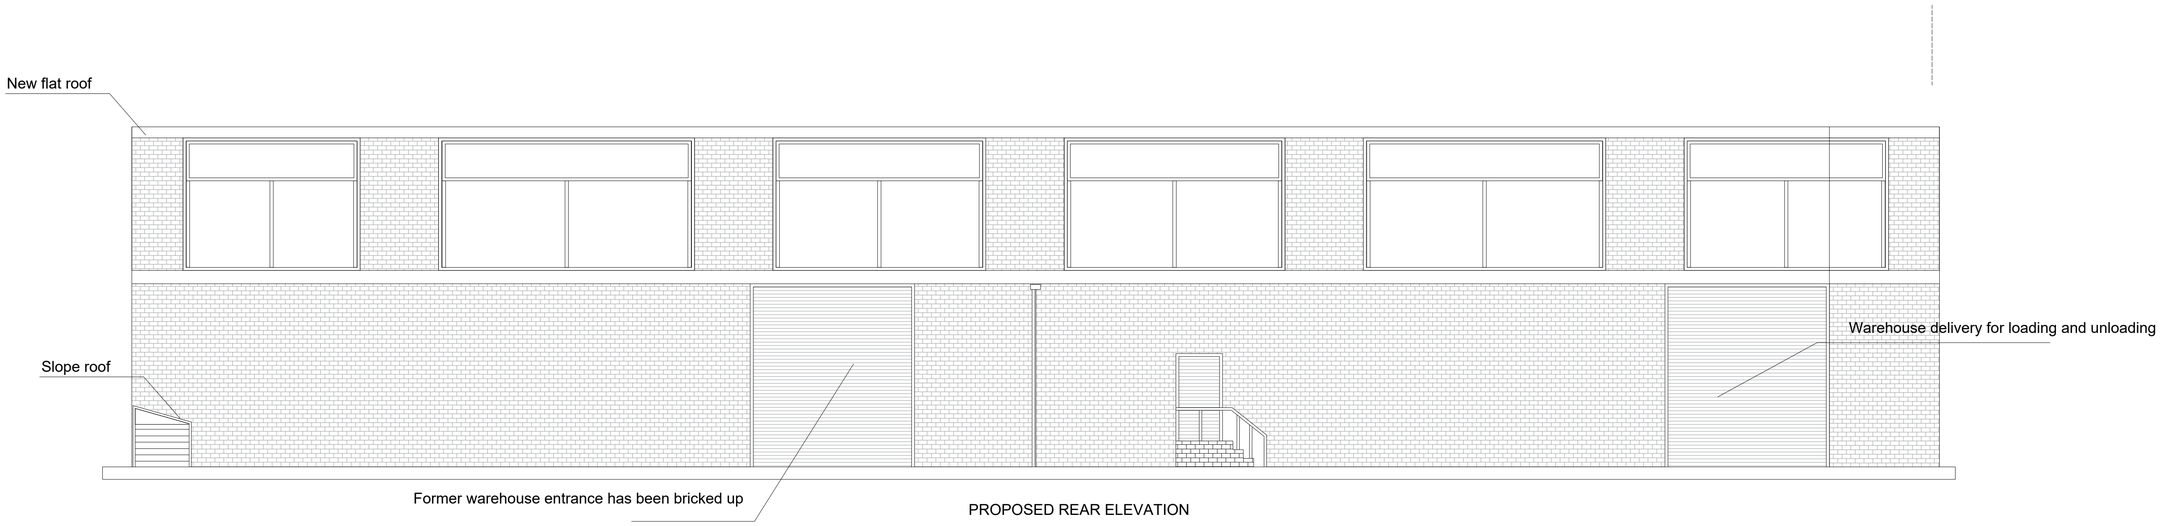

PROPOSED REAR ELEVATION

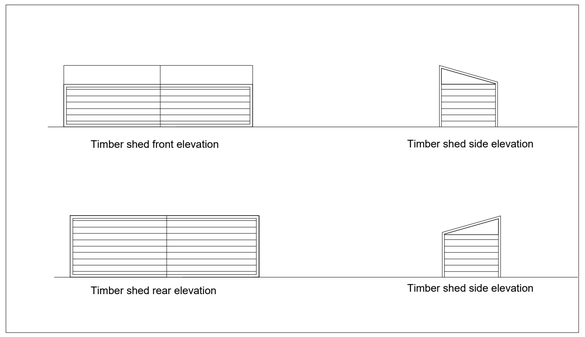

Former warehouse entrance has been bricked up

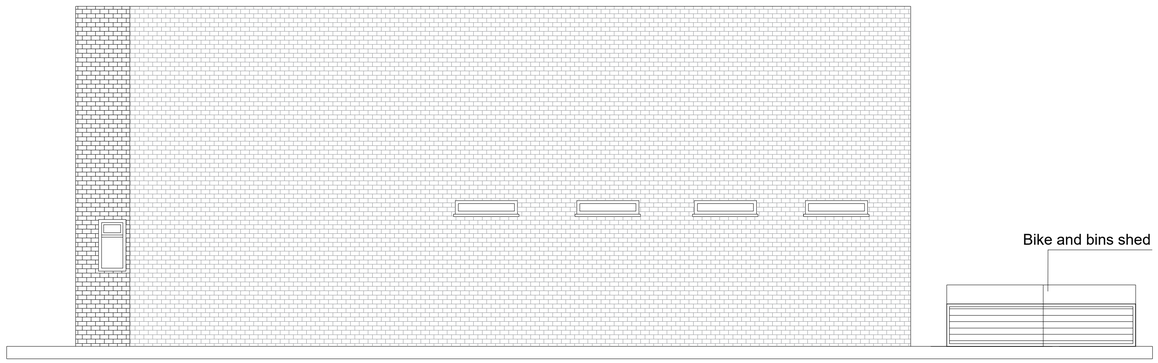

PROPOSED SIDE ELEVATION

no.	revision	date
-	First issue	05/09/25
A		

Kamha Architects

5 Mauldeth Road West,
Withington, Manchester, M20 3WB
0161 446 2525

project:
40 Stocks Street
M8 8QI
Cheetham Hill
Manchester

title:
Change of land use of Warehouse

scale:	sheet:	date:
1:100	A1	Sep 2025

drawing status:

drawing no:	rev:
AL.09	-

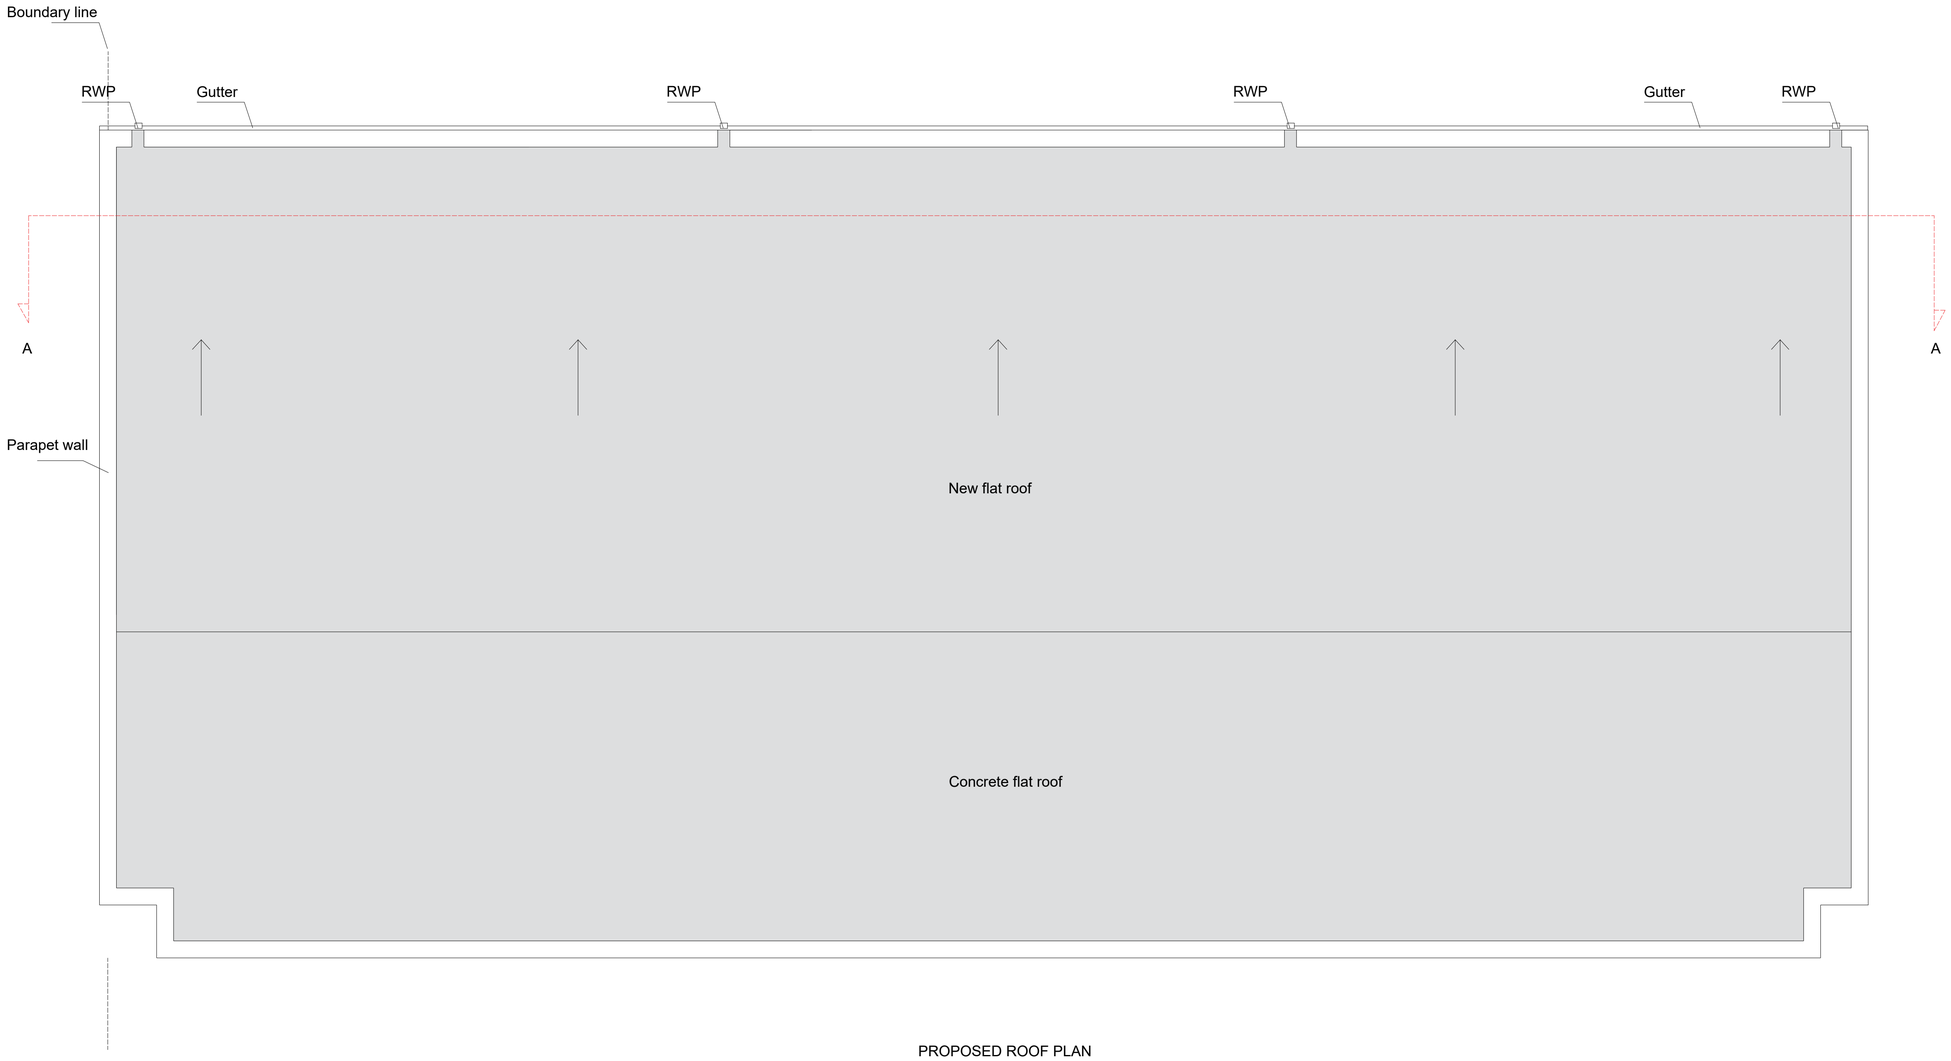

PROPOSED ROOF PLAN

no.	revision	date
-	First issue	05/09/25
A		

Kamha Architects

5 Mauldeth Road West,
Withington, Manchester, M20 3WB
0161 446 2525

project:
40 Stocks Street
M8 8QJ
Cheetham Hill
Manchester

title:
Change of land use of Warehouse

scale:	sheet:	date:
1:100	A1	Sep 2025

drawing status:

drawing no:	rev:
AL.10	-

0 1 2 3 4 5

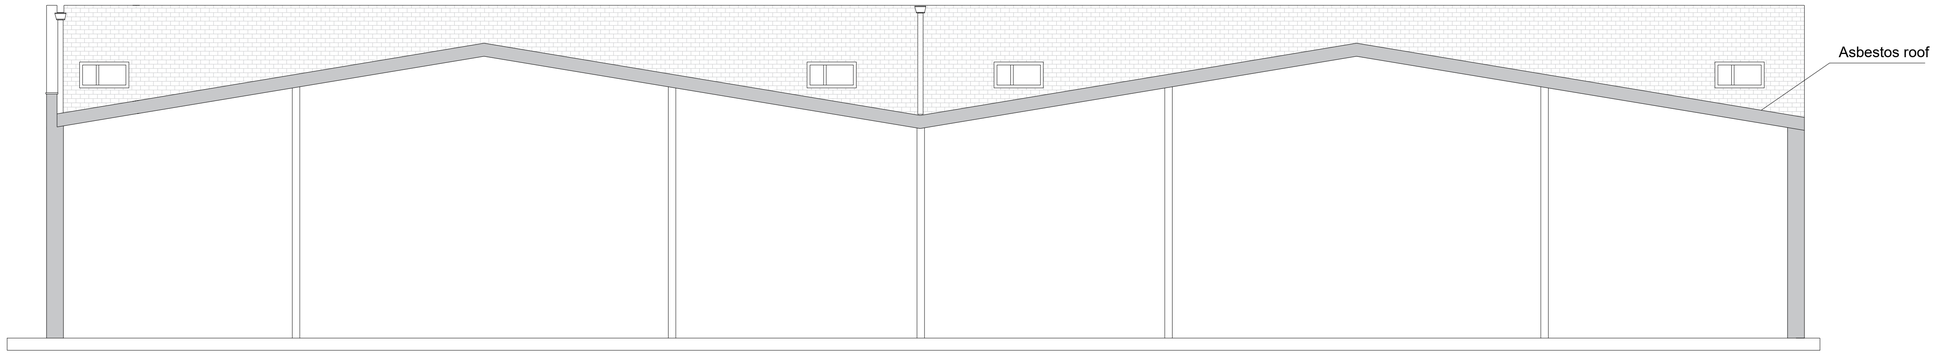

EXISTING SECTION

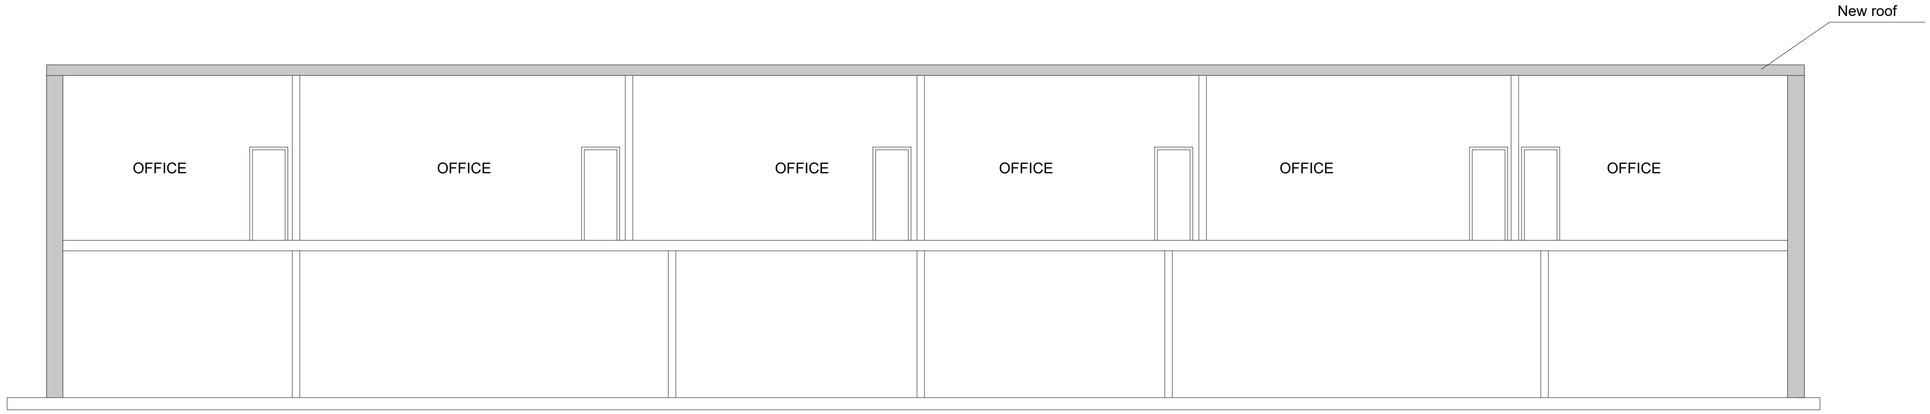

PROPOSED SECTION AA

no.	revision	date
-	First issue	05/09/25
A		

Kamha Architects

5 Maulden Road West,
Withington, Manchester, M20 3WB
0161 448 2525

project:
40 Stocks Street
M8 8QJ
Cheetham Hill
Manchester

title:
Change of land use of Warehouse

scale:	sheet:	date:
1:100	A1	Sep 2025

drawing status:

drawing no: AL.11

rev: -

0 1 2 3 4 5

Scale: 1:200

no.	revision	date
-	First issue	05/09/25
A		

Kamha Architects

5 Mauldeth Road West,
Withington, Manchester, M20 3WB
0161 446 2525

project:

40 Stocks Street
M8 8QI
Cheetham Hill
Manchester

title:

Change of land use of Warehouse

scale:	sheet:	date:
1:200	A1	Sep 2025

drawing status:

drawing no:	rev:
AL.12	-