
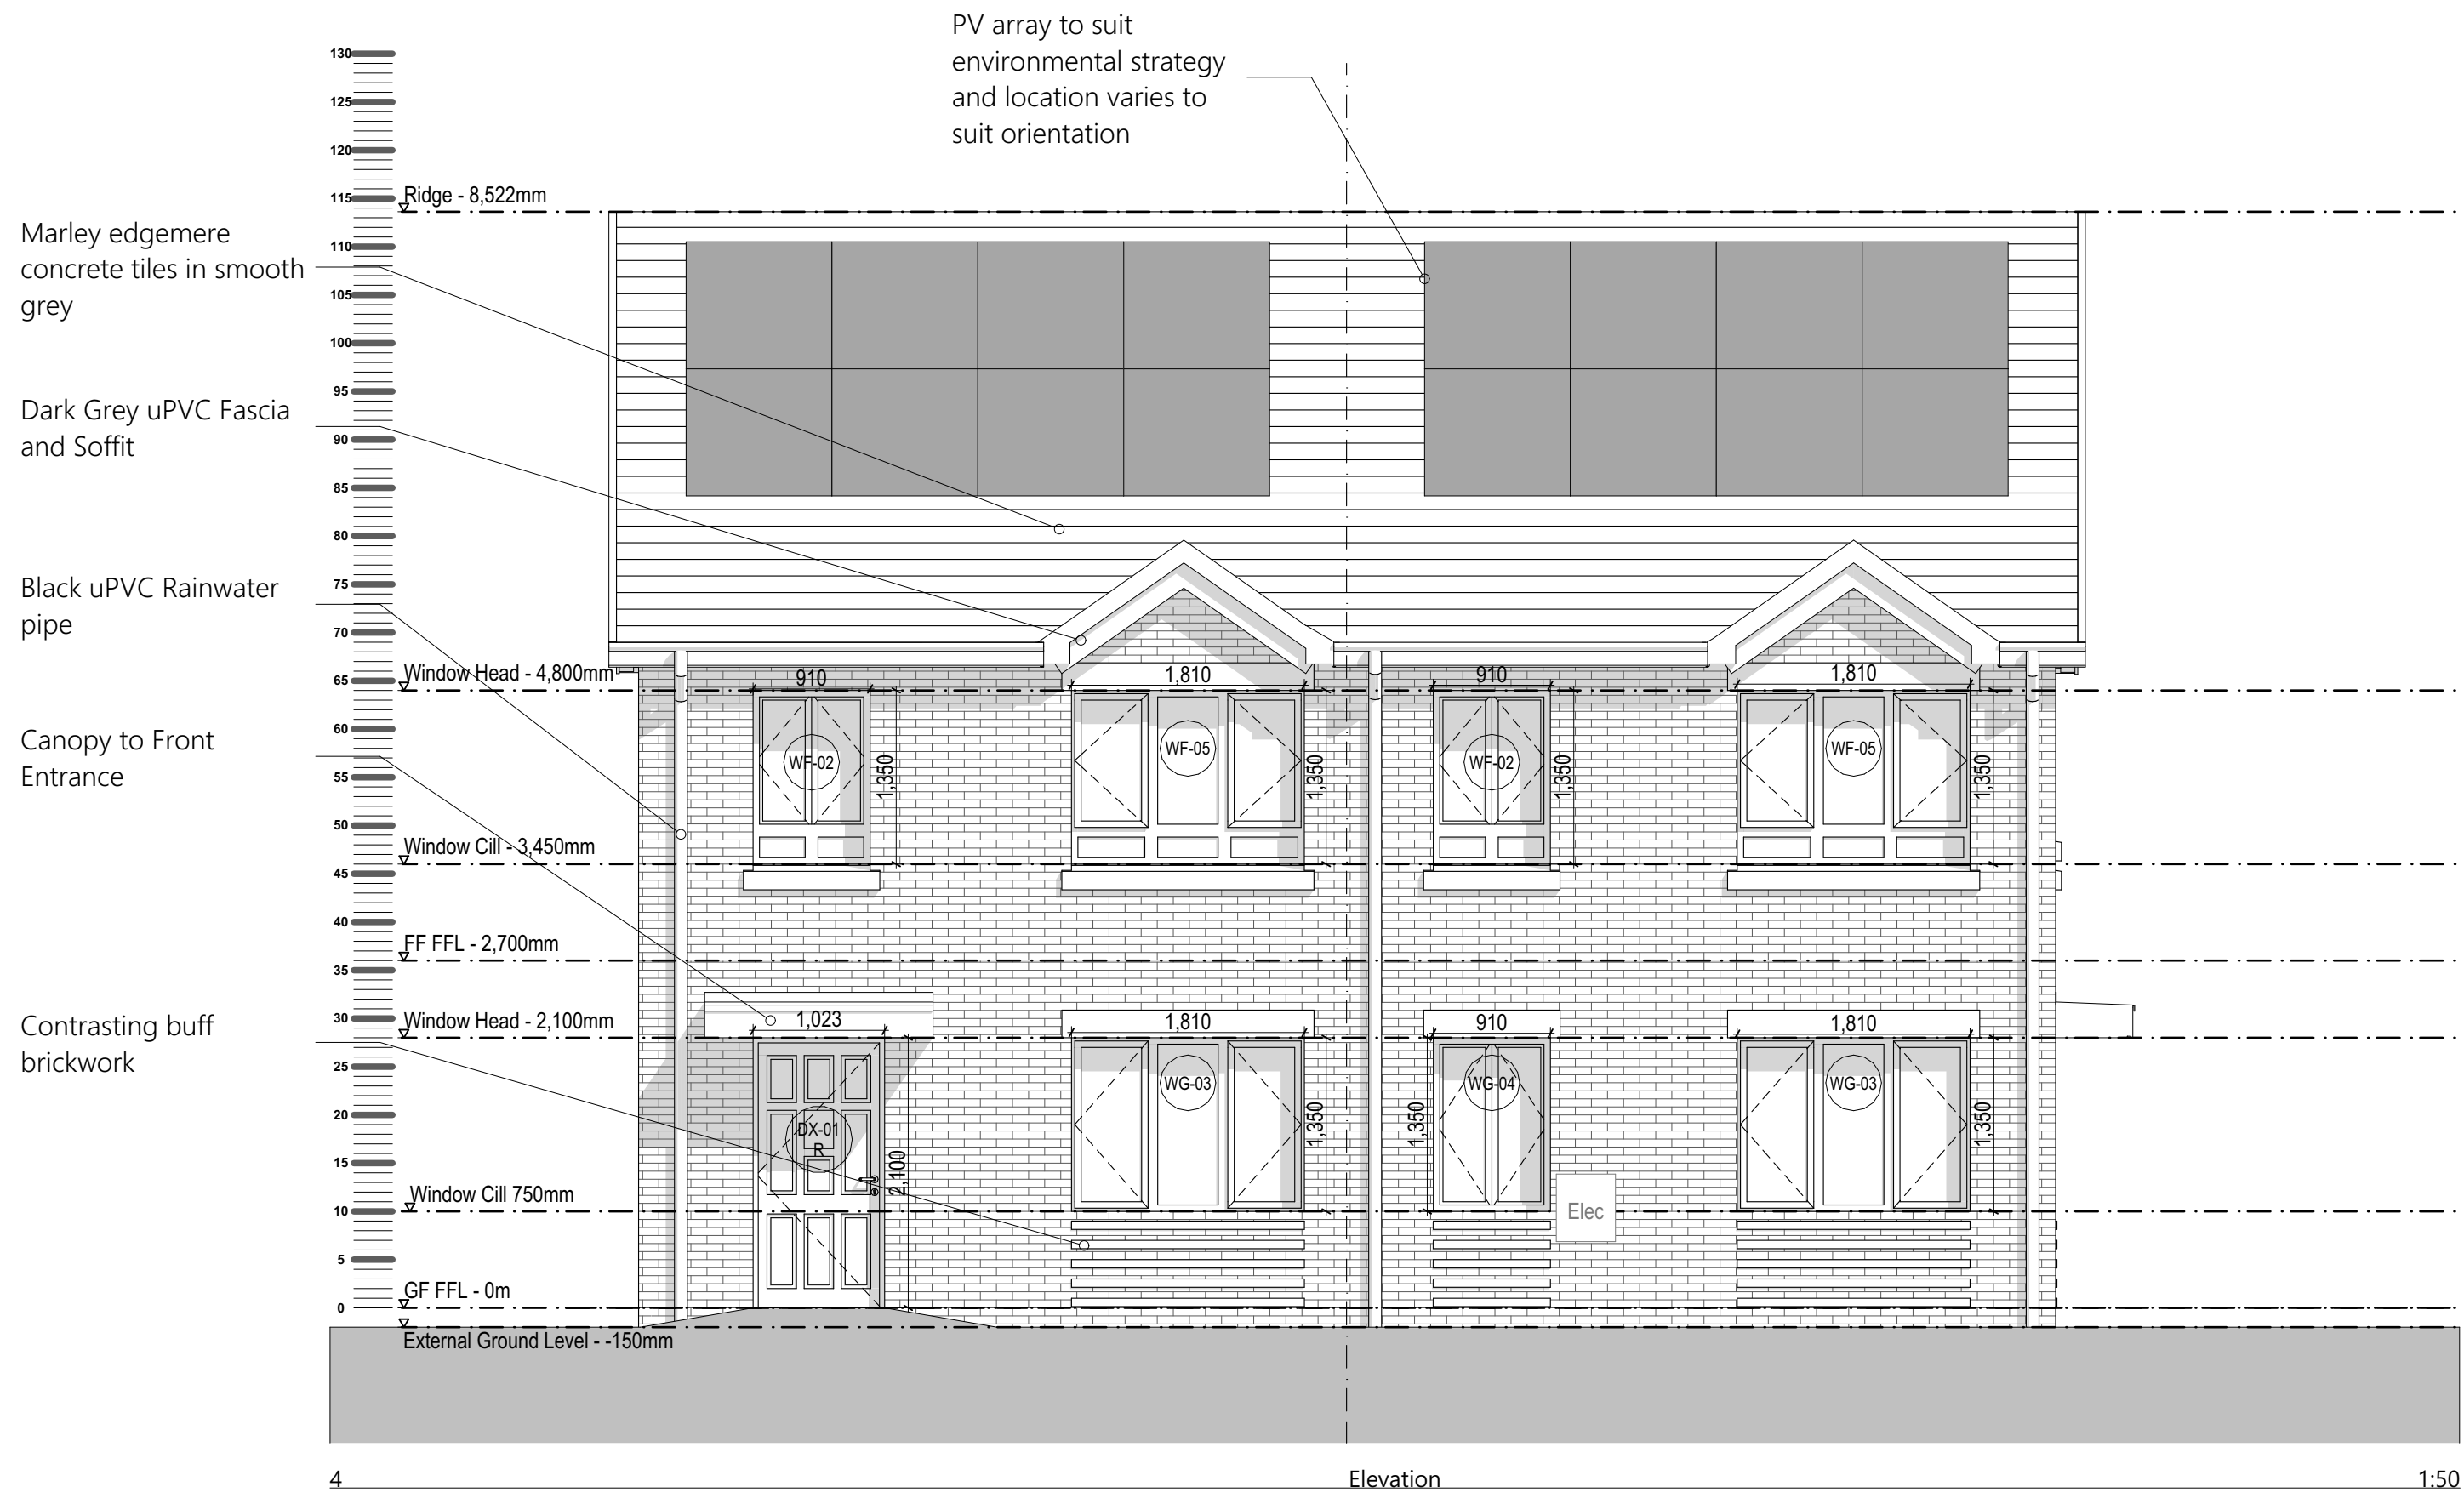
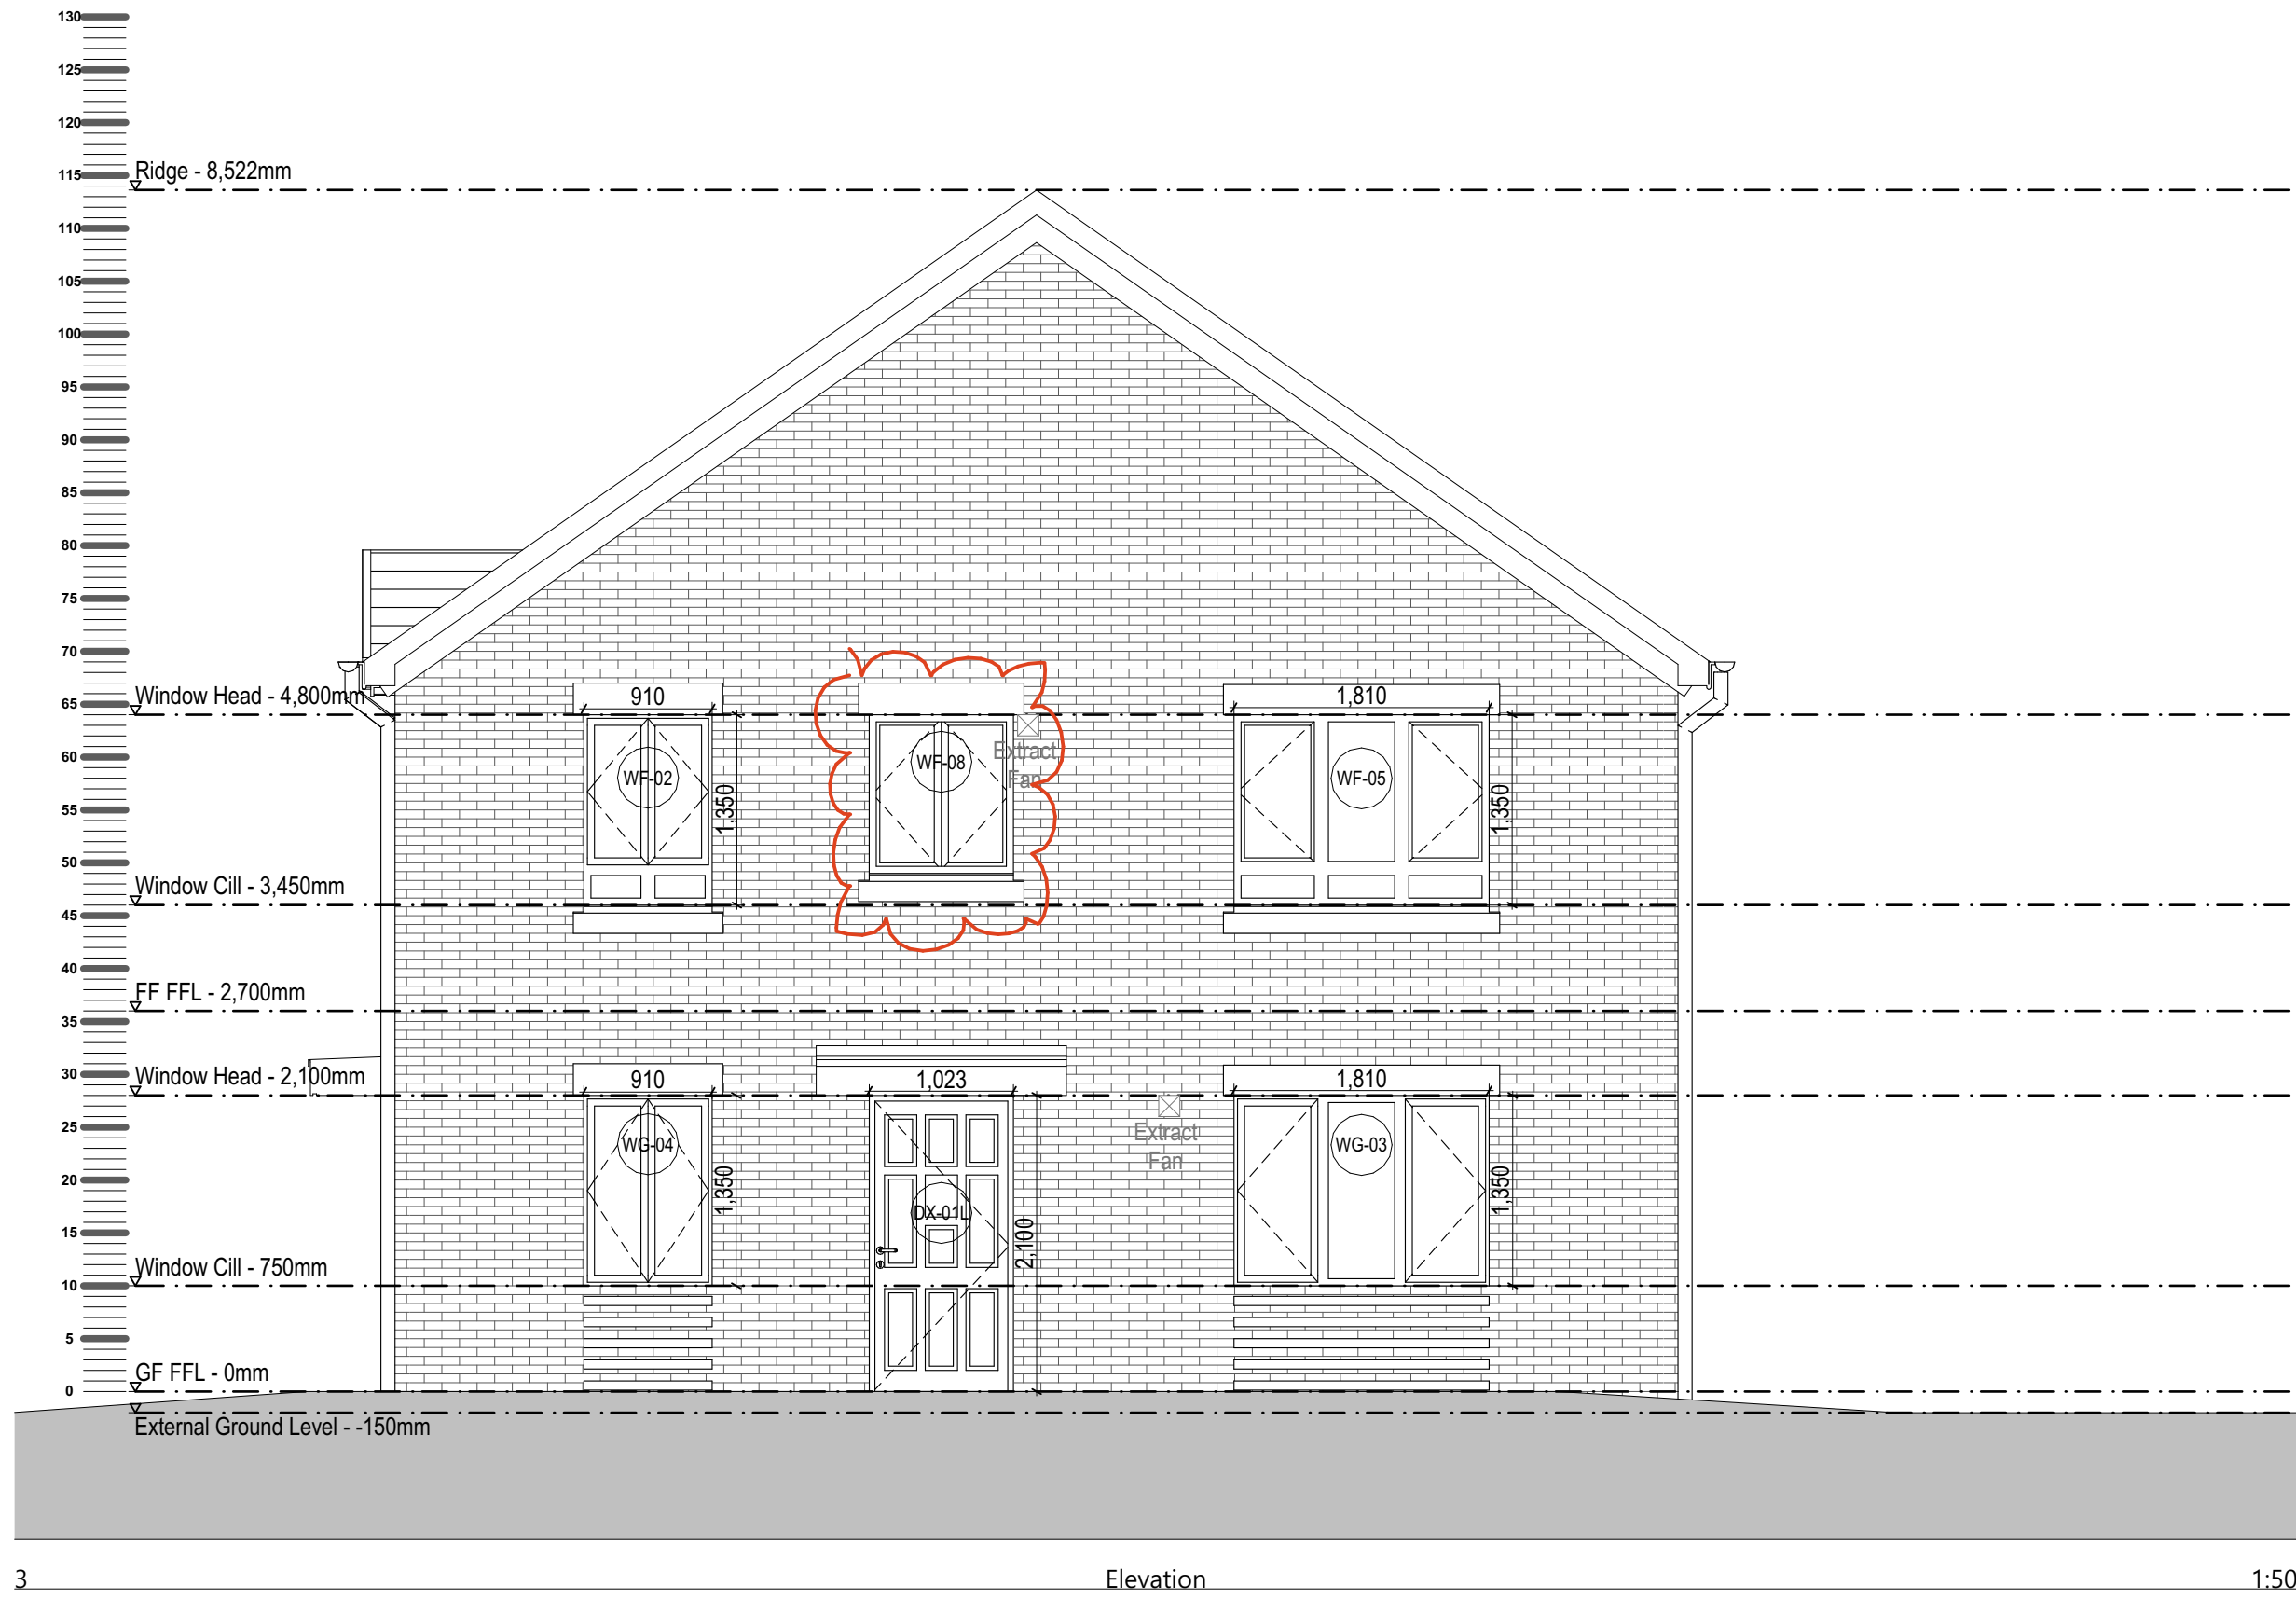
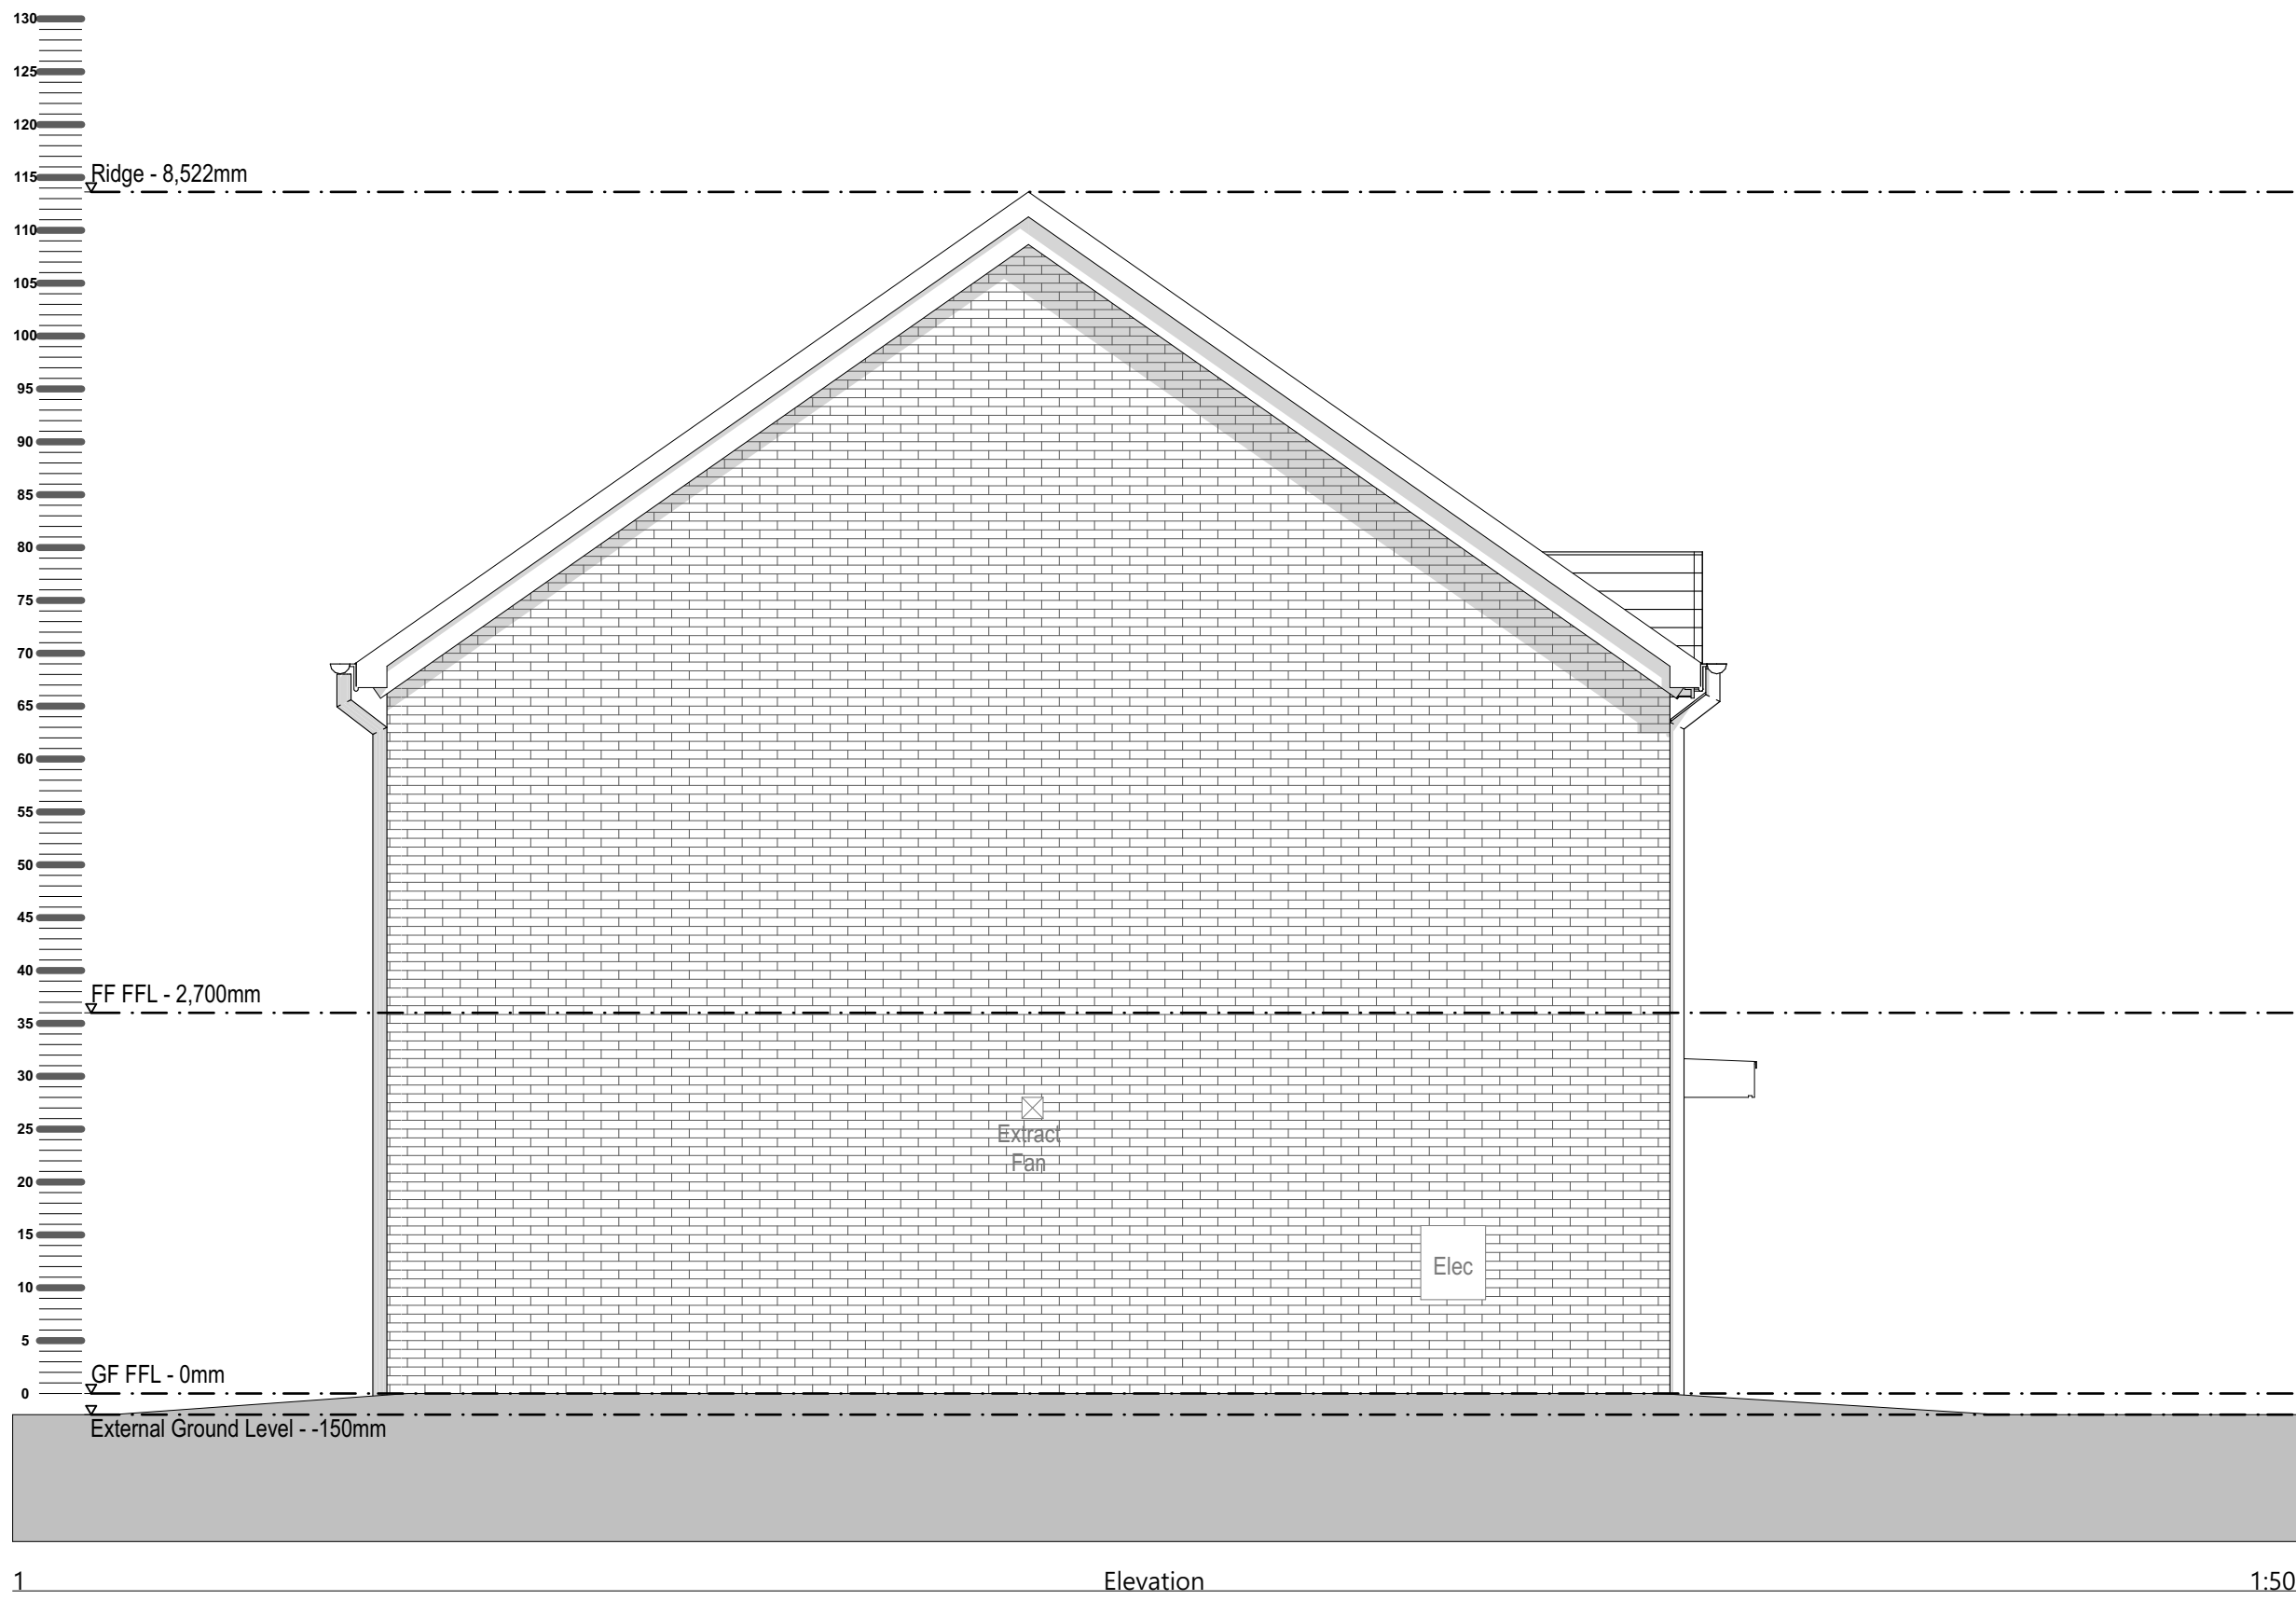


Proposed Elevations 2B4P Block Type B - Block 11

Dimensions are to be checked on site. Do not scale from drawings. Report discrepancies to the Architect.

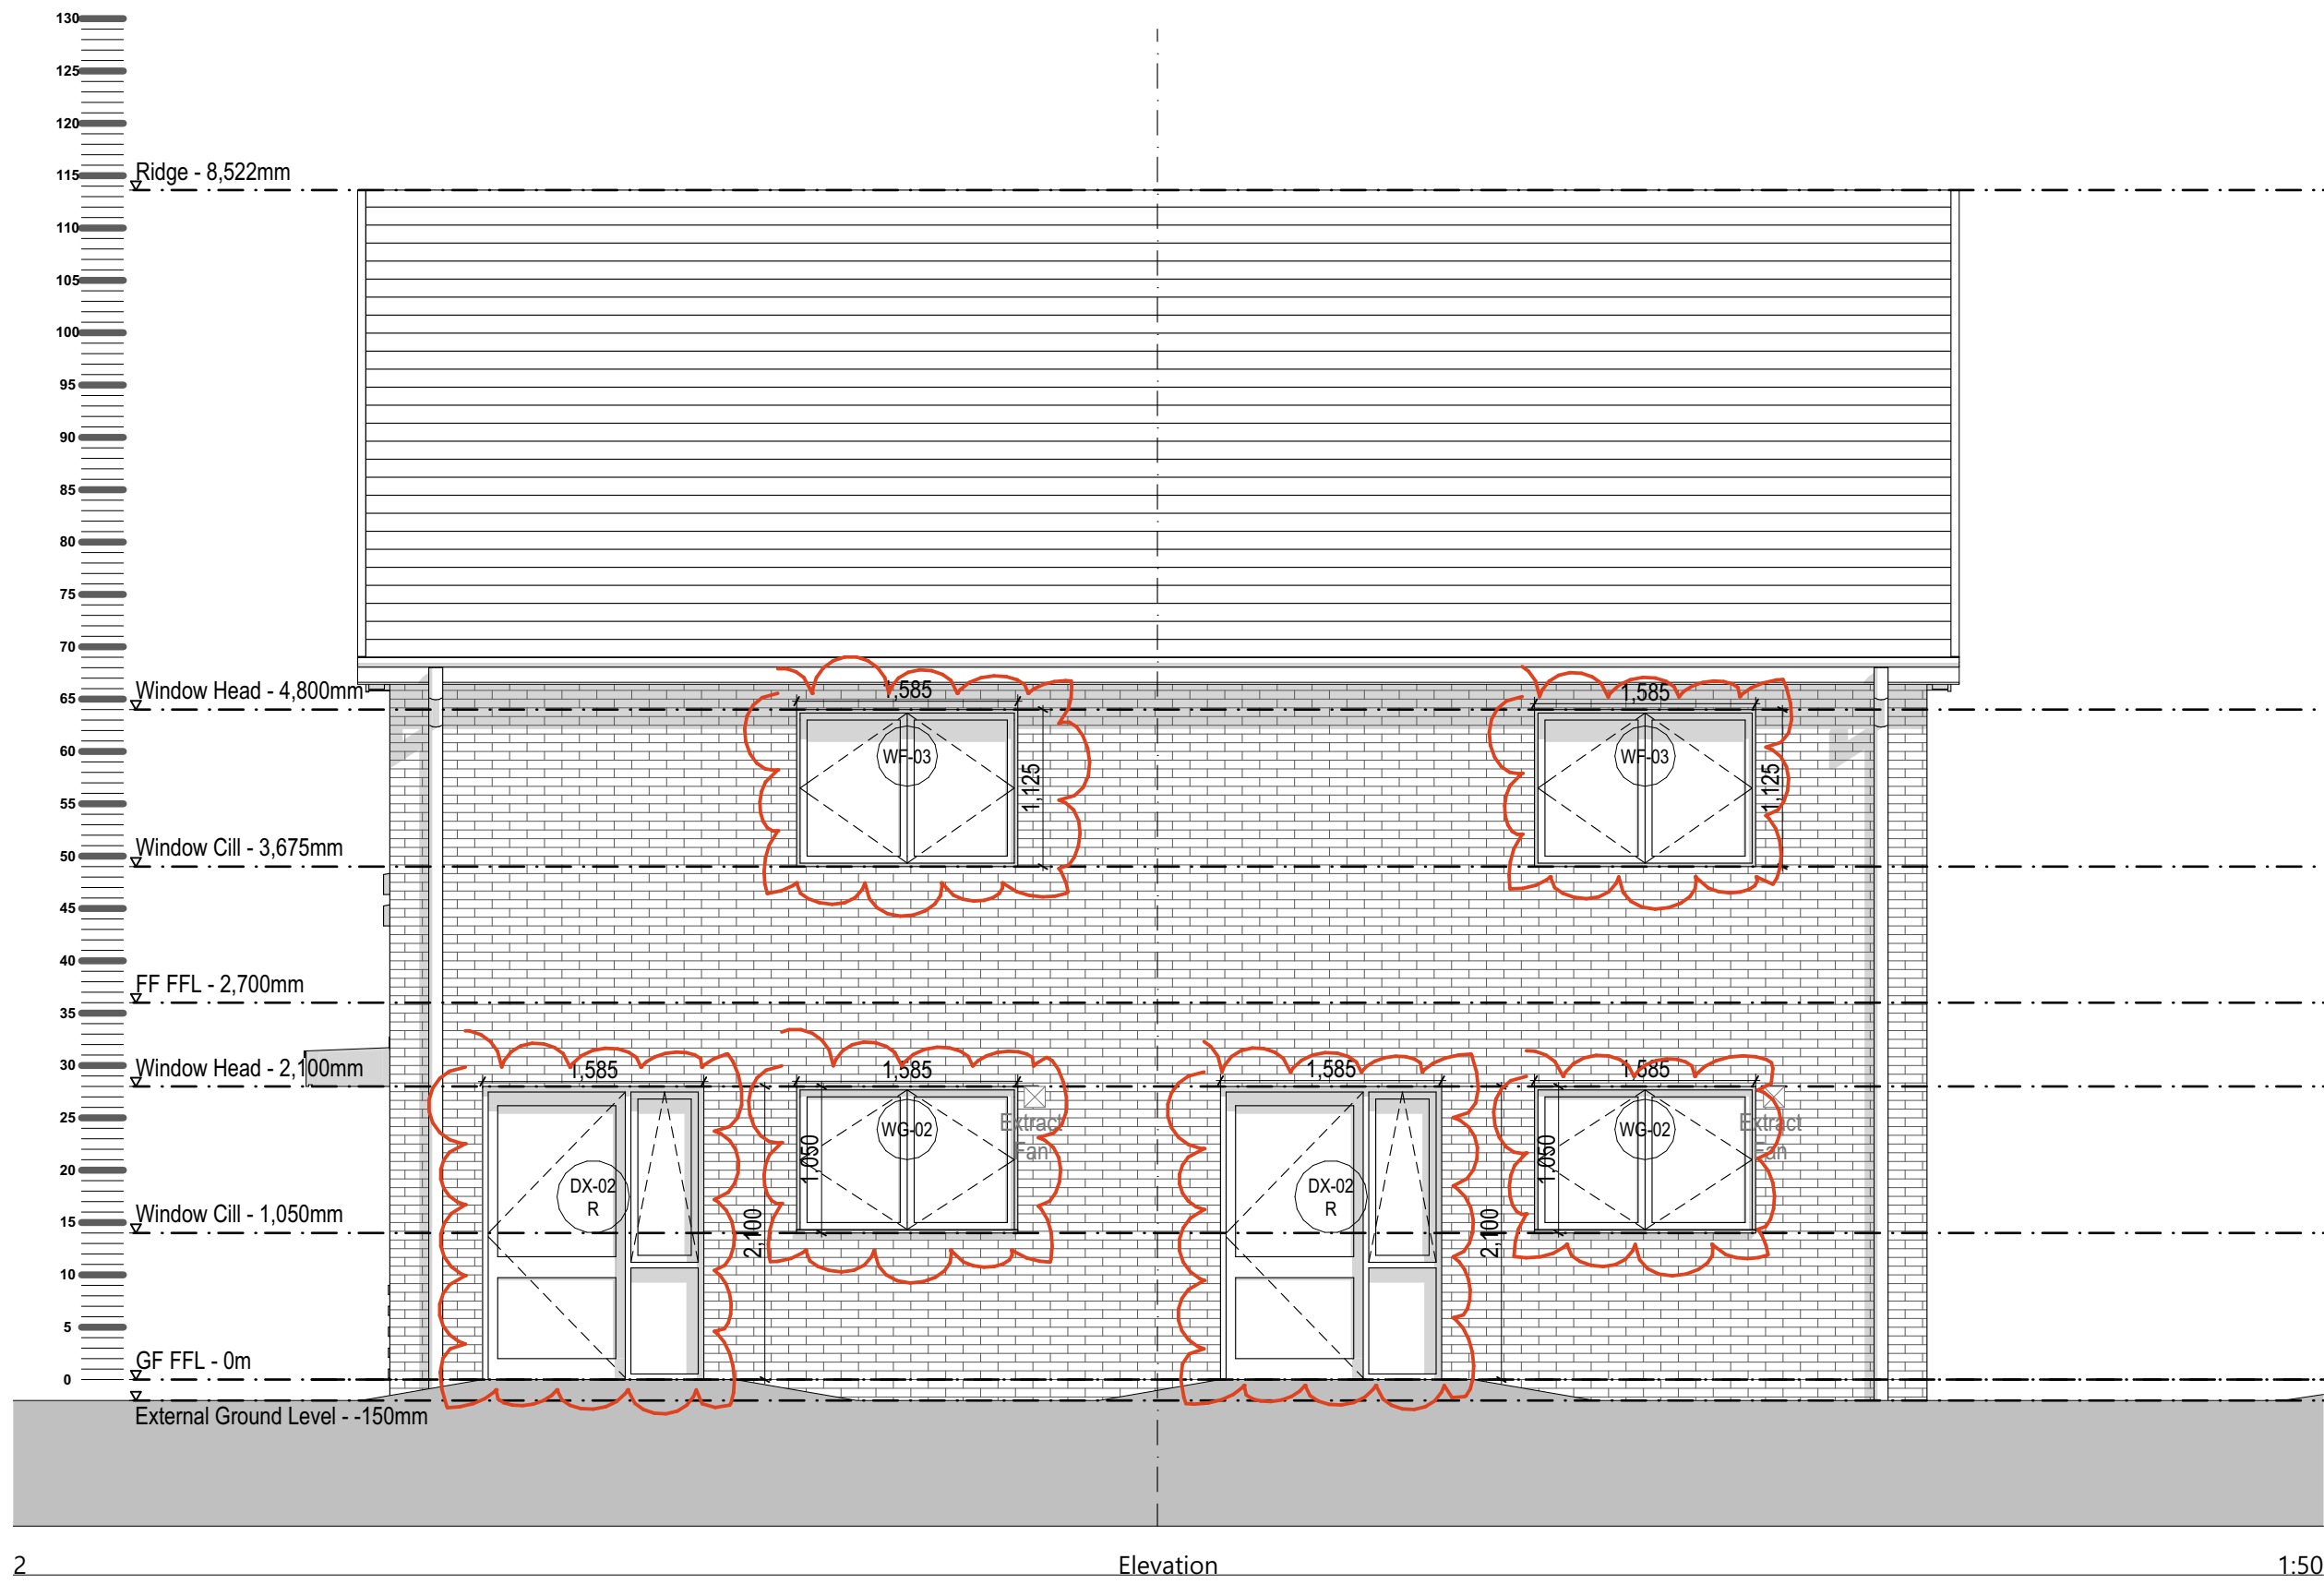

D	Changes bubbled for SFS	16/02/20	C.M.
C	Elevations updated to reflect changes	09/02/20	C.M.
B	Elevations updated to show PV array	06/02/20	C.M.
A	Elevations updated	03/11/20	C.M.
Designation	Detail of Revision	Date	Initials

PROJECT
Charlestown, White Moss
Road and Dam Head Drive -
P500 Phase 1 Site

TITLE
Proposed Elevations 2B4P
Block Type B - Block 11

SIZE
A1

STATUS
PLANNING

PROJECT No:
1785

DRAWING No:
PL.017D

DRAWN by
CM

CHECKED
DS

DATE
NOV 22

SCALE (1:100)
1:50

No. 1 Arts Village, Henry Street, Liverpool L1 5BS Tel: 0151 707 1818 Fax: 707 1819

4a Rock Mill Lane, New Mills, SK22 3BN e-mail: admin@John McCall.co.UK