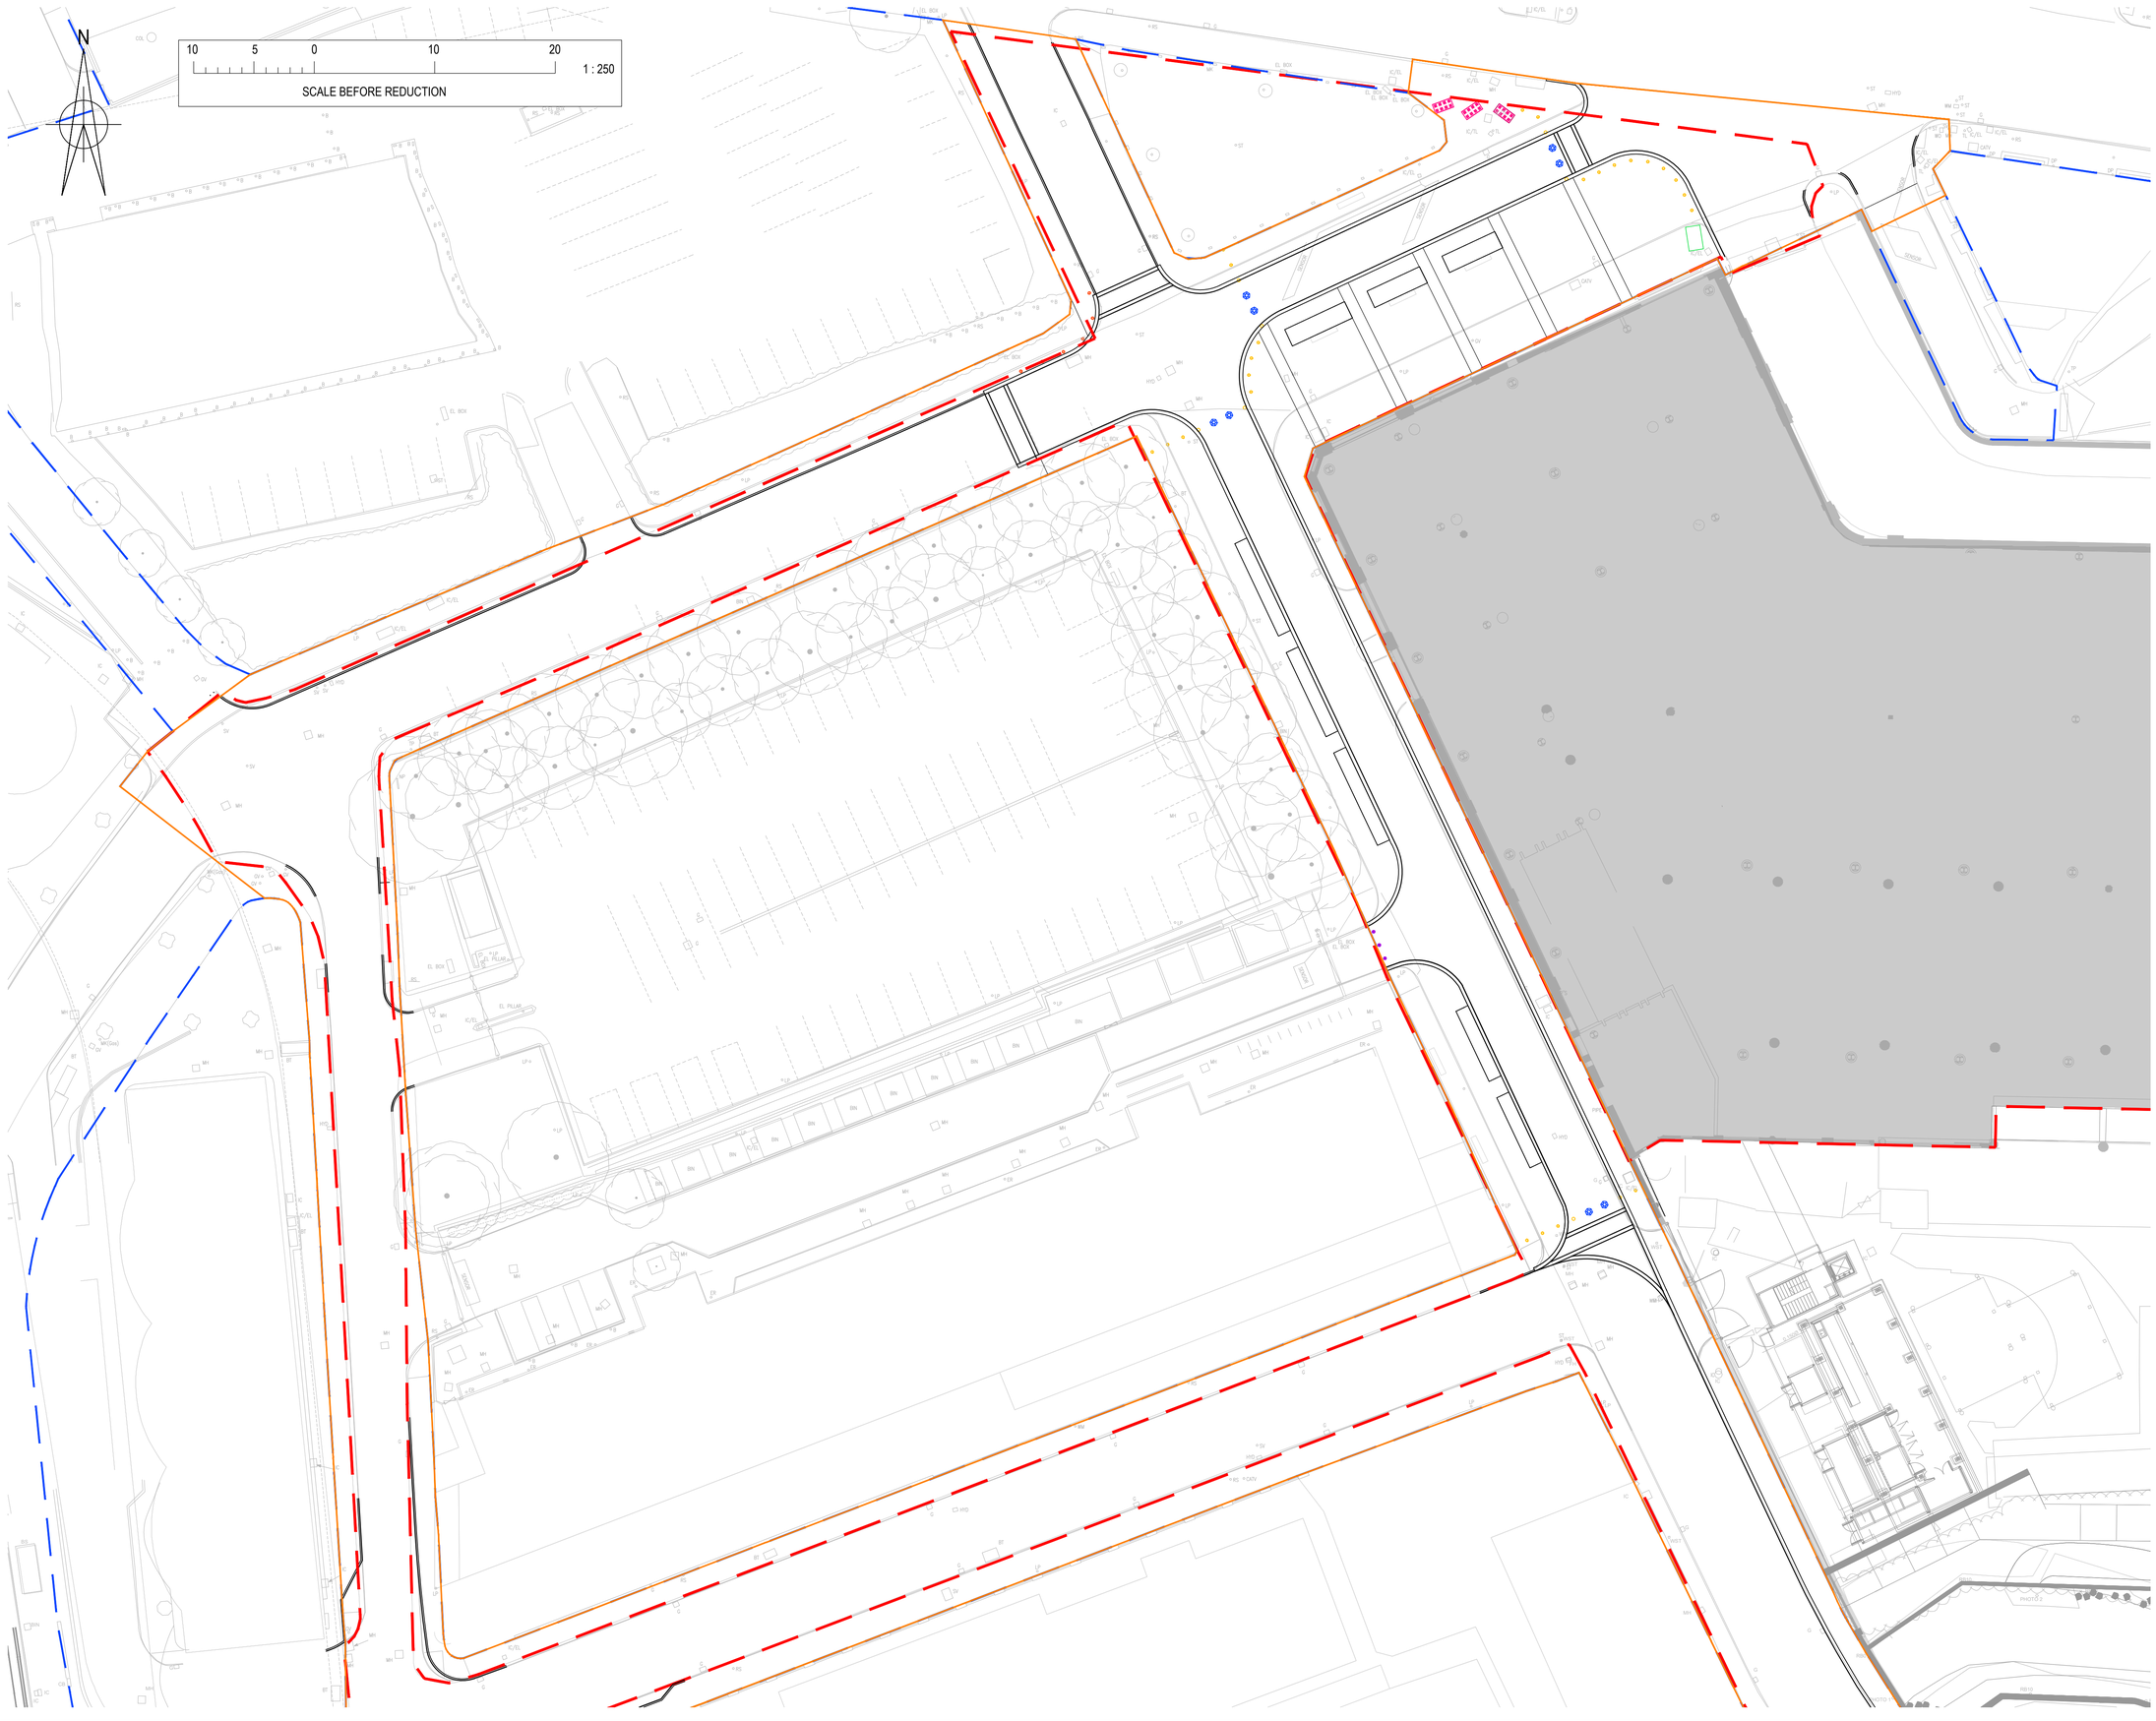


© Buro Happold Limited or its group companies.
All Rights reserved. Buro Happold and its group companies assert (unless otherwise agreed in writing) their rights under s.77 to 89 of the Copyright, Designs and Patents Act 1988.

DO NOT SCALE THIS DRAWING.

HEALTH AND SAFETY INFORMATION

IN ADDITION TO THE HAZARDS/RISKS NORMALLY ASSOCIATED WITH THE TYPES OF WORK DETAILED ON THIS DRAWING, NOTE THE FOLLOWING

CONSTRUCTION.

MAINTENANCE/CLEANING/OPERATION.

DECOMMISSIONING/DEMOLITION.

Notes

1. THIS DRAWING IS BASED ON:
   - 1.1. ARCHITECT'S PLAN 0345-SEW-ZZ-00-DR-L-007102 RECEIVED FROM SEW ON 16/11/2020; AND
   - 1.2. TOPOGRAPHICAL SURVEY RECEIVED 07/12/2020 FROM SURVEY OPERATIONS.
   - 1.3. TOPOGRAPHICAL SURVEY DATED 25/08/2017 FROM MALCOLM HUGHES LAND SURVEYORS.
   - 1.4. LAYOUT OF LONDON ROAD JUNCTION FROM TRANSPORT FOR GREATER MANCHESTER RECEIVED 26/03/21.
2. PHASE 1 PLANNING BOUNDARY AS PER PLANNING REFERENCE 124972/FO/2019.
3. 3.PUBLIC HIGHWAY BOUNDARY BASED ON 'Adopted Highway Map' PNG, RECEIVED 08.01.2021 FROM MCC IN COMBINATION WITH EXISTING TOPOGRAPHICAL SURVEY USED AS A GUIDE.
4. THIS DRAWING SHOWS THE LAYOUT OF HMV MEASURES PROCURED AND INSTALLED ON BEHALF OF THE MAYFIELD PARTNERSHIP TO REALISE THE REQUIREMENTS OF THE SECURITY SPECIFICATION DOCUMENT 0131_MAY-HLE-XX-SPC-75402 Rev 02 DATED 13/11/24. THE LAYOUT OF HMV FEATURES HAS BEEN ADAPTED FROM THE HL DRAWING 0131_MAY-HLEA-XX-ZZ-DR-SC-754-001 TO REFLECT MANUFACTURER'S REQUIREMENTS.
5. IT IS IMPERATIVE THAT CONTENTS OF THIS DRAWING ARE TREATED AS STRICTLY CONFIDENTIAL AND ARE NOT SHARED WITHIN ANY PUBLIC FORUM.

LEGEND

- PHASE 1 PLANNING BOUNDARY
- PUBLIC HIGHWAY BOUNDARY
- S278 BOUNDARY
- PROPOSED BUILDING AREA
- HMV RATED RETRACTABLE BOLLARD
- HMV RATED STATIC BOLLARD
- HMV RATED PLANTER
- NON-RATED REMOVABLE BOLLARD
- NON-RATED STATIC BOLLARD
- NON-RATED BLOCK

Rev	Description	Date	Drn	Ch'd
A	FOR INFORMATION	20.02.2026	HE	PA

INFORMATION

Status of drawing

BUROHAPPOLD ENGINEERING

17 Newman Street
London
W1T 1PD
UK

Tel: +44 (0)20 7927 9700
Fax: +44 (0)870 787 4145
Email: 0042912@burohappold.com
Web: www.burohappold.com

Architect *SEW*

Project **MAYFIELD DEVELOPMENT PARTNERSHIP**

Drg Title HOSTILE VEHICLE MITIGATION MEASURES
BARING, BUXTON & TRAVIS STREET

Scales@A1	1:250	Job No.	0042912
Drawn by	HE	Date	FEBRUARY 2026
Checked by	PA	Rev	A

Drawing No. 0042912-BHE-XX-XX-DR-C-2240

Helen Erskine C:\Users\helerskine\OneDrive - Buro Happold\Documents\Projects\0042912 Mayfield Park Manchester\Project Files\Engineering\08_Civils\01_SheetBound Copies\0042912-BHE-XX-XX-DR-C-2240.dwg