



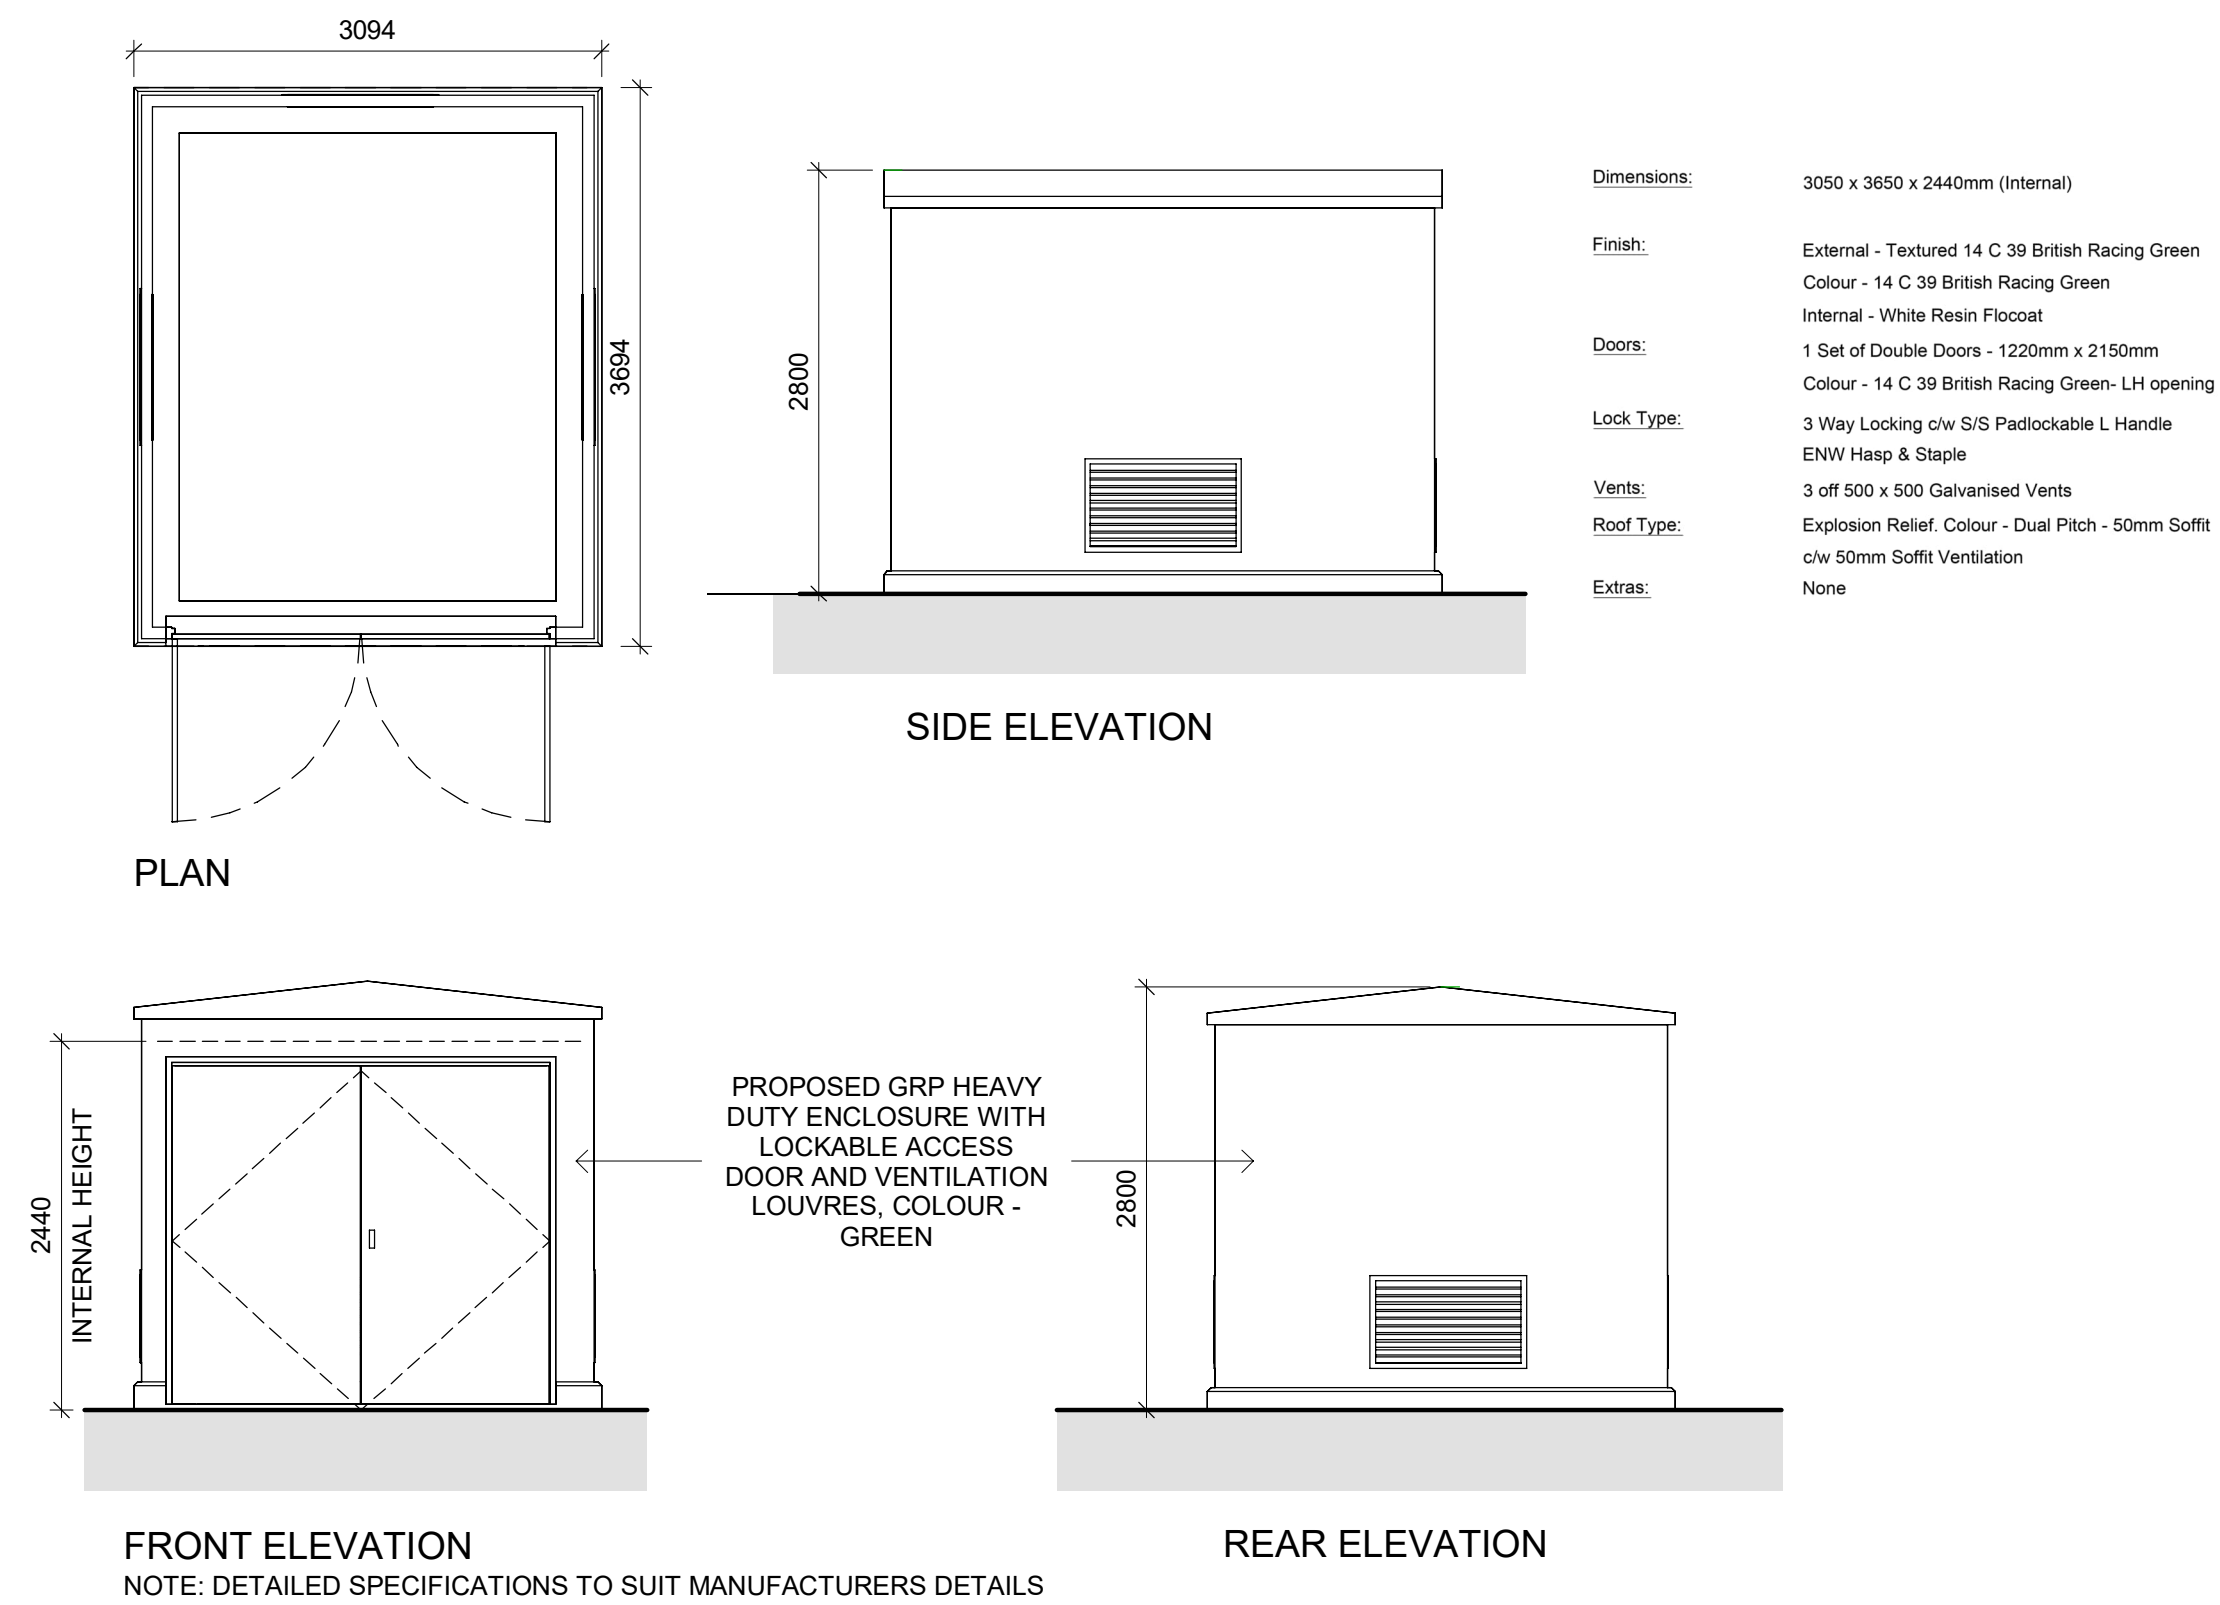


PROPOSED DNO SUBSTATION DETAILS

SCALE 1:50

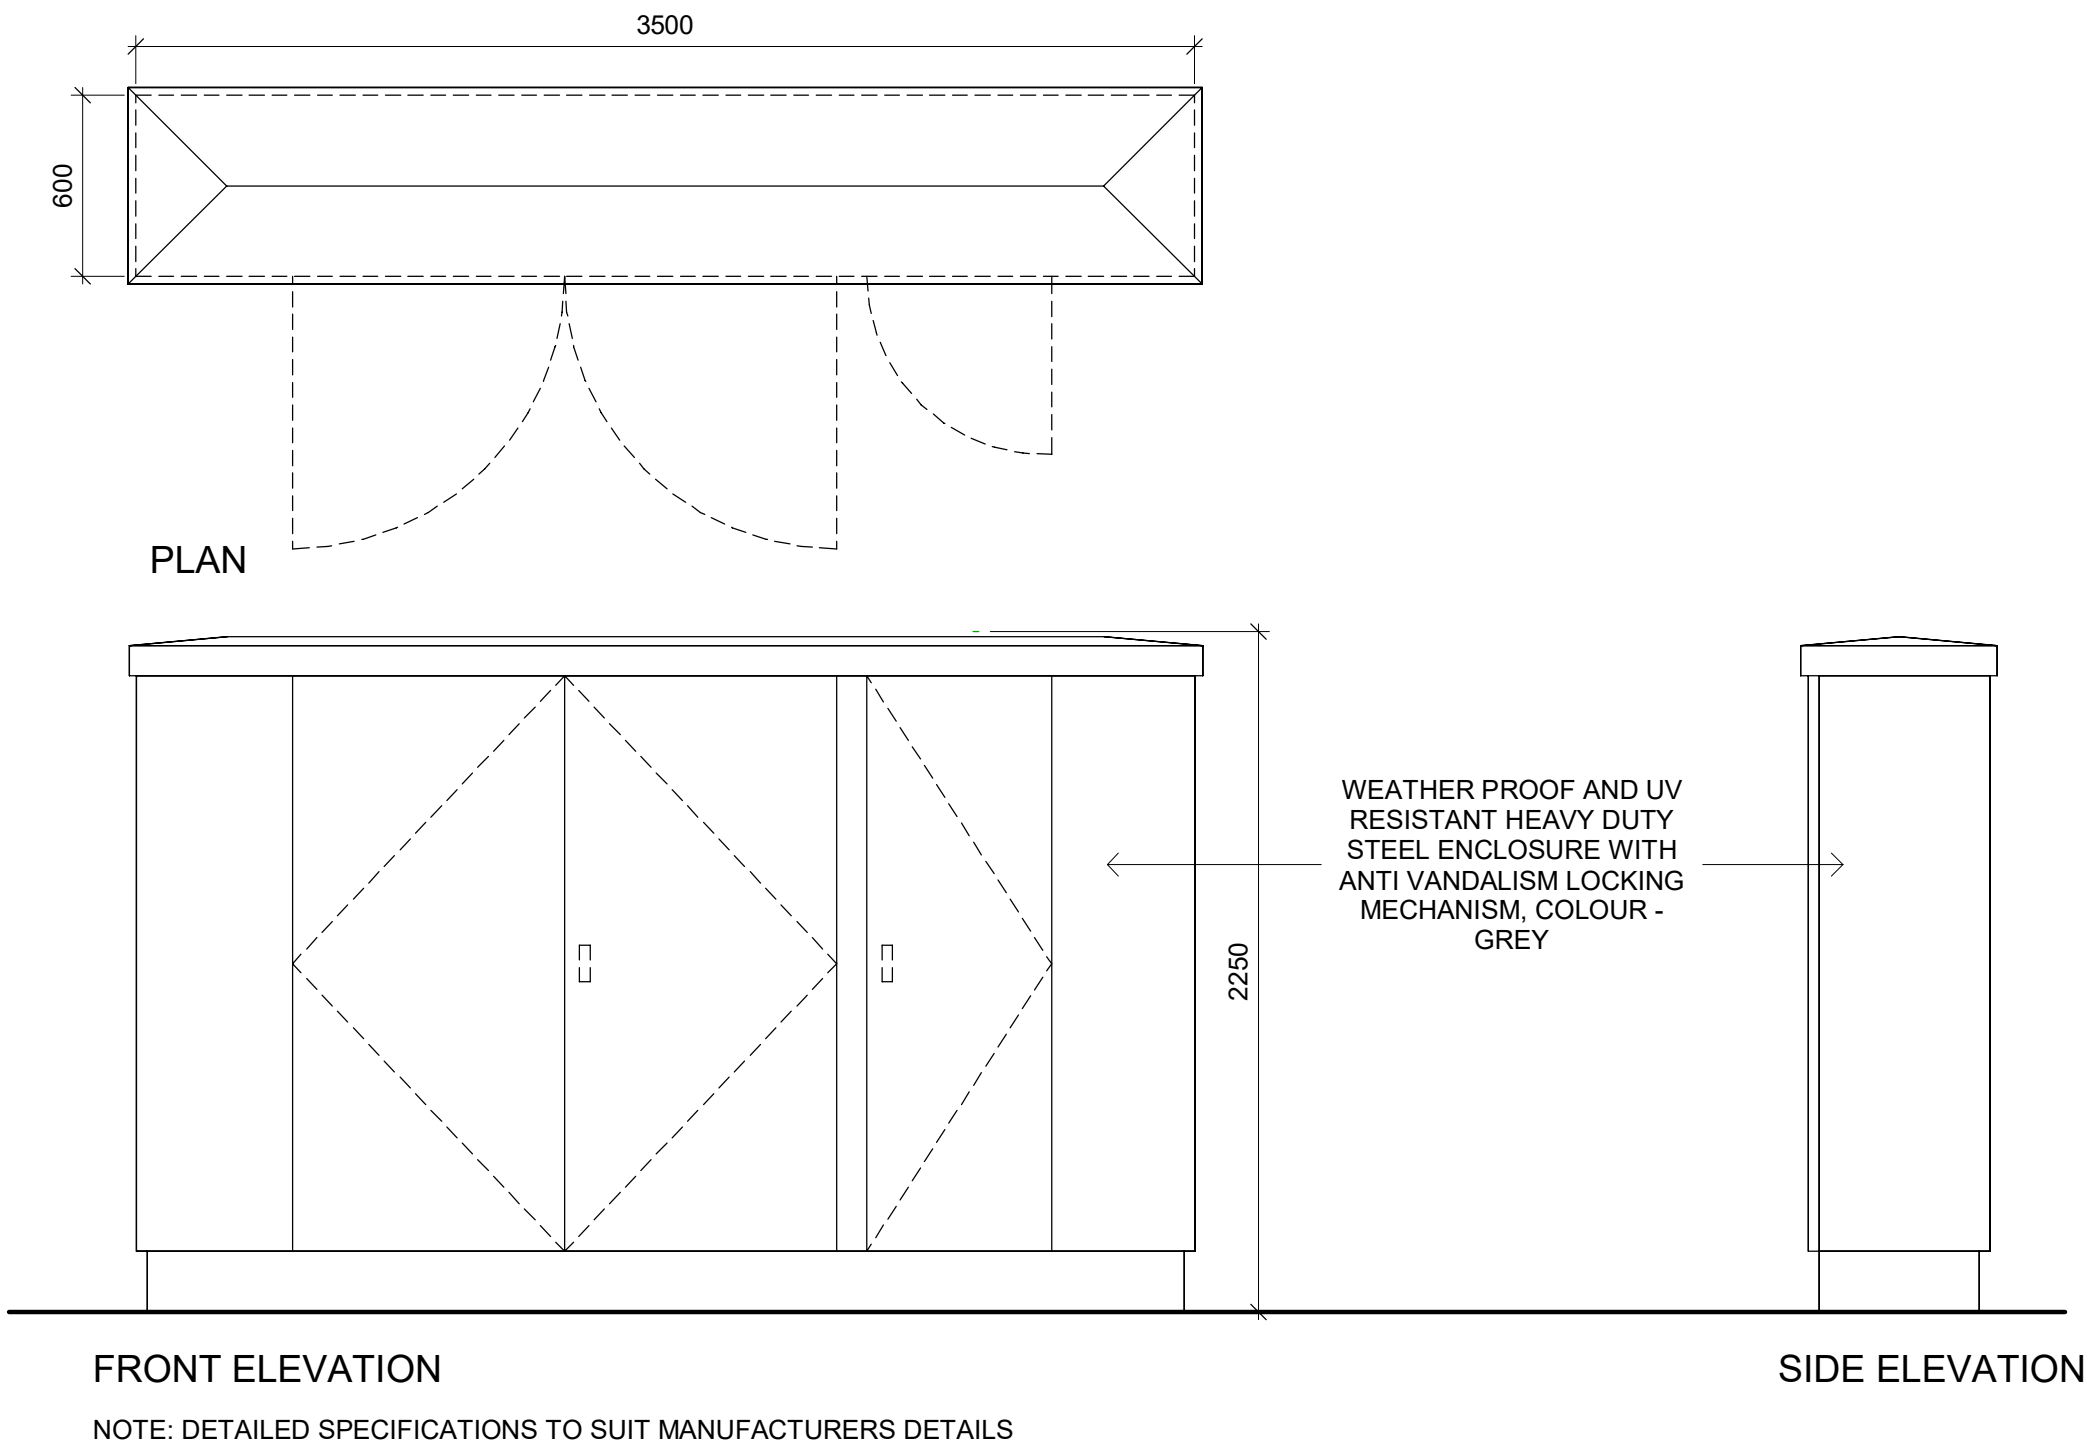


PROPOSED FEEDER PILLAR 1 DETAILS

SCALE 1:25

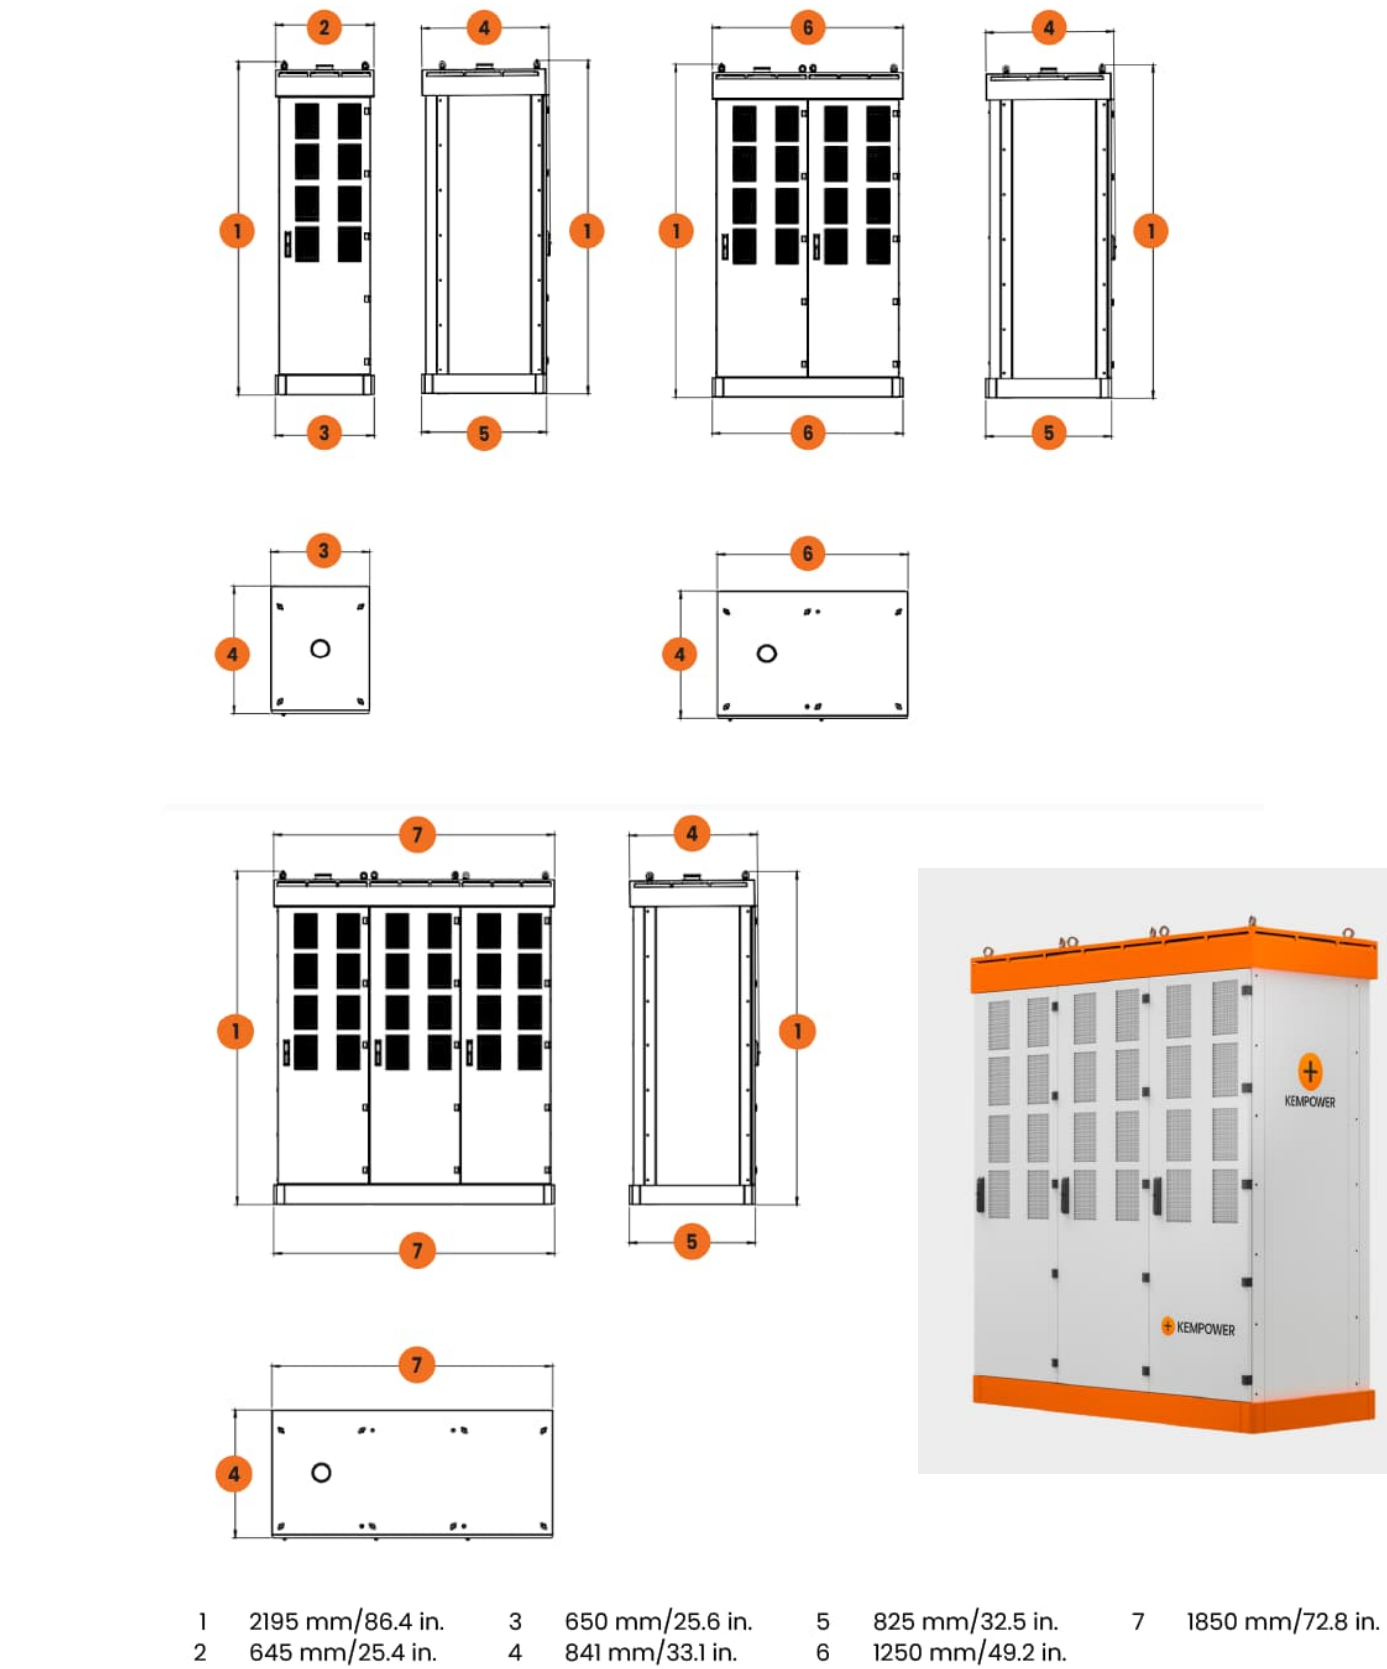

KEMPOWER POWER UNIT DETAILS

SCALE: NTS

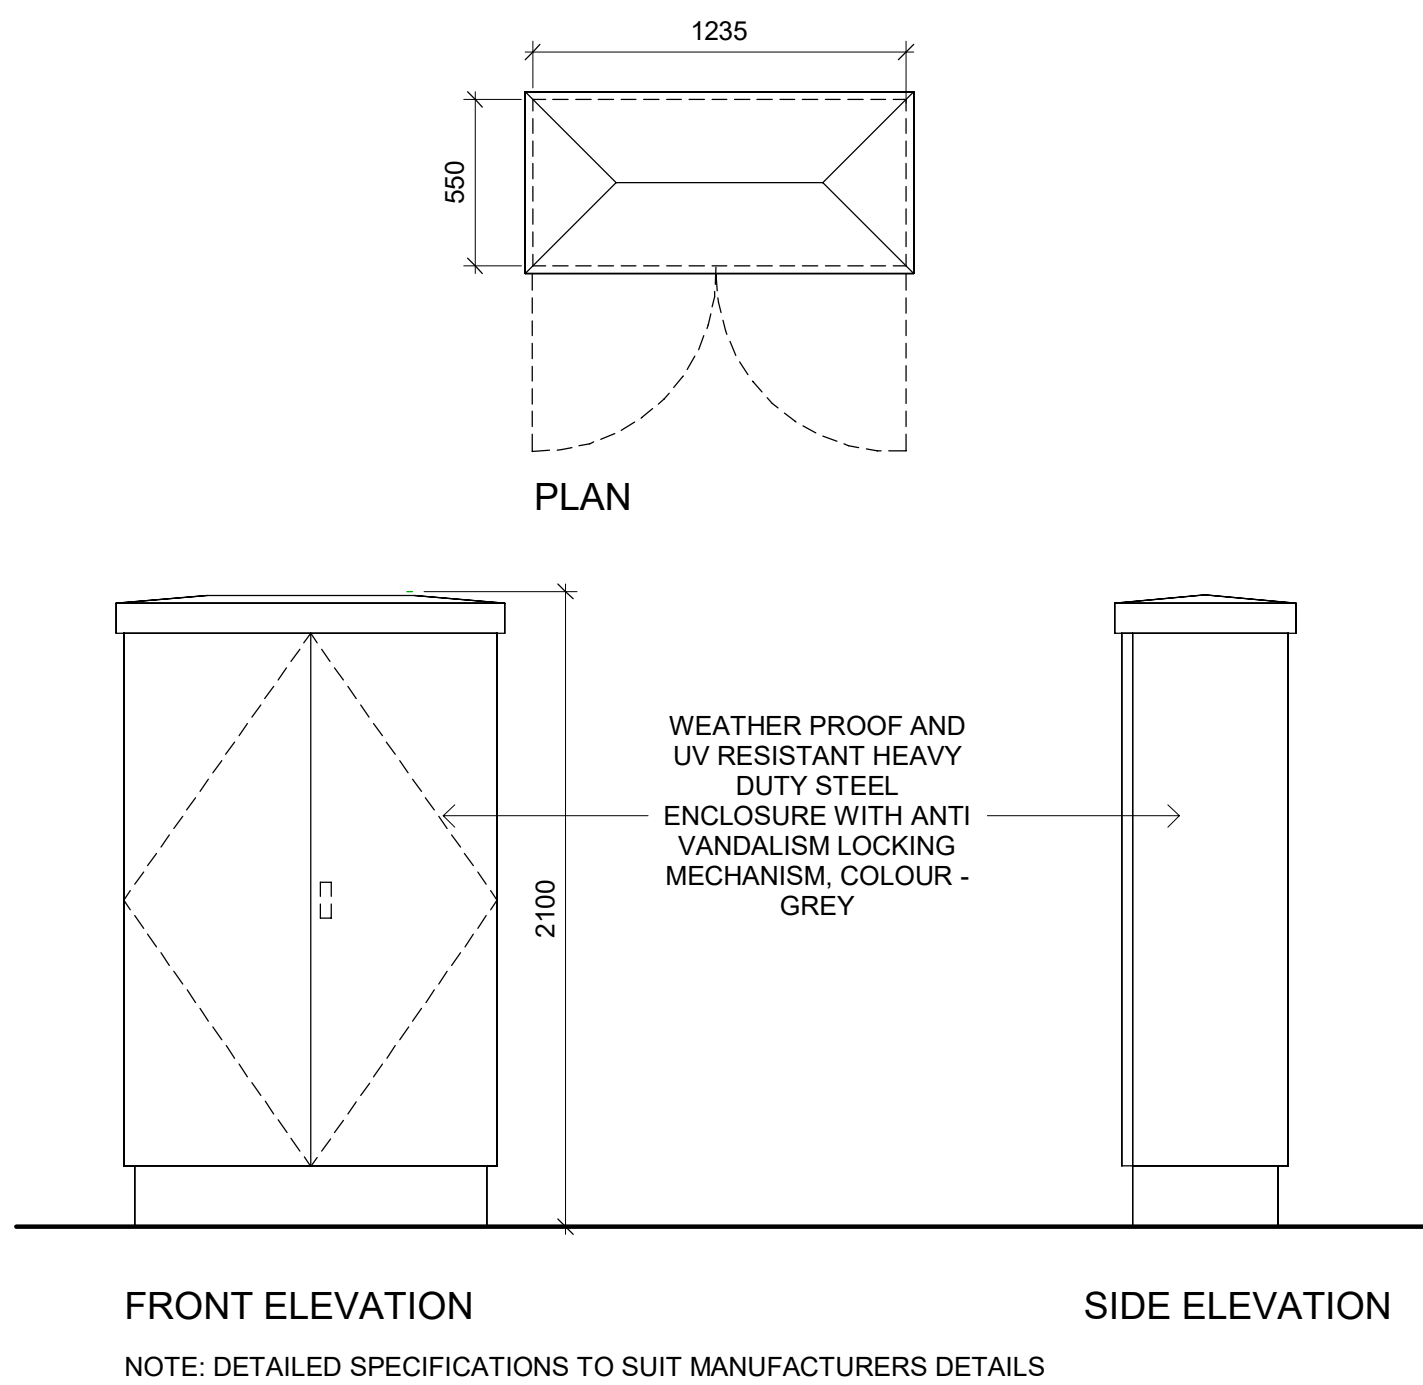


PROPOSED FEEDER PILLAR 2 DETAILS

SCALE 1:25



KEY PLAN

SCALE: 1:500

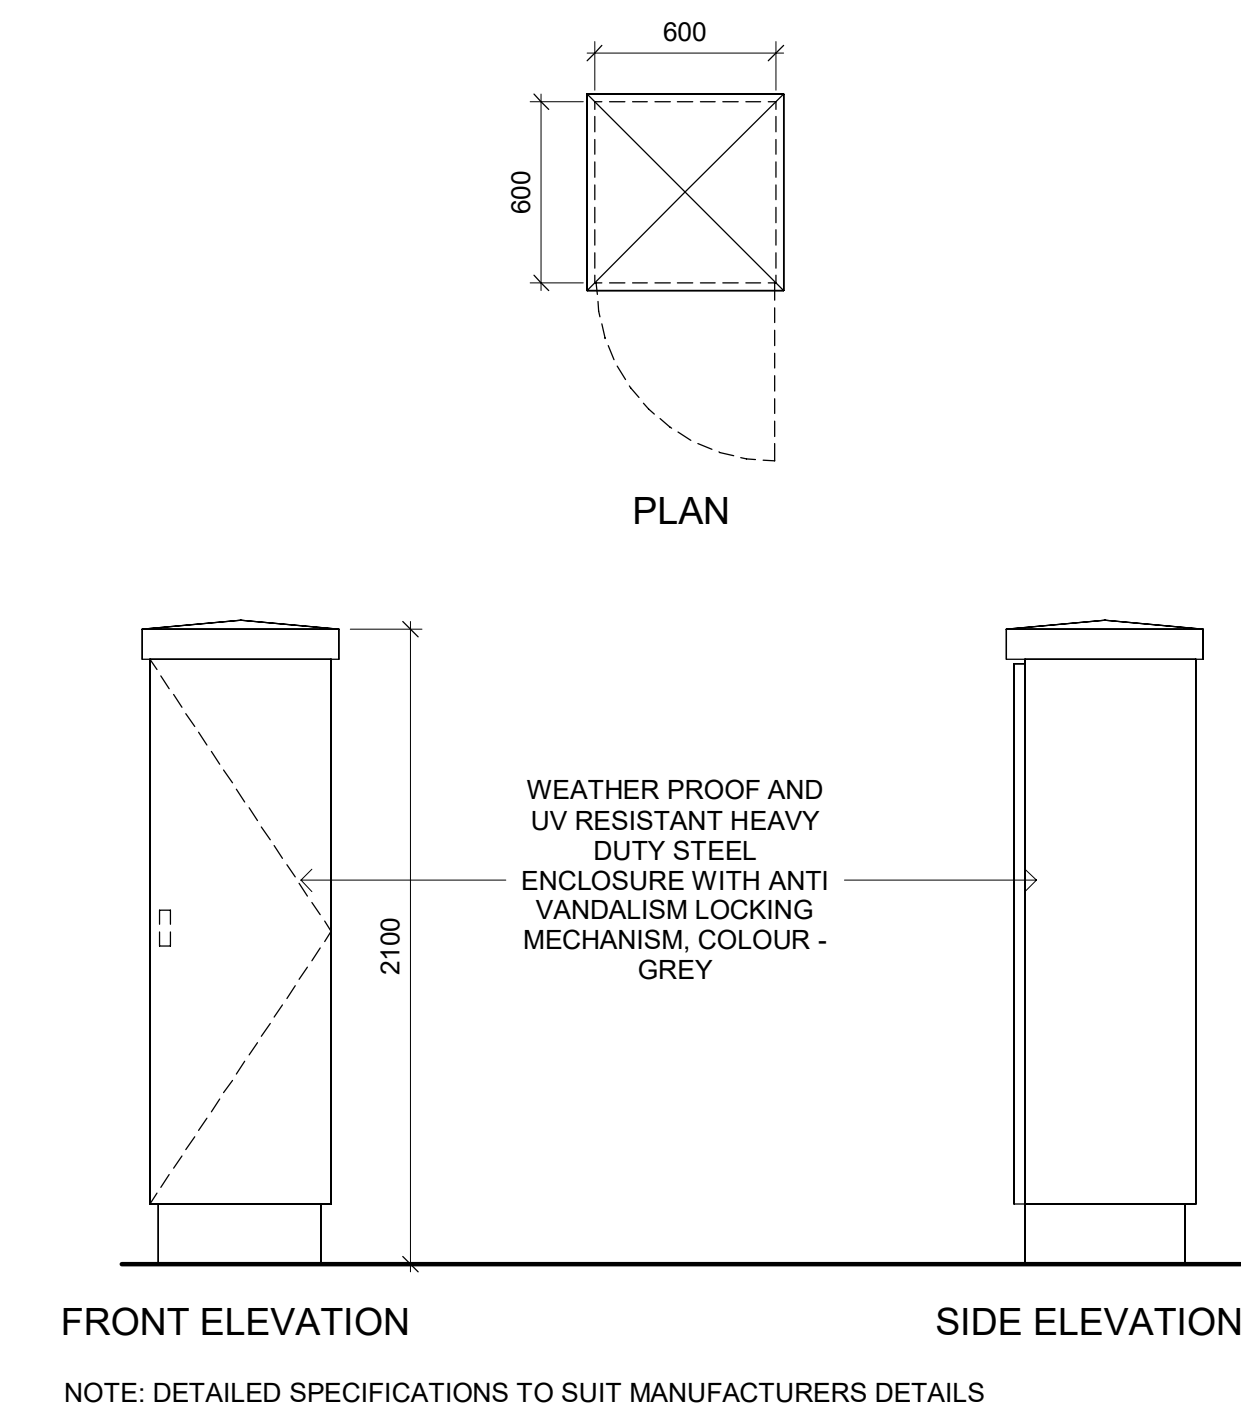


PROPOSED SCADA DETAILS

SCALE 1:25

Architects are to be notified of any discrepancies.
Contractors must check all dimensions on site.
This drawing is subject to copyright laws and is for use on this project only.
For other information refer to the latest revision of any cross referenced drawings.
To be read in conjunction with relevant design standards/protocols

This is a colour drawing. In order to ensure any subsequent reproduction is viewed correctly it should be printed in full colour.

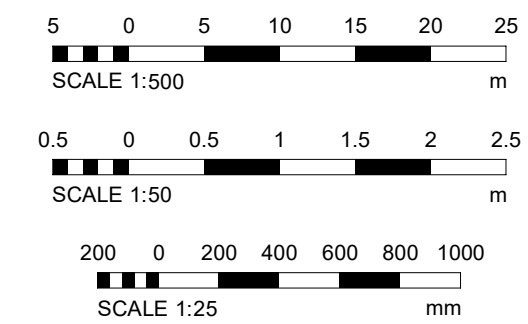

P7	GENERAL UPDATES, NEW EQUIPMENTS INCORPORATED, ISLAND KERB ADJUSTED	17.07.25	KR	JN
P6	GENERAL UPDATES FOLLOWING PLANNING CONSULTANT COMMENTS, CAGE REMOVED, LOCATION ADJUSTED, DIMENSIONS ADDED, NEW NAMING CONVENTION ADAPTED	08.07.25	KR	JN
P5	RED BOUNDARY LINE AMENDED, KEMPOWER UNIT UPDATED, WHEEL STOPPER ADDED	03.07.25	KR	JN
P4	RED BOUNDARY LINE AMENDED TO DRAINAGE PROPOSAL REVISION, COLOR UPDATED FOR FENCE AND GATE	26.06.25	KR	JM
P3	RED BOUNDARY LINE REVISED TO FULL PARKING AREA	27.02.25	KR	JN
P2	NOTE AMENDMENT	12.02.25	TT	KR
P1	PLANNING ISSUE	03.02.25	HD	JM
Rev	Description	Date	Dm	Ckd

Status
PLANNING

SMR
SMALLEY MARSEY RISPIN
ARCHITECTS
The Exchange Station Parade Harrogate HG1 1TS
01423 707 757 admin@smrarchitects.co.uk

Project
NCP SACKVILLE STREET, MANCHESTER M1 3LY

Client
LYSARA

Drawing Title
SUBSTATION DETAILS

Proj Ref	Origin	Zone	Level	Type	Role	Num	Status	Rev
7944 - SMR	MA	ZZ	DR	A	-	2006 - S3	-	P7
SMR Job Ref		Sheet		Scale		Drawn		
7944-MA-2006		A1		NOTED		KR		