


## EV Channel for M19 2DL

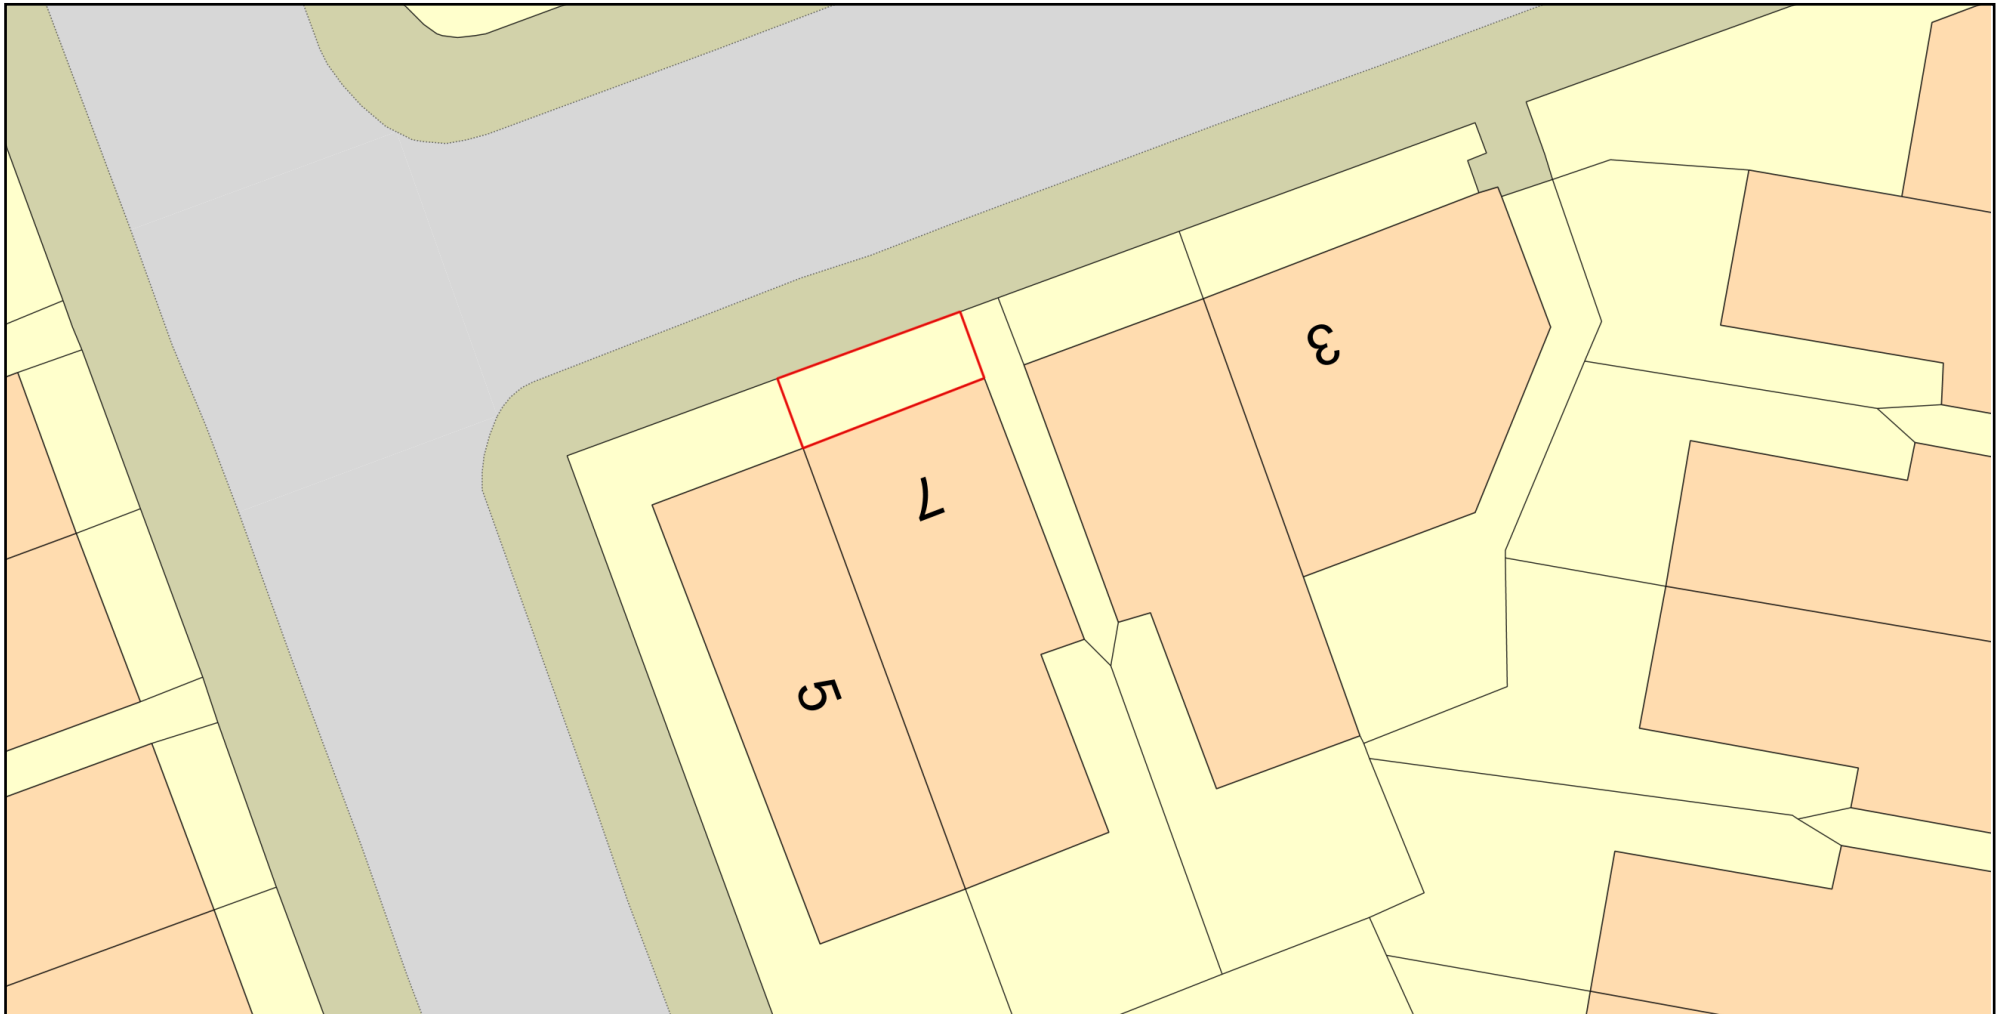

0 10  
Metres



Plan Produced for: Planning Manchester Jan 2026

Date Produced: 21 Jan 2026

Plan Reference Number: TQRQM26021111732317

Scale: 1:200 @ A4

© Crown copyright and database rights 2025 OS 100042766