


NOTE: EXISTING HANDRAILS IN BACK OF HOUSE STAIR AREAS TO BE RETAINED IF DEEMED STRUCTURALLY APPROPRIATE BY SE.

NEW HANDRAILS TO BE PROVIDED TO ALL STAIR AREAS WITHIN CUSTOMER AREAS. REFER TO SPECIFIC DETAILS OR TYPICAL DETAIL.


Do not scale from this drawing. All dimensions to be checked on site prior to manufacture and construction. This drawing is the property of Harrison Ince Holdings Limited and should not be reproduced without permission.
All discrepancies to be brought to the attention of the architect immediately.
This drawing is to be read in conjunction with the specification / bill of quantities and related drawings.

REVISIONS

-	FIRST ISSUE	22.04.25	GW
A	PLANNING ISSUE	29.04.25	GW
B	ISSUE FOR SE COMMENT	24.10.25	GW
C	REVISED	01.12.2025	IB

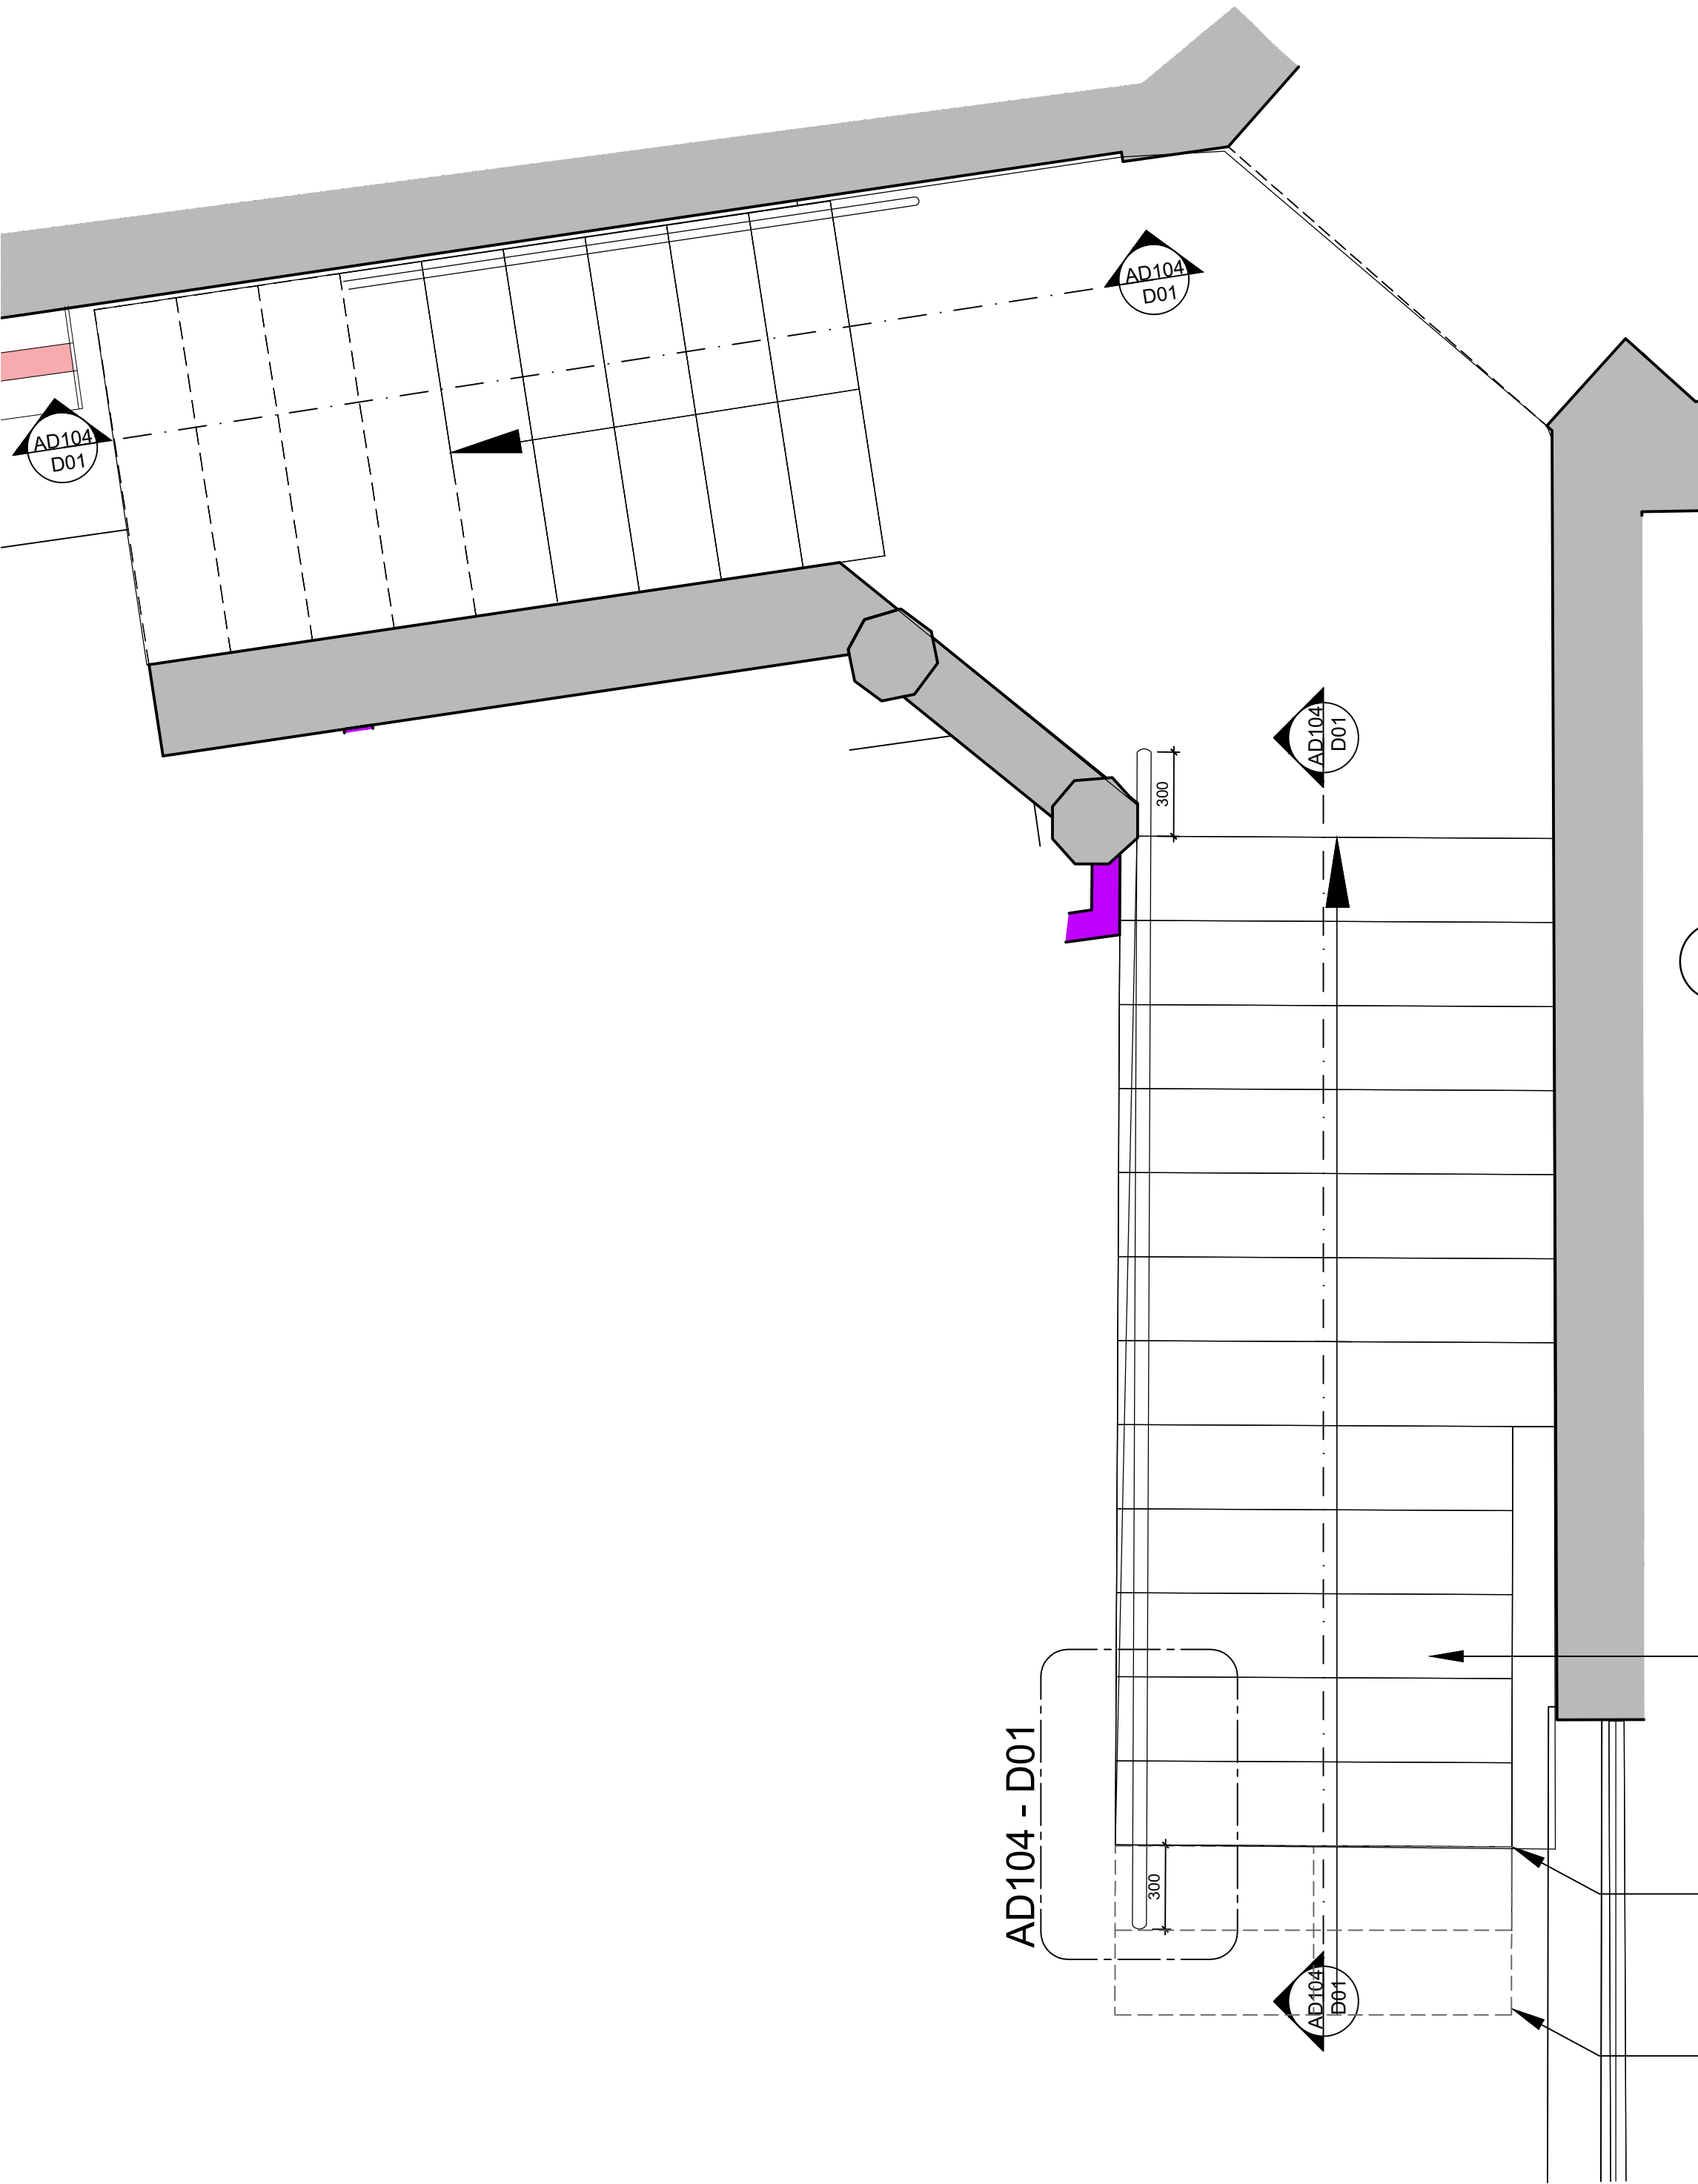


EXISTING POOL STAIR
1:20

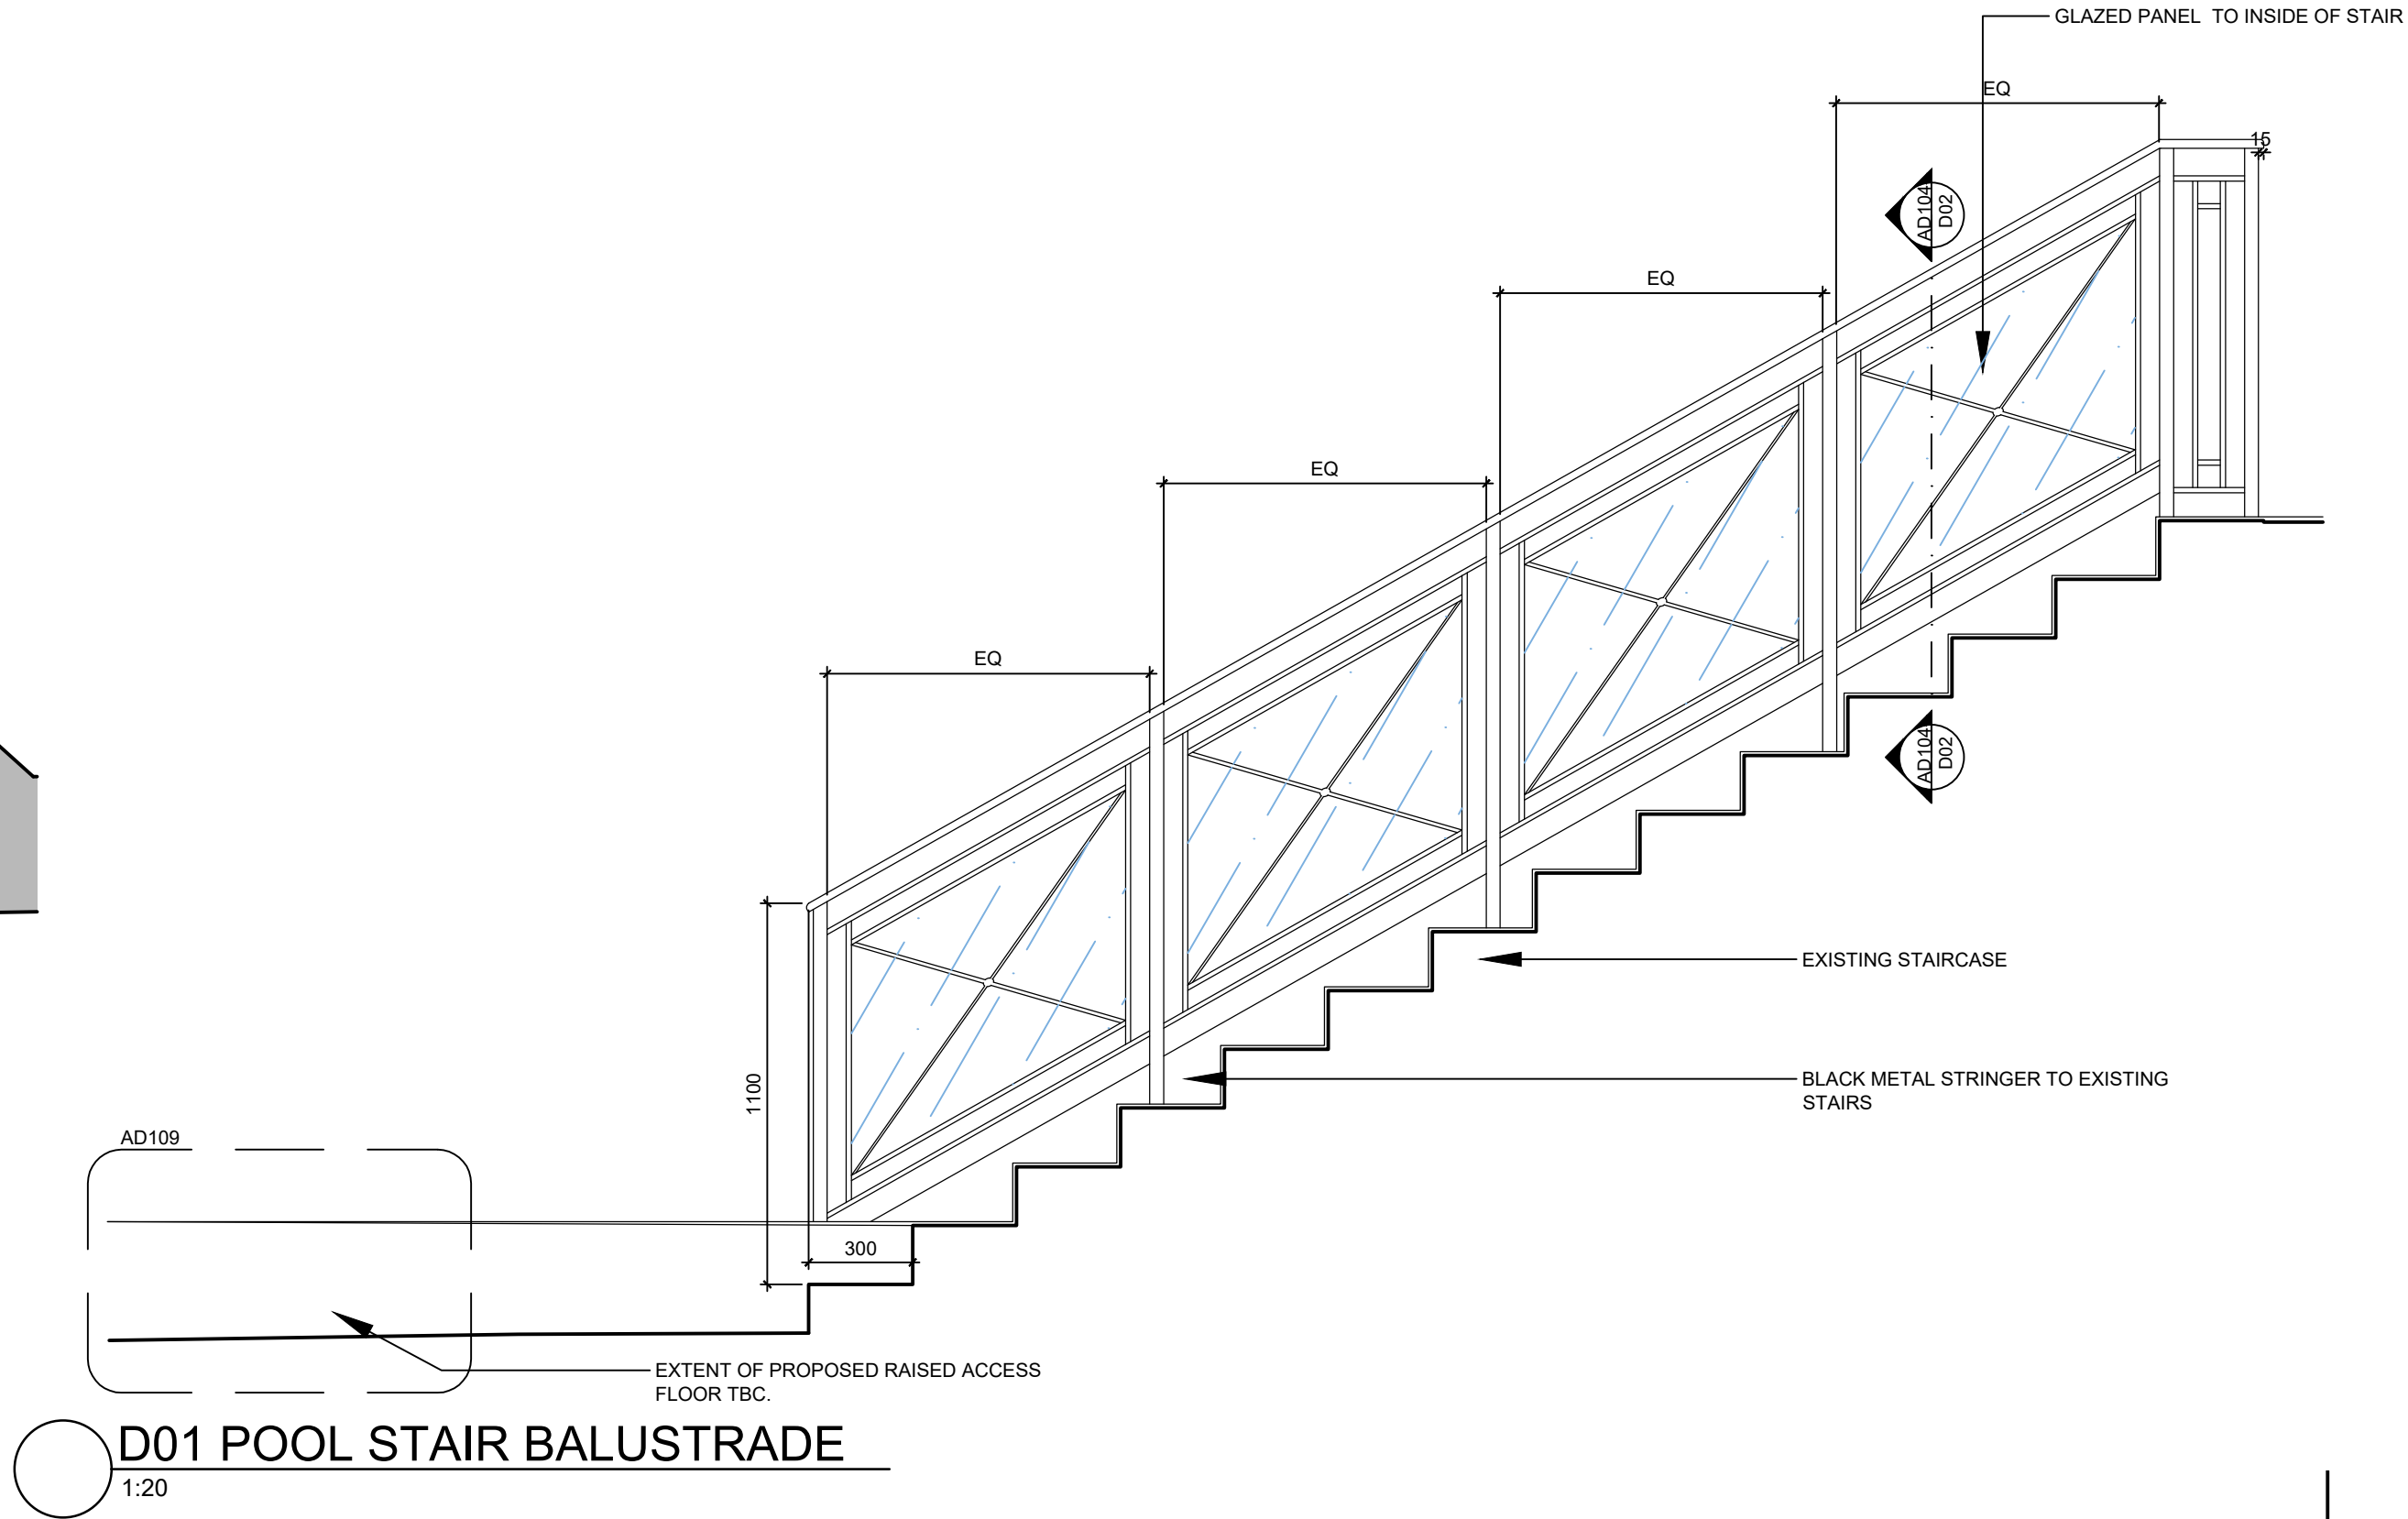

D01 POOL STAIR BALUSTRADE
1:20




D02 POOL STAIR BALUSTRADE
1:20

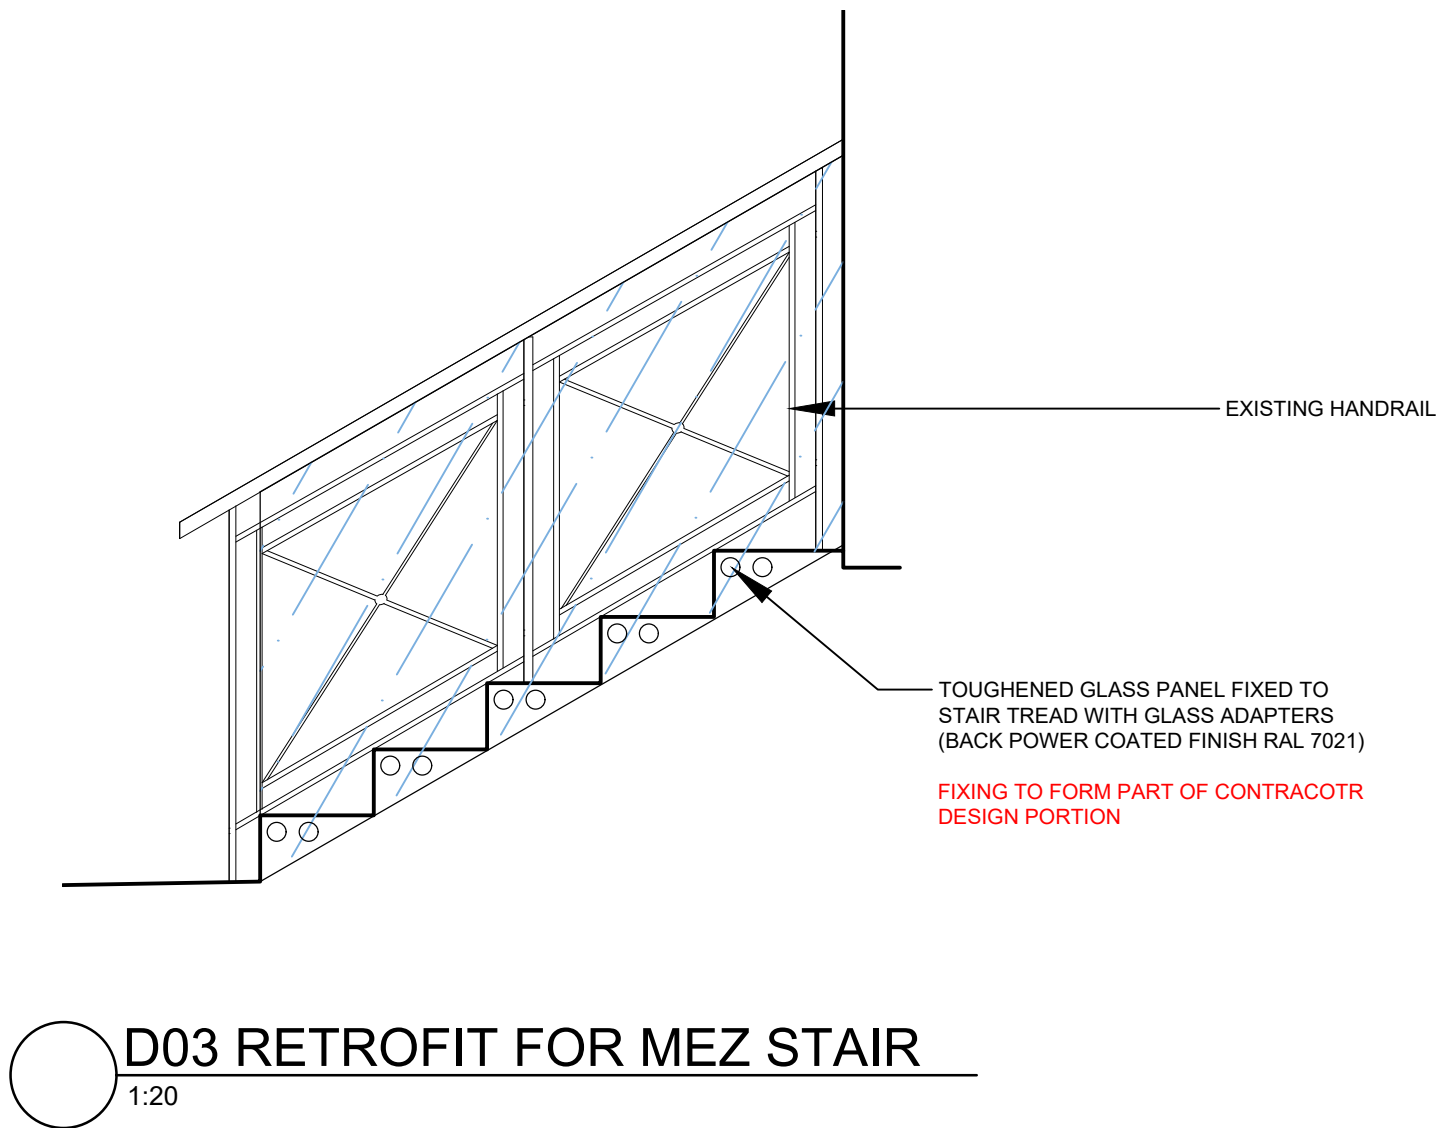

D03 RETROFIT FOR MEZ STAIR
1:20

ALL DIMENSIONS TO BE CHECKED
ON SITE BEFORE CONSTRUCTION

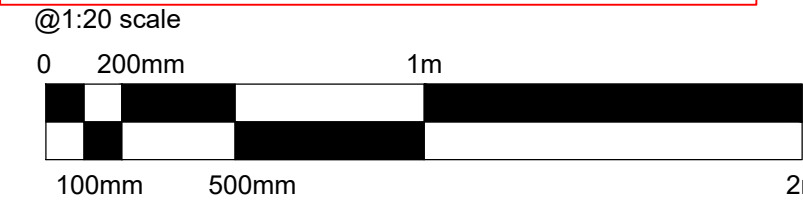

HARRISON INCE

ARCHITECTS INTERIOR DESIGNERS

PINS SOCIAL CLUB

CLIENT

SUNLIGHT HOUSE
LITTLE QUAY ST, MANCHESTER M3 3HP

PROJECT

BALUSTRADE DETAILS
TYPICAL

TITLE

DATE OCTOBER 25

SCALE 1:20/1:10 @ A1

JOB NO. 01

DWG. NO. AD104 C

DRAWN CAD/GW

CHECKED

SECOND FLOOR
EASTGATE
2 CASTLE STREET
MANCHESTER
M3 4LZ
TEL: 0161 236 3050
EMAIL: enquiries@harrison-ince.co.uk