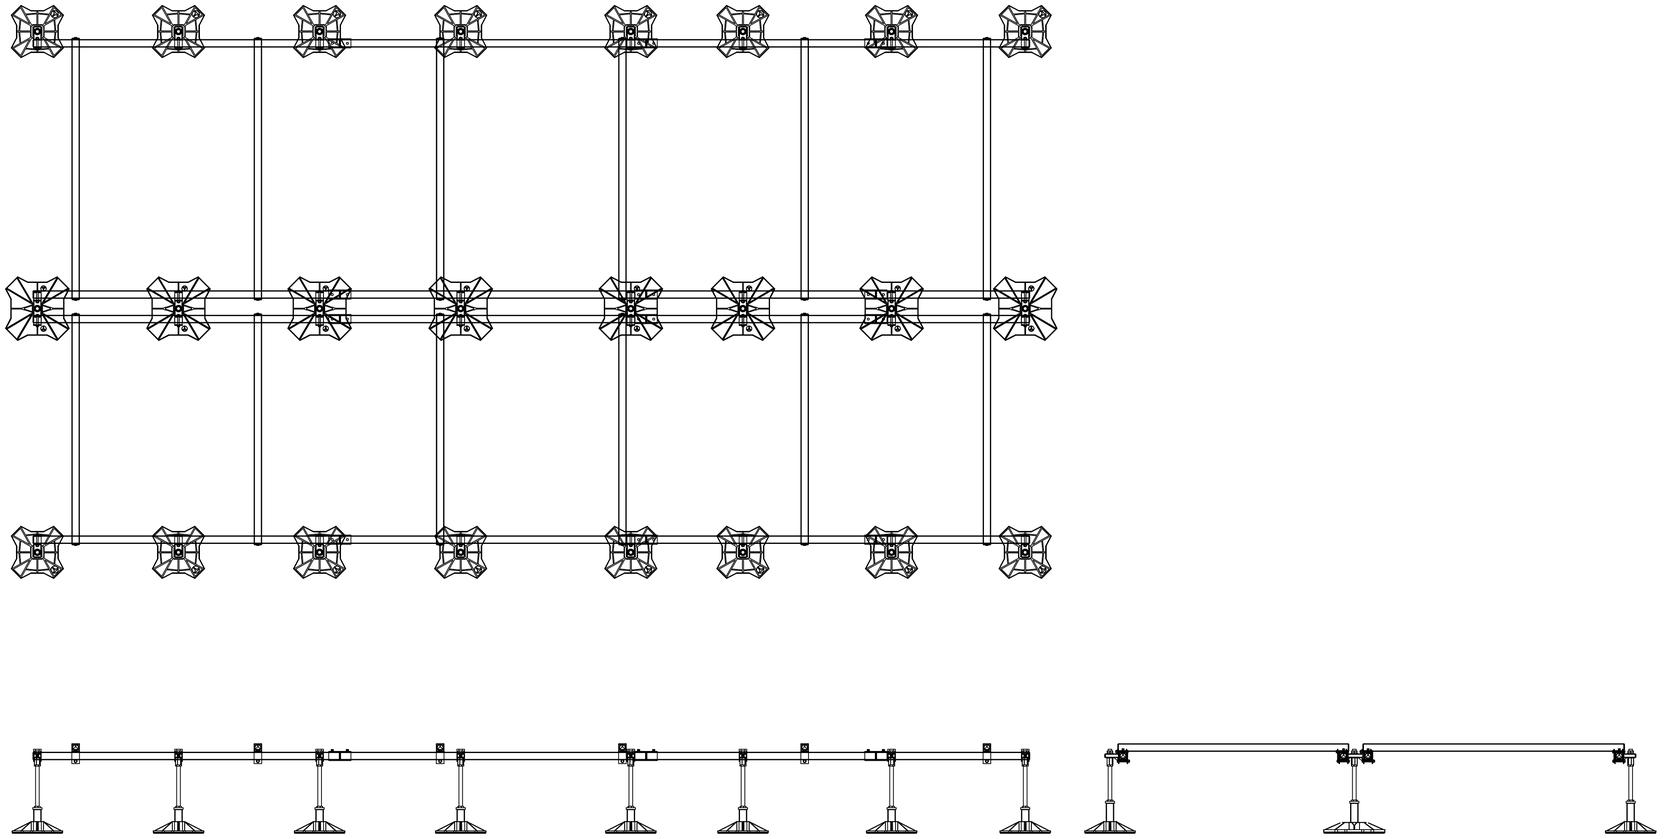


Rev.	Revision note	Date	CAD Rev.	Eng. Sign	Eng. Date

DRAWING TITLE

GRP MOUNTING SYSTEM

PROJECT

PRINTWORKS - MANCHESTER,
LV POWER UPGRADE

CLIENT

CUSHMAN & WAKEFIELD

Dynamic
Engineering the future, today

Unit 5 Britannia Rd, Sale, M33 2AA
Tel: 0161 973 2100 Web: www.dynamic.fm

SCALE	DATE	DRAWING NUMBER	REV.
1:20 @ A1	16.02.26	DYN-008004-E100	O
DRAWN: AM	DESIGN: MSH		