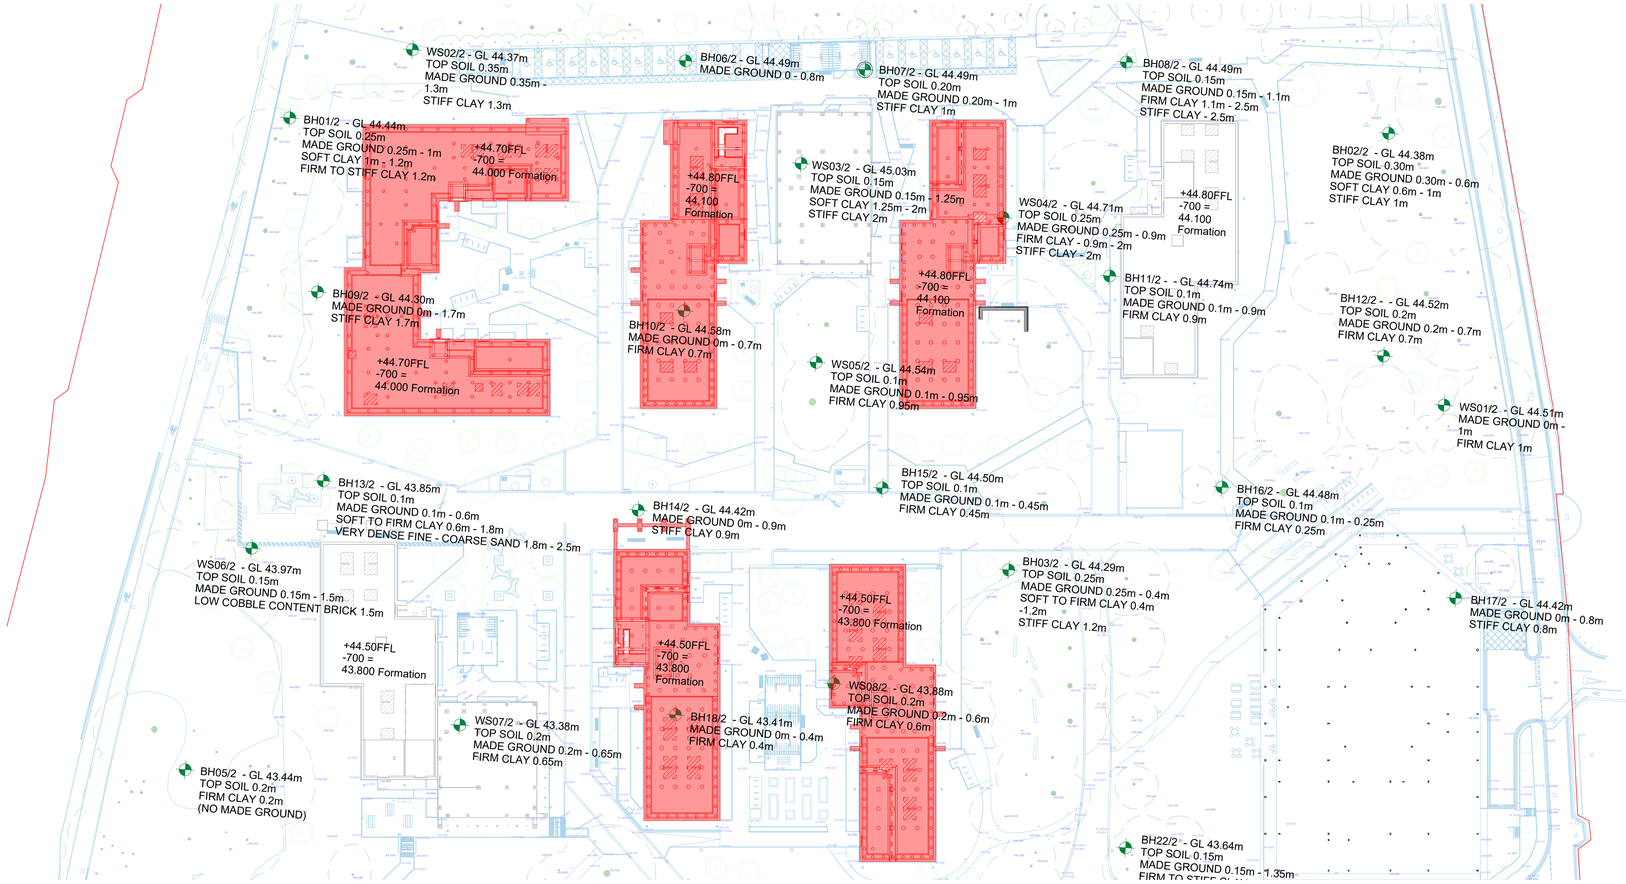

NEIGHBOURHOOD 1 & 2 BOREHOLE OVERLAY

SCALE 1 : 500

KEY TO HEALTH & SAFETY SYMBOLS

	WARNING RISK INDICATES A RESIDUAL RISK AS A WARNING.
	COMPULSORY RISK INDICATES A RESIDUAL RISK REQUIRING A COMPULSORY ACTION.
	COMPULSORY RISK INDICATES A RESIDUAL RISK REQUIRING A PROHIBITIVE ACTION.
	COMPULSORY RISK INDICATES A RESIDUAL RISK FOR INFORMATION

GENERAL NOTE:

1. DO NOT SCALE FROM DRAWINGS. USE FIGURED DIMENSIONS ONLY. IF IN DOUBT ASK. ALL DIMENSIONS ARE IN mm UNLESS NOTED OTHERWISE.
2. THIS DRAWING TO BE READ IN CONJUNCTION WITH ALL RELEVANT ARCHITECTS AND ALL ENGINEERS DRAWINGS AND SPECIFICATIONS.
3. ALL DIMENSIONS TO BE CHECKED ON SITE BY THE CONTRACTOR AND ANY DISCREPANCIES BROUGHT TO THE ENGINEERS & ARCHITECTS ATTENTION IN ACCORDANCE WITH THE SPECIFICATION.
4. ALL PROPRIETARY PRODUCTS TO BE USED STRICTLY IN ACCORDANCE WITH THE MANUFACTURERS SPECIFICATION AND DETAILS.
5. ALL TEMPORARY WORKS ARE TO BE DESIGNED AND INSTALLED BY THE CONTRACTOR.
6. ANY GRIDLINES, BUILDING LINES, ETC. ARE TO BE SET OUT IN ACCORDANCE WITH THE RELEVANT ARCHITECTS DRAWINGS.

DRAWING NOTES:

BUILDINGS SUPPORTED BY PILES ARE HIGHLIGHTED RED

REV	DATE	DESCRIPTION	DRN	CHK / APP
P01	23.01.26	INITIAL RELEASE	JCM	DK / DB

© This drawing is the property of Kennedy Redford Limited and the information can only be reproduced with their prior permission.

Kennedy Redford

CLIENT

GRAHAM

PROJECT NAME

UoM RESIDENCES DBFO

DRAWING TITLE

NEIGHBOURHOOD 1 & 2 BOREHOLE LOCATION OVERLAY

DATE	SCALE	SHEET SIZE	REV
23.01.26	1 : 500	A1	P01

DRAWING STATUS

S2 - FOR INFORMATION

DRAWING NUMBER

UMRF-KRD - XX - 00 -DR-S- 10010