


MECHANICAL STEP LIFT FOR A REGISTERED DISABLED PERSON

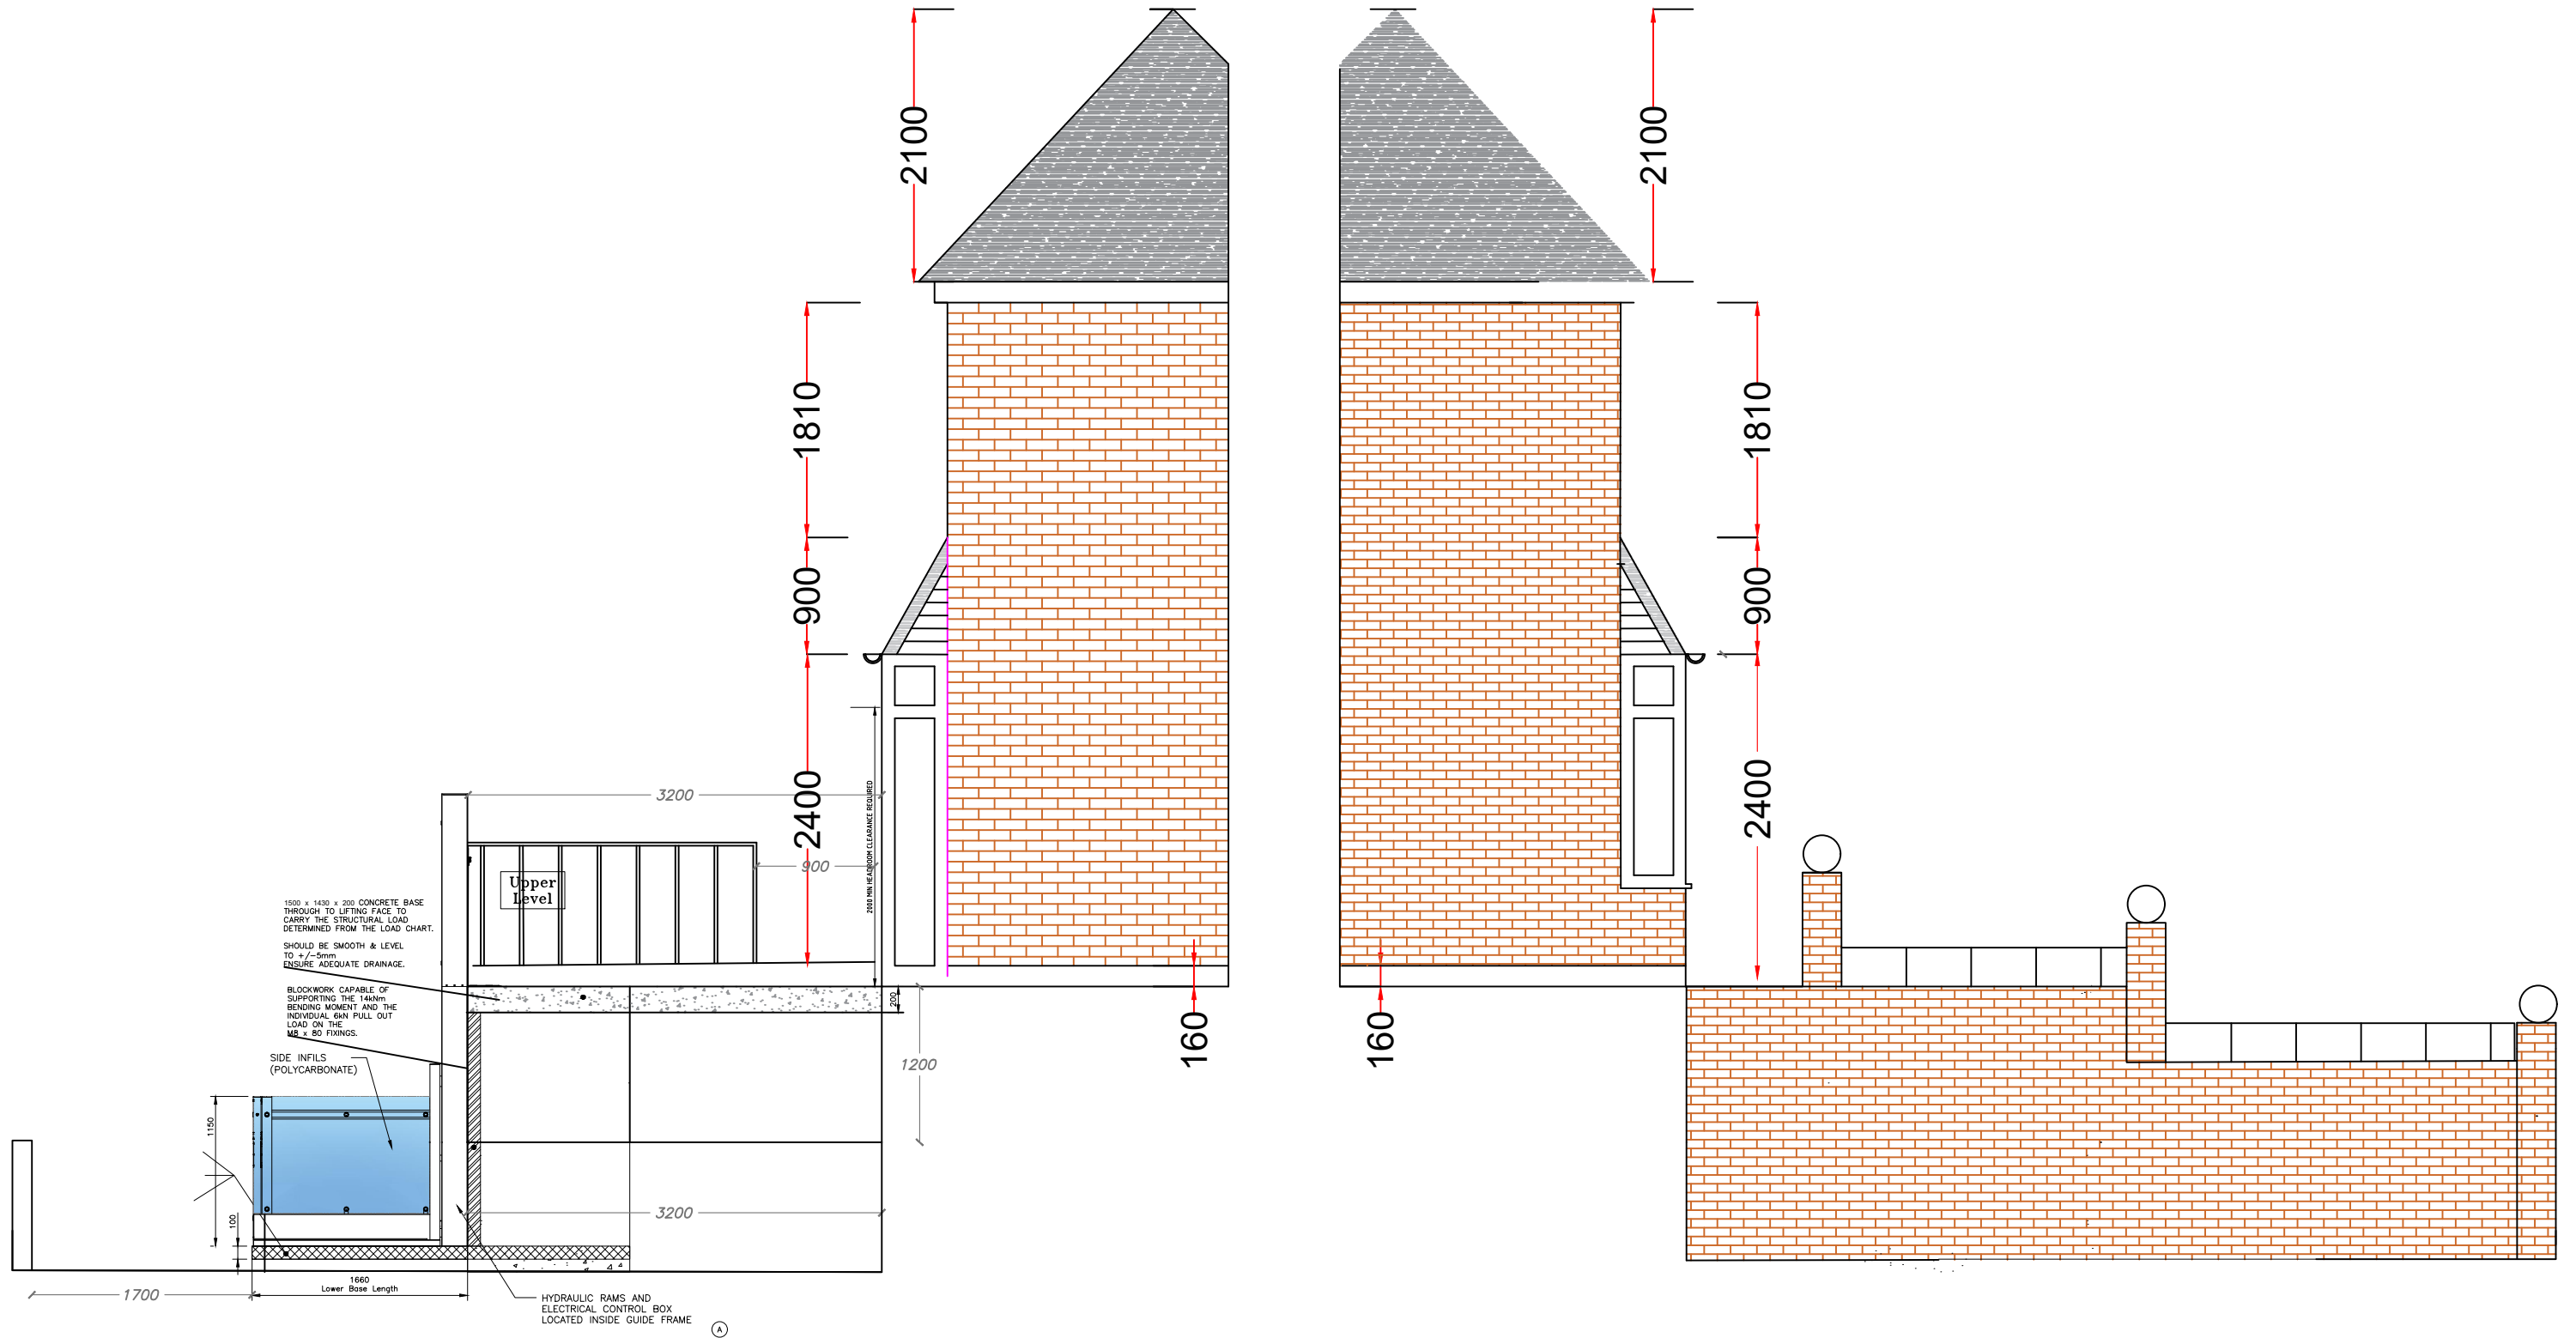

Manchester Equipment & Adaptations Partnership

Technical Officer Service

Phillips Park Rd
Beswick,
Manchester,
M11 3FU

Applicants name:
Ms Jamila Begam

Property address:
3 Maureen Ave
Crumpsall
Manchester
M8 5AR

Revisions:

SJC -

Drawn By: Steven Cotterill

Scale:
1:50

Date:24/11/2025

Paper Size:
A3



**Manchester
Equipment &
Adaptations
Partnership**