




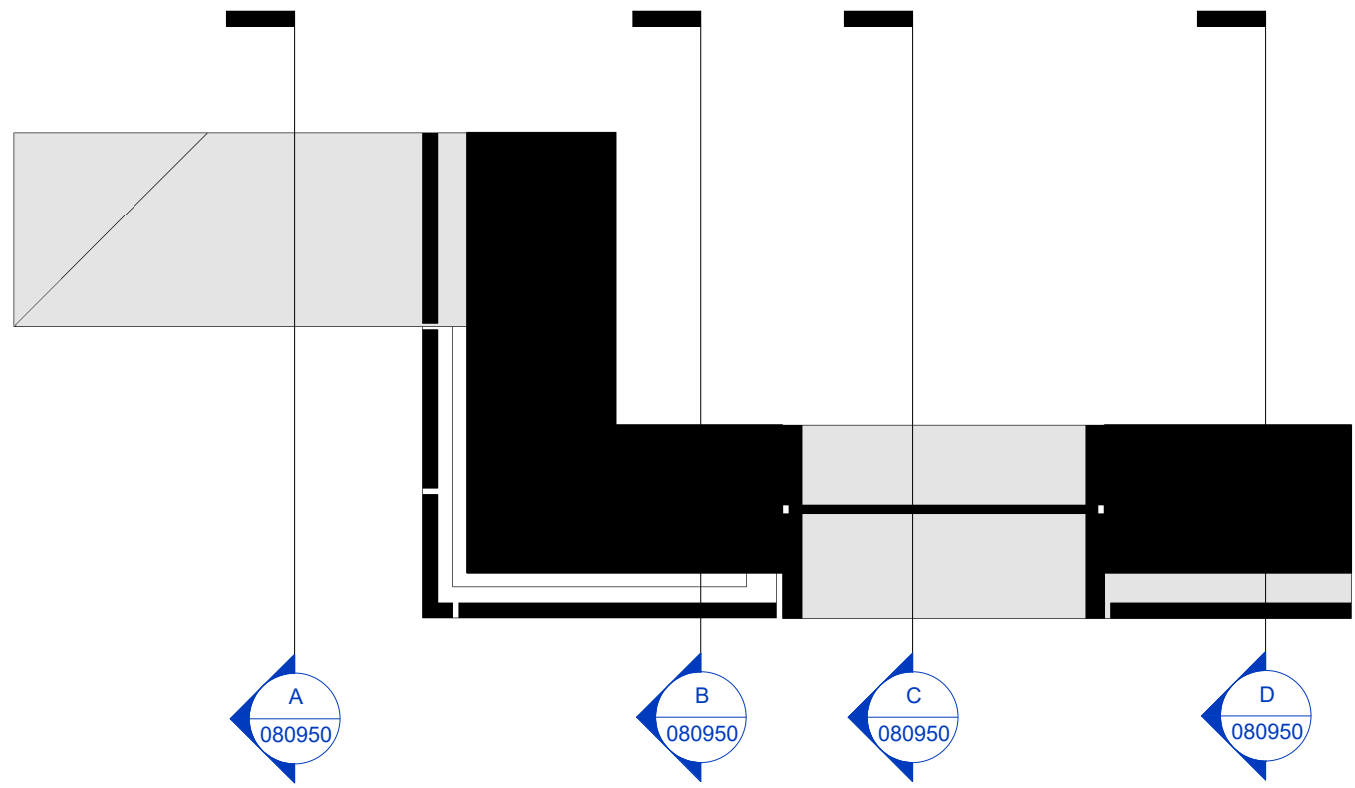


1 VMU - Upper Plan
1 : 25

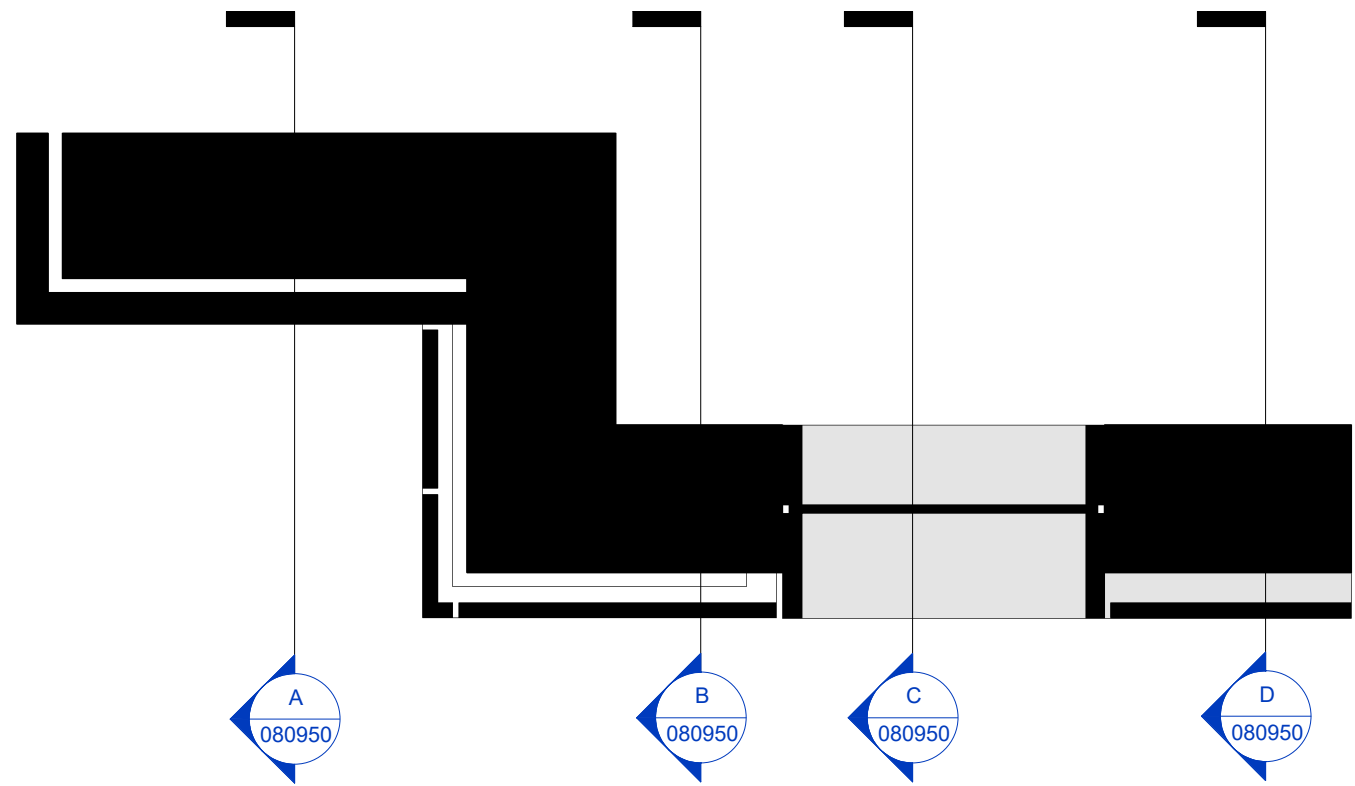

2 VMU - Intermediate Plan
1 : 25

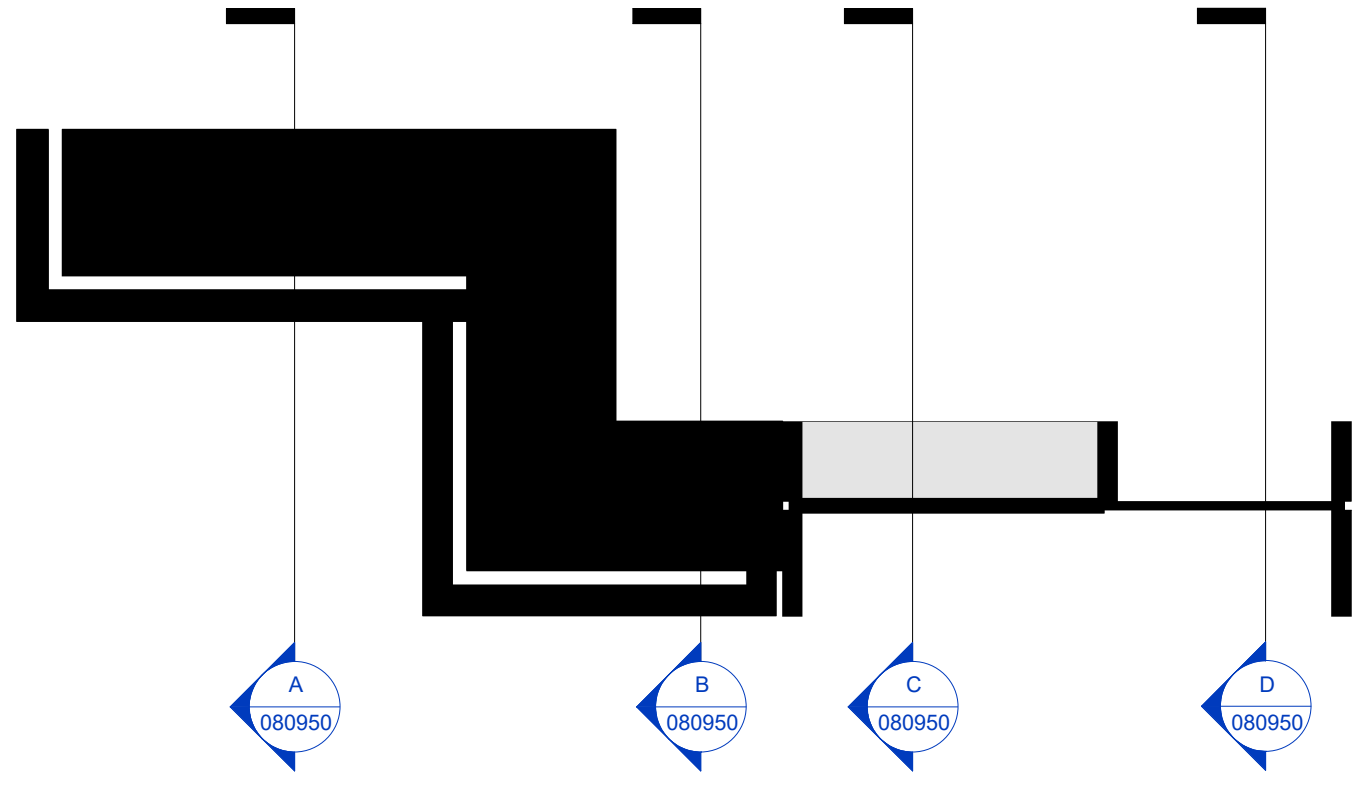

3 VMU - Lower Plan
1 : 25

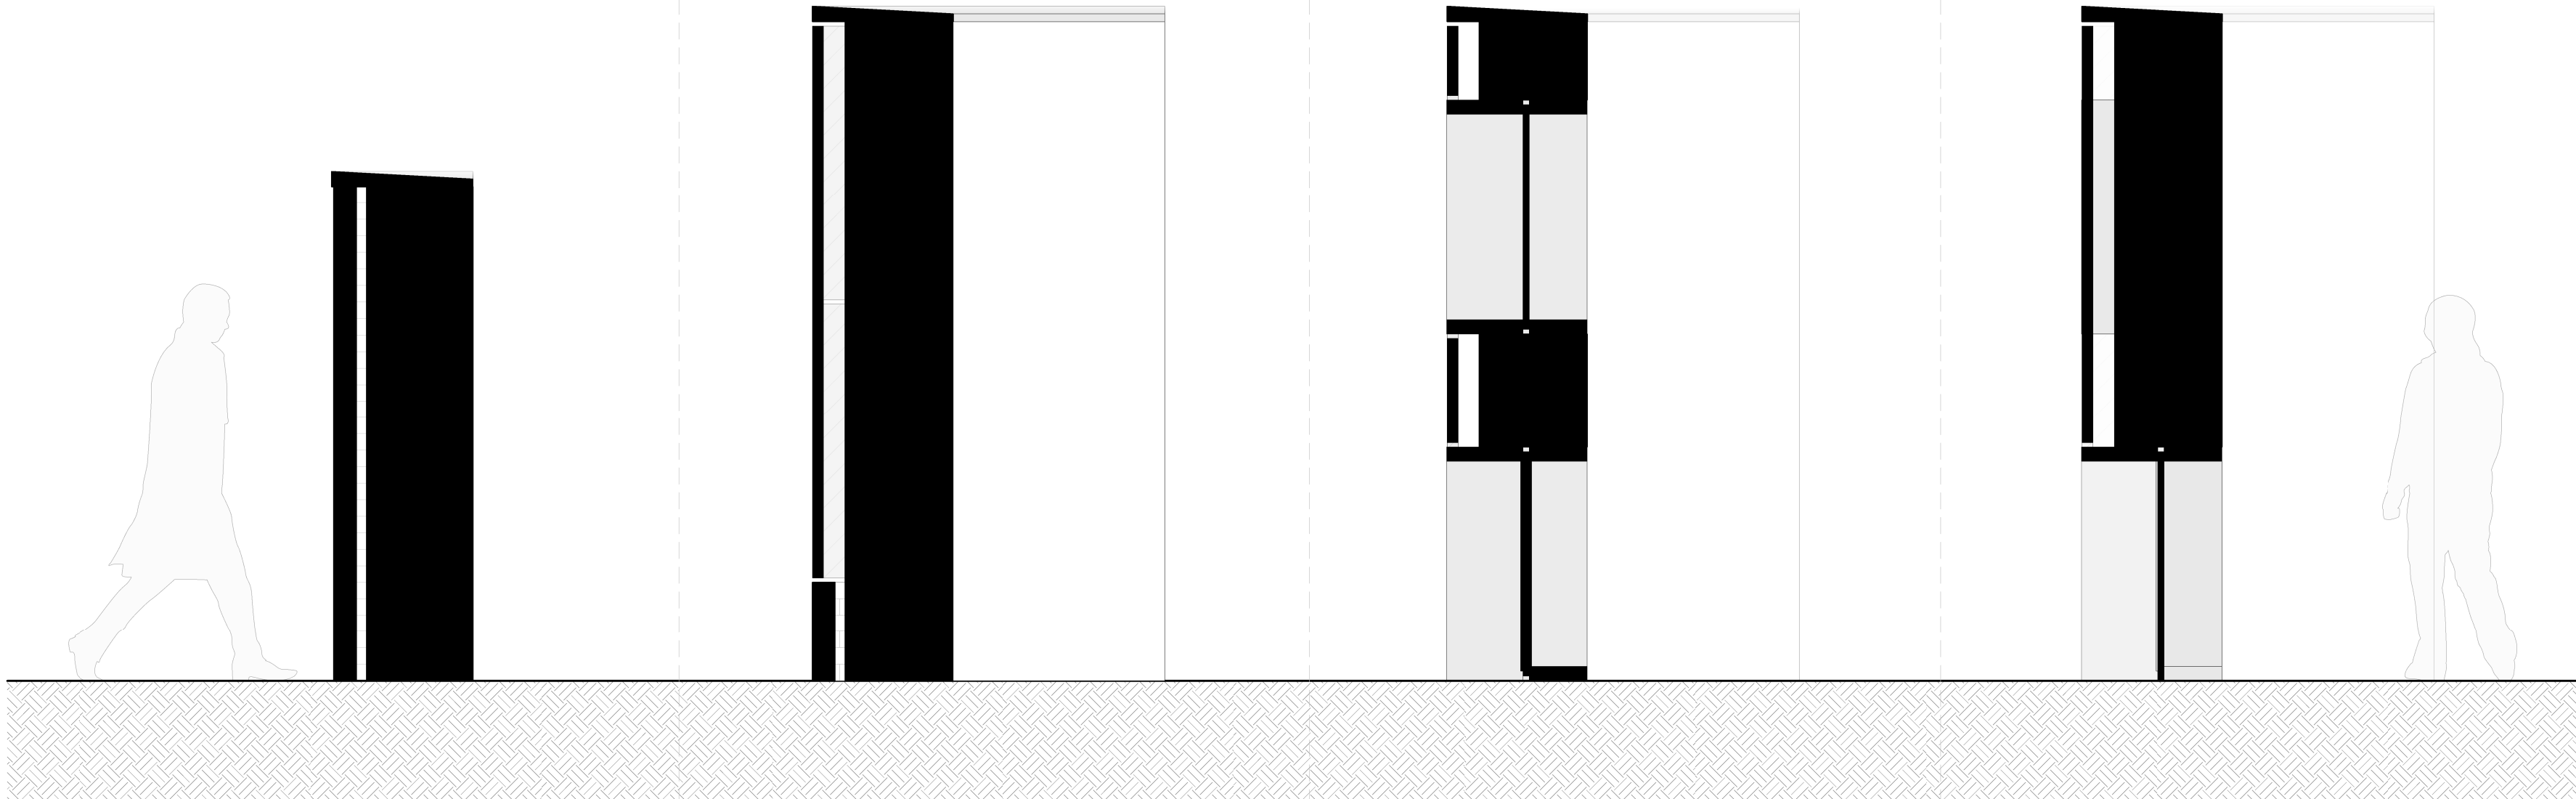


A VMU - Section A
1 : 25

B VMU - Section B
1 : 25

C VMU - Section C
1 : 25

D VMU - Section D
1 : 25

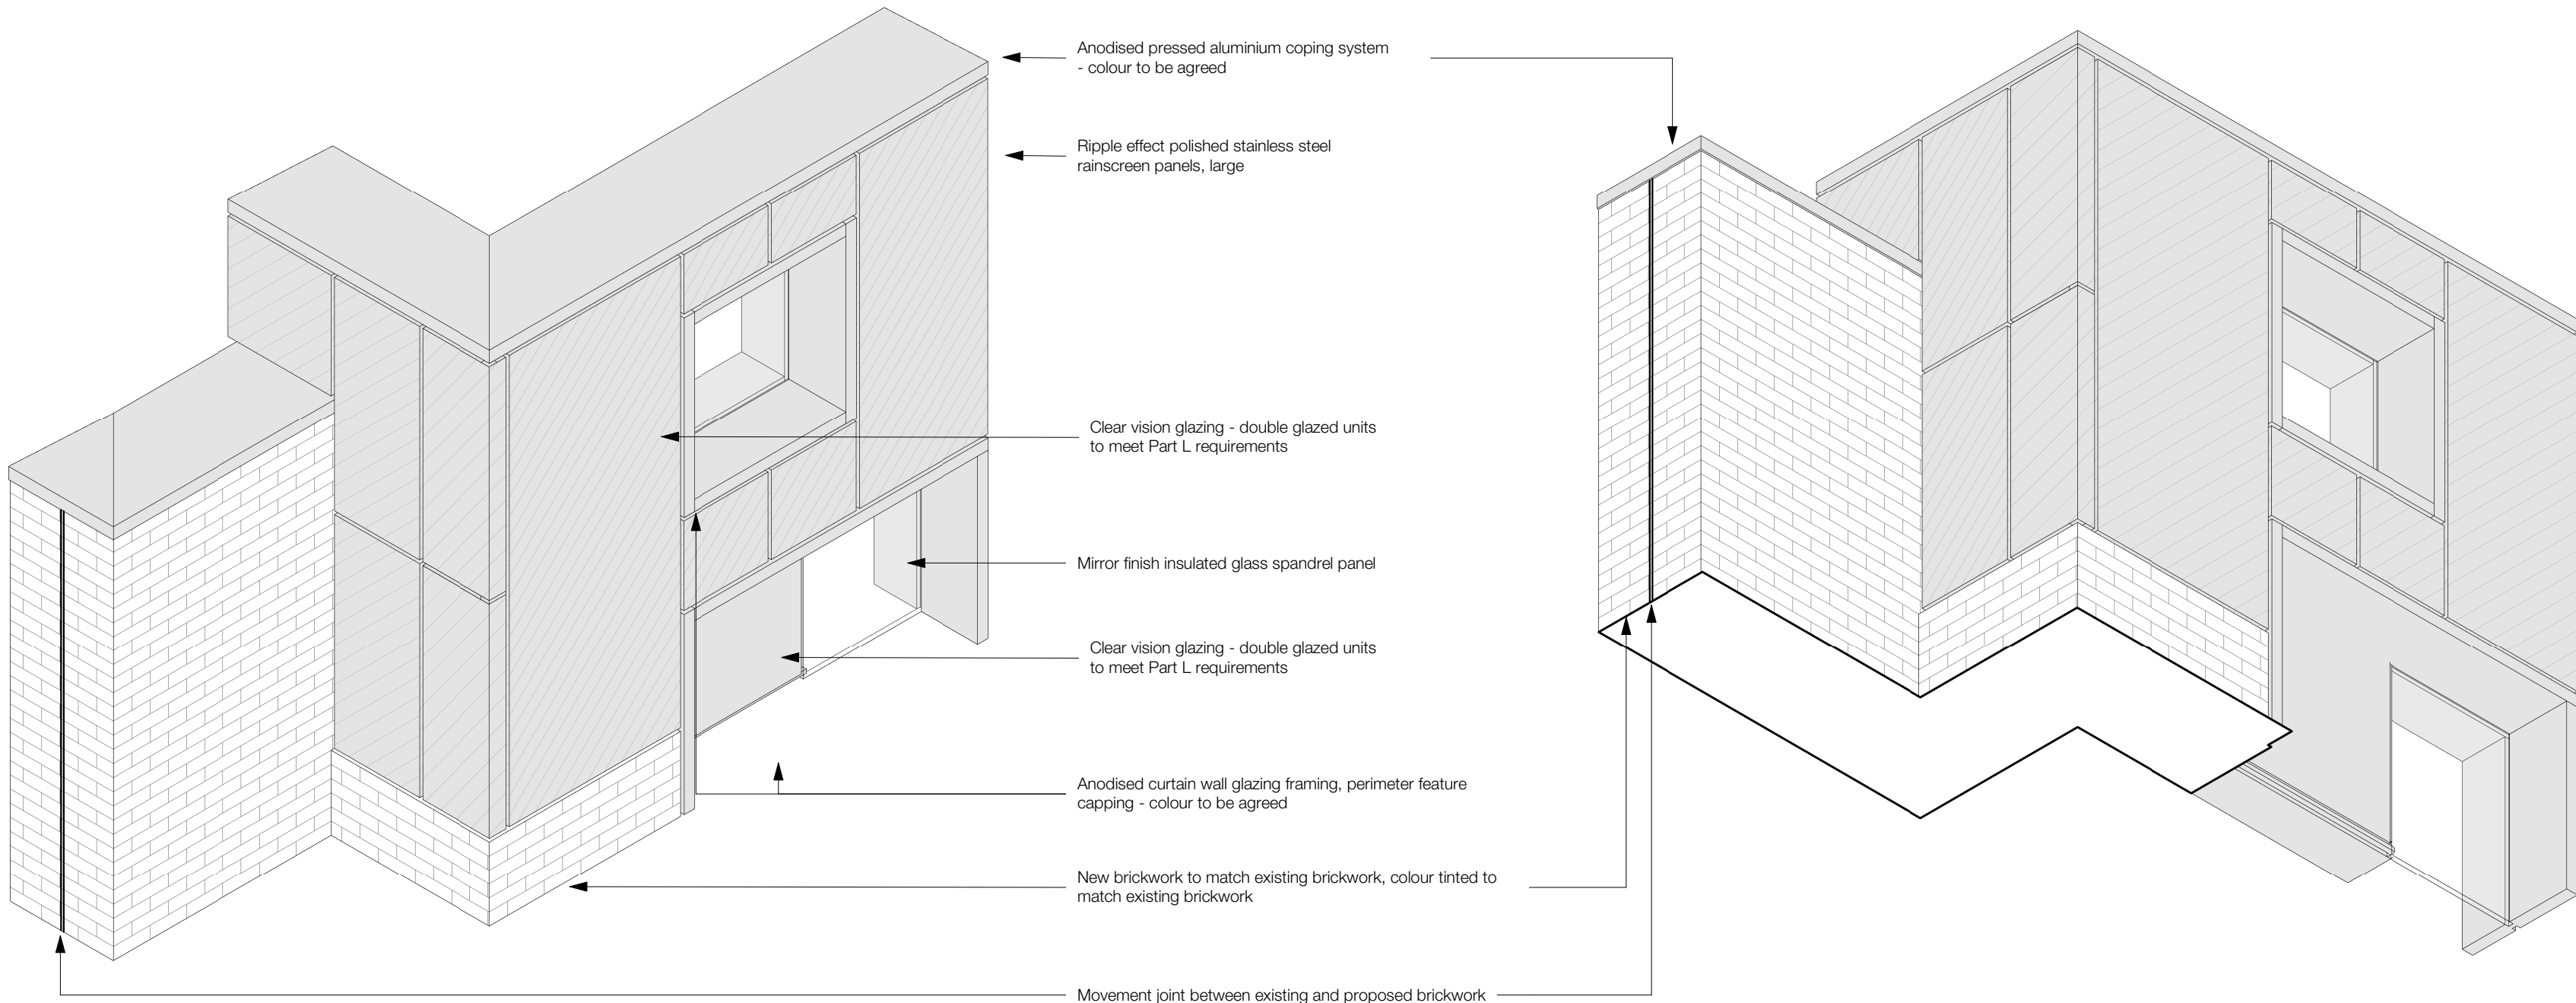

4 VMU - Axonometric 01

5 VMU - Axonometric 02

Note: Drawing provided to agree scoping of Visual Mock Up panel

Status codes: S1 - Suitable for Coordination S2 - Suitable for Information S3 - Suitable for Review & Comment S4 - Suitable for Review & Authorization S5 - Suitable for Review & Acceptance A7 - Approved & Accepted Stage completion	Rev	Description	Date
	P01	Issued for Review & Comment	13.01.2026
	P02	Issued for Review & Comment	20.01.2026
	P03	Issued for Review & Comment	26.01.2026
	P04	Issued for Review & Comment	19.03.2026
Copyright Hawkins\Brown Architects No implied licence exists. This drawing should not be used to calculate areas for the purposes of valuation. Do not scale this drawing. All dimensions to be checked on the site by the contractor and such dimensions to be their responsibility. All work must comply with relevant British Standards and Building Regulations requirements. Drawing errors and omissions to be reported to the architect. To be read in conjunction with Architect's specification and other consultant information.			

Scale @ A1 1 : 25	Date 19.03.2026	Job Number 250082	Project All Saints West Refurbishment	26-28 Hilton Street Manchester M1 2EH mail@hawkinsbrown.com hawkinsbrown.com Hawkins\Brown
Drawn By TWJ	Checked By SB	Status S1	All Saints Campus Manchester M15 6BH	
Drawing No. 103040-HBA-YY-ZZ-DR-A-080950	Rev P04	Purpose of Issue Issued for Coordination	Drawing Visual Mock-Up Scoping	