



DO NOT SCALE

NOTES:
Do not scale. Figured dimensions only to be taken from this drawing. Check dimensions on site & report discrepancies to the architect.
This Drawing is protected by copyright. ©
All areas have been measured from current drawings. They may vary because of (EG) survey, design development, construction tolerances, statutory requirements or re-definition of the areas to be measured.

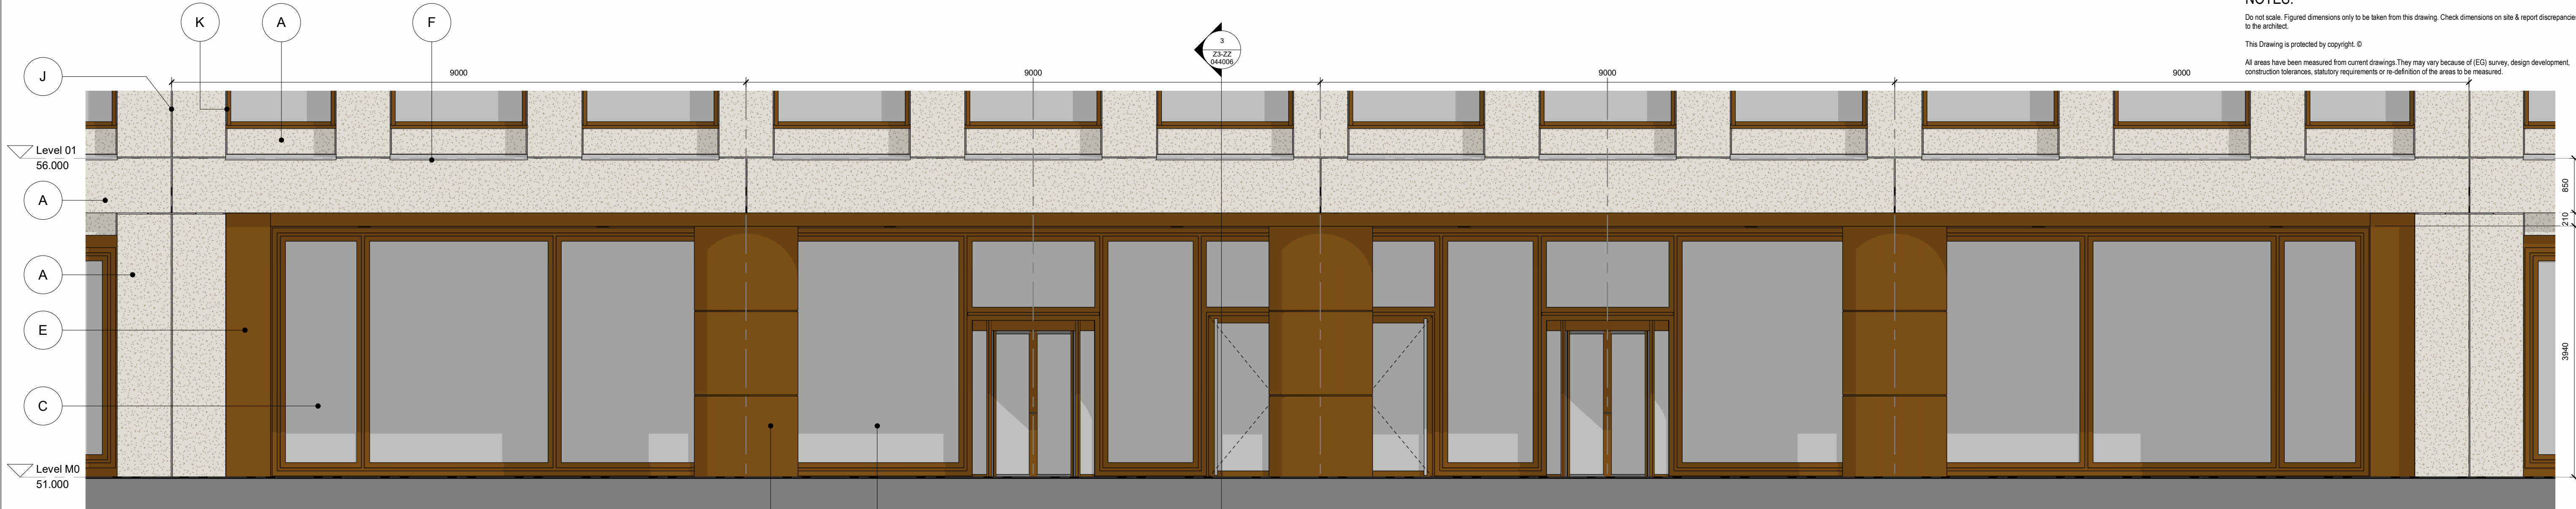

1 Bay Study 13 - Elevation
1:50

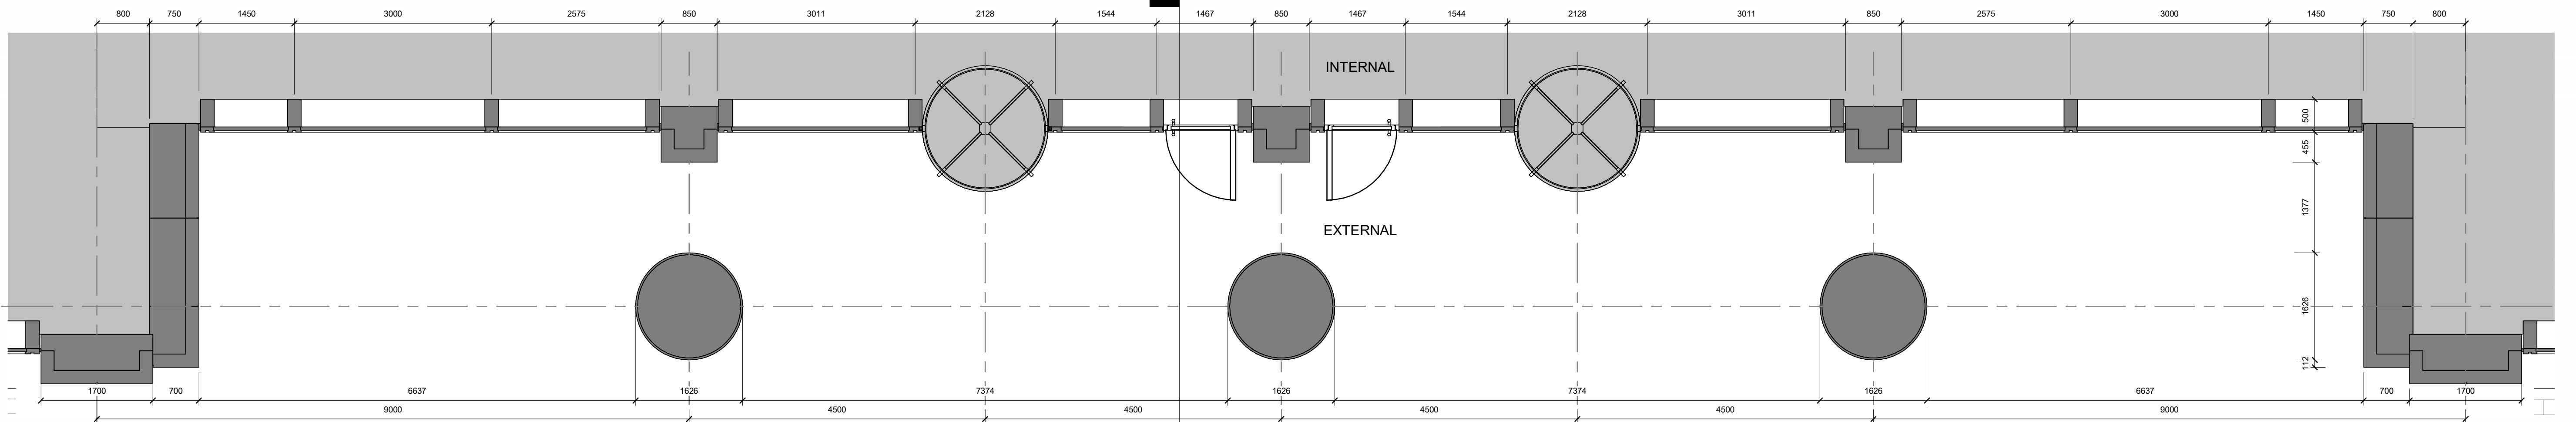



2 Bay Study 13 - Plan
1:50

Keynote Legend


- A Precast concrete panel - Light concrete with exposed aggregate grit blasted finish
- C Aluminium curtain walling system - Dark bronze finish, clear glazing
- E Aluminium panels, dark bronze finish - at ground level these will be solid. At roof level these panels may be perforated.
- F Aluminium cills, flashing or coping, natural finish
- J Recessed 20mm precast panel joint (+/- 2mm)
- K Silicone joint between window frame and concrete

General Notes


- This drawing and its contents have been prepared to support, and are intended solely as information, for the Manchester Digital Campus s96a application.
- This drawing is to be read in conjunction with the Manchester Digital Campus - Supporting document to accompany s96a application and other documentation provided as part of this application.
- The design has been based on current services information/surveys available.
- Window framing dimensions subject to detailed design +/-15mm tolerance.
- All fixings to be concealed.
- Sill projection to be max. 25mm.
- Silicone joint width subject to detailed design +/- 5mm.
- All signage will be subject to separate advertisement consent application at a later date (by others).

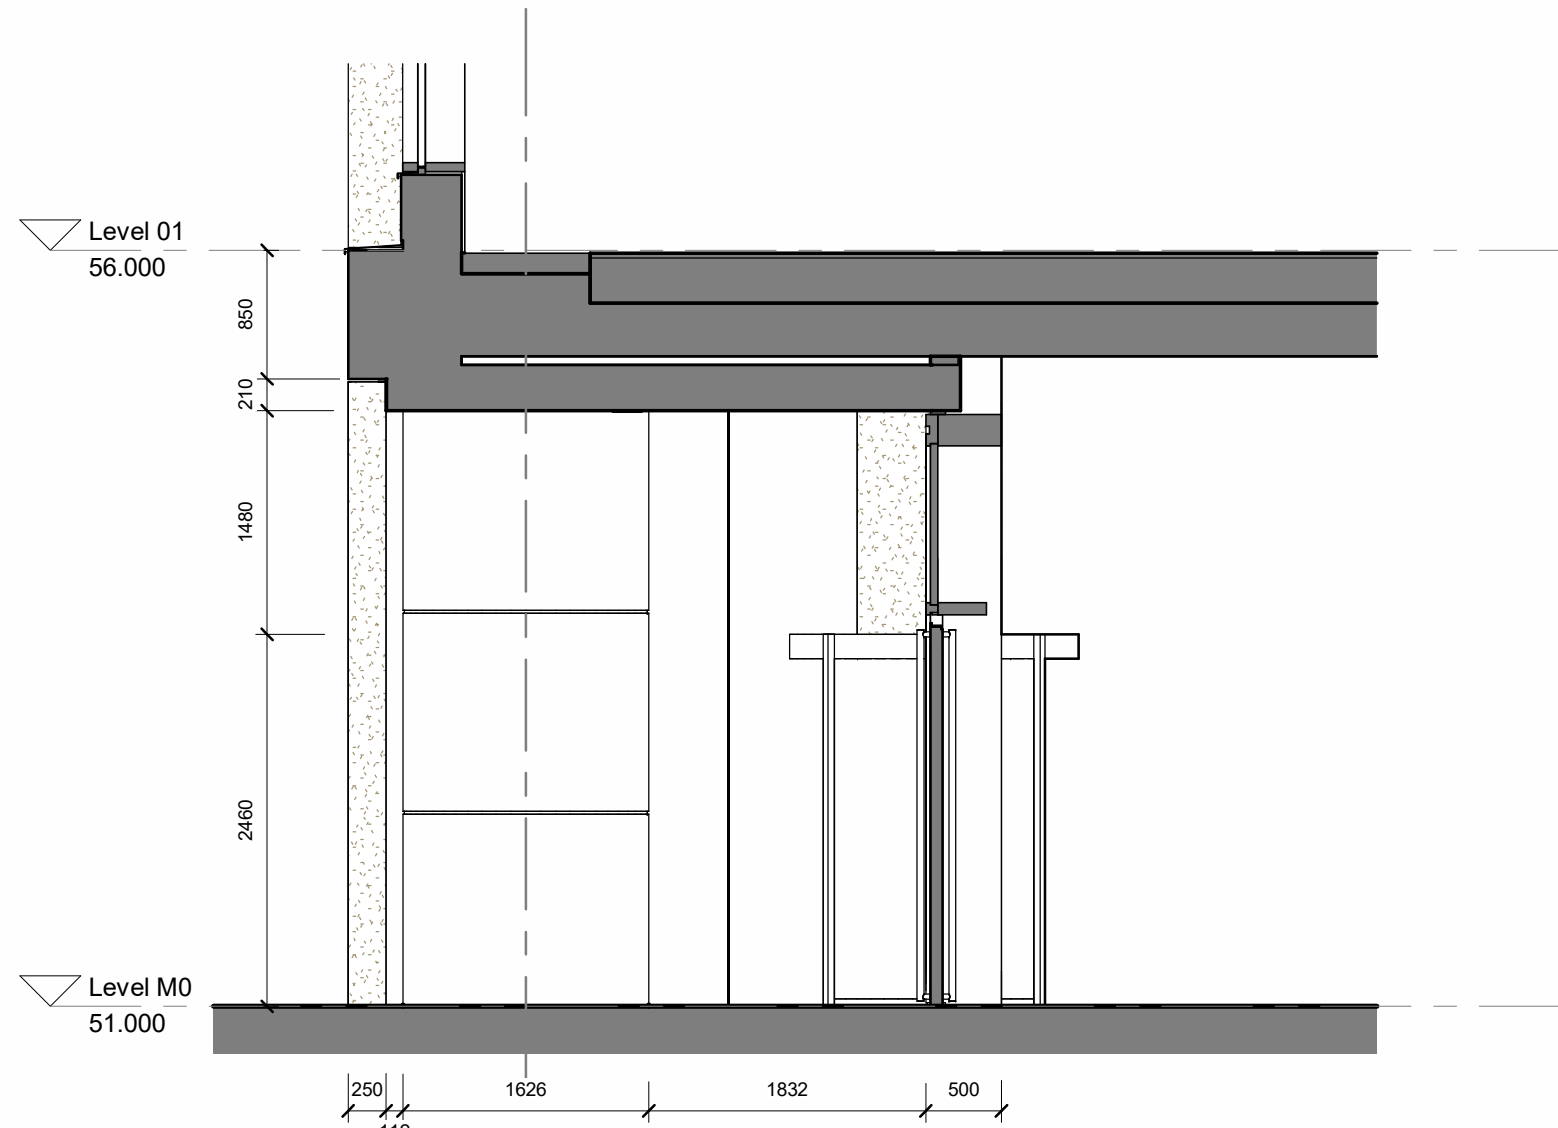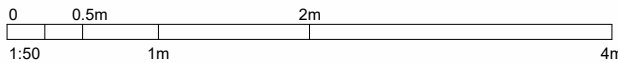

3 Bay Study 13 - Section
1:50

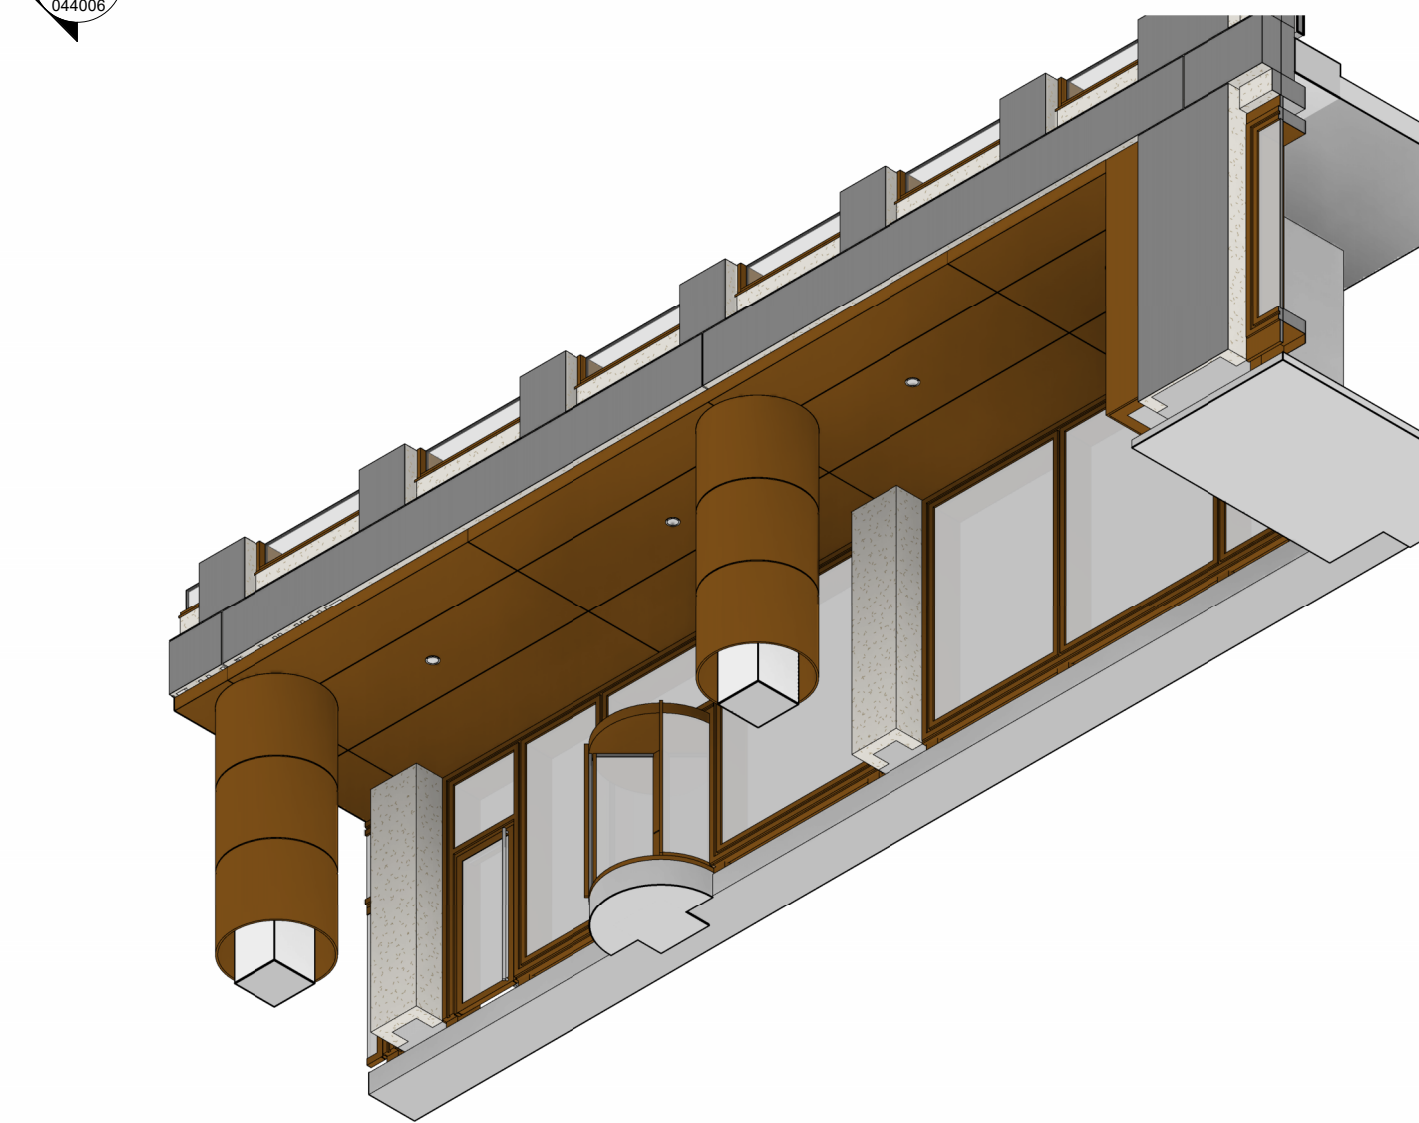

4 Bay Study 13 - 3D View 1

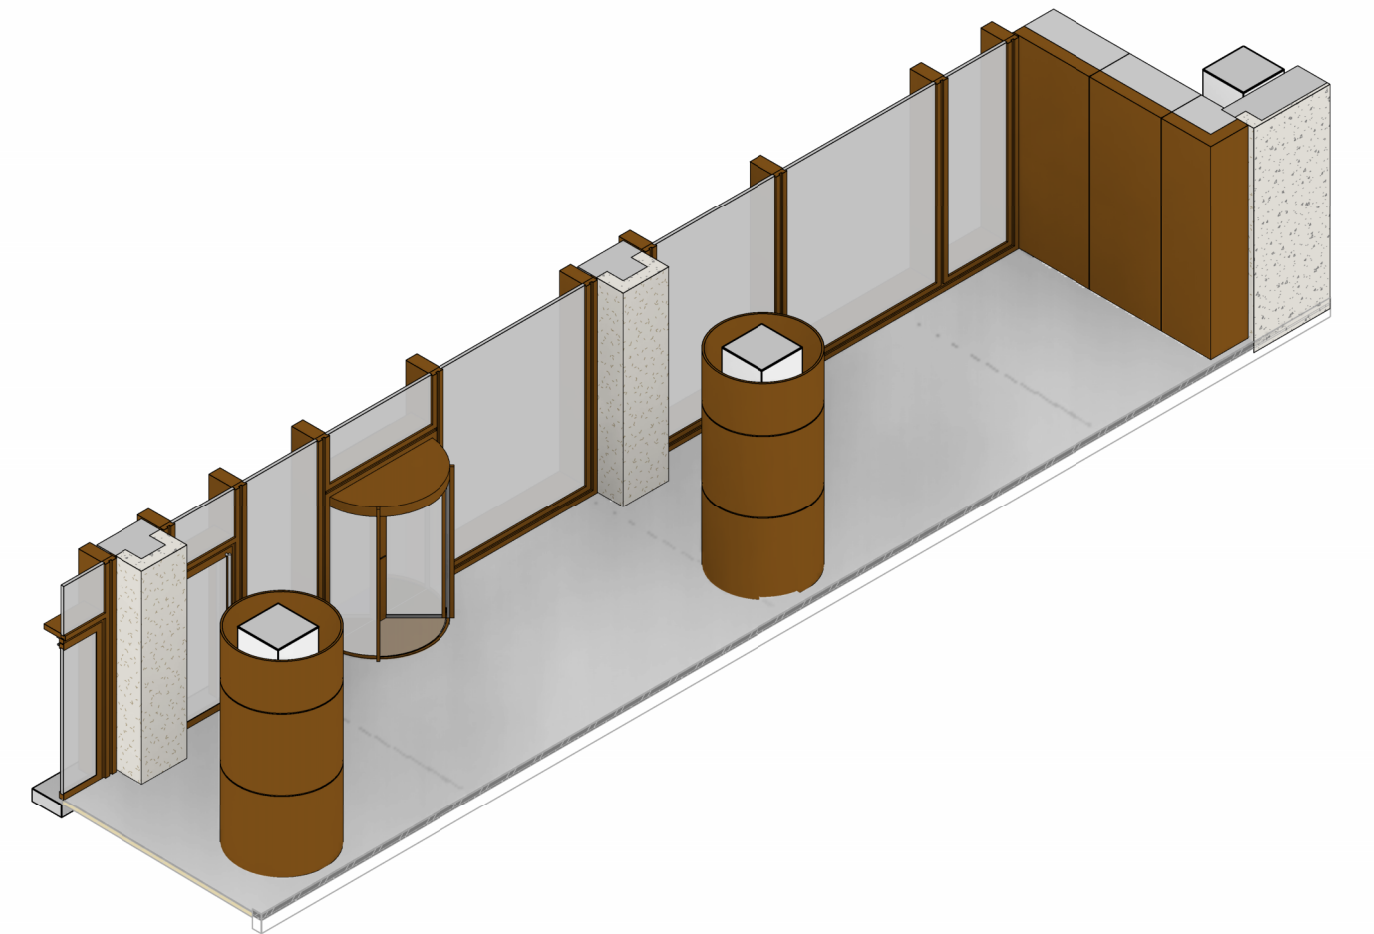

5 Bay Study 13 - 3D View 2

PG3	30-01-2026	JTU	Issued For Planning	ADV	ADV
REV	DATE	BY	DESCRIPTION	CHK	APP
SUITABILITY STATUS:					
S2 - Suitable For Information					
ISSUE PURPOSE:					
Preliminary					

PRINCIPAL CONSULTANT:

wsp

No.8 First Street, Manchester, M15 4RP
Tel: +44 (0)20 200 5000
<http://www.wsp.com>

ARCHITECT:

tp bennett

Royal Mills, Unit 2B, 17 Redhill Street,
Manchester, M4 5BA
Tel: 0161 964 770
<https://tpbennett.com>

OTHER CONSULTANT:

ARUP

6th Floor, Three Piccadilly Place,
Manchester, M1 3BN
Tel: 0161 964 770
<https://arup.com>

CLIENT:

Government Property Agency

PLANNING

PROJECT:

MDC

TITLE:

South Building
Boulevard Entrance

SCALE @ A1:	CHECKED:	APPROVED:	CLASSIFICATION ID:	
As indicated	ADV	ADV	PM_40_50_63	
PROJECT NUMBER:	DESIGNED:	DRAWN:	DATE:	WORK STAGE:
T8204	TPB	DWI	13/11/2025	RIBA Stage 3
DRAWING No:				REV:
MDCX-TPB-Z3-ZZ-DR-A-044006				P03
© TP Bennett LLP				