


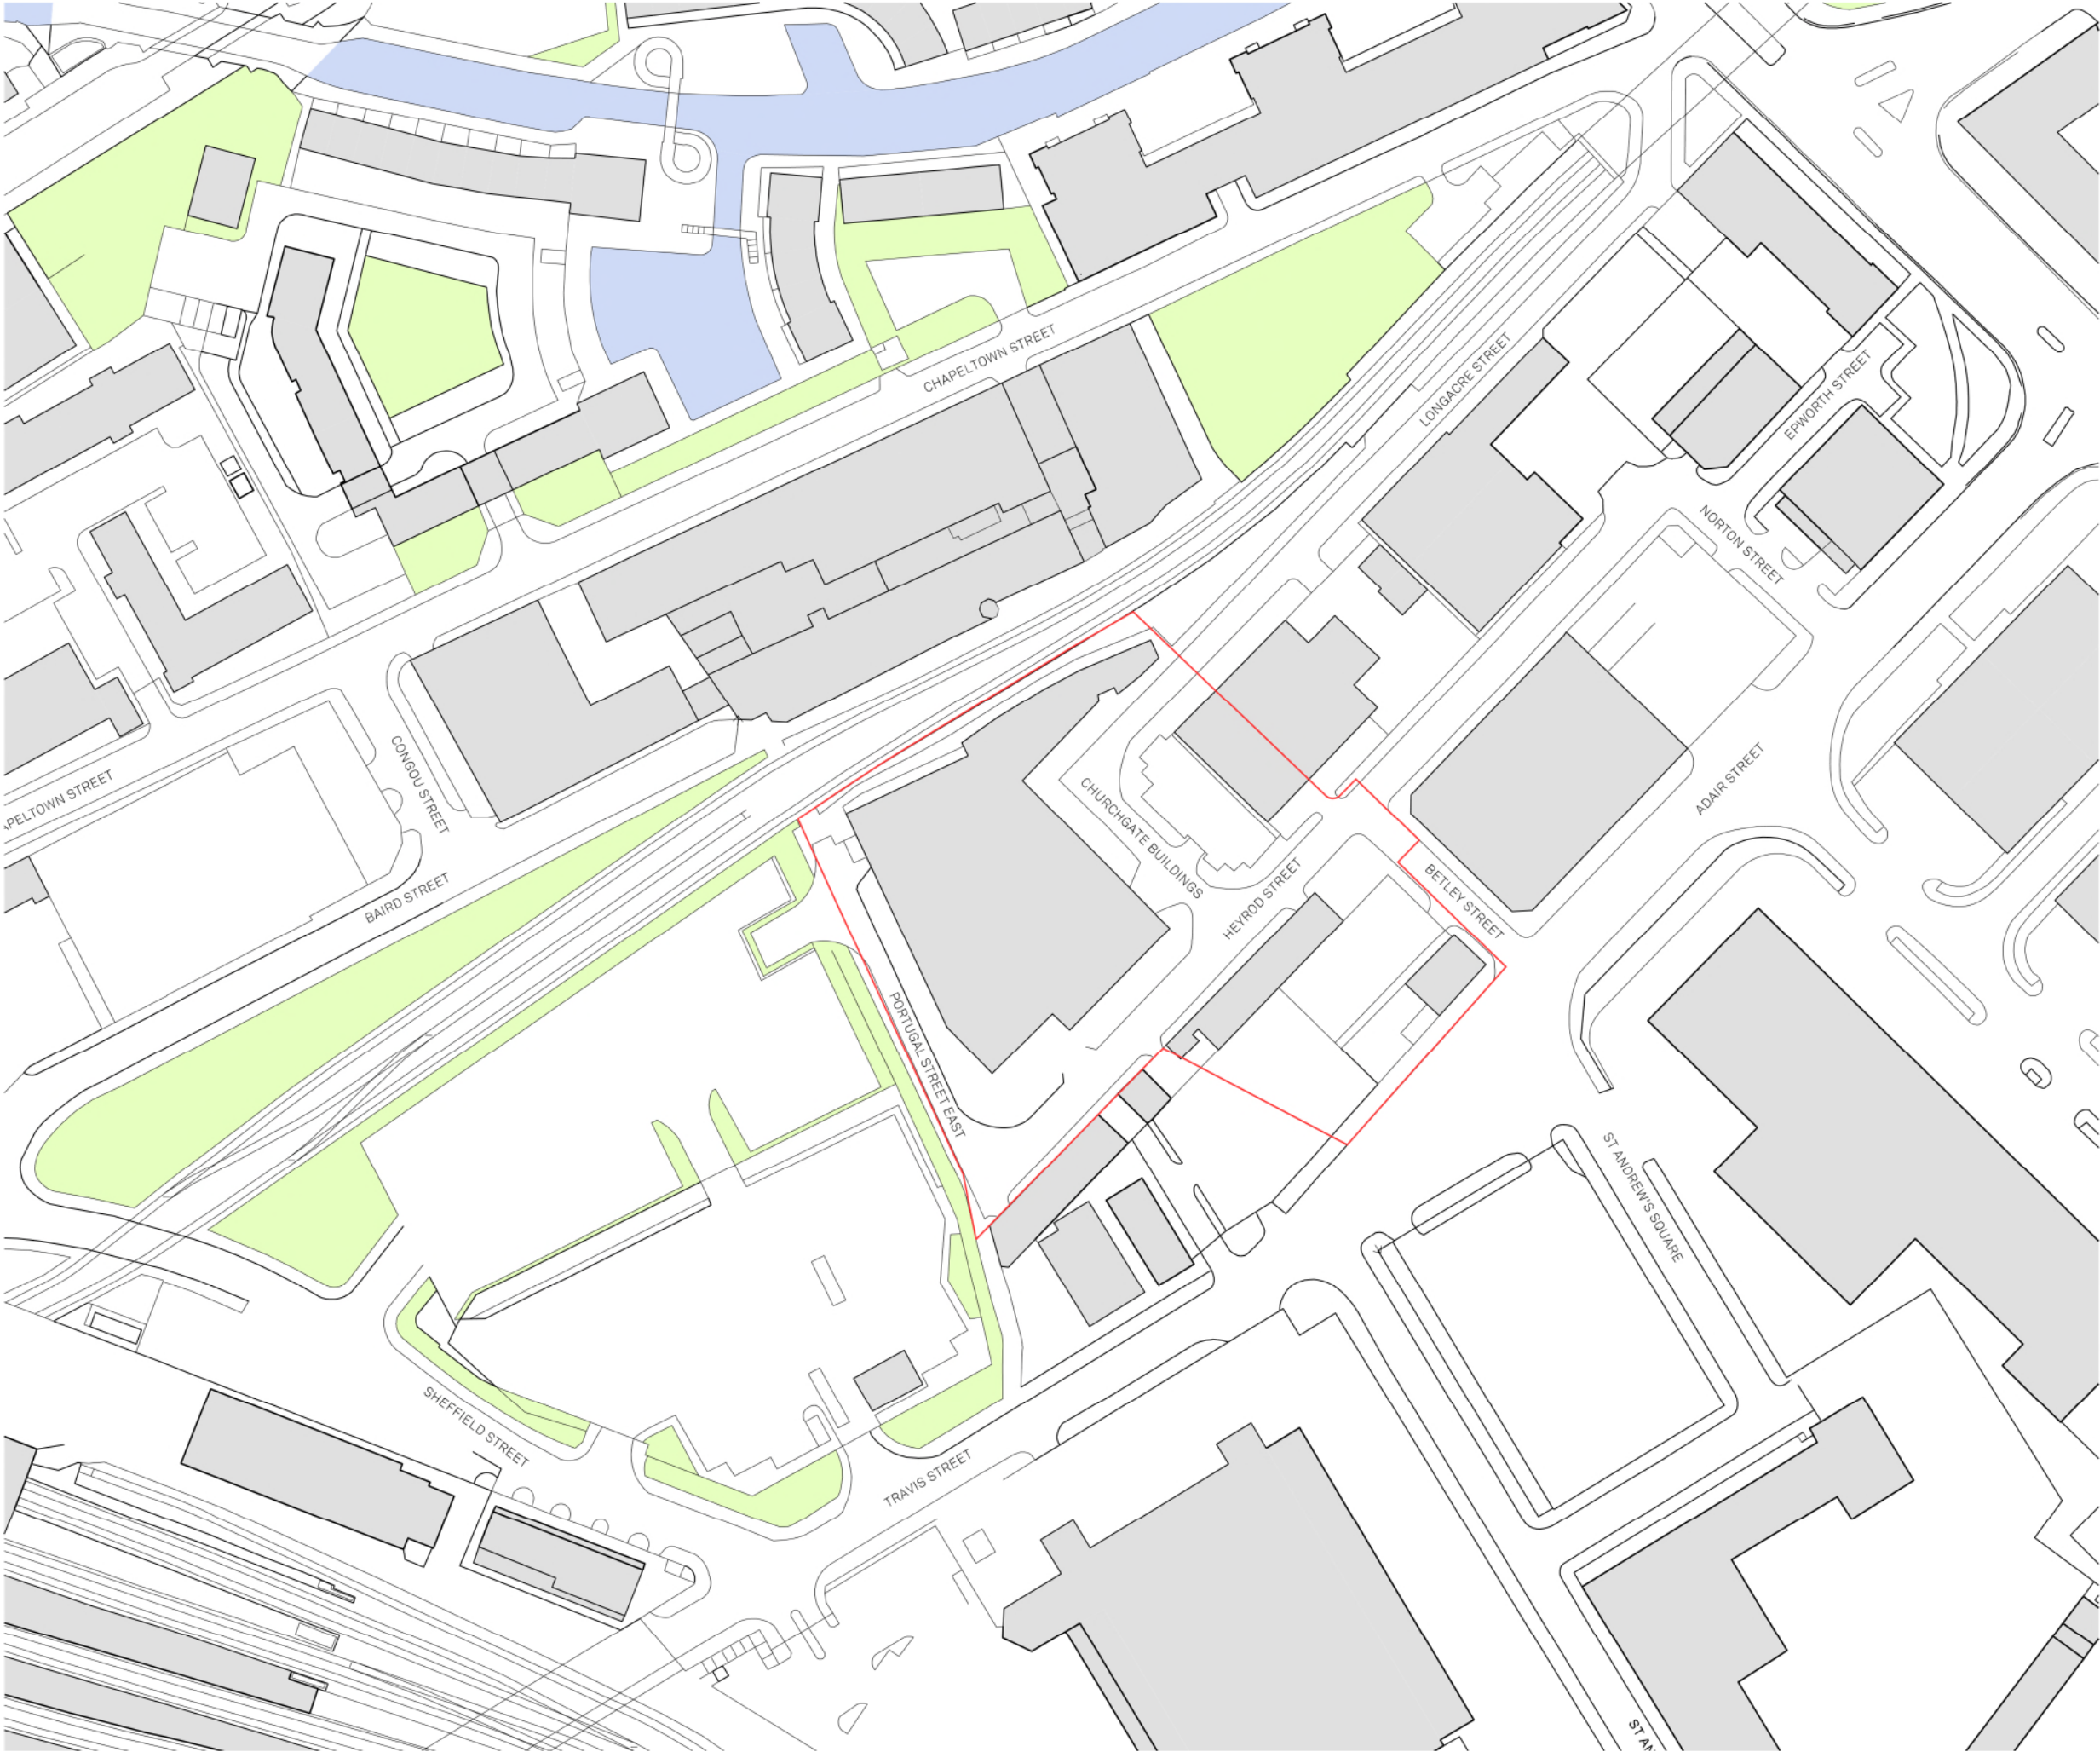

Copyright of this drawing is reserved by Jon Matthews Architects and no part of it may be reproduced or used in any form without the written permission of Jon Matthews Architects. All dimensions and levels should be 'read only' from those values stated in text, on the drawings.

cadilly Plaza New York St, Manchester, M1 4BT
All Contractors must visit the site and are responsible for taking and checking all dimensions relative to their work. Jon Matthews Architects are to be advised of any variation between drawings and site conditions.

Electronic data/ drawings issued as 'read only' and should not be interrogated for measurement. All dimensions and levels should be 'read only' from those values stated in text, on the drawings.

 CONSTRUCTION It is considered that the proposed works are within the scope of a competent Contractor and as such no unusual hazards have been identified refer to relevant Key/ Schedule/ Designers Risk Assessment

Key Plan:

 Application Boundary

- 18/05/19 Issued for Information

Rev:	Date:	Details:



Jon M
22 City Tower, Pl

Project:
Portugal Street East

Title:
Existing Location Plan

Scale: 1:1250@A3
Origin Date: 08/05/19

Status:
Information

Project:

Drawn:

MH

Checked:

JM

Drawing No:

MP_00_1000

Rev:

-