



1 8.16 Reception - Elevation A

1 : 50

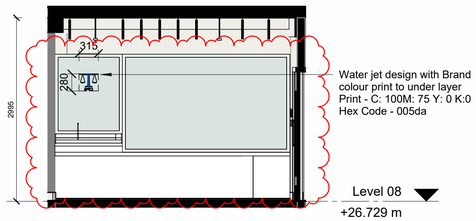


2 8.16 Reception - Elevation B

1 : 50

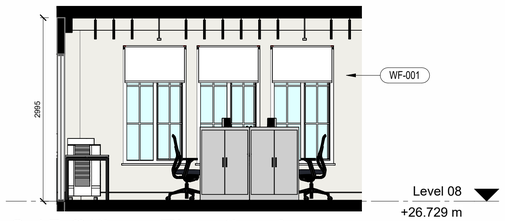


3 8.15 Office - Elevation A

1 : 50

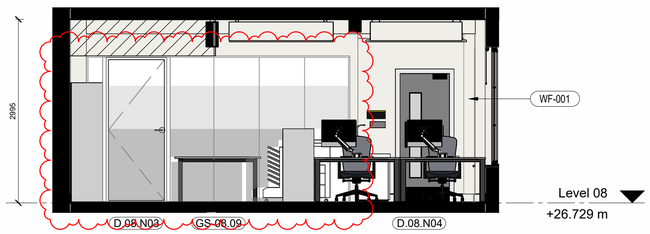

4 8.15 Office - Elevation B

1 : 50

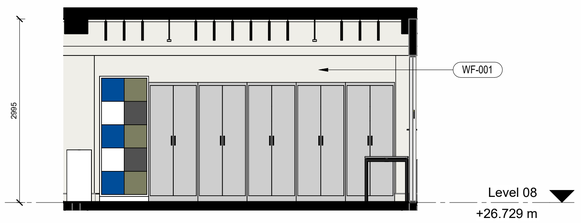

5 8.15 Office - Elevation C

1 : 50



6 8.01 Reception, 8.15 Office & 8.16 Reception - Axonometric View

NOTES:

This drawing is produced for use in this project only and may not be used for any other purpose. Arcadis (UK) accept no liability for the use of this drawing other than the purpose for which it was intended in connection with this project as recorded on the title block fields 'Purpose of Issue' and 'File Status Code'.
This drawing may not be reproduced in any form without prior written agreement.

RESPONSIBILITY IS NOT ACCEPTED FOR OTHERS SCALING DIRECTLY FROM THIS DRAWING. DO NOT SCALE FROM THIS DRAWING, USE WRITTEN DIMENSIONS ONLY.

Existing building information based on measured survey data which is included within the Appendices of end of Stage Reports – Contractor to undertaken localised checks following strip-out for technical design and coordination, in conjunction with review of Landlord O&M Information.

Rev	Date	Description	Prod.	Chk.	Rvd.	App.
L02	13/03/26	LBC Submission	CC/MD	GR	JO	LC
L01	03/12/25	LBC Submission	SC/JB	JO	LC	GH/KP

Client:
Government Property Agency

ARCADIS
Registered office: 80 Fenchurch Street, London EC3M 4BT
Coordinating office: 80 Fenchurch Street, London EC3M 4BT
www.arcadis.com

Project:
Sunlight House - Floors 7 and 8

Site
Sunlight House, Little Quay Street, Manchester M3 3HP

Drawing Title:
Enlarged 8.01 Reception, 8.15 Office & 8.16 Reception Sheet 2 of 2

Designed: ARCADIS	Signed: ARCADIS	Date: 13MAR26
Drawn: CC/MD	Signed: CC/MD	Date: 13MAR26
Checked: GR	Signed: GR	Date: 13MAR26
Reviewed: JO	Signed: JO	Date: 13MAR26
Approved: LC	Signed: LC	Date: 13MAR26

Design Stage: Listed Building Consent
Original Size: A1 | Grid: | Datum:
Suitability Code: A3 | Scale: As indicated | Project Number: 30279810
Suitability Description: OFFICIAL-SENSITIVE

Listed Building Consent Submission

Drawing Number: 30279810-ARC-MAN-08-DR-AR-O5023
Revision: L02

N

0 1 2 3 4 5m
Scale 1:50

100mm on Original

Print Date: 3/13/2026 3:33:06 PM

© Copyright reserved