

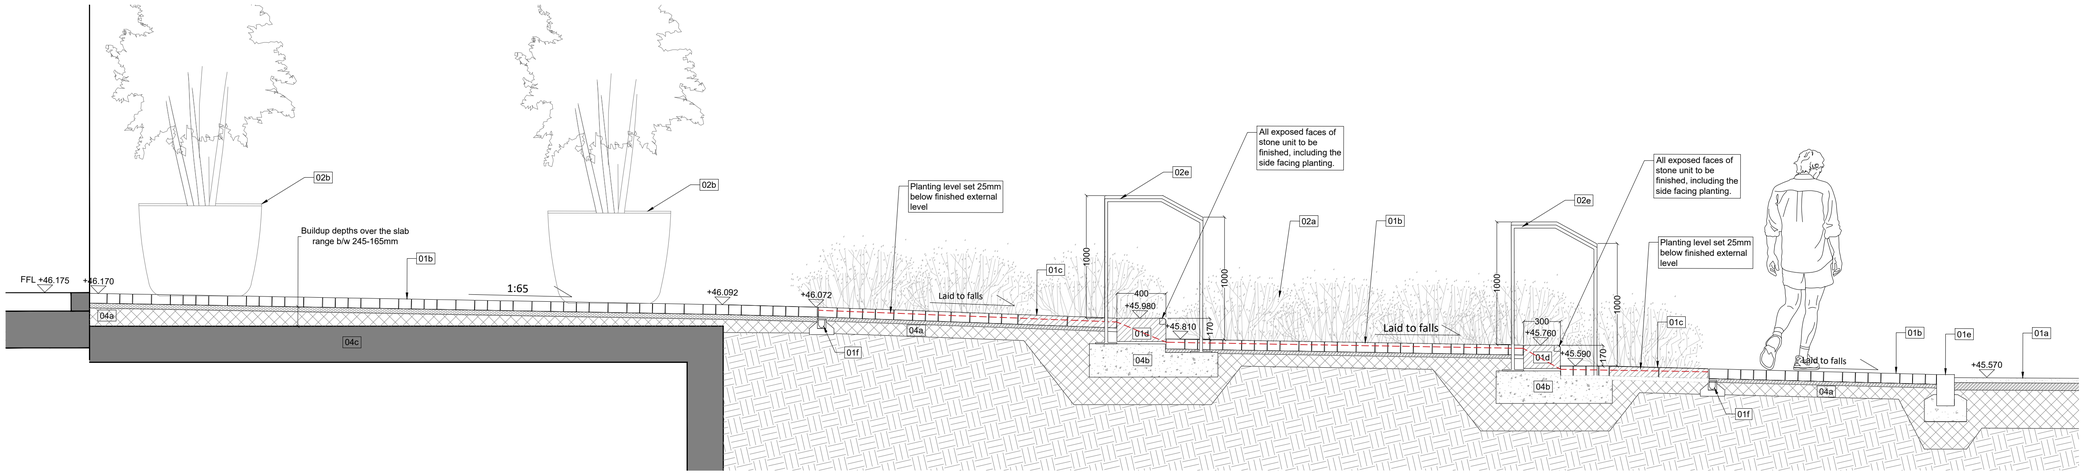


804 01 Section A-A: Steps 1:25

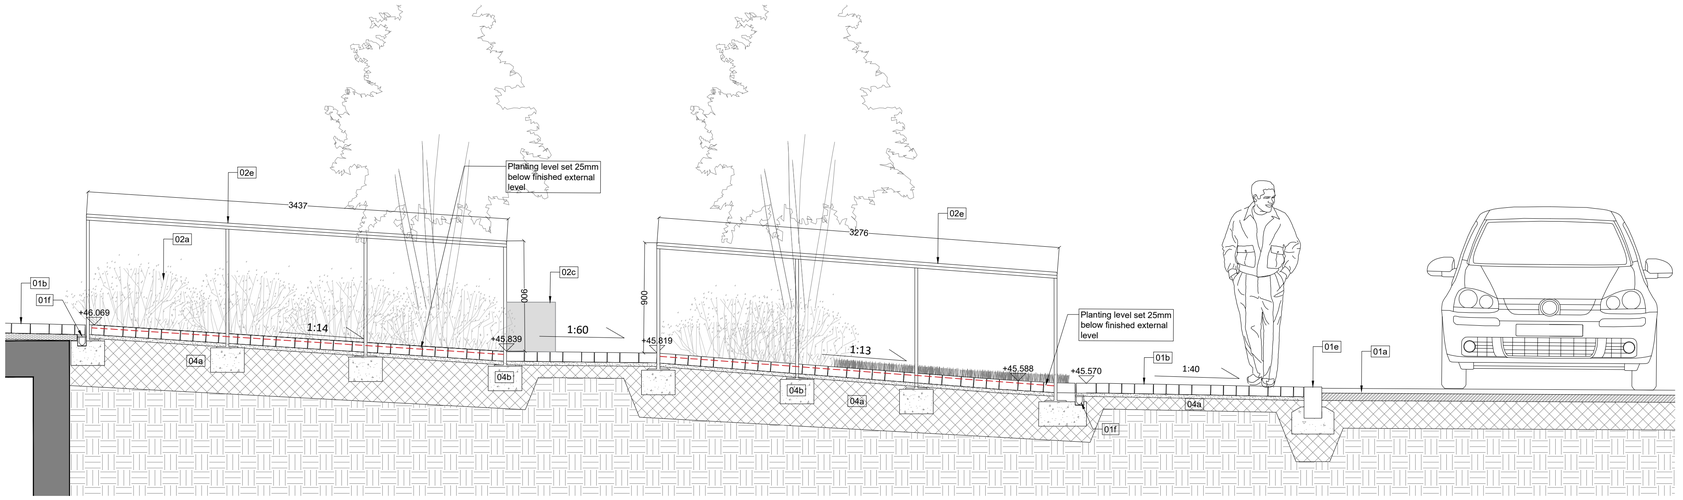

804 02 Section B-B: Ramp 1:25

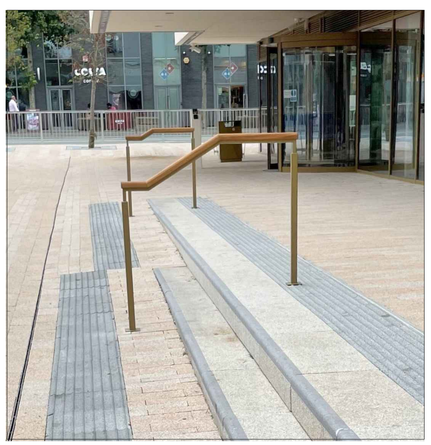

Design intent from phase-1 for handrails

Notes
1. All information shown outside of application boundary is to be considered indicative and subject to separate detailed planning applications.
2. All dimensions in mm, unless otherwise stated.
3. Scaling from drawing if printed incorrectly may lead to errors.
4. All information outside red line boundary shown for contextual purpose only.
5. All hatch patterns are indicative only unless stated otherwise.
6. This drawing is to be read in conjunction with the following re-form landscape architecture documentation:
- L-90-005 Detail GA Plan 1 of 2
- L-90-006 Detail GA Plan 2 of 2
- and ALL relevant drawing and specification i information

6. Levels information on this drawing illustrates the design intent. The contractor is to check and verify all levels and dimensions against site survey information.
7. Any discrepancies in the design information are to be brought to the attention of re-form landscape architecture, in writing, prior to commencement of construction works.
8. All proprietary products shall be installed in strict accordance with manufacturers written instructions.
9. Refer to other consultants' drawings and specifications for the following design information:
- Foundation details
- Base course and/or sub bases design & specification
- Waterproofing of any element
- Drainage design and infrastructure
- Lighting and ducting
- Existing & proposed utilities

10. Plant quantities are to suit site areas in accordance with scheduled plant densities.
11. Any proposed plant substitution shall be agreed with the landscape architect prior to ordering.

01 Surfaces

01a Vehicular grade macadam to S278 drawings

01b Concrete Block Paving Type 3 impermeable Paving
For details refer to L-90-802
Q25 151 & Q25 336
Colour:Magma
Refer to drawing: L-90-802

01c Tactile paving to steps
Q25.321

01d Granite step unit with contrasting nosing
L37.315
Tread- top step 400mm, bottom step 300mm
Riser- 170mm
Total depth- 190mm

01e Edging Type 1b: PCC conservation channel kerb, bullnose kerb 10mm upstand
For details refer to L-90-006; Q10 110

01f Slot drain
To engineer's specifications & details

02 Planting & furniture

02a Planting areas
For details refer to L-90-801

02b Tree Planter (Q50-243)

02c Natural stone Signage plinth
TBC


02e Handrail (L37-150)
PCC steel frame with wooden top and integrated lighting to match phase 1. Refer attached image from phase-1.

04 Other

04a bedding and sub-base to paving to details and specification

04b Concrete foundations to engineers details and spec.

04c Concrete slab to structural engineer's design shown indicatively

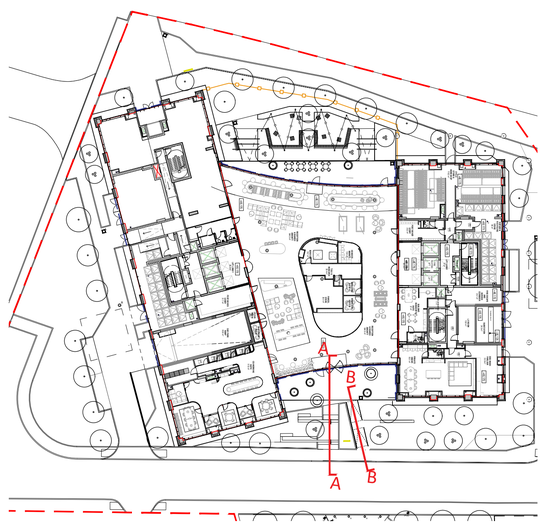

Key Plan - 1:500

Date	Description of revision	Drawn	Checked	Approved	Revision
29.04.25	Stage 5 issue as per updated layout	NSH	SS	DL	C03

re-form
andscape architecture

Beehive Mill, Jersey Street,
Manchester M4 6JG
T: +44 (0)161 397 4953
E: info@re-formlandscape.com
W: re-formlandscape.com

Project
PORTUGAL STREET SRF
RF17-475.1

Client
PORTUGAL STREET EAST LTD

Document title
MAIN ENTRANCE STEPS AND RAMP

Paper size A1
Scale 1:25
Status FOR REVIEW AND COMMENT S3
Drawing number L-90-804
Revision C03

© re-form landscape architecture