

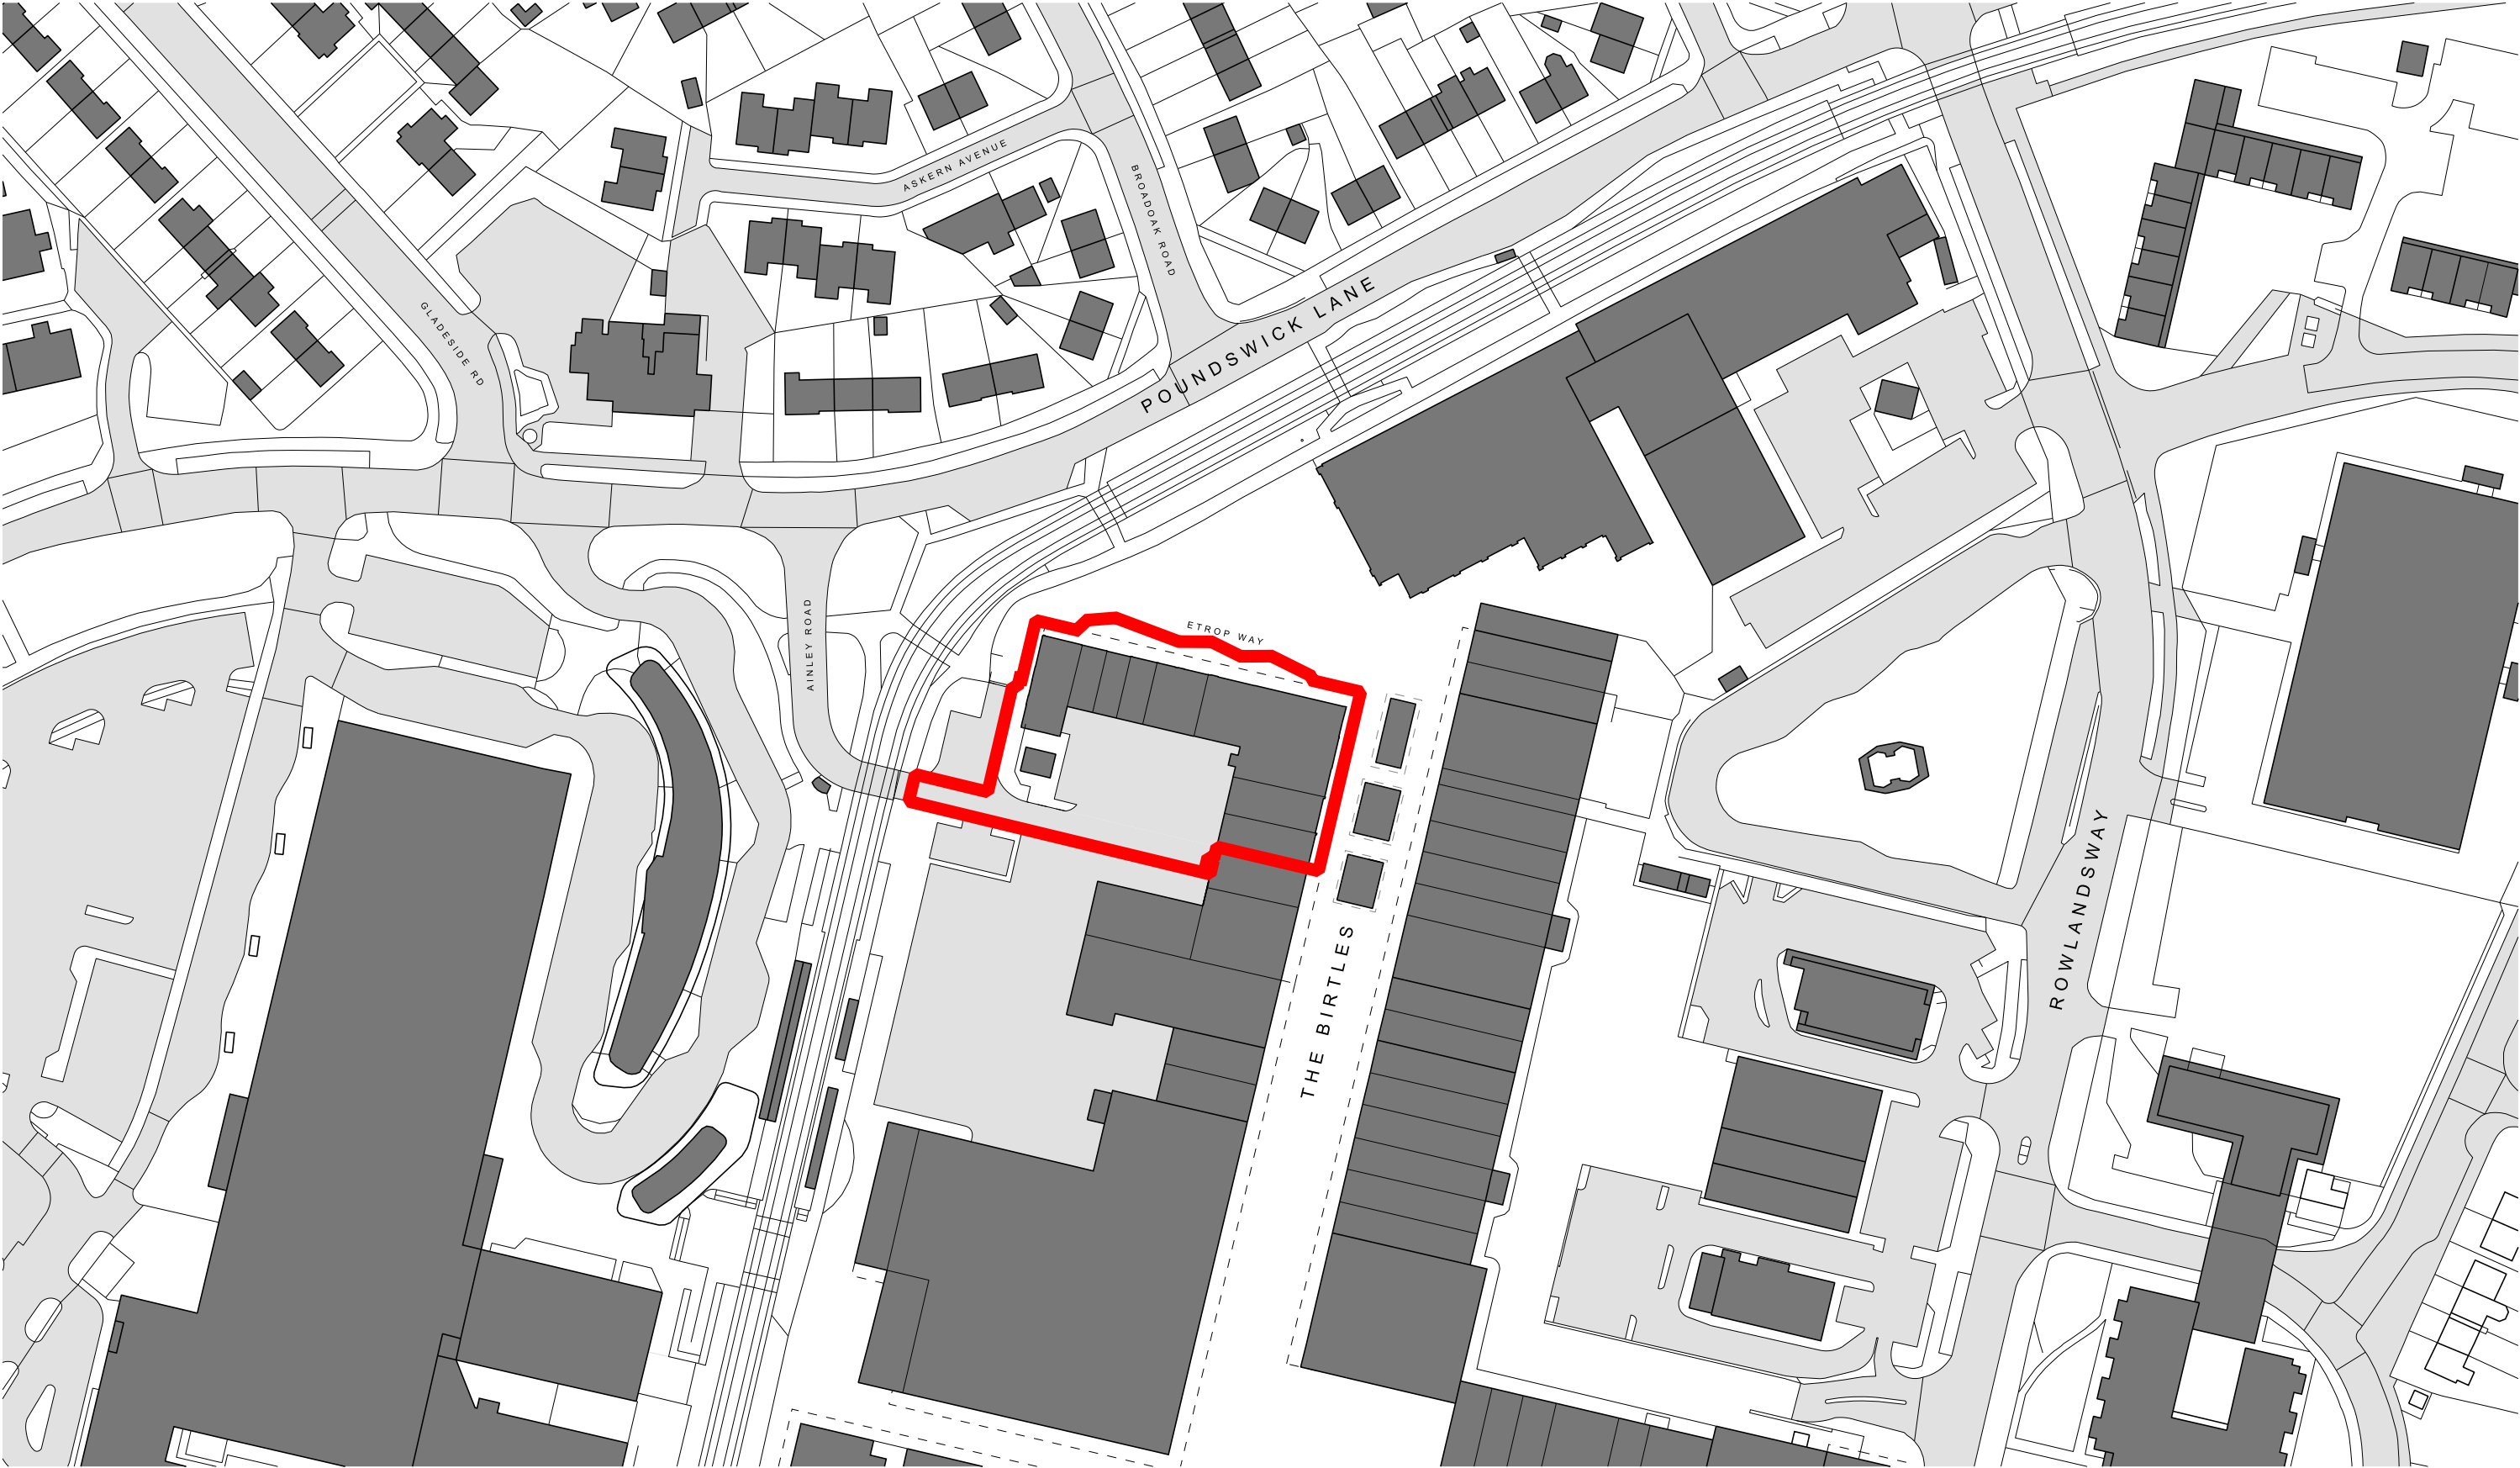


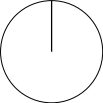

©Crown copyright 2025. All rights reserved. Licence number 100007514.

Amendment		Date
P01	Planning issue	24.11.25

Note:
This drawing is to be read in conjunction with all other project information by the architect and consultants. Any drawn reference to existing information contained in this drawing has been created directly from third party survey information. This information is contained and issued in good faith with Feilden Clegg Bradley Studios LLP not held responsible for any inaccuracies identified. The architect is to be notified immediately if any inaccuracies are found.

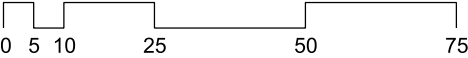

FeildenCleggBradleyStudios
LLP

Bath Brewery
Toll Bridge Road
Bath
BA1 7DE

t 01225 852545
e bath@fcbstudios.com

Job/Drawing No	Amendment
18702-FCB-ZZ-ZZ-D-A-0001	P01
WYTHENSHAWE TOWN CENTRE	Scale 1:1250 @A3
C2 THE BIRTLES	Date 24.11.25
LOCATION PLAN	Drawn FCBS-MCR
	Check KM/PM
Do not scale	Original printed at A3
All dimensions to be checked on site	