



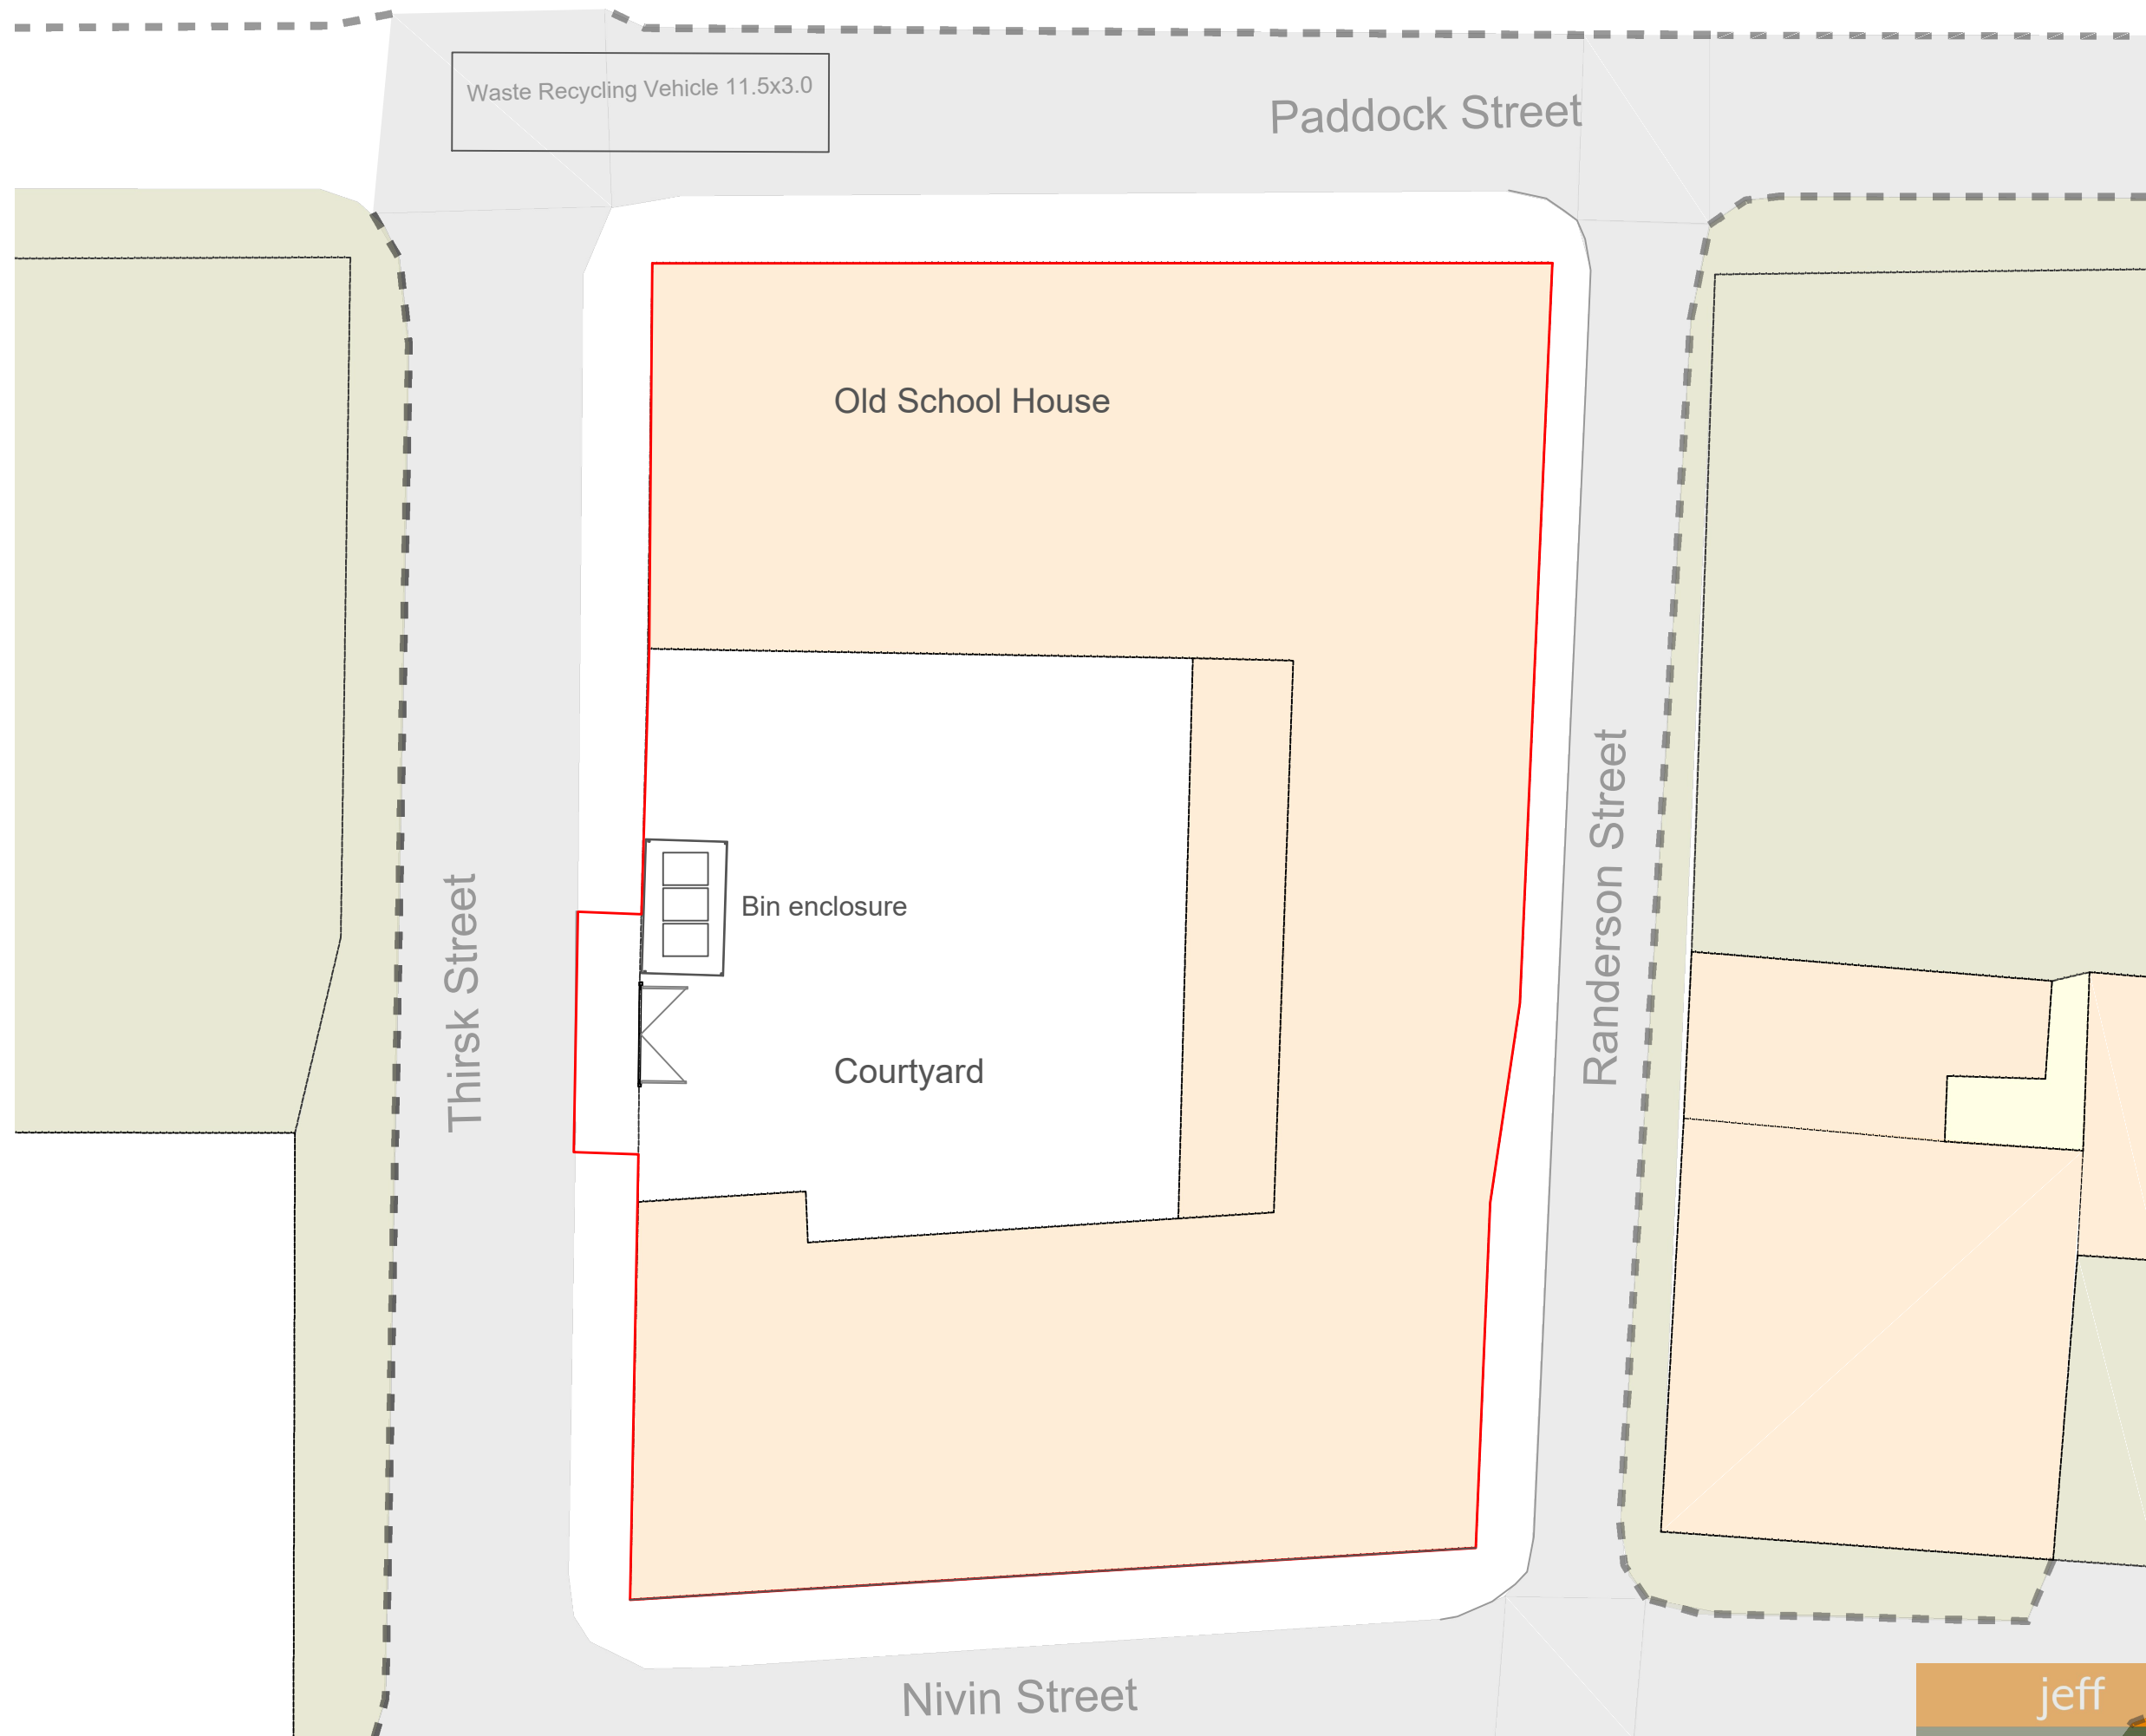

-2.0 0 2.0 4.0 6.0 8.0m

DATE: 27 Nov 25 JA SCALE @ A3: 1:200

Jeff Atkins Architect Tel: 07825 755689 4 Acacia Drive Altrincham Cheshire WA15 8QZ

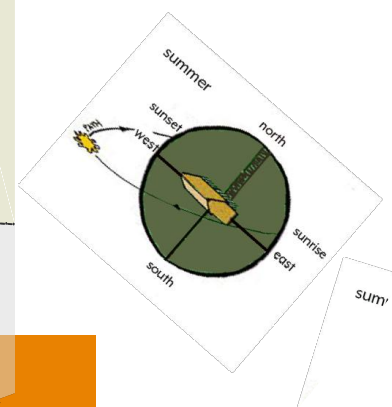

STATUS: PLANNING
P2522 D14 REV: -