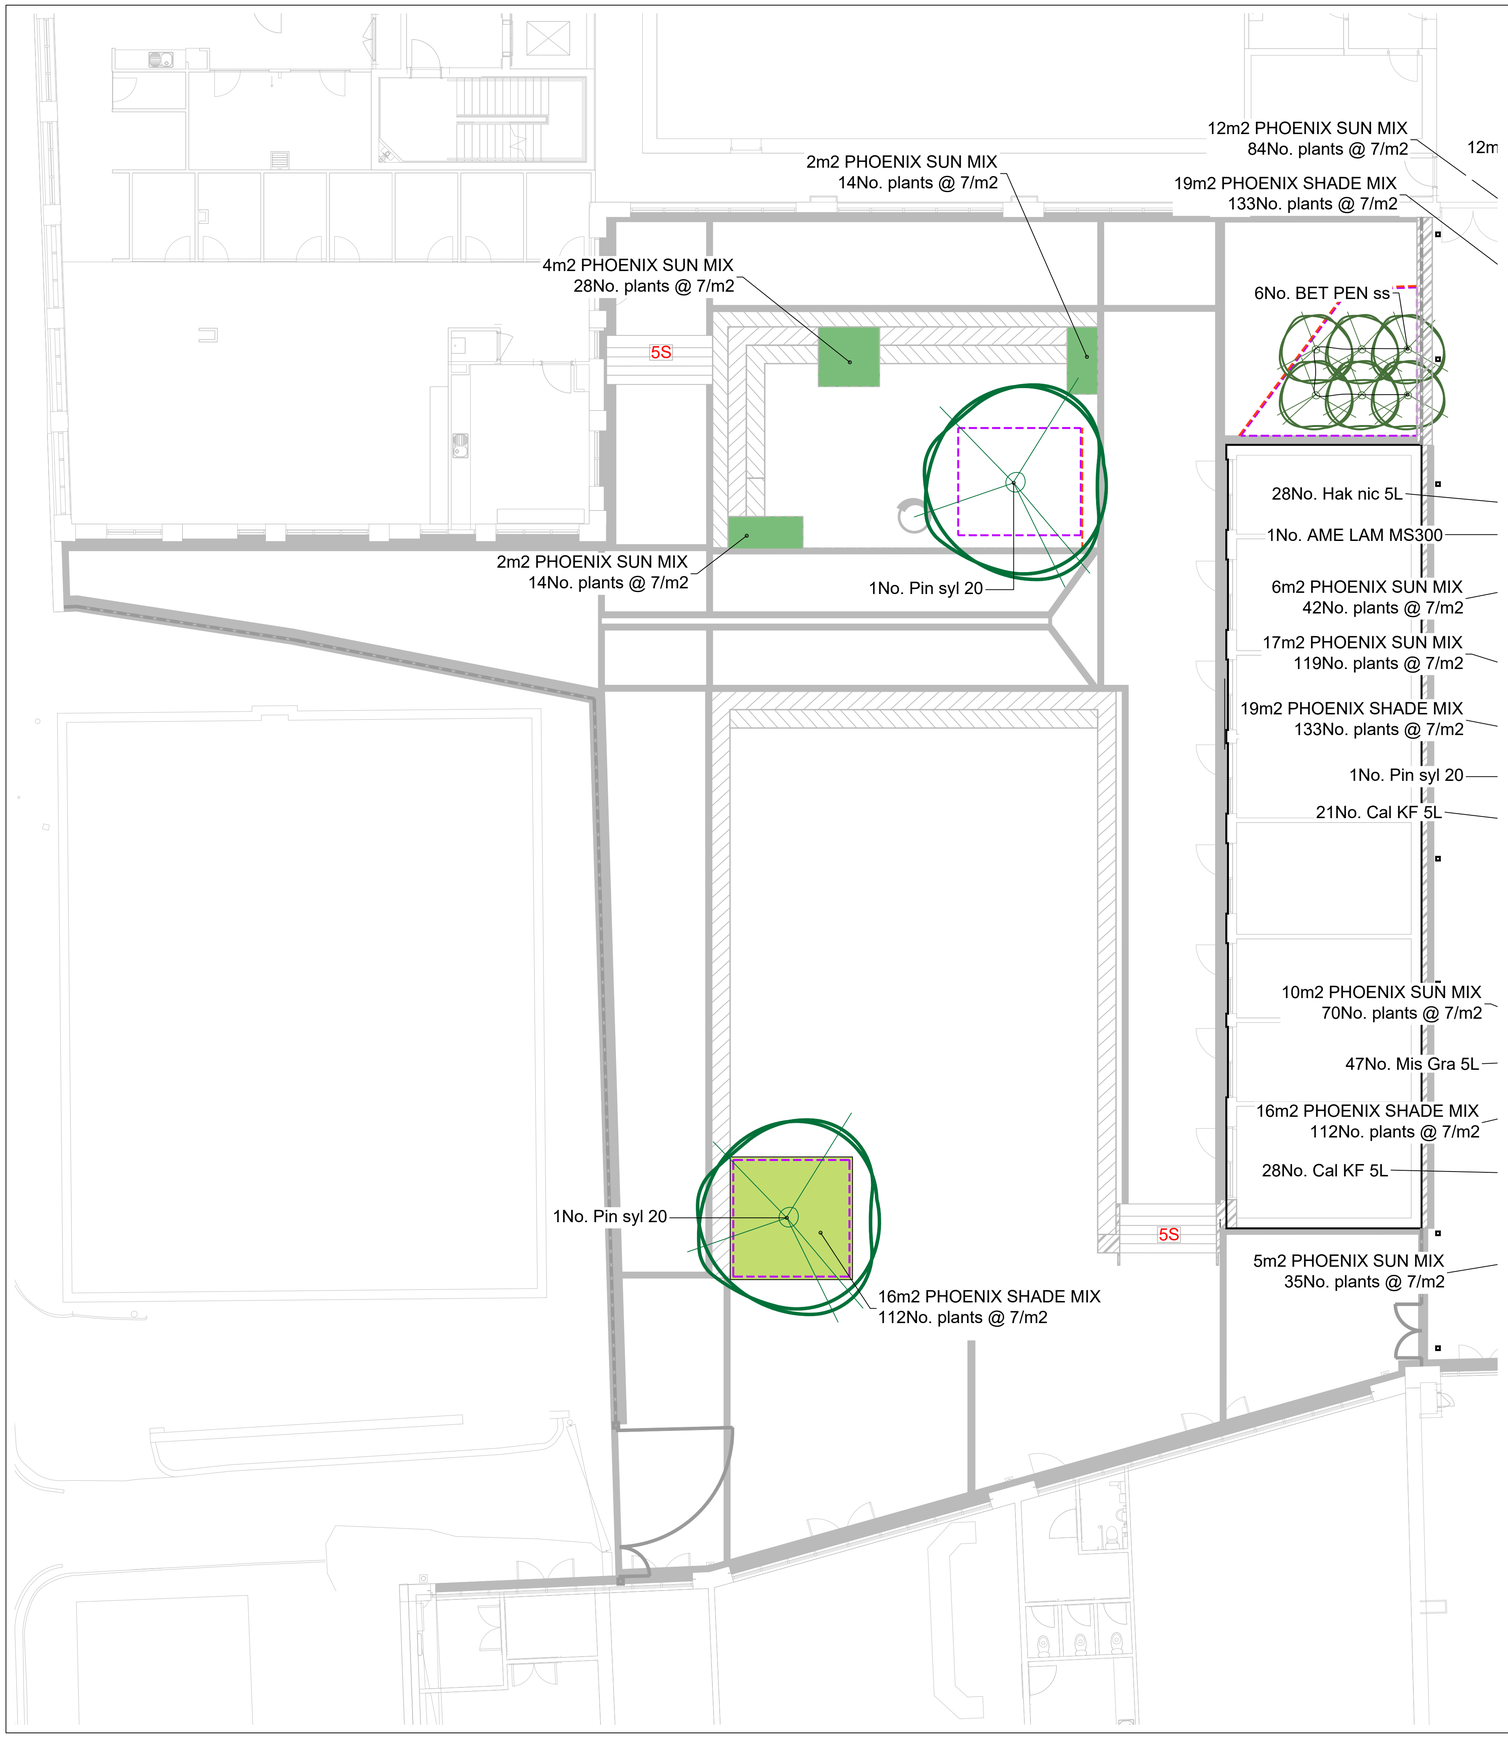


# KEY

## Soft Works

**Semi Mature Trees** [7no.]
Proposed Standard
*Size: 20-25*

**Standard Trees** [9no.]
Proposed Standard
*Size: 14-16*

**Tree Pit Locations** [193m²]
As per detail:
240010-UG-ZZ-XX-D-L-0000212

**Tree Root Barrier**
ReRoot 2000, 600mm depth
As per detail: 240010-UG-ZZ-XX-D-L-0000212

**Shade Mixed Perennial Planting** [211m²]
7 plants / m2
150mm topsoil / 300mm subsoil

**Sun Mixed Perennial Planting** [145m²]
7 plants / m2
150mm topsoil / 300mm subsoil

## Plant Schedule

| QTY | UNIT | CODE | PLANT NAME | STOCK | | SPACING |
|---|---|---|---|---|---|---|
| **Herbaceous plants** | | | | | | |
| 290 | No. | Cal KF 5L | Calamagrostis x acutiflora "Karl Foerster" | C5L | | 7/m2 |
| 160 | No. | Hak nic 5L | Hakonechloa macra "Nicolas" | C5L | | 7/m2 |
| 172 | No. | Mis Gra 5L | Miscanthus sinensis "Gracillimus" | C5L | | 7/m2 |

| QTY | UNIT | CODE | PLANT NAME | STOCK | FORM | GIRTH/ HEIGHT |
|---|---|---|---|---|---|---|
| **Trees** | | | | | | |
| 4 | No. | AME LAM MS300 | Amelanchier lamarckii | C45L | MSTEM3 | 300-350cm |
| 6 | No. | BET PEN ss | Betula pendula | RB | STD | 10-12cm |
| 2 | No. | COR MAS MS | Cornus mas 'Variegata' | 45L | MSTEM3 | 300-350cm |
| 3 | No. | GLE SKY SM | Gleditsia triacanthos 'Skyline' | RB | SM | 20-25cm |
| 3 | No. | Pin syl 20 | Pinus sylvestris | RB | SM | 20-25cm |
| 3 | No. | Pru maa MS | Prunus maackii 'Amber Beauty' | C45L | MSTEM3 | 300-350cm |

| PERCENT | QTY | UNIT | PLANT NAME | STOCK | SIZE |
|---|---|---|---|---|---|
| **Plant Mixes** | | | | | |
| 211m2 PHOENIX SHADE MIX planted @7/m2 | | | | | |
| 10% | 148 | No. | No. Epimedium × rubrum | C2L | 20-30cm |
| 5% | 74 | No. | No. Astrantia 'White Angel' | C2L | 20-30cm |
| 10% | 148 | No. | No. Tiarella 'Spring Symphony' | C2L | 20-30cm |
| 10% | 148 | No. | No. Athyrium niponicum pictum | C1L | 10-20cm |
| 10% | 148 | No. | No. Dryopteris erythrosora | C5L | 30-40cm |
| 5% | 74 | No. | No. Ligularia 'Little Rocket' | C5L | 30-40cm |
| 10% | 148 | No. | No. Asarum europaeum | C1L | 10-20cm |
| 10% | 148 | No. | No. Hakonechloa macra | C5L | 30-40cm |
| 15% | 222 | No. | No. Ophiopogon japonicus | C1L | 10-20cm |
| 15% | 222 | No. | No. Carex oshimensis 'Intense Green' | C5L | 20-30cm |
| Individual varieties to be planted in groups of 3, grasses in groups of 5. | | | | | |
| Groundcover and smaller species plants to be located to the front of the planting beds. | | | | | |
| | | | | | |
| 128m2 PHOENIX SUN MIX planted @7/m2 | | | | | |
| 15% | 134 | No. | No. Pennisetum villosum | C5L | 30-40cm |
| 15% | 134 | No. | No. Miscanthus Gracillimus | C5L | 30-40cm |
| 10% | 90 | No. | No. Carex oshimensis 'Intense Green' | C5L | 20-30cm |
| 10% | 90 | No. | No. Rudbeckia hirta | C5L | 10-20cm |
| 10% | 90 | No. | No. Oenothera lindheimeri 'Whirling Butterflies | C2L | 30-40cm |
| 10% | 90 | No. | No. Verbena officinalis 'Bampton | C5L | 30-40cm |
| 5% | 45 | No. | No. Phlomis russeliana | C5L | 30-40cm |
| 5% | 45 | No. | No. Echinacea pallida | C2L | 20-30cm |
| 5% | 45 | No. | No. Achillea filipendulina 'Gold Plate' | C2L | 20-30cm |
| 5% | 45 | No. | No. Aster × frikartii 'Mönch' | C2L | 20-30cm |
| 5% | 45 | No. | No. Phlomis Prima Donna | C2L | 20-30cm |
| 5% | 45 | No. | No. Perovskia blue spire | C5L | 30-40cm |
| Individual varieties to be planted in groups of 3, grasses in groups of 5. | | | | | |
| Groundcover and smaller species plants to be located to the front of the planting beds. | | | | | |

**Notes and Abbreviations**

| | | |
|---|---|---|
| C | = | Container (or pot) grown, followed by size of the container (or pot). |
| FORM | = | Shape of tree as supplied by the nursery. |
| QTY | = | Quantity |
| RB | = | Rootballed (balled and wrapped). |
| Std | = | (clear stem) Standard. |
| STOCK | = | Root condition/protection method eg Bare root. |

- Refer to specification for further information.
- All plants to be completely hardened off
- Substitutions to be agreed with Landscape Architect.

SCALE m 0 1 2 3 4 5 6 7 8 9 10
1:100

Do not scale this drawing (printed or electronic version).

Contractors must check all dimensions from site

This drawing is copyright and is for use on this site only. This drawing should be read in conjunction with all relevant consultants drawings and specialist subcontractors / supply chain drawings and specifications.

All works to be carried out in accordance with the latest British Standards / Codes of Practice unless specifically directed otherwise in the specification.

Responsibility for the reproduction of this drawing in paper form, or issued in electronic format, lies with the recipient to check that all information has been replicated in full and is correct when comparedto the original paper or electronic image.

Graphical representations of equipment on this drawing have been co-ordinated, but are approximations only. Please refer to the specifications and / or details for actual sizes and / or specific contractor construction information.

## Notes:-

| REV. | DATE | DESCRIPTION | DRAWN | CHK'D |
|---|---|---|---|---|
| P01 | 10/03/26 | PLANNING: FIRST ISSUE | IG | SW |

URBAN GREEN

A: Ground Floor, The Tower,
Deva City Office Park, Trinity Way,
Manchester M3 7BF

T: +44 (0) 161 312 3131

weareurbangreen.co.uk

Client:
**ERIC WRIGHT CONSTRUCTION**

Project:
**PHOENIX IRONWORKS**

Title:
**Soft Landscape Plan- Makers Yard**

Issue:
**PLANNING**

| Drawn: | Checked: | Approved: |
|---|---|---|
| IG | SW | SA |

| Project: | Scale @ A1: | Date: |
|---|---|---|
| UG2890 | 1:100 | 10/03/26 |

Dwg No: **240010-UG-ZZ-XX-D-L-0000153**
Revision: **P01**