




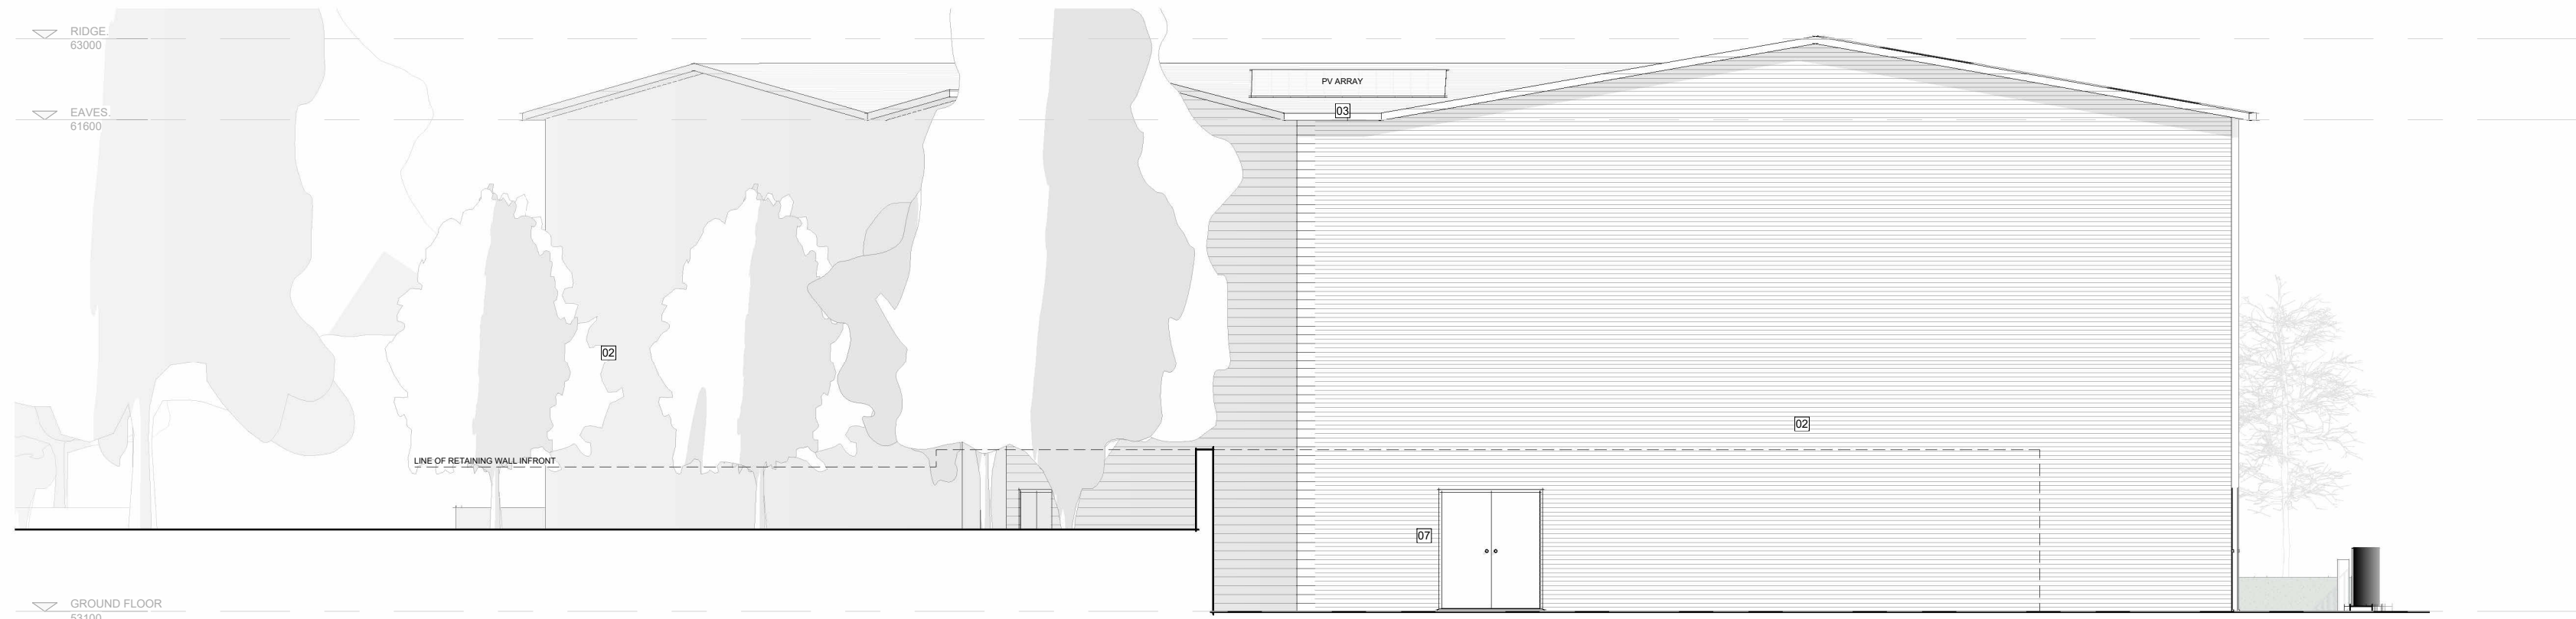


EAST ELEVATION
1 : 100

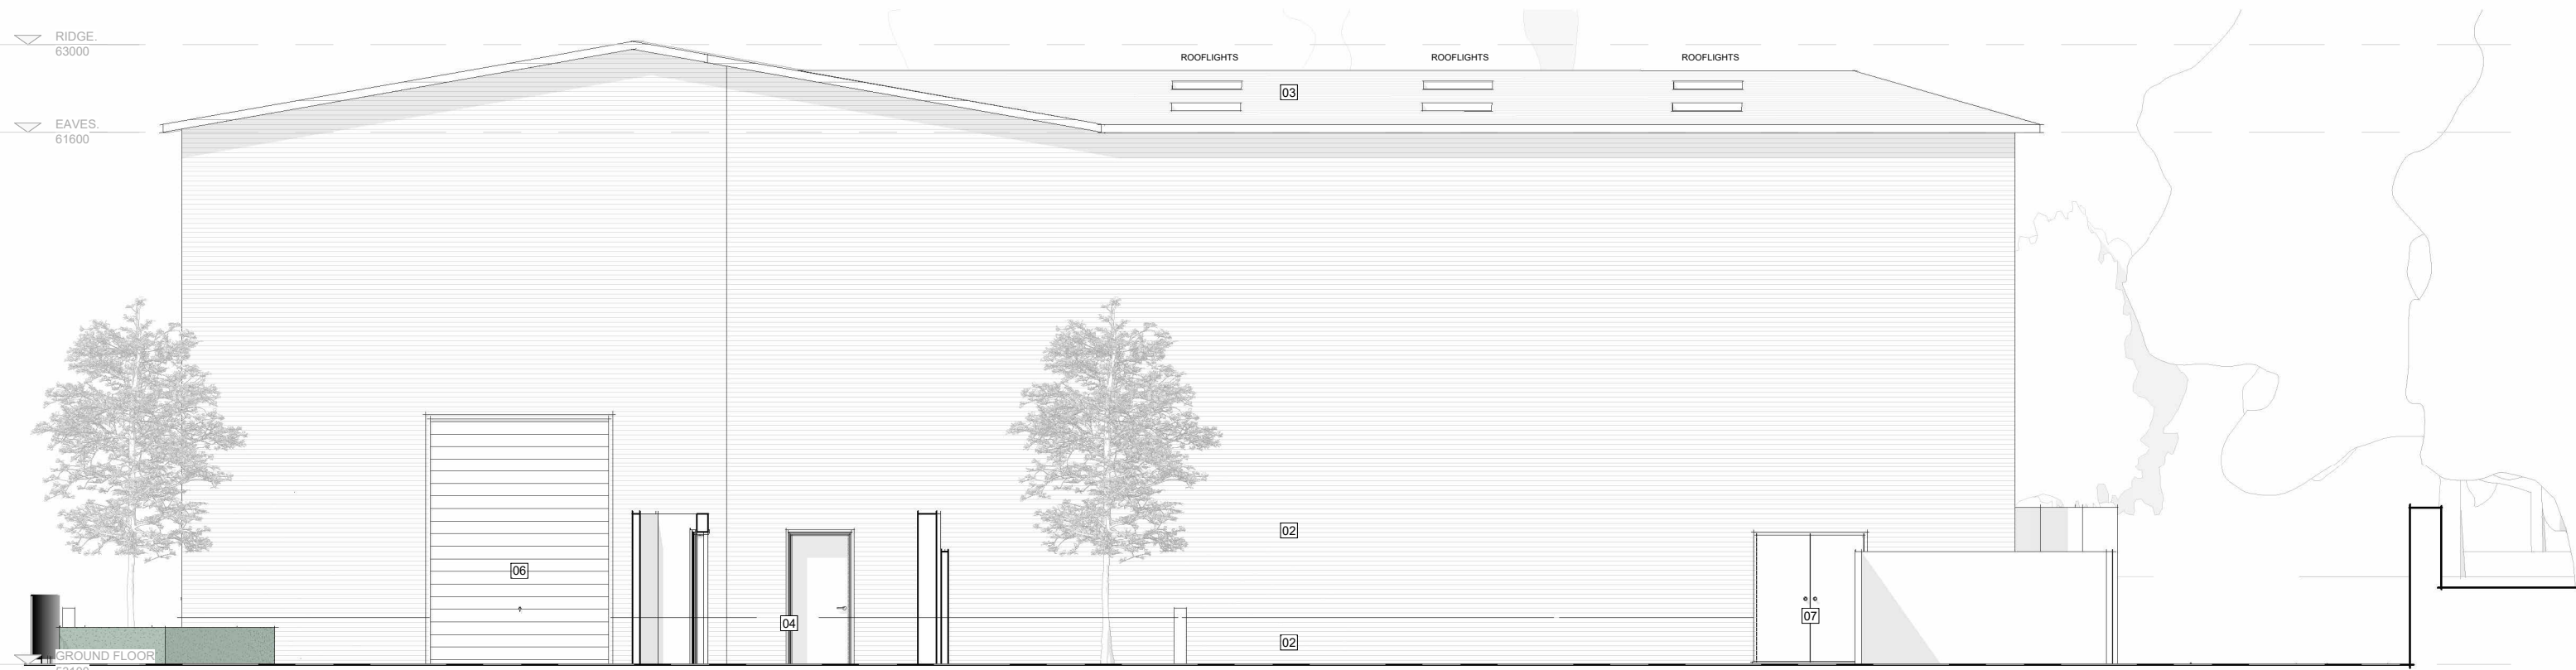

WEST ELEVATION
1 : 100

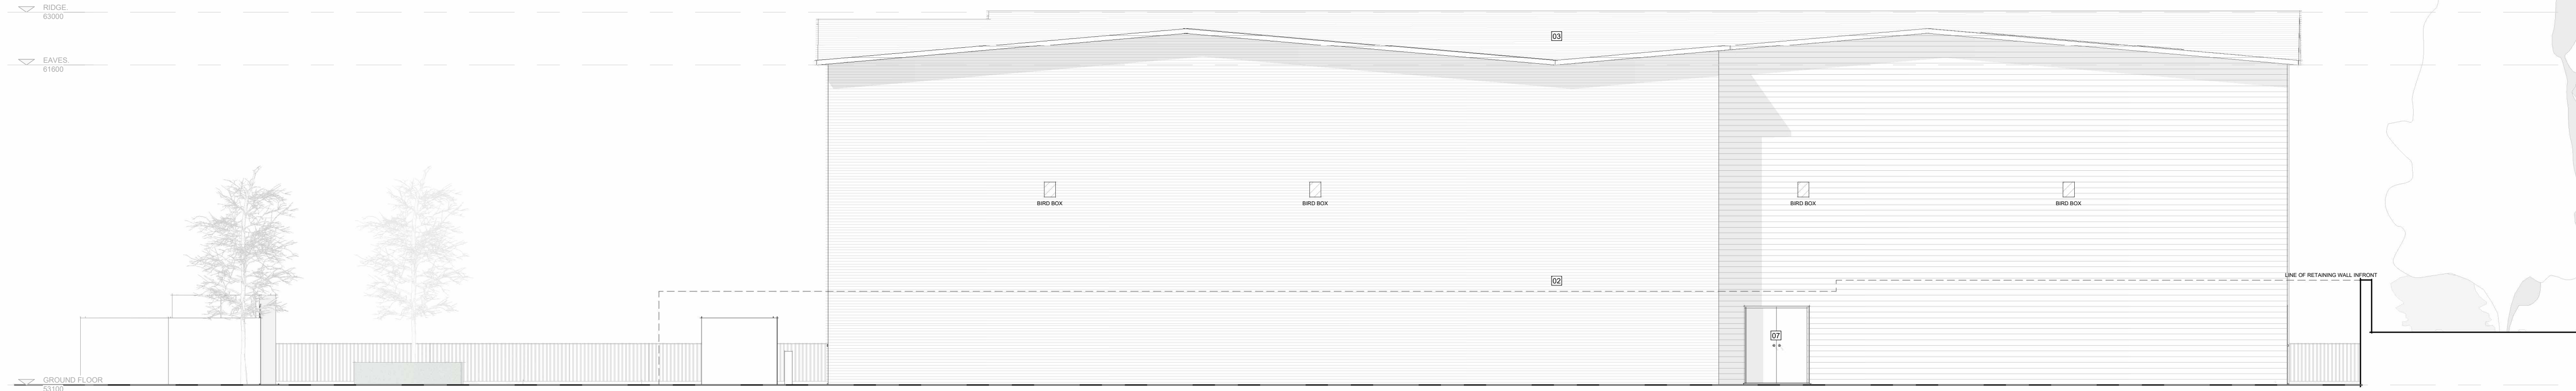

SOUTH ELEVATION
1 : 100

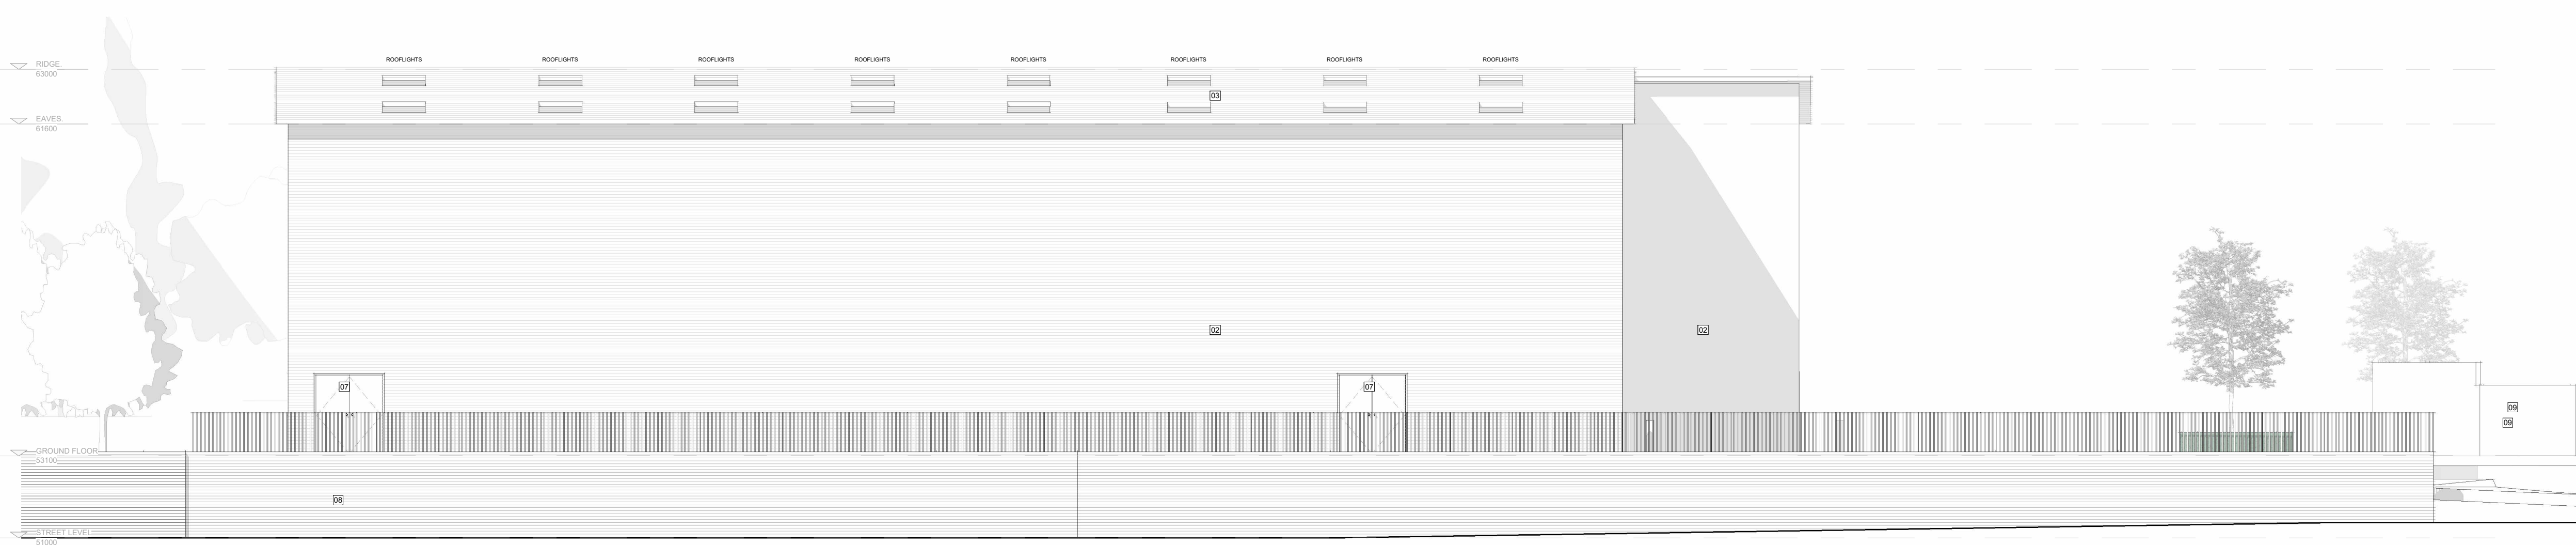

NORTH ELEVATION - STREET SCENE
1 : 100

- Material Key
- 01 Vertical profiled sheeting col: light grey
 - 02 Horizontal profiled sheeting col: light grey
 - 03 Profiled roof sheeting col: light grey
 - 04 Aluminium double glazed door col: RAL7016
 - 05 Roller shutter RAL7016
 - 06 Fire escape RAL7016
 - 07 Facing brickwork (existing)
 - 08 Vertical timber boarding

0 2 5m

COPYRIGHT:
THE COPYRIGHT IN THIS DRAWING IS VESTED IN ATELIER TWO LTD. AND NO LICENSE OR ASSIGNMENT HAS BEEN GIVEN TO ANY THIRD PARTY WHETHER BY PROVISION OF COPIES OR OTHERWISE. ALL RIGHTS ARE RESERVED.
STRUCTURAL RESERVE:
ALL STRUCTURAL INFORMATION CONTAINED WITHIN THE DRAWINGS ARE TO BE READ IN CONJUNCTION WITH THE STRUCTURAL RESERVE. DESIGNER HAS CALCULATED AND PROVIDED. ANY CONTRACTOR SHALL CHECK AND VERIFY ALL DIMENSIONS ON SITE AND REPORT AND DISCREPANCIES IN WRITING TO THE ENGINEER.
DO NOT SCALE FROM THIS DRAWING:
ANY CONTRACTOR SHALL CHECK AND VERIFY ALL DIMENSIONS ON SITE AND REPORT ANY DISCREPANCIES IN WRITING TO ATELIER TWO LTD.
REFERENCE:
THIS DRAWING IS TO BE READ DIRECTLY IN CONJUNCTION WITH ALL SUPPORTING DOCUMENTATION PROVIDED BY ATELIER TWO LTD. AND ALL OTHER ASSURANCE PROVIDED.
AREAS:
ALL AREAS ARE IMPROVED AND CAN ONLY BE REFERRED BY A DETAILED DIMENSIONAL SURVEY OF THE BUILDING. ANY DISCREPANCIES MADE ON THESE PROVISIONS SHALL BE THE RESPONSIBILITY OF THE CONTRACTOR AND DIMENSIONS SHOWN IN THE DESIGN DEVELOPMENT AND CONSTRUCTION PROCESS. EXISTING BUILDING DATA PRESENTED ARE SHOWN IN RELATION TO THE DIMENSIONED INFORMATION WHICH MAY ALSO AFFECT THE EXISTED AREAS OR DIMENSIONS.

PLANNING

E ROOF LIGHT UPDATE 17.03.24
P UPDATE FOLLOWING CLIENT COMMENT 06.11.24
C UPDATE FOLLOWING CLIENT COMMENT 06.11.24
A WITH SHIRT SILE TO CLIENT FOR CONSIDERATION 06.11.24
REV AMENDMENTS DATE

World Metal Recycling Ltd

Commercial B2 Development

Gorton Rd
Manchester, M11 2DZ

Proposed Elevations

October 2024

1 : 100

A1

ALL DIMENSIONS TO BE CHECKED ON SITE

ATELIER TWO
ARCHITECTURE
0171 227171
www.ateliertwo.co.uk

2442 PL102 E