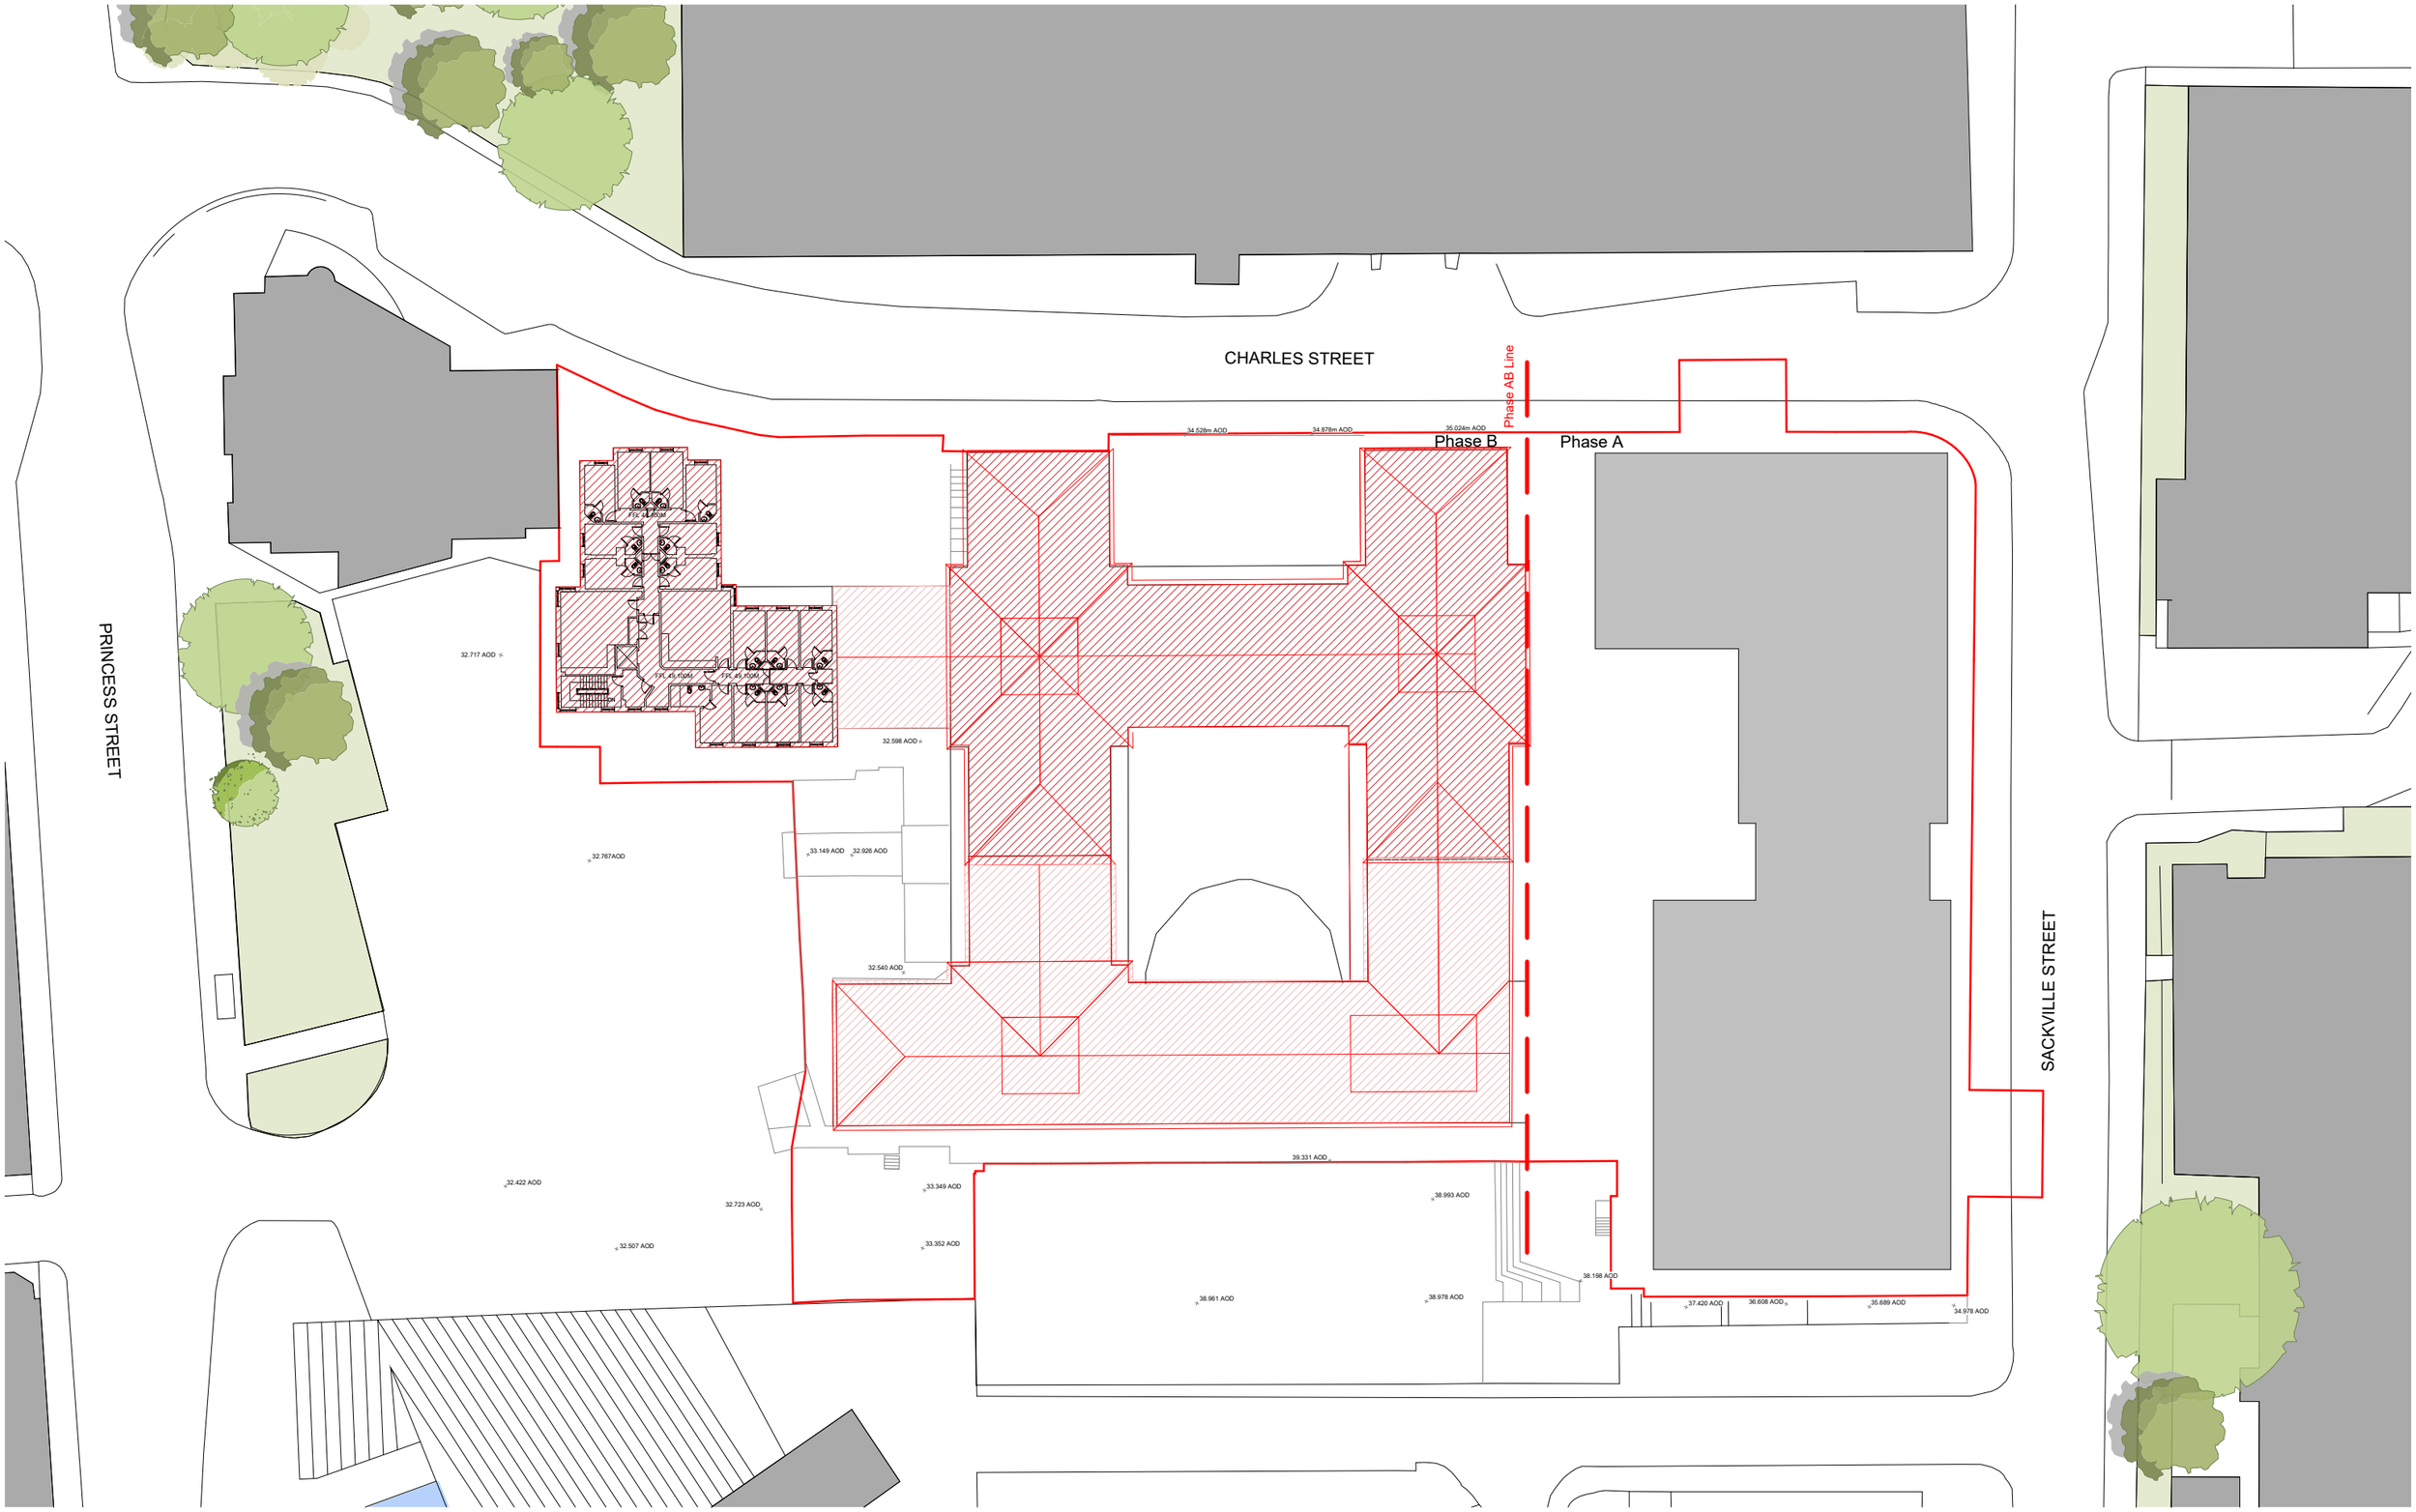


This drawing is copyright

Do not scale off dimensions.

All dimensions to be checked on site by contractor.

Contractor to report any dimensional discrepancies, errors or omissions prior to commencing on site.

NOTE:

DO NOT SCALE OFF DRAWING REFER TO INDICATED DIMENSIONS ONLY.
DRAWING TO BE READ IN CONJUNCTION WITH SHP SPECIFICATION.
INDICATIVE DETAILS TO ILLUSTRATE VISUAL INTENT ONLY. ALL TO CONTRACTORS DESIGN.
ALL DETAILS TO BE COORDINATED WITH ADJACENT TRADES AND SE AND M+E ENGINEER DETAILS.
THE CONTRACTOR IS RESPONSIBLE FOR MEETING THE SPECIFIED PERFORMANCE CRITERIA.

- Removed Floor Slabs
- Removed Walls
- Demolition Extents
- Retained Elements

NORTH

Rev	Date	Description
P01	2025-12-16	Planning Submission

Project Title
iQ Student Accommodation
Weston Halls and Pendulum Hotel
Manchester

Status
PLANNING

Drawing Title
Phase B
Existing Demolition Plan
Level 05

Project No
10346

Scale
1:500 @ A3

SHP Drawing Code (PROJ - ORIG - ZONE - ROLE - CLAS - TYPE - LOC - SEQ)
10346-SHA-ZB-A-B5D8-JC20-XP-05-001

Revision
P01

simpsonhaugh

Manchester +44 (0)161 835 2345
London +44 (0)20 7549 4000
Birmingham +44 (0)121 233 1874

© SimpsonHaugh Architects Ltd 2025