


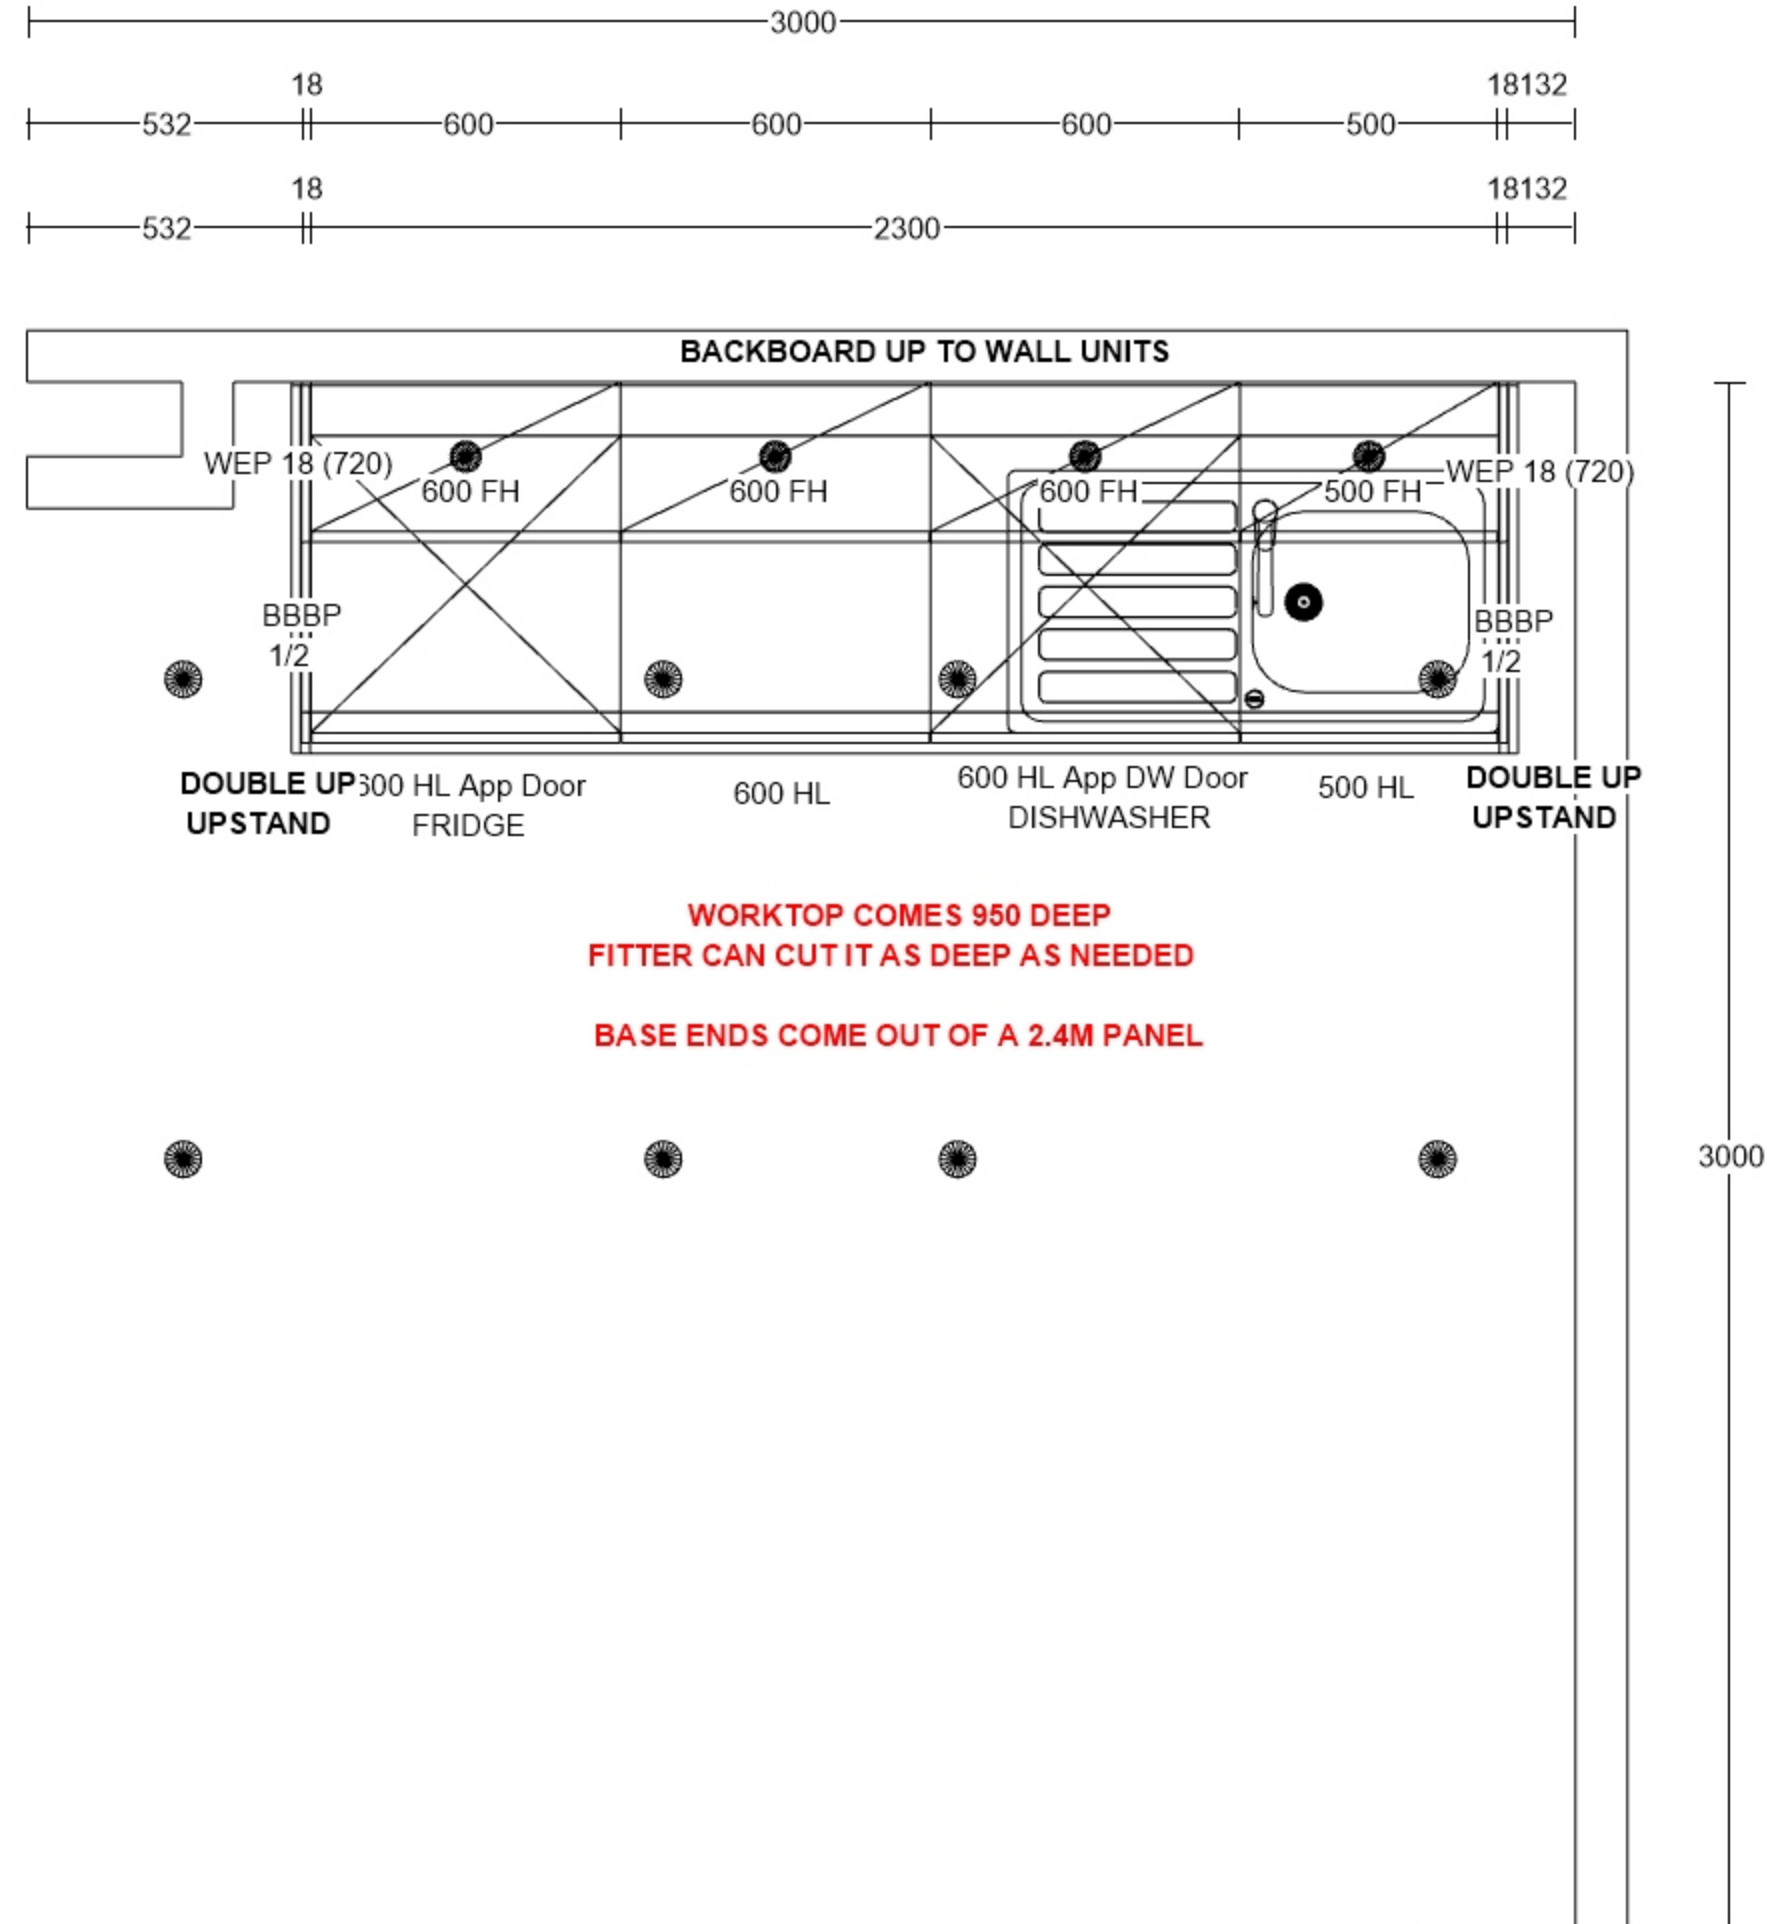

Please consult the quotation for a list of items to be supplied. The drawing is a computer representation of layout

and dimension, details should be checked by the installer/builder. Please also ensure a Gas Safe registered

engineer is engaged with regards to any gas appliances. Check with your installer/builder for more information.

Cad Plan No : 26031731104

Designed By : Simon King

Designed On : 17/3/26

Customer : KAMANI COMMERCIAL PROPERTY LTD

Plan Name:

Range Designed : Clerkenwell Gloss Charcoal