


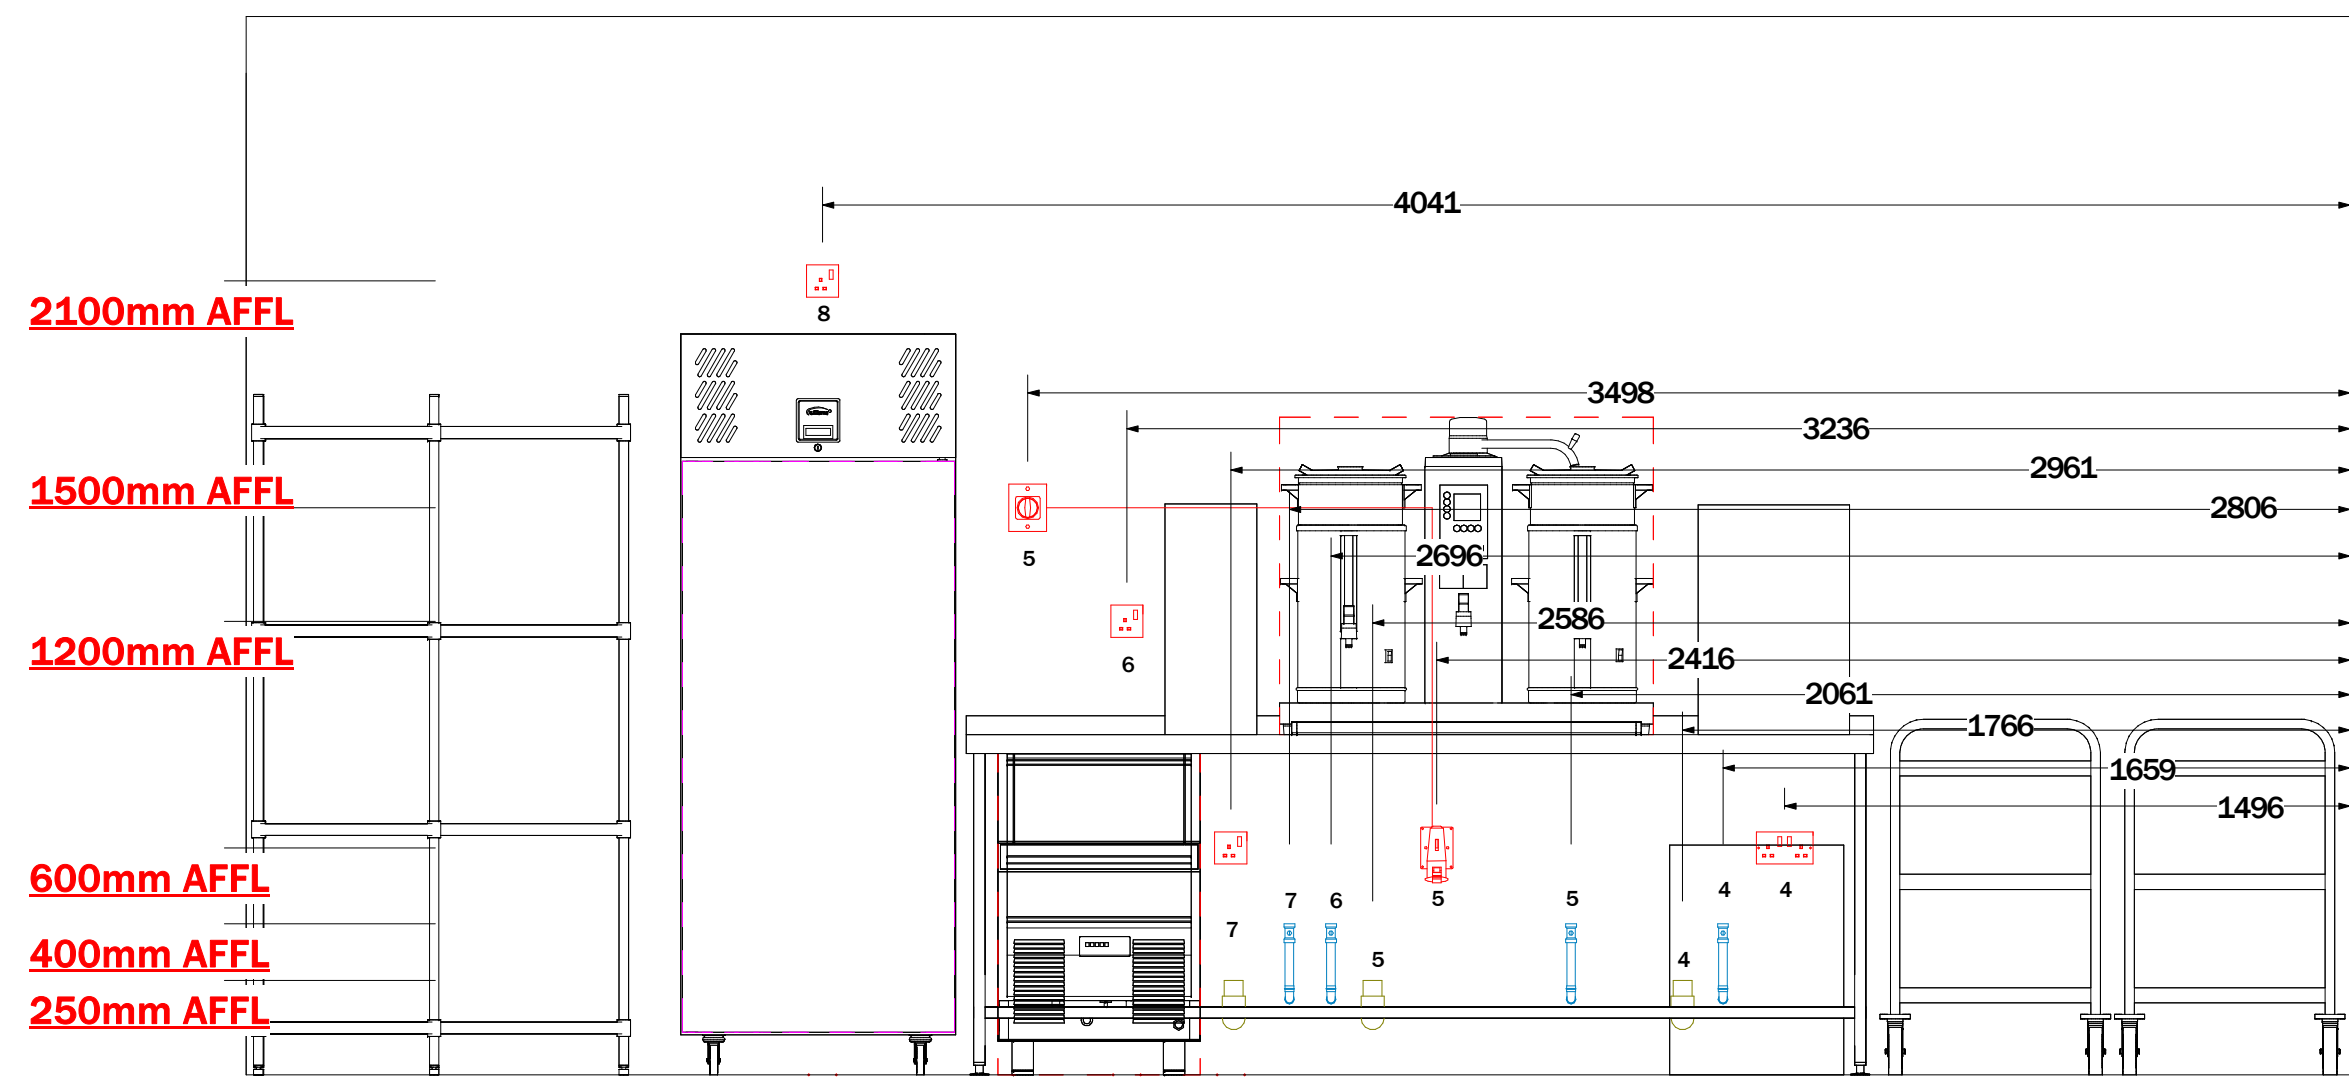
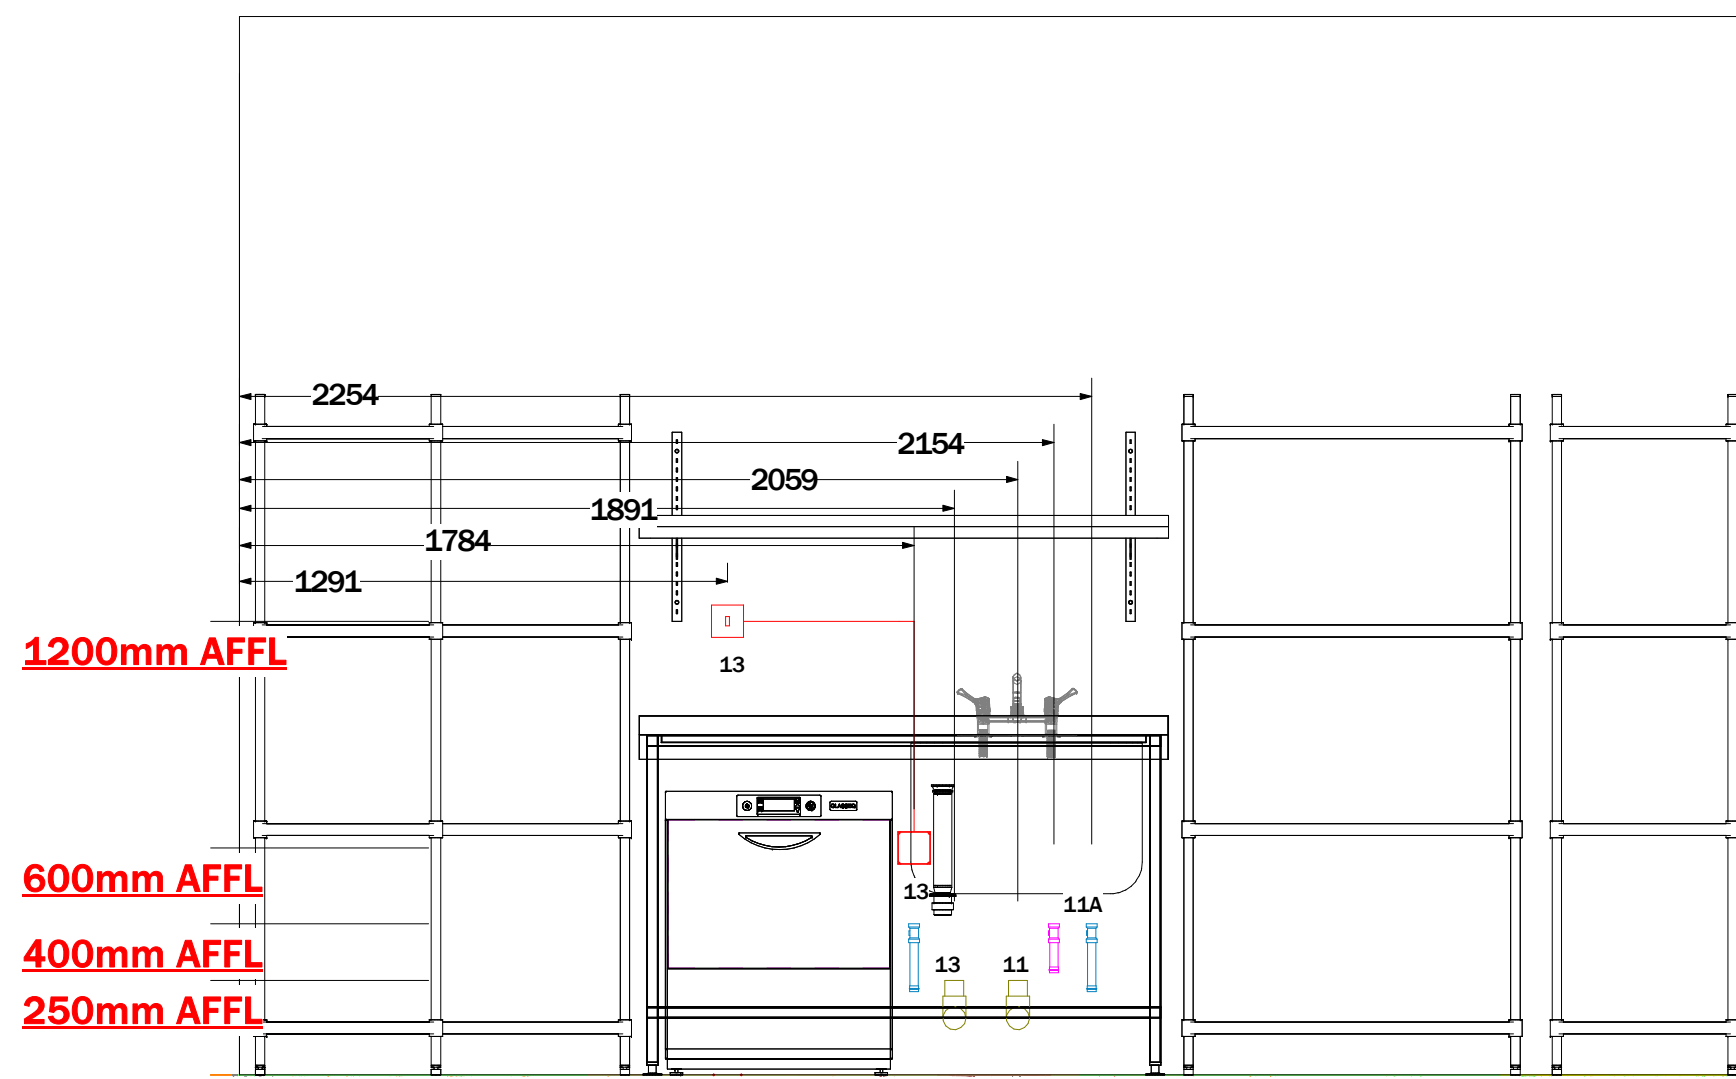


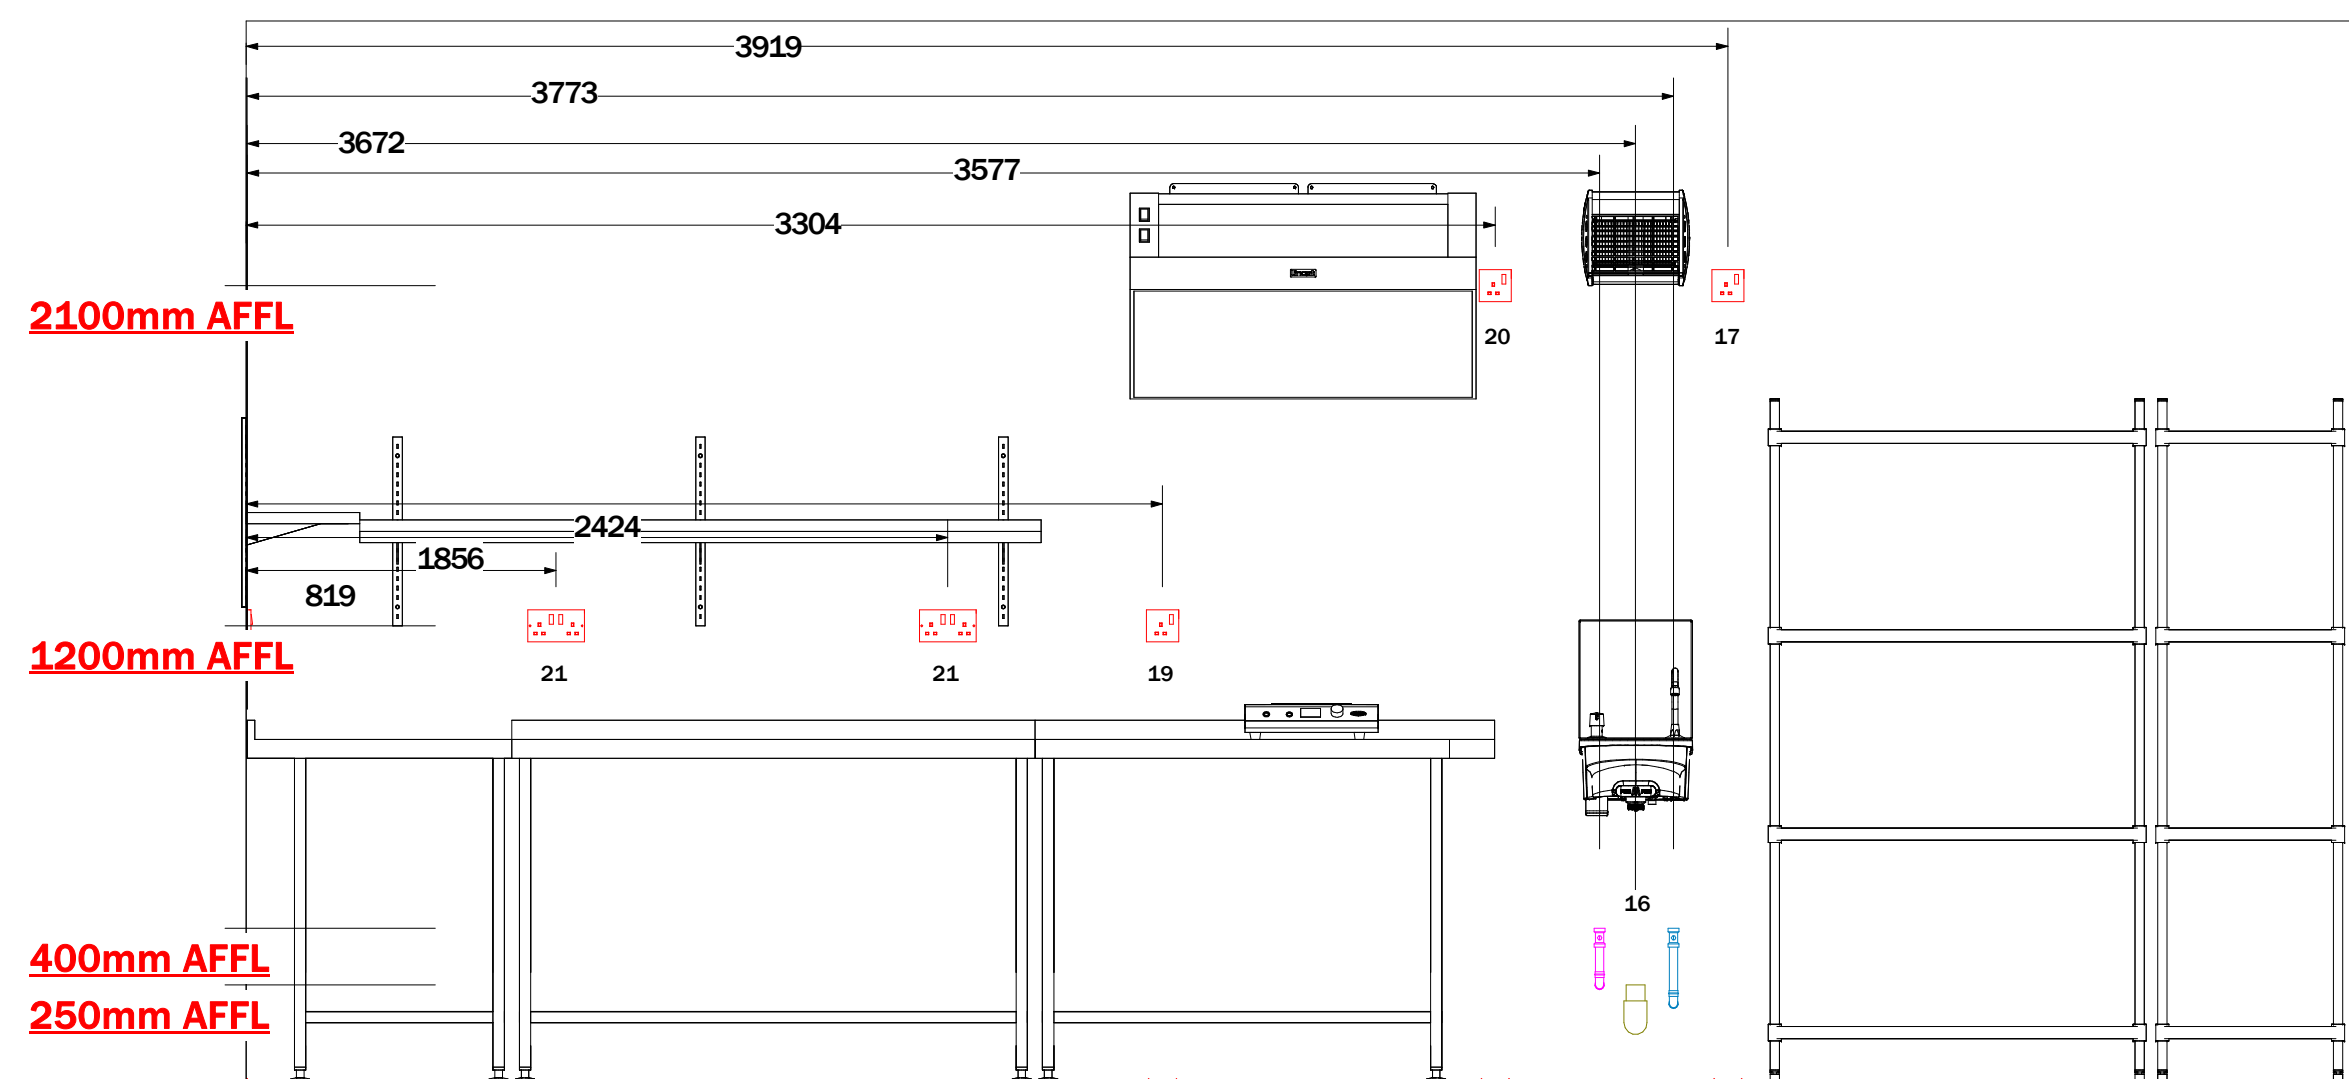


A
1:20

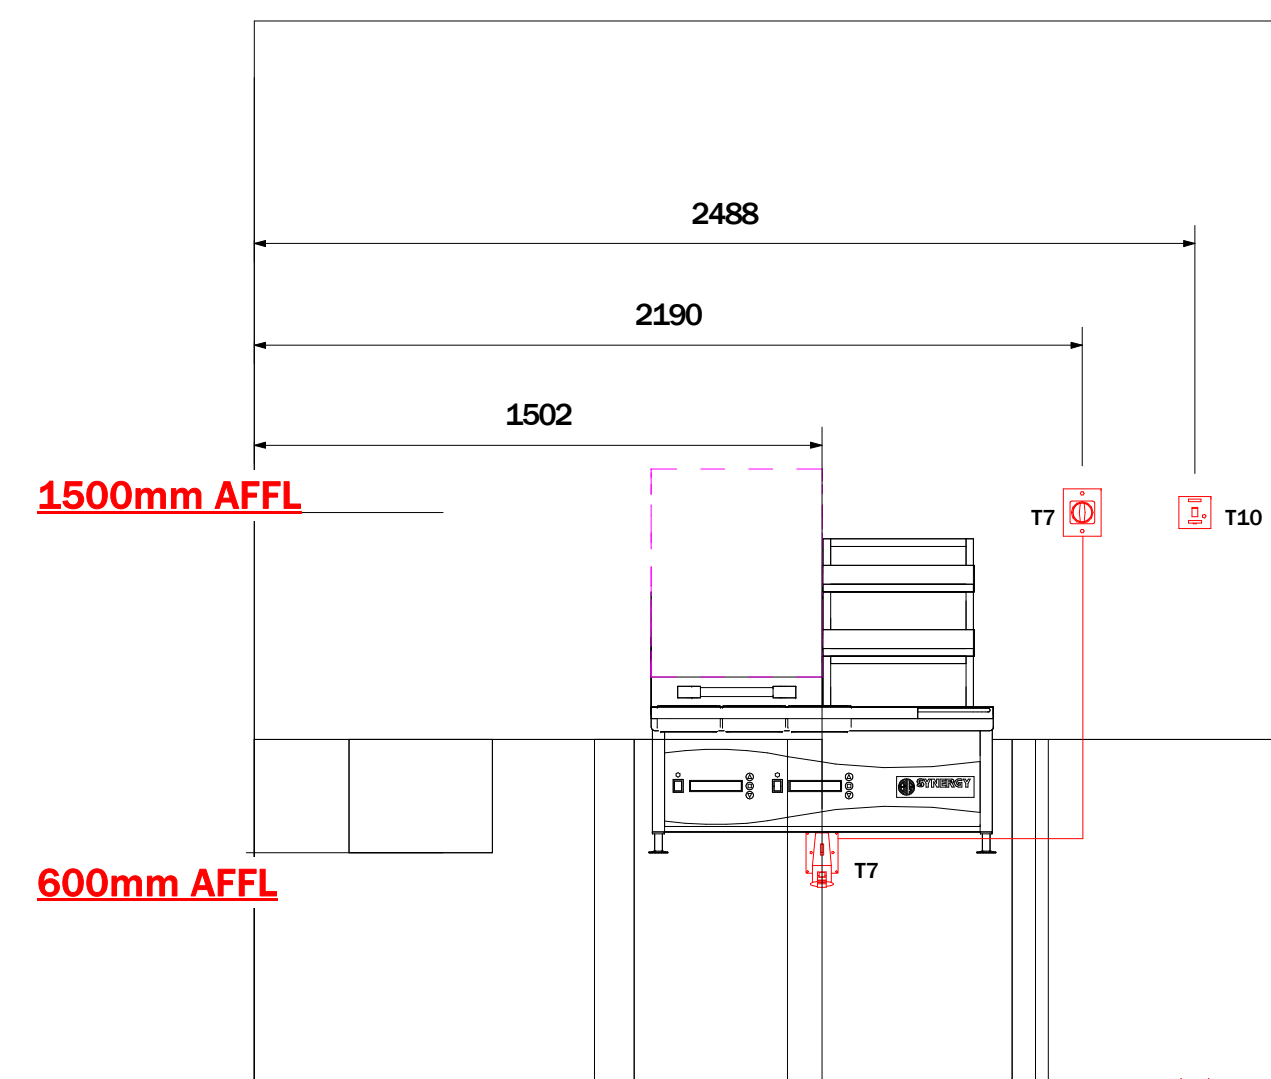


B
1:20

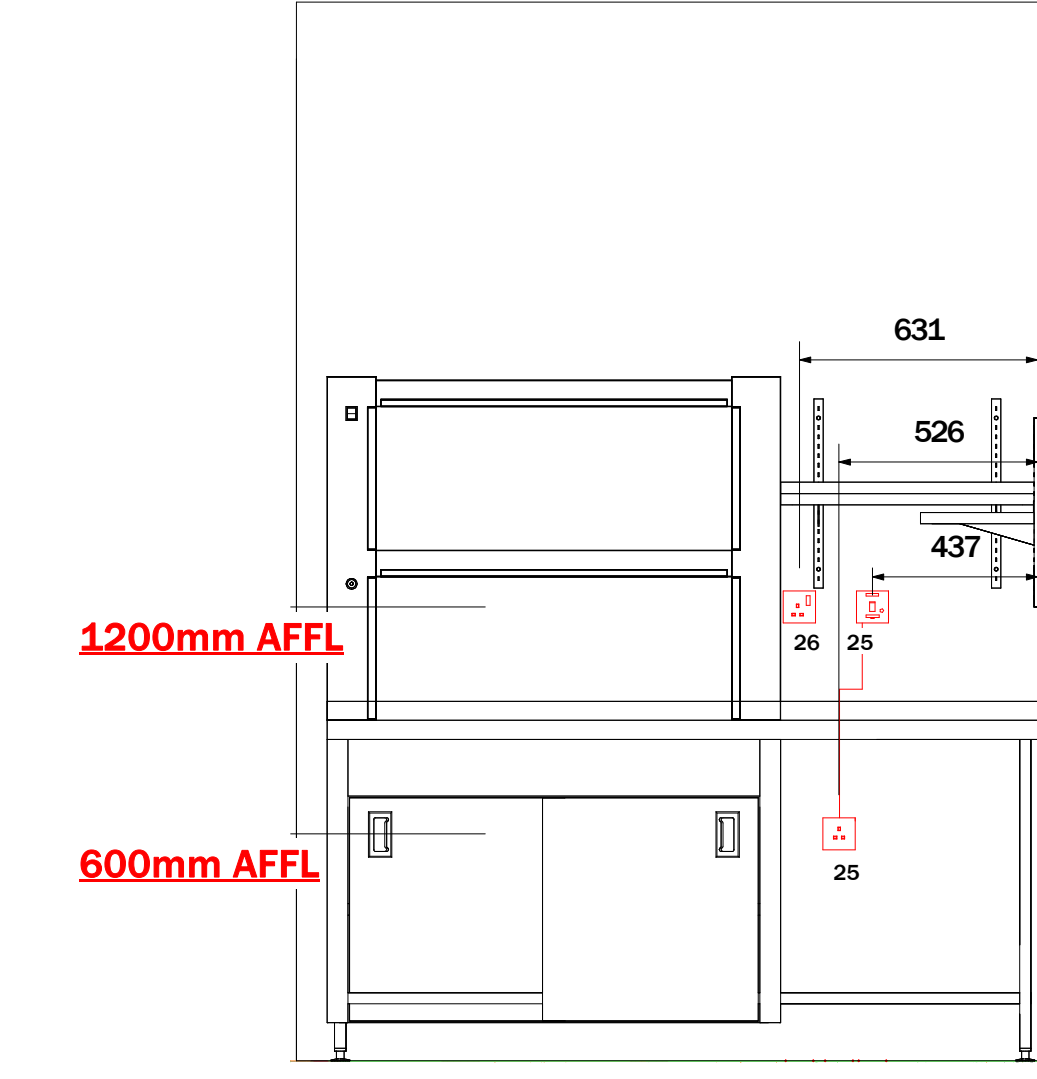

C
1:20

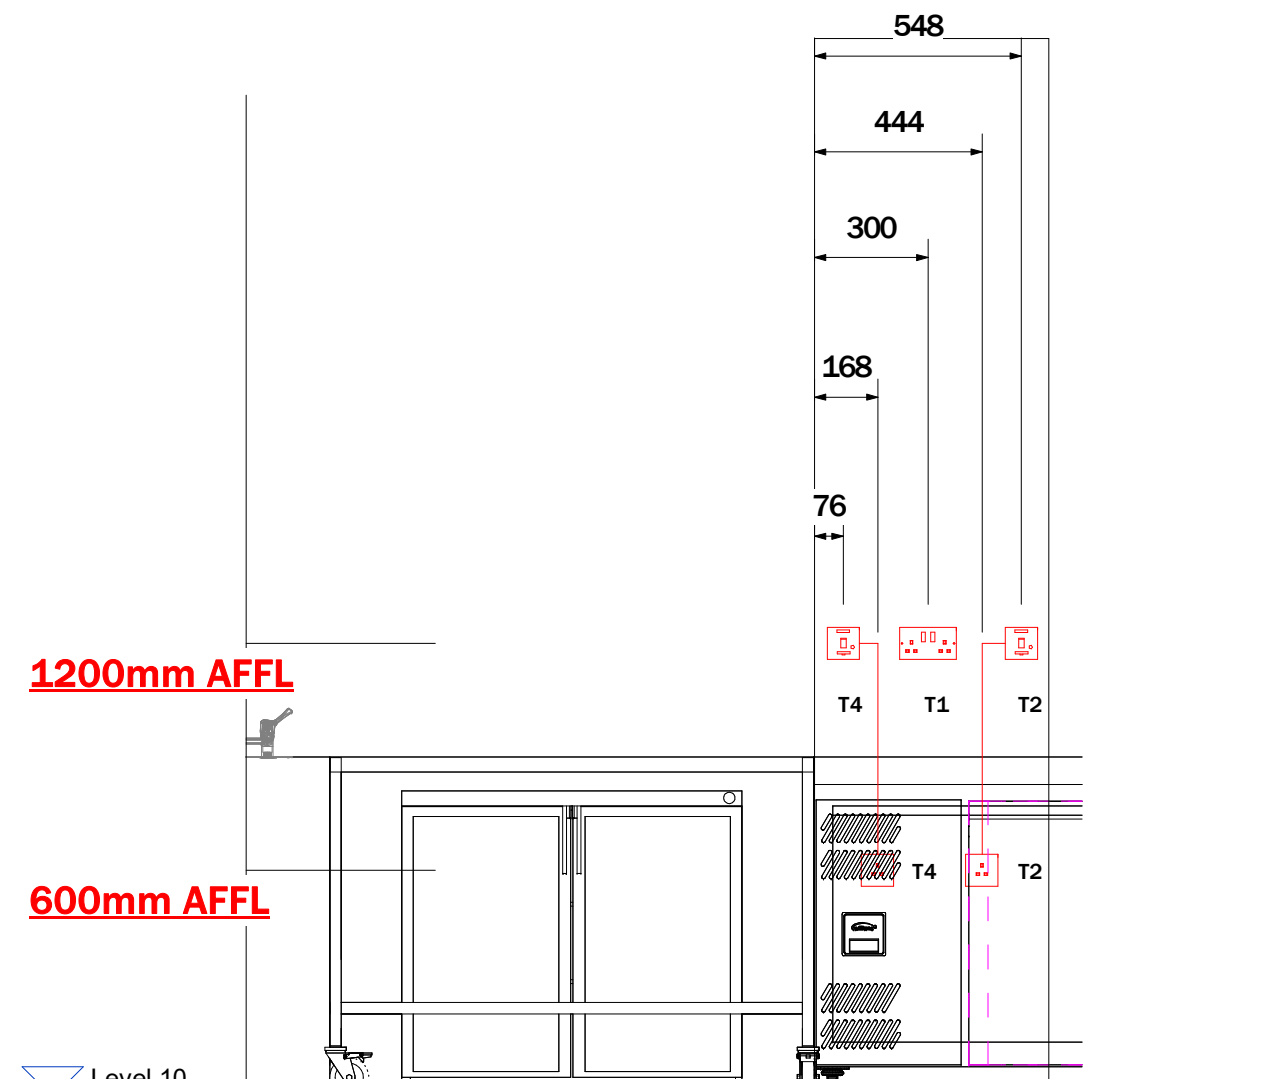

F
1:20

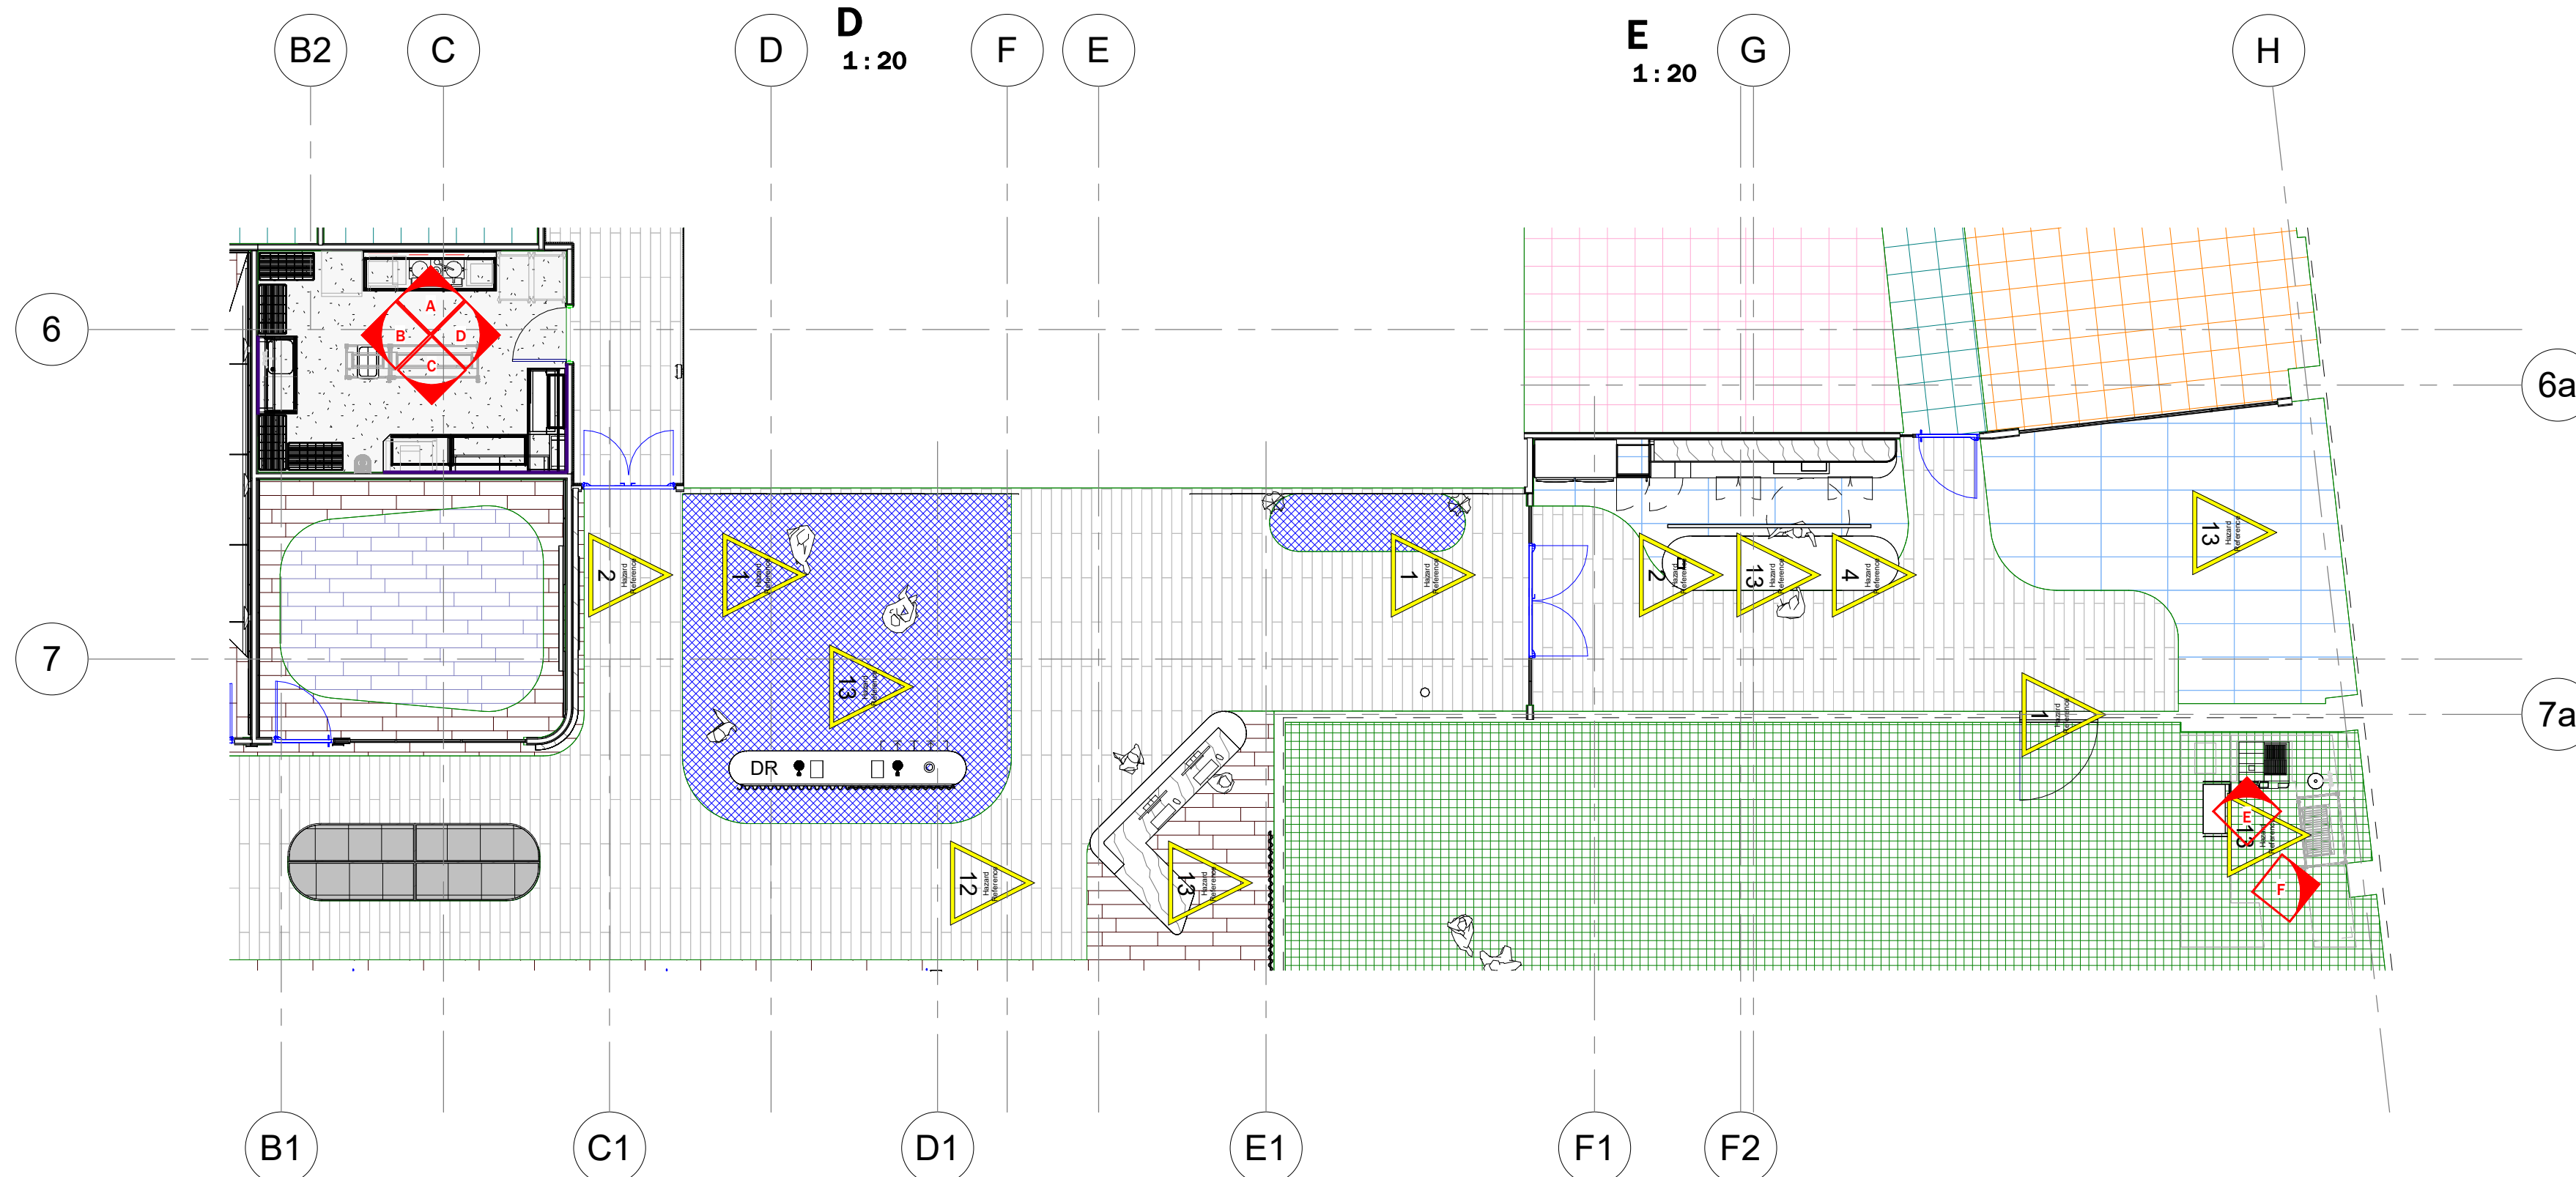

EQUIPMENT BY OTHERS

Equipment (Client Supply / Existing / By Others)

ELECTRICAL SERVICES / SYMBOLS		
SYMBOL	KEY	DESCRIPTION
[Symbol]	1	SWITCHED SOCKET OUTLET
[Symbol]	2	GENERAL PURPOSE SWITCHED SOCKET OUTLET (3kW LOADING)
[Symbol]	3	UNSWITCHED SOCKET OUTLET
[Symbol]	4	DOUBLE SOCKET OUTLET
[Symbol]	5	GENERAL PURPOSE DOUBLE SOCKET OUTLET (3kW LOADING)
[Symbol]	6	SWITCHED FUSED SPUR WITH / WITHOUT CABLE OUTLET / NEON
[Symbol]	7	UNSWITCHED FUSED SPUR WITH / WITHOUT CABLE OUTLET / NEON
[Symbol]	8	T.P&N ROTARY ISOLATOR
[Symbol]	9	S.P&N CONTROL SWITCH
[Symbol]	10	CABLE OUTLET (ADAPTABLE BOX)
[Symbol]	11	COMMANDO SOCKET
[Symbol]	12	COIL OF CABLE LOW / HIGH LEVEL
[Symbol]	13	COIL OF CABLE LOW LEVEL VIA DISTRIBUTION BOARD
[Symbol]	14	TELEPHONE POINT
[Symbol]	15	DATA POINT
[Symbol]	16	EMERGENCY POWER OFF
[Symbol]	17	ANSUL PULL (CONDUIT RECESSED IN WALL WHERE POSSIBLE)
NOTE: ELECTRICAL CONTRACTOR TO ALLOW FOR I.P. RATED SOCKETS WHERE NECESSARY		

MECHANICAL SERVICES / SYMBOLS		
SYMBOL	KEY	DESCRIPTION
[Symbol]	1	HOT WATER CONNECTION
[Symbol]	2	COLD WATER CONNECTION
[Symbol]	3	WASTE CONNECTION
[Symbol]	4	STUB STACK
[Symbol]	5	TRAPPED TUNDISH
[Symbol]	6	FLOOR GULLY WITH GRATING
[Symbol]	7	FLOOR GULLY WITH TUNDISH
[Symbol]	8	GAS SUPPLY TERMINATED WITH ISOLATION VALVE

DRAWING TO BE READ IN CONJUNCTION WITH THE FOLLOWING.
BNYM-CCC-ZZ-10-DR-CA-000002/3

EQUIPMENT / WALLS SHOWN ON ELEVATIONS ARE INTENDED TO ASSIST SETTING OUT OF SERVICES AND ARE SHOWN FOR ILLUSTRATION PURPOSES ONLY.

P01	01/12/25	FIRST ISSUE	JC
REV.	DATE	DESCRIPTION	BY
PROJECT			
BNYM			
TITLE			
Level 10			
Services Elevations			
C&C Catering Equipment Ltd Quarry Buildings, Hill Road Eccleston, Chester CH4 9HQ TEL: 01244 625170 cad@cateringequipment.com www.cateringequipment.com			
JOB NO.	6577	DATE	01/12/25
DESIGNER	JC	CHECKER	JPM
SCALE	As indicated	SHEET SIZE	A1
DRAWING NO.	BNYM-CCC-ZZ-10-DR-CA-000005	REVISION	P01
DRAWING BASED ON			
ARCHITECT DRAWING NO.	BNYM-TPB-ZZ-10-DR-ID-201110	REVISION	C01
CONSULTANT DRAWING NO.	BNYM-RDA-XX-10-DR-CA-110000	REVISION	C01
DRAWING STATUS			
FOR APPROVAL			