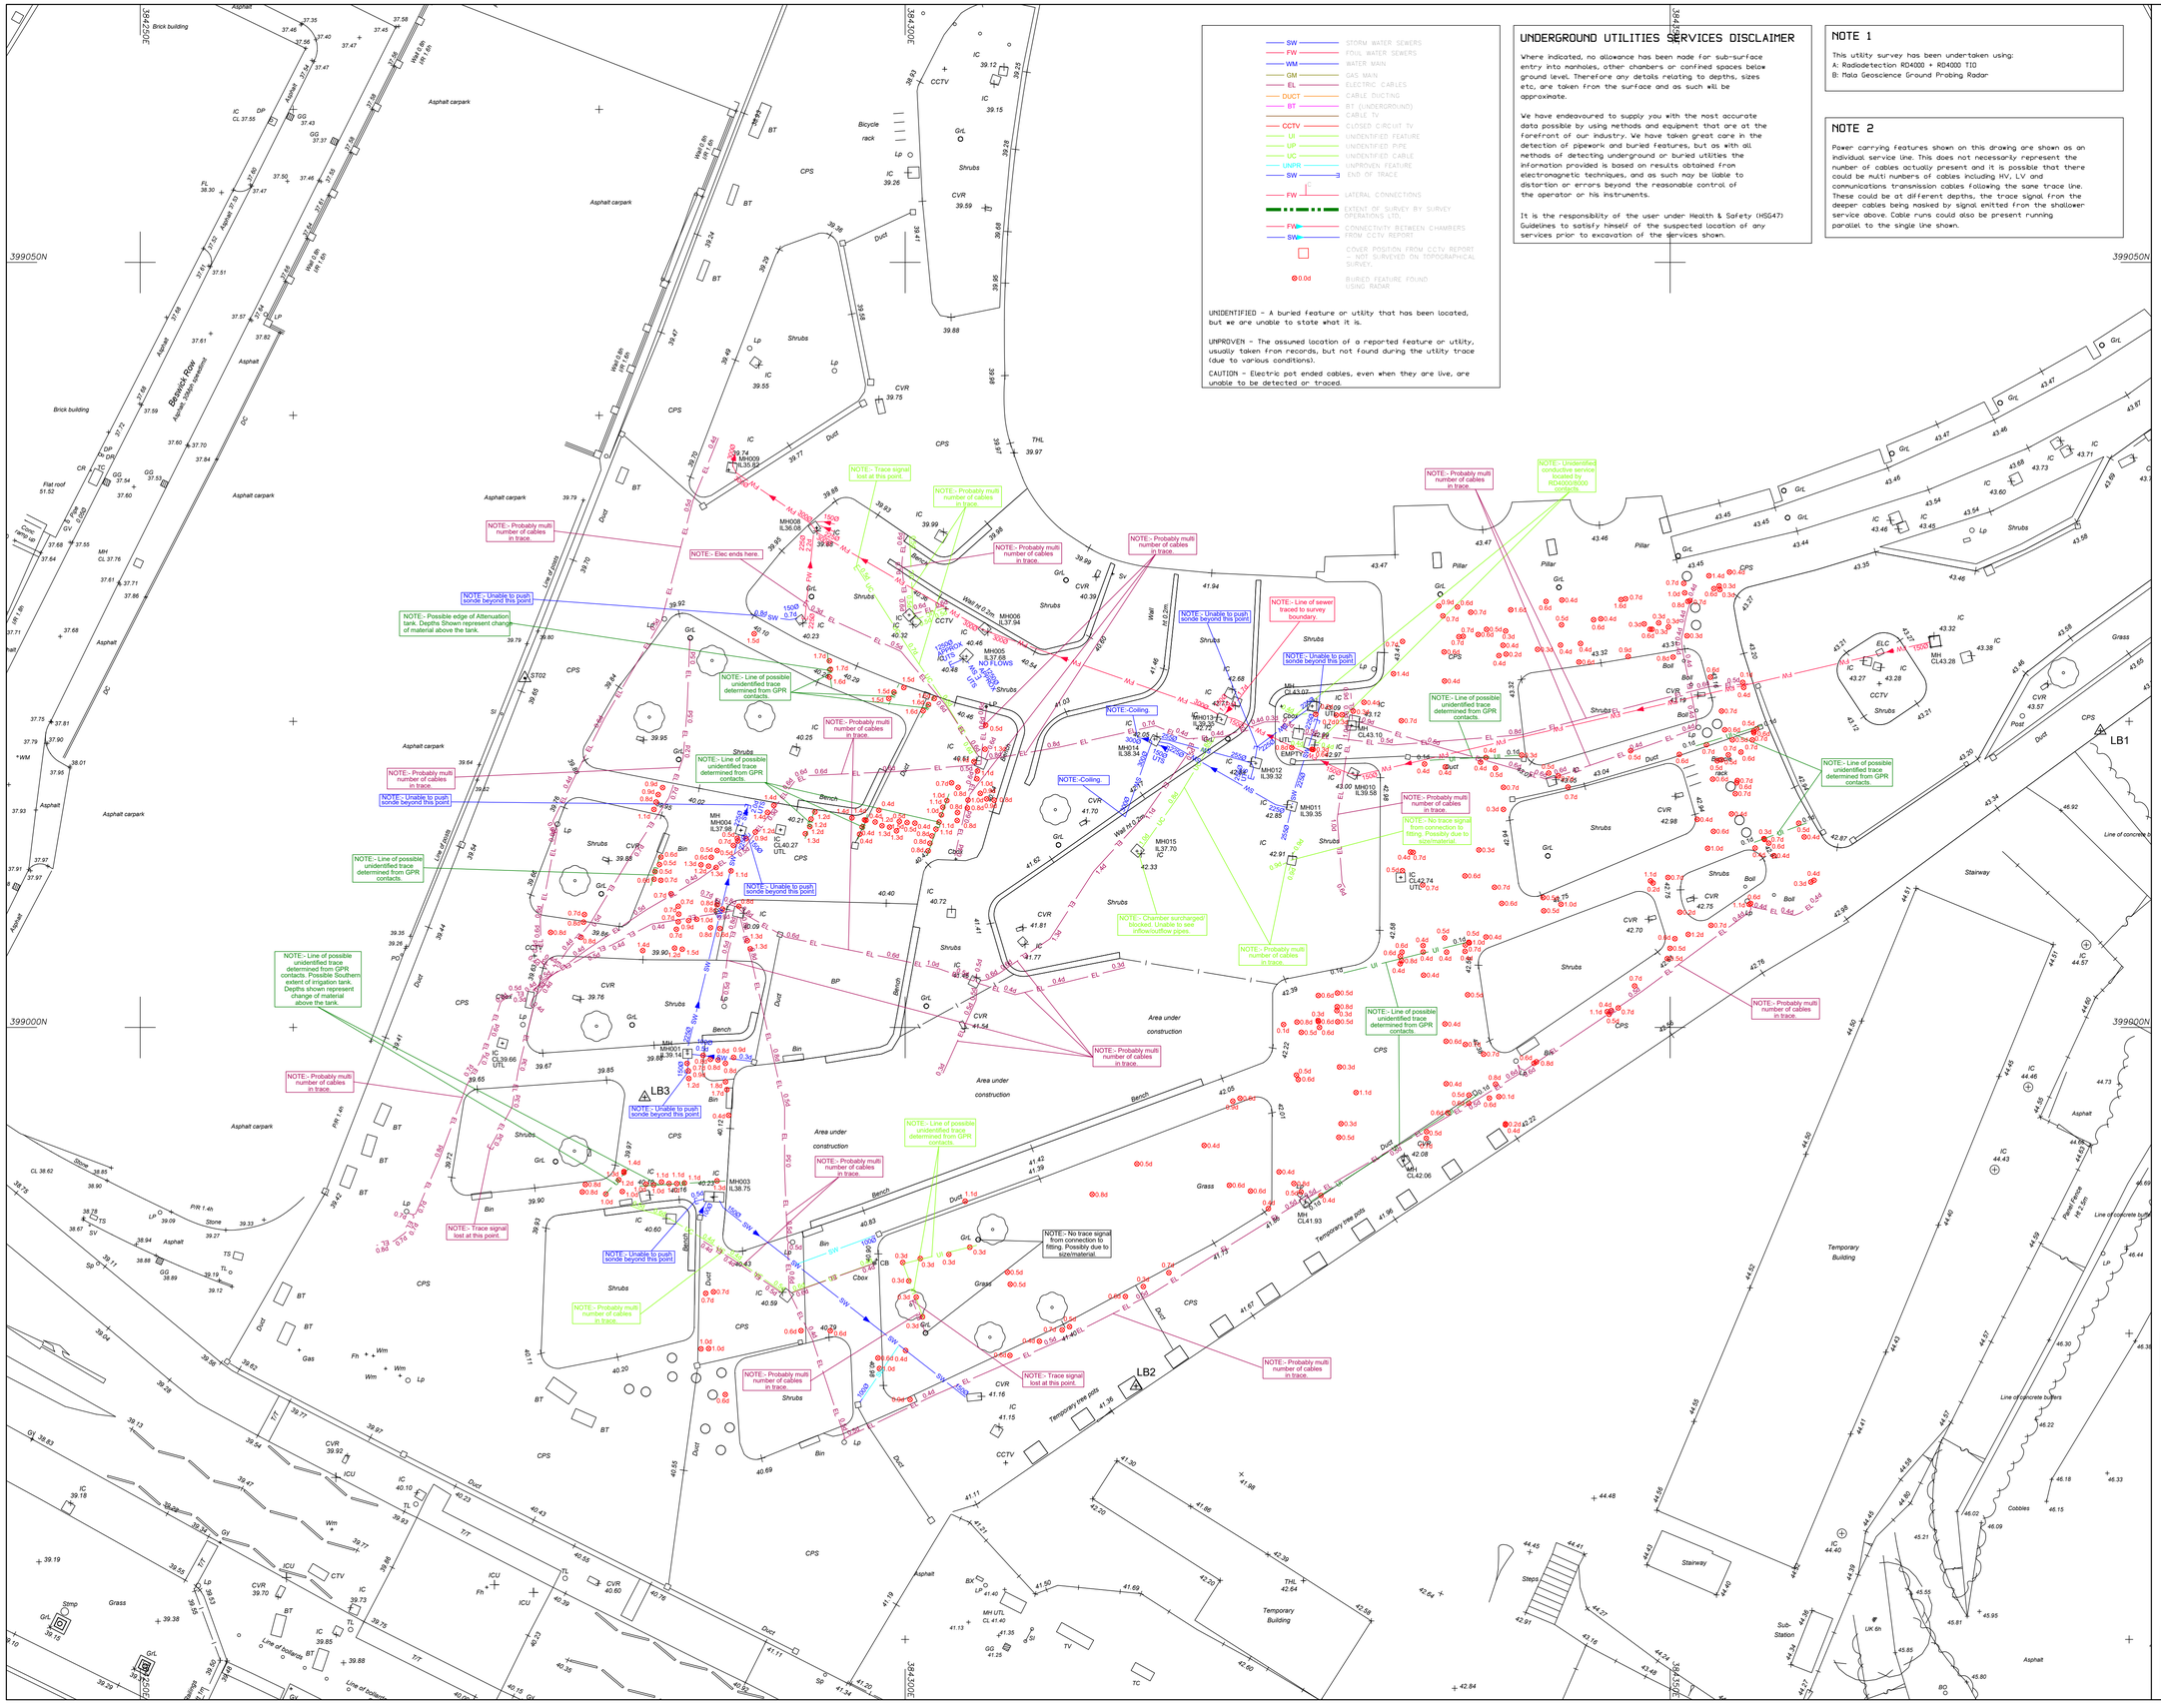

© Survey Operations Limited 2022
Reproduction in whole or in part by any means is prohibited without the prior permission of Survey Operations Limited.

N

Note:
The survey is plotted on a plane local Grid. Orientation to National Grid. All levels relate to Ordnance Datum, achieved using the OS National GPS Network.

Survey Control Markers established for Mapping purposes only and should not be used for Construction without the written approval of Survey Operations Ltd.

Drainage information must be verified with local authority records before use

Survey Operations utility information surveyed Oct 22 and added to drawing XR-TOPO-m supplied by client.

SURVEY STATIONS			
Name	Easting	Northing	Height
LB1	384378.12	399019.38	43.59
LB2	384315.09	398976.56	41.42
LB3	384282.98	398995.43	39.93

SurveY OPERATIONS
Smith Street, Skelmersdale, Lancs. WN8 8LN
Tel: 01695 725662 Fax: 01695 51816
Email: mail@survops.co.uk - www.survops.co.uk

Client
Buro Happold Limited

Drawing Title
Utility Survey of Land at:
Angel Square
Manchester

Scale(s)	1:200	Surveyor	MB
Date	Oct 22	Drawn	AC
Job Number	22I130	Checked	MB

Sheet Size & Drg Number & Revision
A1 22I130/001