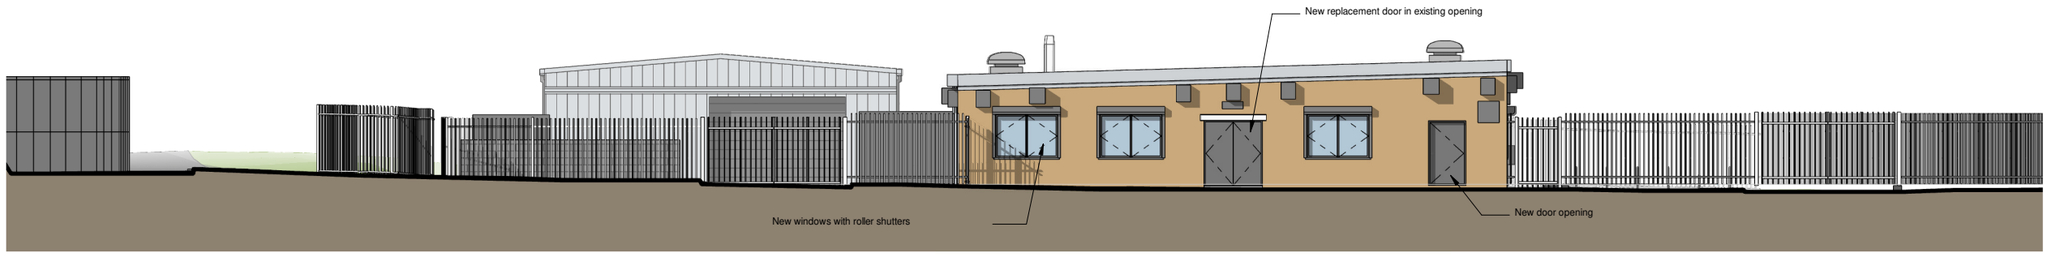




Proposed Elevation North

1 : 200





Proposed Elevation East

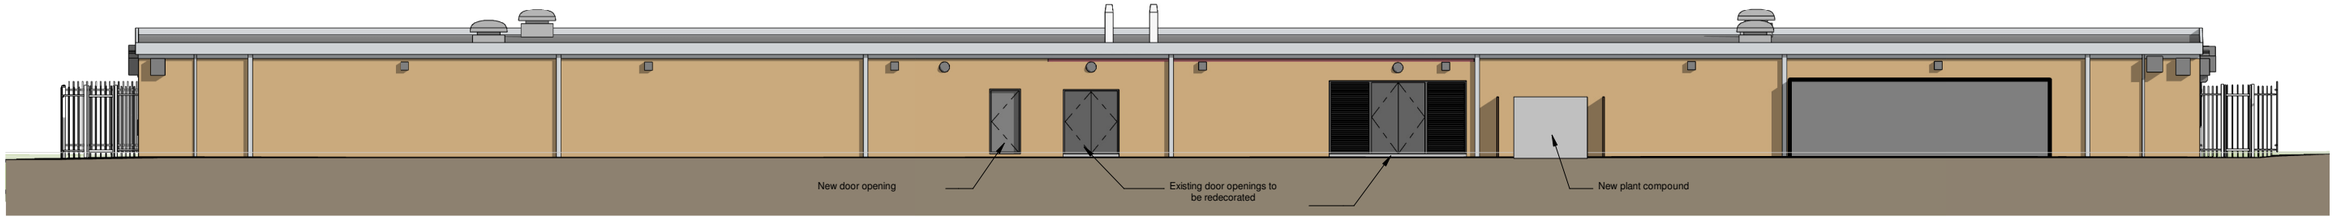1 : 200




Proposed Elevation South

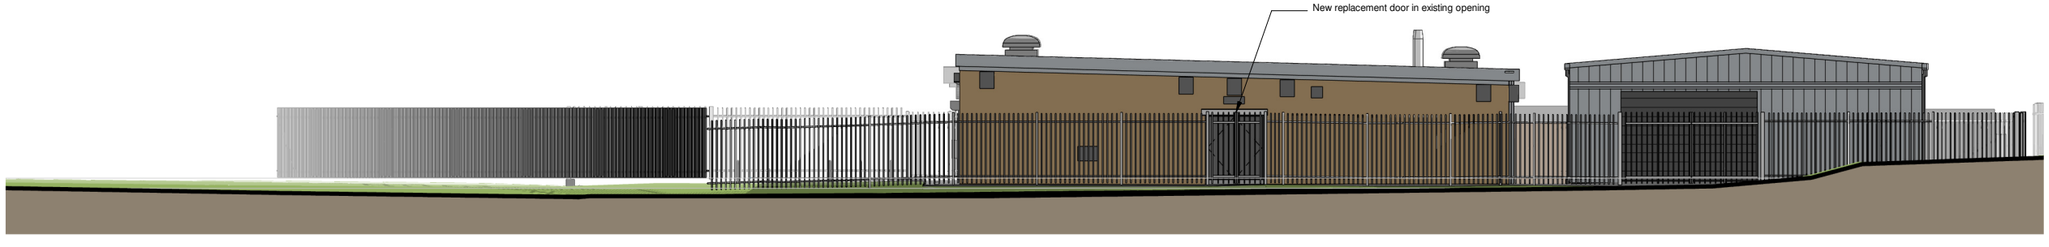1 : 200




Proposed Elevation West

1 : 200

RESPONSIBILITY IS NOT ACCEPTED FOR OTHERS SCALING DIRECTLY FROM THIS DRAWING.
DO NOT SCALE FROM THIS DRAWING, USE WRITTEN DIMENSIONS ONLY.

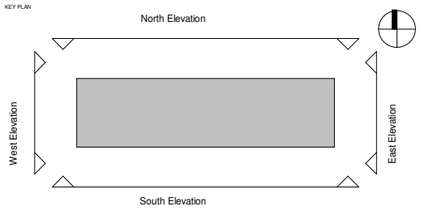
0 2m 4m 10m

1:200 ORIGINAL SHEET SIZE A3

THIS DRAWING IS PRODUCED FOR USE IN THIS PROJECT ONLY AND MAY NOT BE USED FOR ANY OTHER PURPOSE. THE ORIGINATOR ACCEPT NO LIABILITY FOR THE USE OF THIS DRAWING OTHER THAN THE PURPOSE FOR WHICH IT WAS INTENDED IN CONNECTION WITH THIS PROJECT AS RECORDED IN THE 'PURPOSE FOR ISSUE' AND 'FILE STATUS' CODES.
THIS DRAWING MAY NOT BE REPRODUCED IN ANY FORM WITHOUT PRIOR WRITTEN AGREEMENT.

© CROWN COPYRIGHT AND DATABASE RIGHTS 2019 ORDNANCE SURVEY LICENCE NUMBER 100019040.

KEY PLAN




Drawing to be read in conjunction with CGP drawings:
15152-CGP-00-00-DR-E-6301
15152-CGP-00-00-DR-E-6302
15152-CGP-00-00-DR-E-6801
15152-CGP-00-00-DR-E-6802
for locations of replacement lighting and CCTV.

| REV | DESCRIPTION | DATE | DRN | CHK / APP |
|---|---|---|---|---|
| P02 | RIBA 3 Planning Submission | 17/11/2025 | NN | MR |
| P01 | RIBA 3 Coordination | 24/10/2025 | NN | MR |

CLIENT
Manchester City Council

PROJECT
Wythenshawe Sports Ground Hub

TITLE
Proposed Building Elevations

SCALE 1 : 200
DISCIPLINE Architect
PROJECT NUMBER 118404

DRAWING NUMBER 118404-NPS-ZZ-XX-D-A-0600
REVISION P02

STATUS S2
PURPOSE OF ISSUE Planning
DRAWN NN
APPROVED RB
CHECKED MR
SECURITY

NPS Leeds Ltd
280 Filers Lane, Norwich, NR6 6EQ. Merrion House, Leeds, LS2 8BB
Tel: 0113 320 1630. Email: leeds@nps.co.uk; web: norseconsulting.co.uk