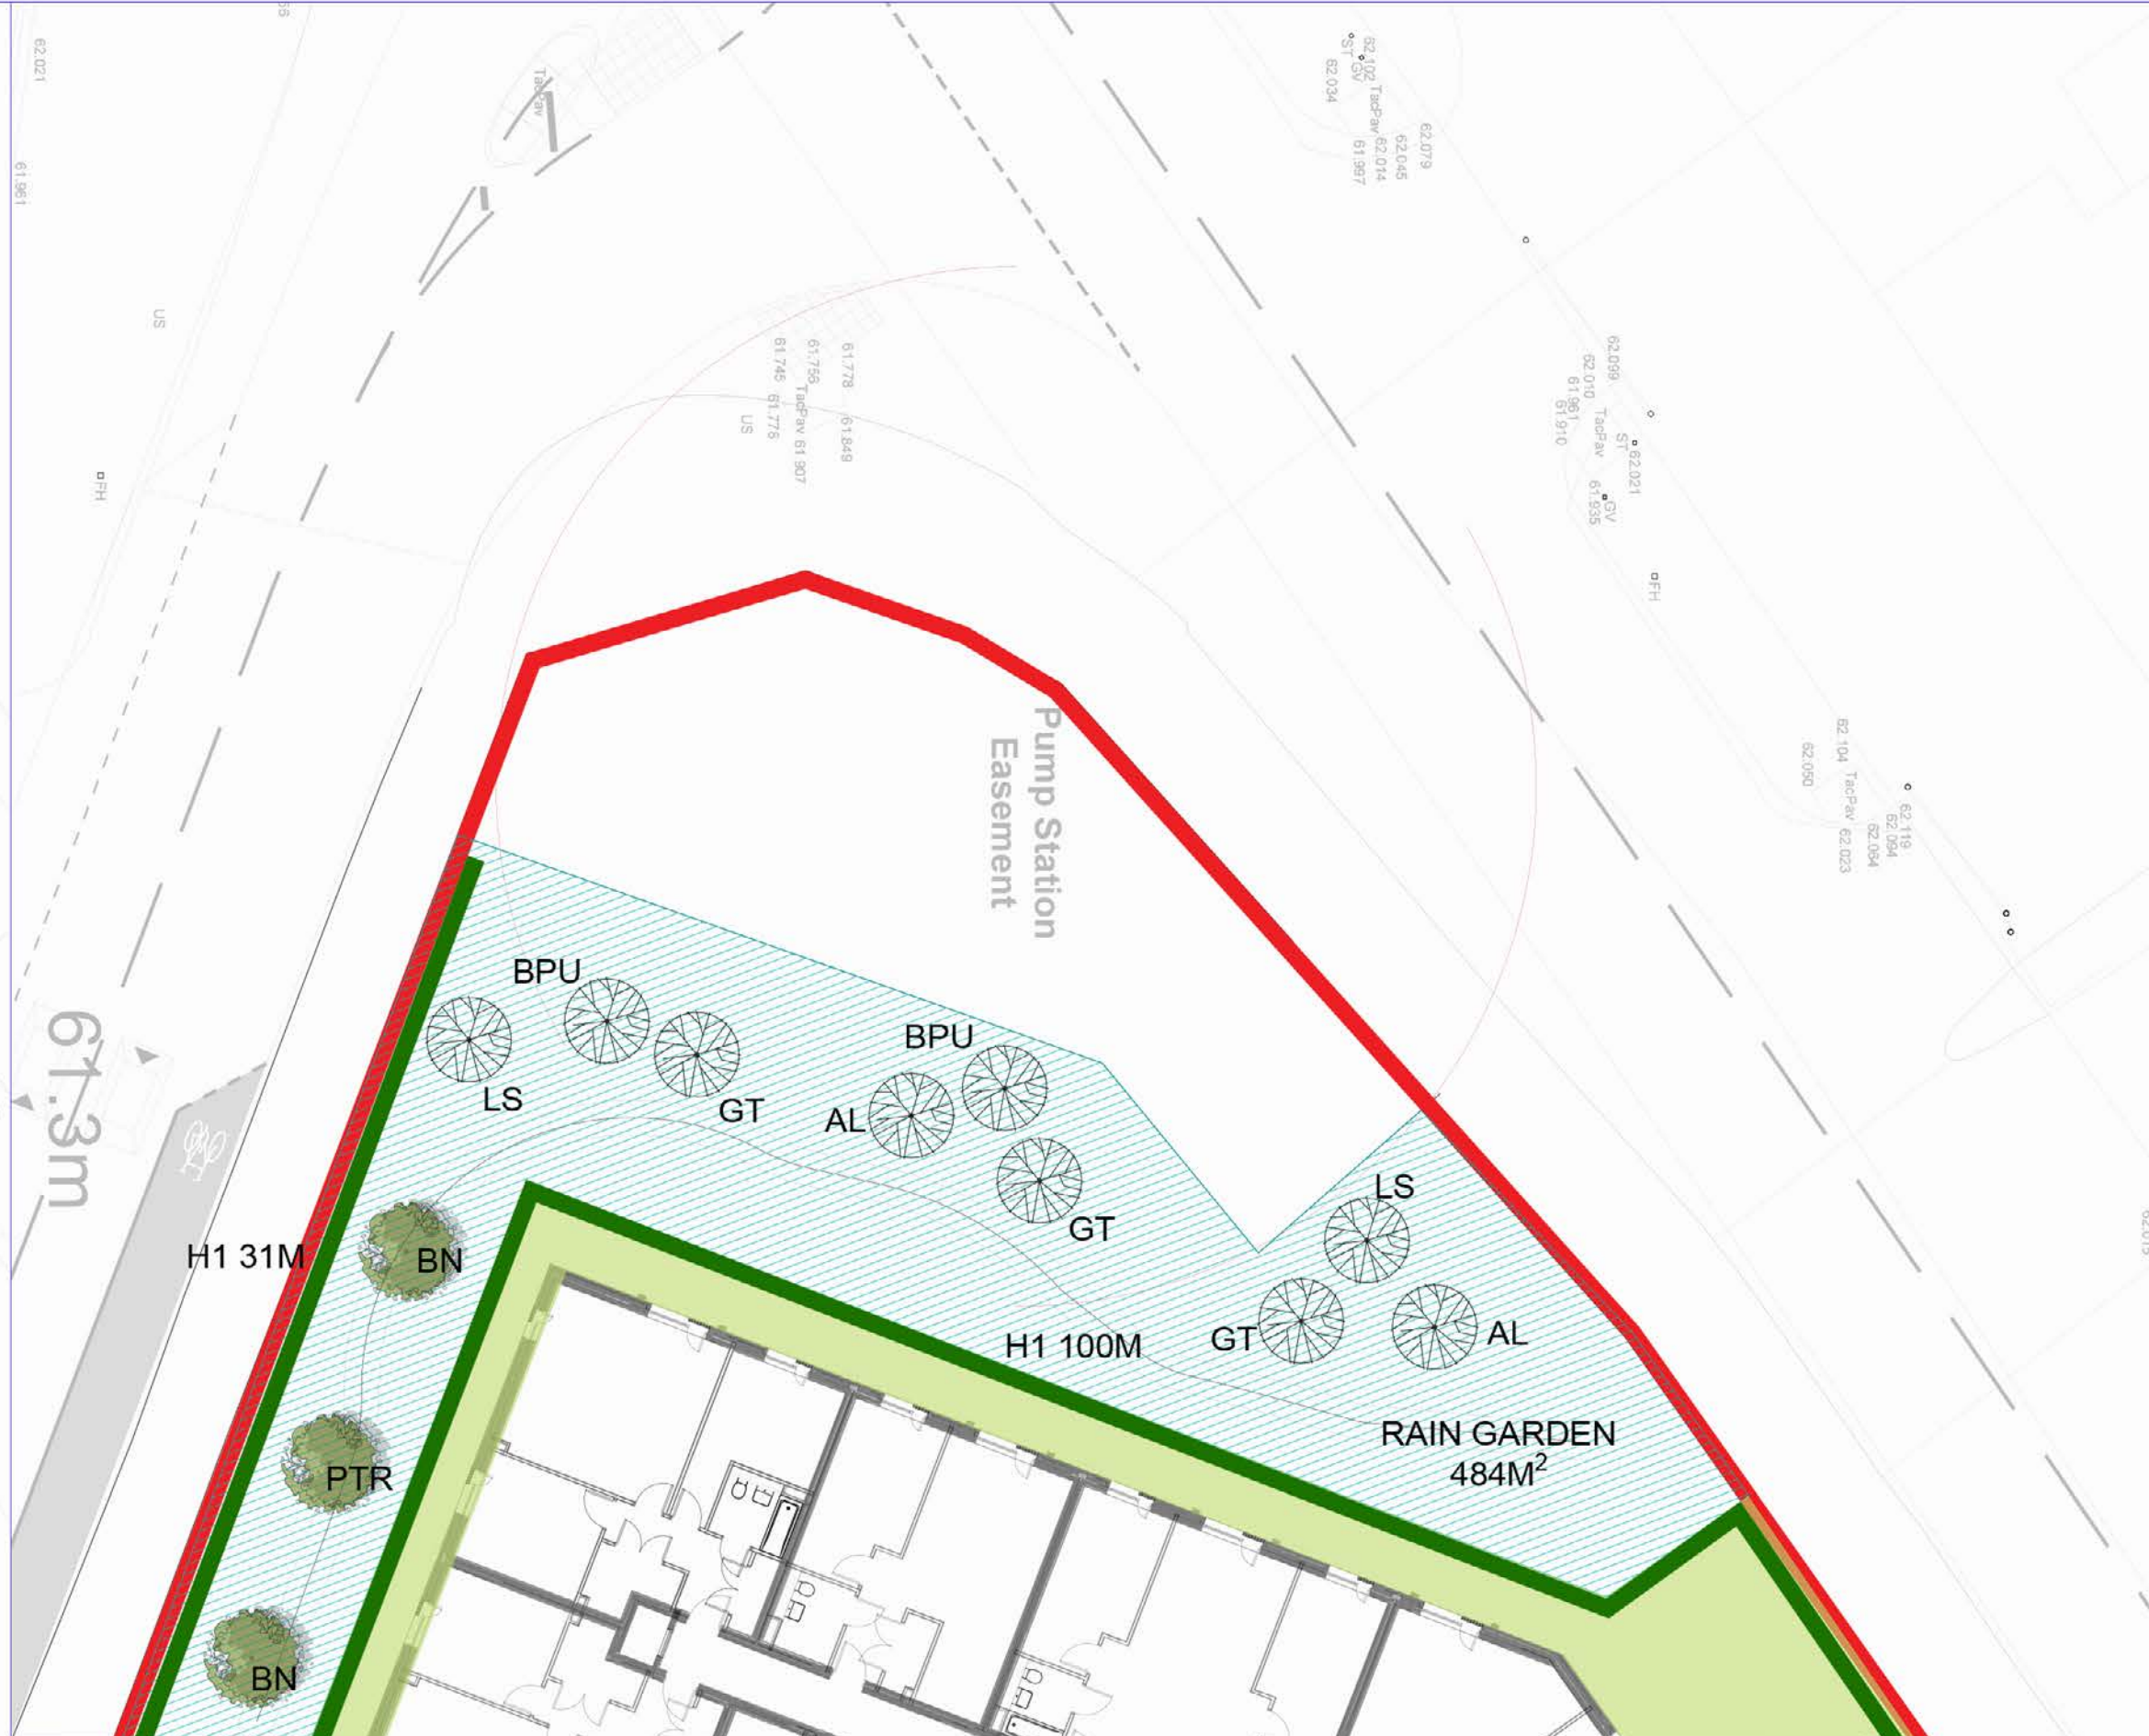




-  T01 SPECIMEN TREE
SEMI MATURE SPECIMENS, WITH A HEIGHT OF 6-7M
AND MINIMUM CLEAR STEM OF 2M

 T02 STREET TREE
EXTRA HEAVY STANDARD TREES, WITH A HEIGHT
OF 3.5-4.5M AND MINIMUM CLEAR STEM OF 1.75M

 T03 STANDARD TREE
HEAVY STANDARD TREES, WITH A HEIGHT
OF 3.5-4.25M AND MINIMUM CLEAR STEM OF 1.75M

 T04 MULTI STEM TREE
MULTISTEM, WITH A HEIGHT OF 3-4M.

 T05 HEDGEROW TREE
10-12CM GIRTH, WITH A HEIGHT OF 3-3.5M,
CONTAINER GROWN.

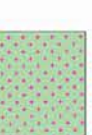
 CO - CORDYLIN
PLANTED IN A 5L POT
SEE PLANT SCHEDULE FOR SPECIFICATION

 H1 MIXED NATIVE HEDGEROW -
TOTAL LENGTH ON SITE 261 LIN M
SEE PLANT SCHEDULE FOR SPECIES MIX AND
SPECIFICATION - PLANTED IN A DOUBLE
STAGGERED ROW AT 5 PLANTS/ LINM

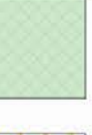
 H2 ORNAMENTAL HEDGEROW -
TOTAL LENGTH ON SITE 1175 LIN M
SEE PLANT SCHEDULE FOR SPECIES AND
SPECIFICATION
PLANTED AT 500MM CENTRES IN A SINGLE ROW

 PT01 ORNAMENTAL GARDEN
SPECIES AS ANNOTATED
SEE PLANT SCHEDULE FOR SPECIFICATION

 PT02 SHRUB PLANTING
SPECIES AS ANNOTATED
SEE PLANT SCHEDULE FOR SPECIFICATION

 PT03 BULB PLANTING
SEE PLANT SCHEDULE FOR SPECIES MIX
AND SPECIFICATION

 PT04 AMENITY GRASS
TO BE SEEDED OR TURFED
MIN. 150MM DEPTH OF TOPSOIL
PROPOSED GRASS CRETE

 PT05 NATIVE SCRUB PLANTING
SEE PLANT SCHEDULE FOR SPECIES MIX AND
SPECIFICATION

 PT06 MARGINAL TURF MIX - TOTAL AREA 144 M²
SUDS TURF SPECIES MIX 'TREASURE CHEST'
SUPPLIED BY PICTORAL MEADOWS OR SIMILAR

 PT07 RAIN GARDENS/SWALES - TOTAL AREA 1569 M²
PS04 'WATER EDGE' SEED MIX
SUPPLIED BY PICTORAL MEADOWS OR SIMILAR
SEE PLANTING PLANS FOR SPECIES

 PT08 WOODLAND - TOTAL AREA 379M²
SEE PLANT SCHEDULE FOR SPECIES MIX AND
SPECIFICATION
PLANTED AT A DENSITY OF 1 PLANT PER M²

	REVISION
--	----------