


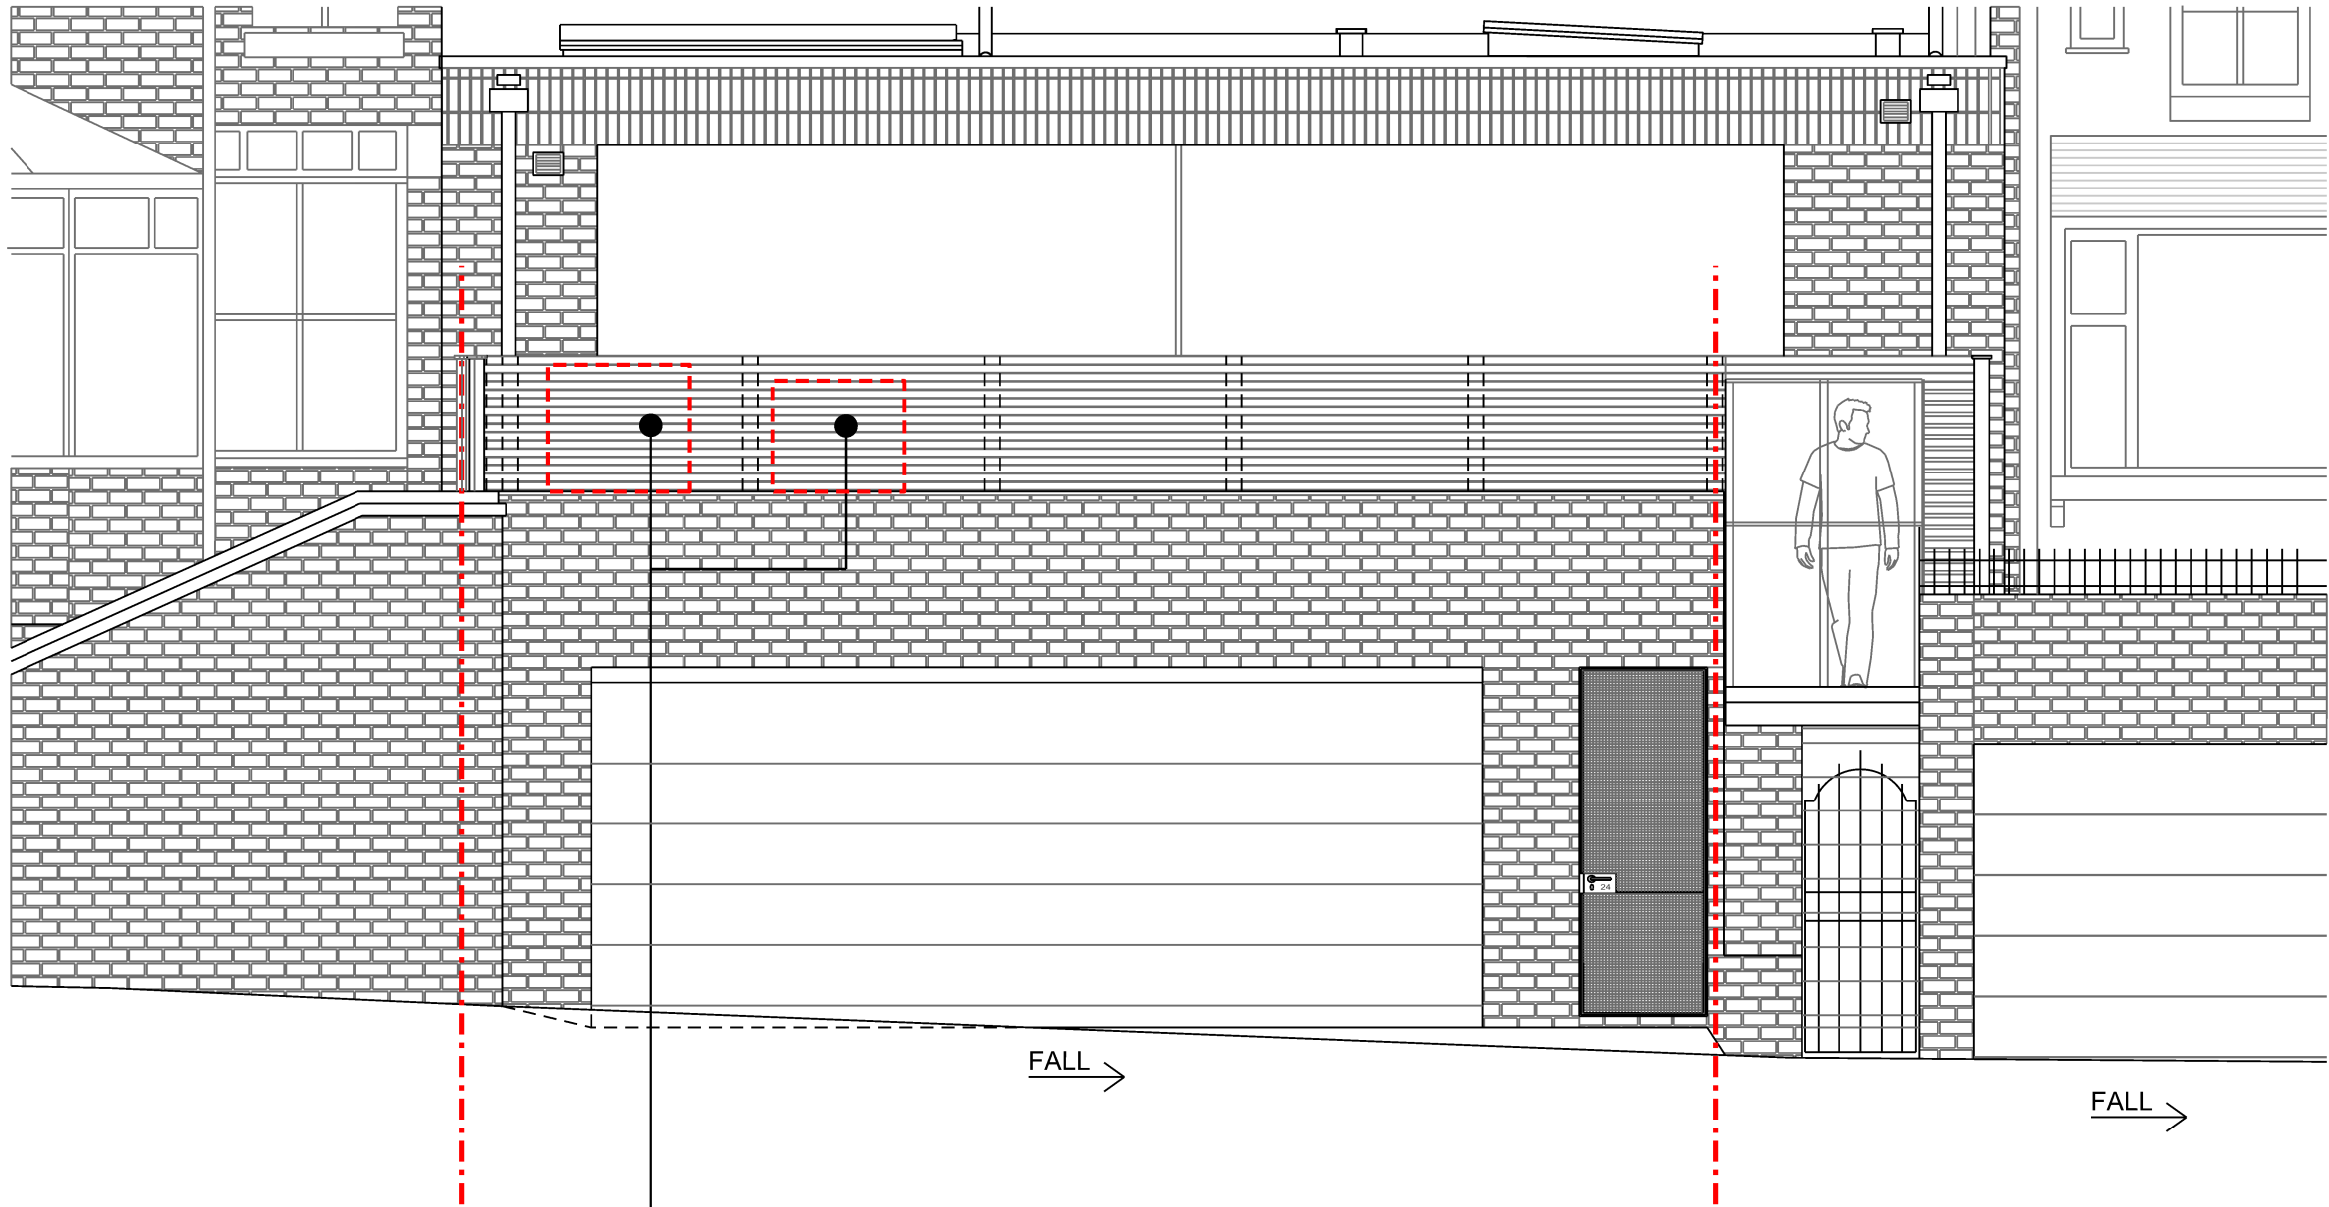

Proposed West Elevation - Rev A