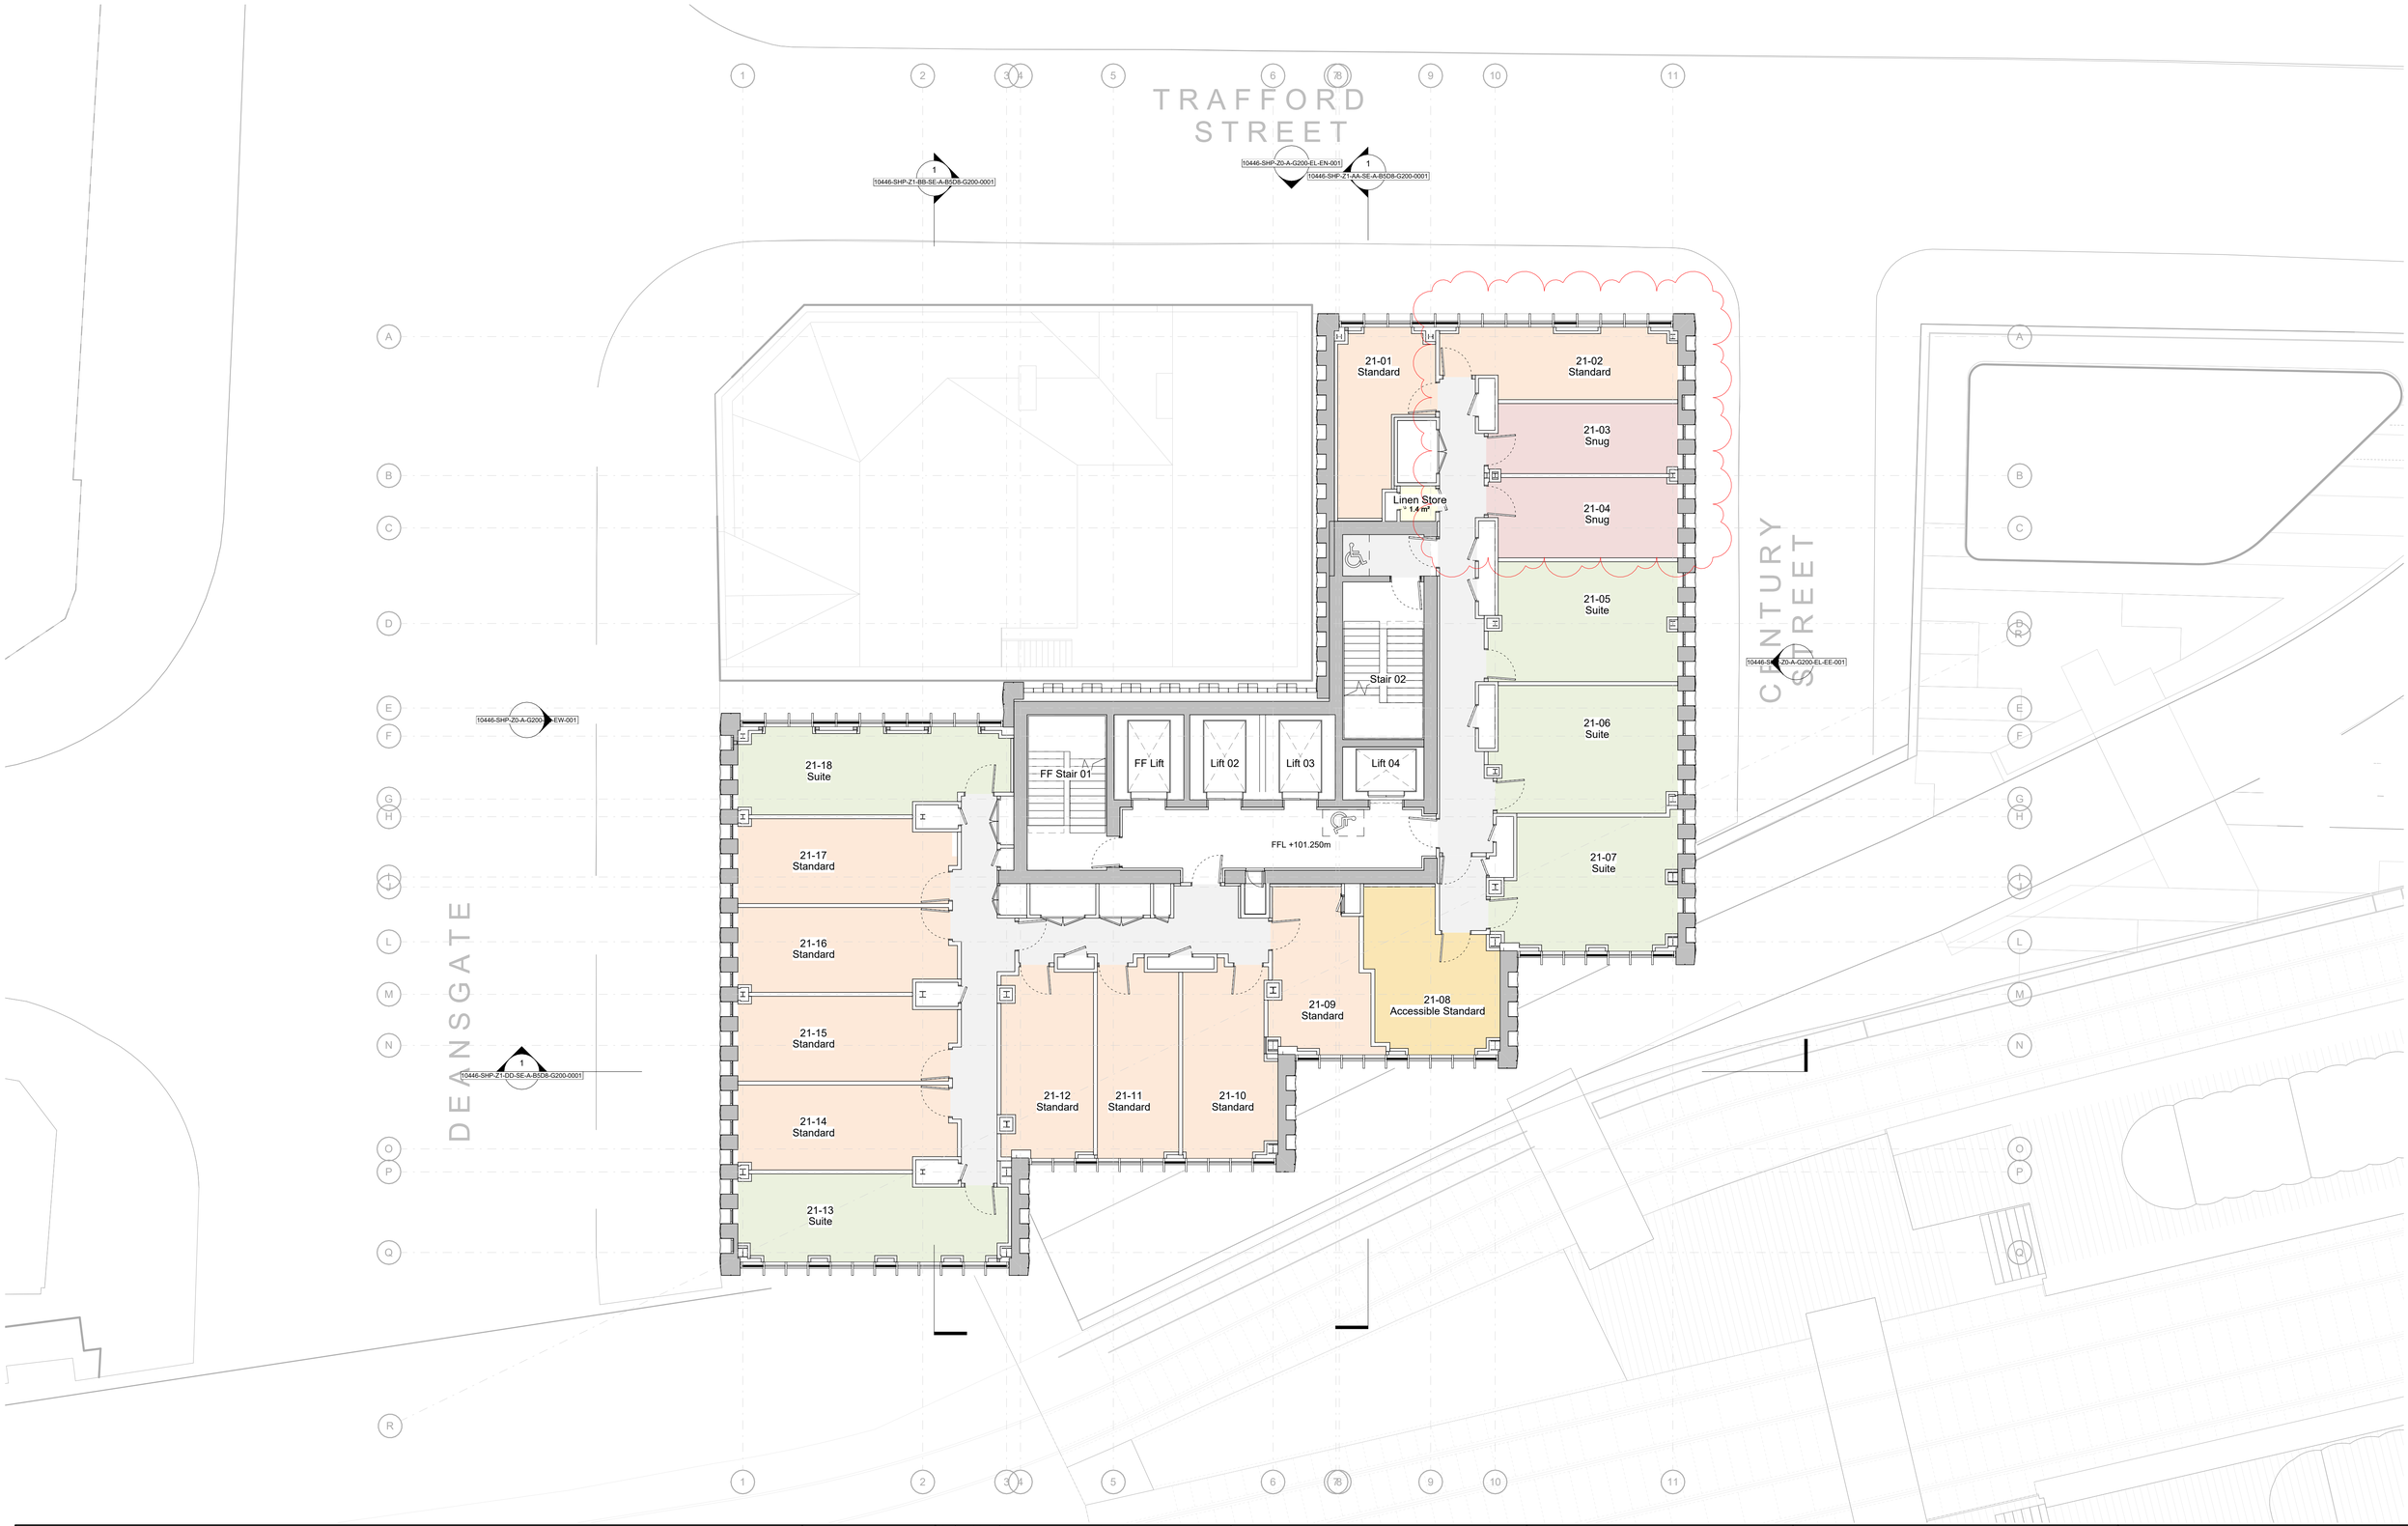

This drawing is copyright
Do not scale off dimensions.

All dimensions to be checked on site by contractor.

Contractor to report any dimensional discrepancies, errors or omissions prior to commencing on site.

NORTH

Rev	Date	Description
00	2025-12-16	Section 73 Application

Project Title
325 Deansgate
Manchester

Drawing Title
General Arrangement Plan
Level 21

Project No
10185

Scale
1:200 @ A3
1 : 100 @ A1

Status
PLANNING

10185-SHP-Z1-21-PL-A-B5D8-G200-0001
PROJ - ORIG - ZONE - #OLE - CLASS. - TYPE / LOC. - #RO

Revision
00

simpsonhaugh
Manchester +44 (0)161 835 2345
London +44 (0)20 7549 4000
Birmingham +44 (0)121 233 1874

© SimpsonHaugh and Partners 00