

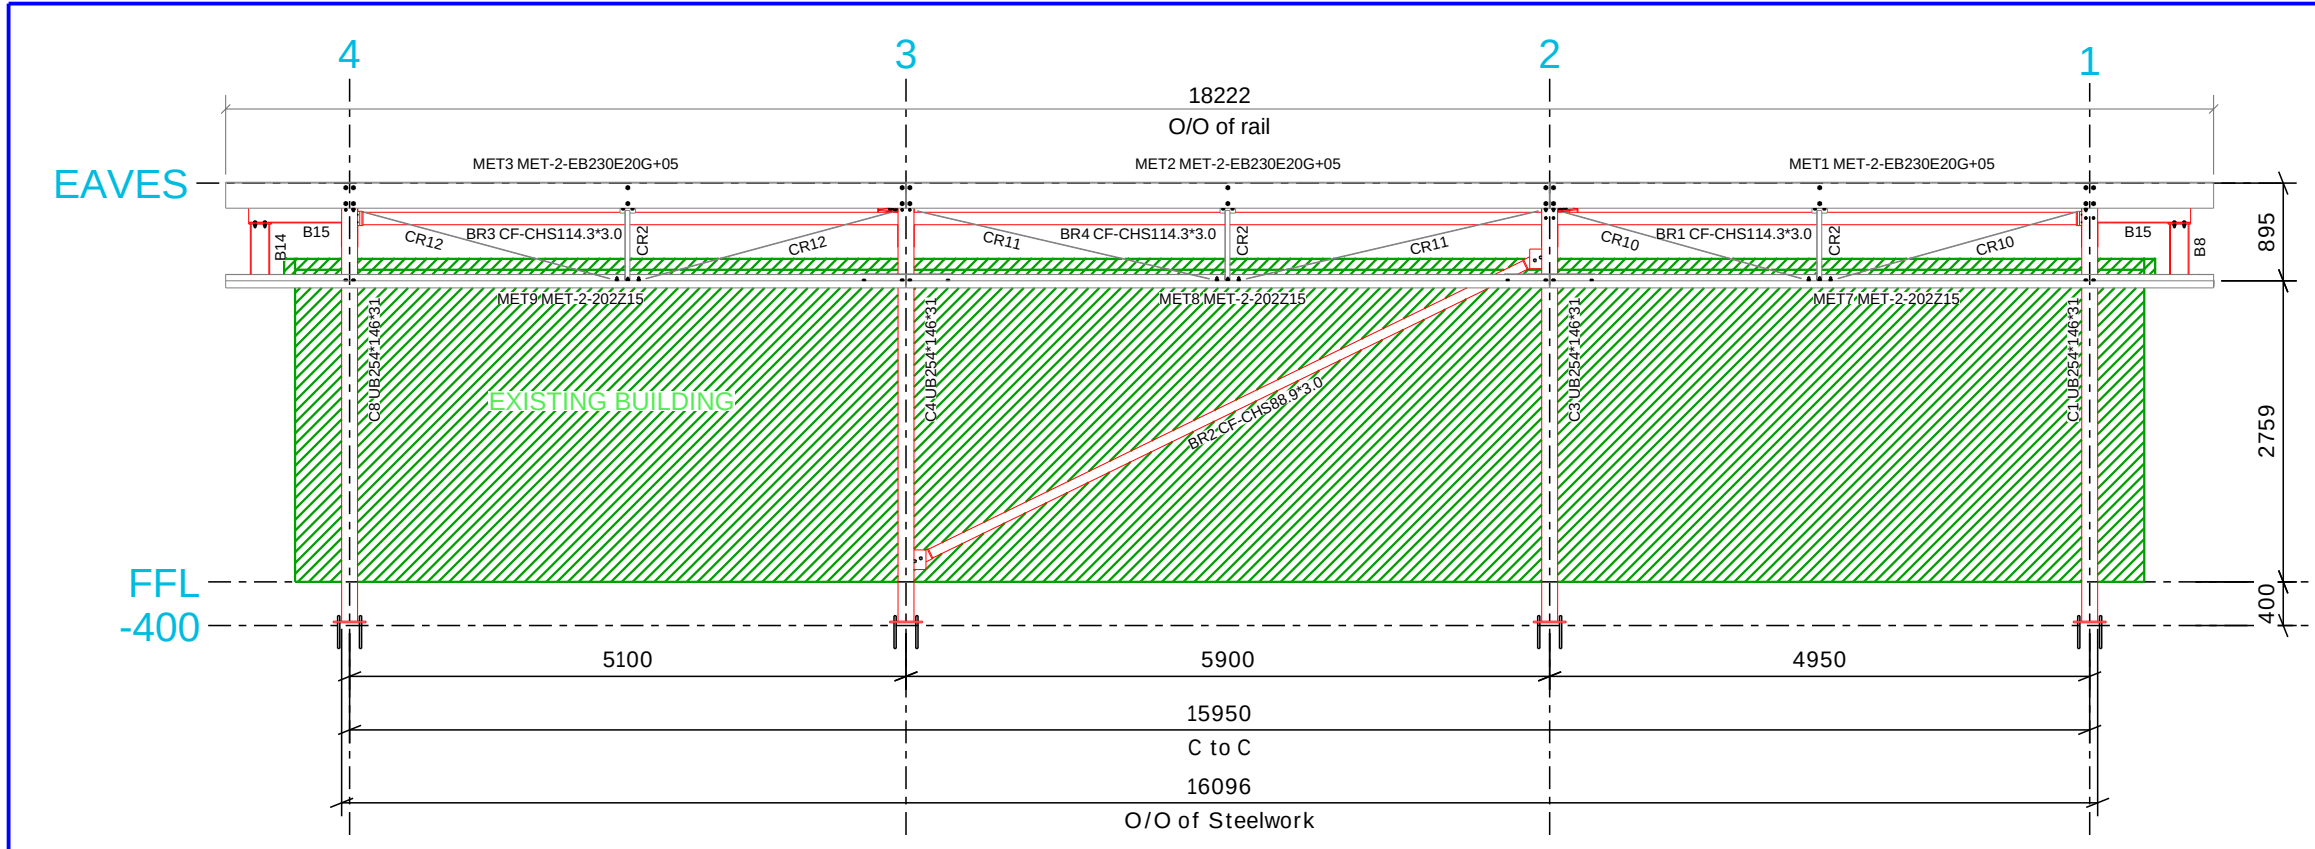
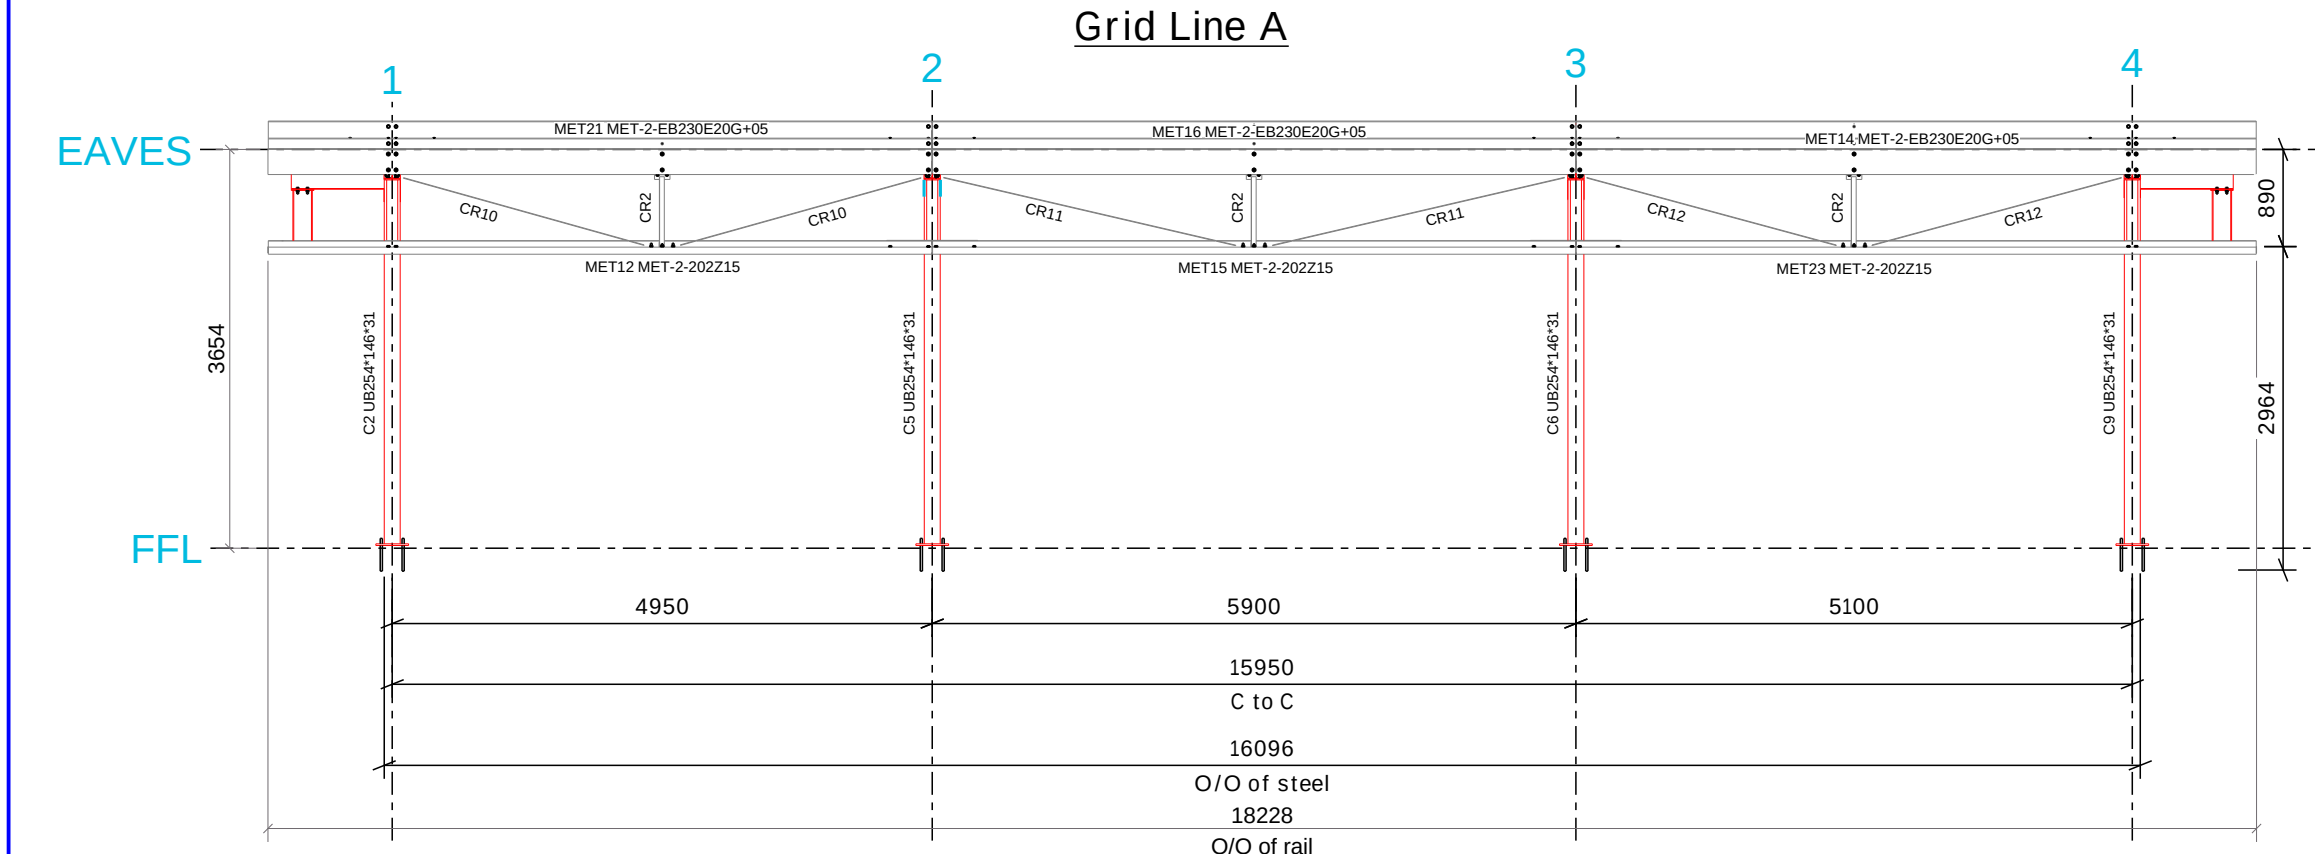
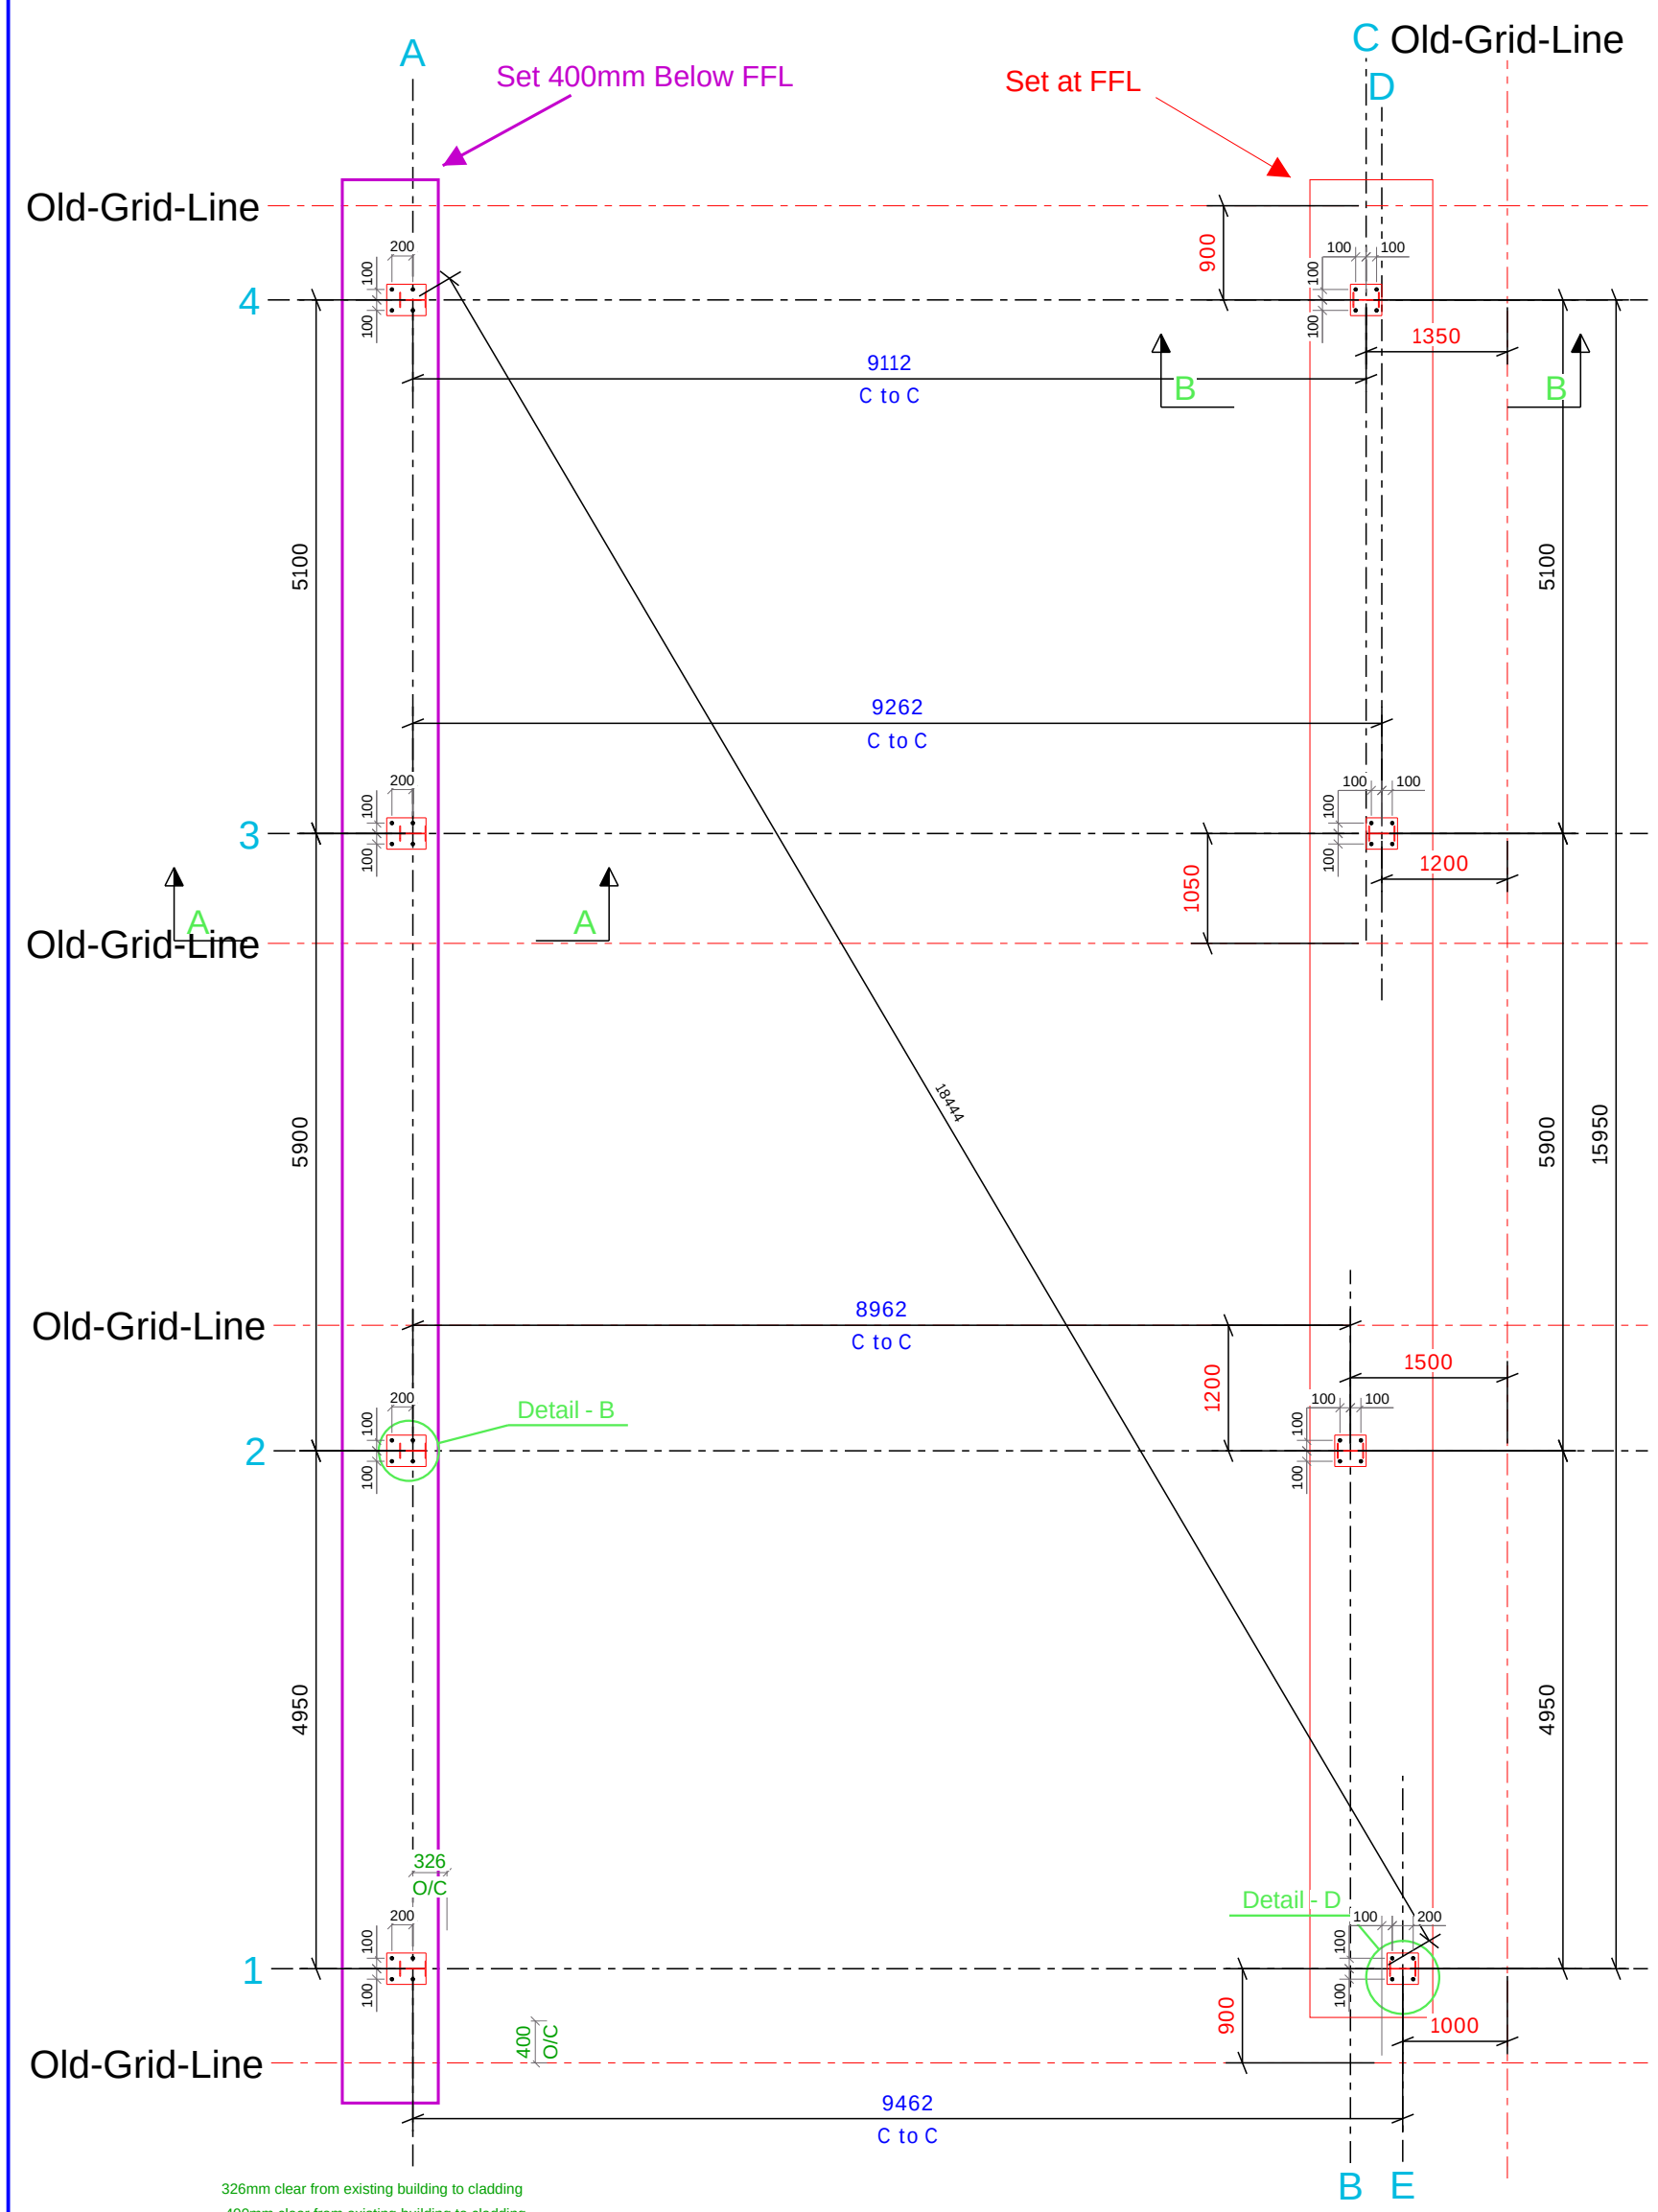
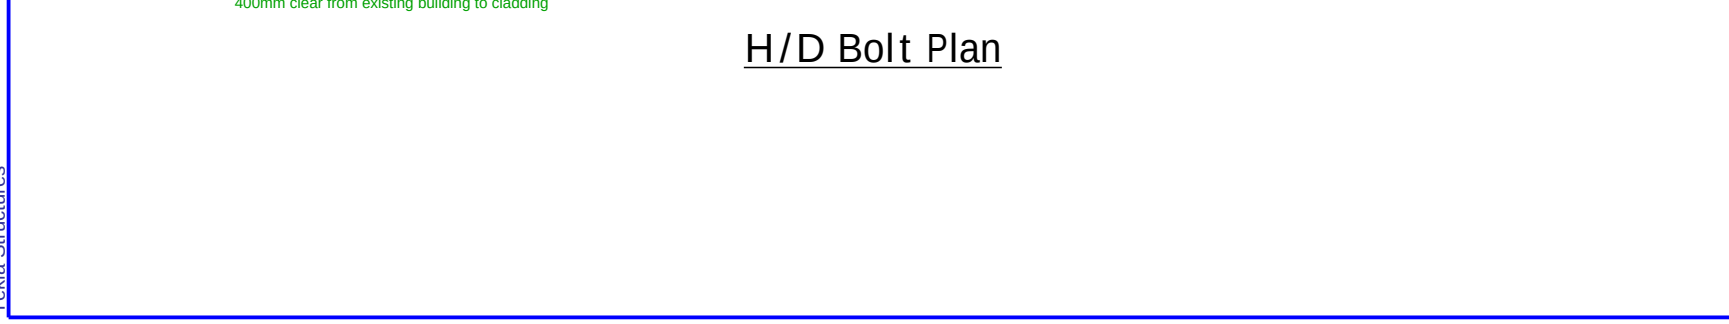
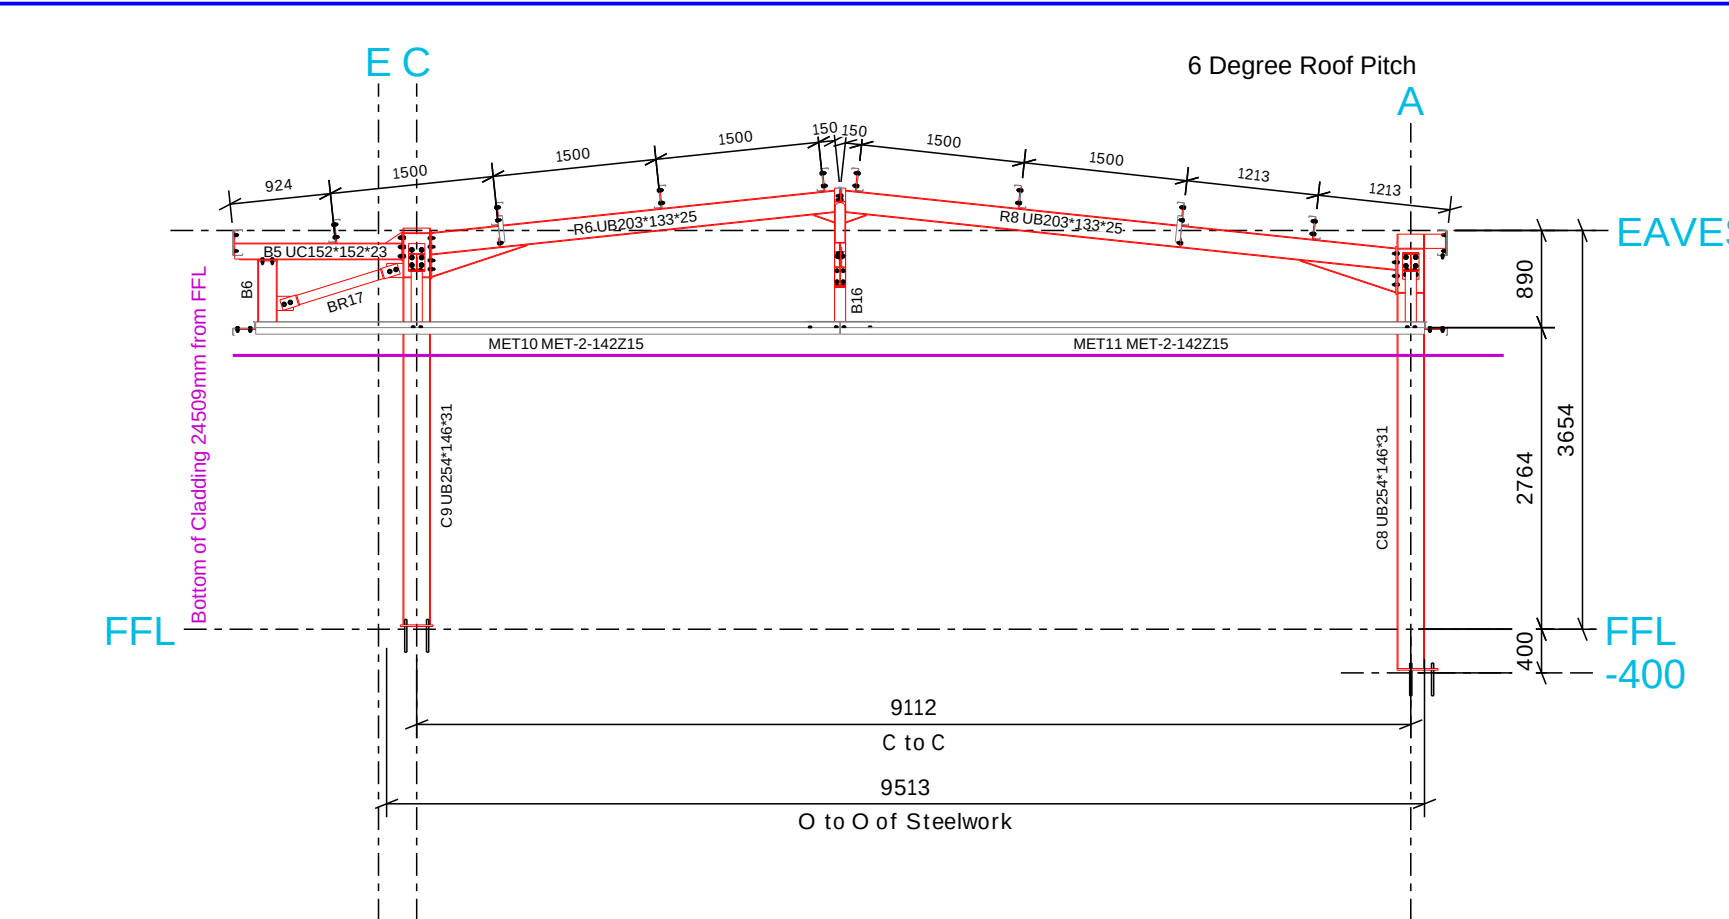
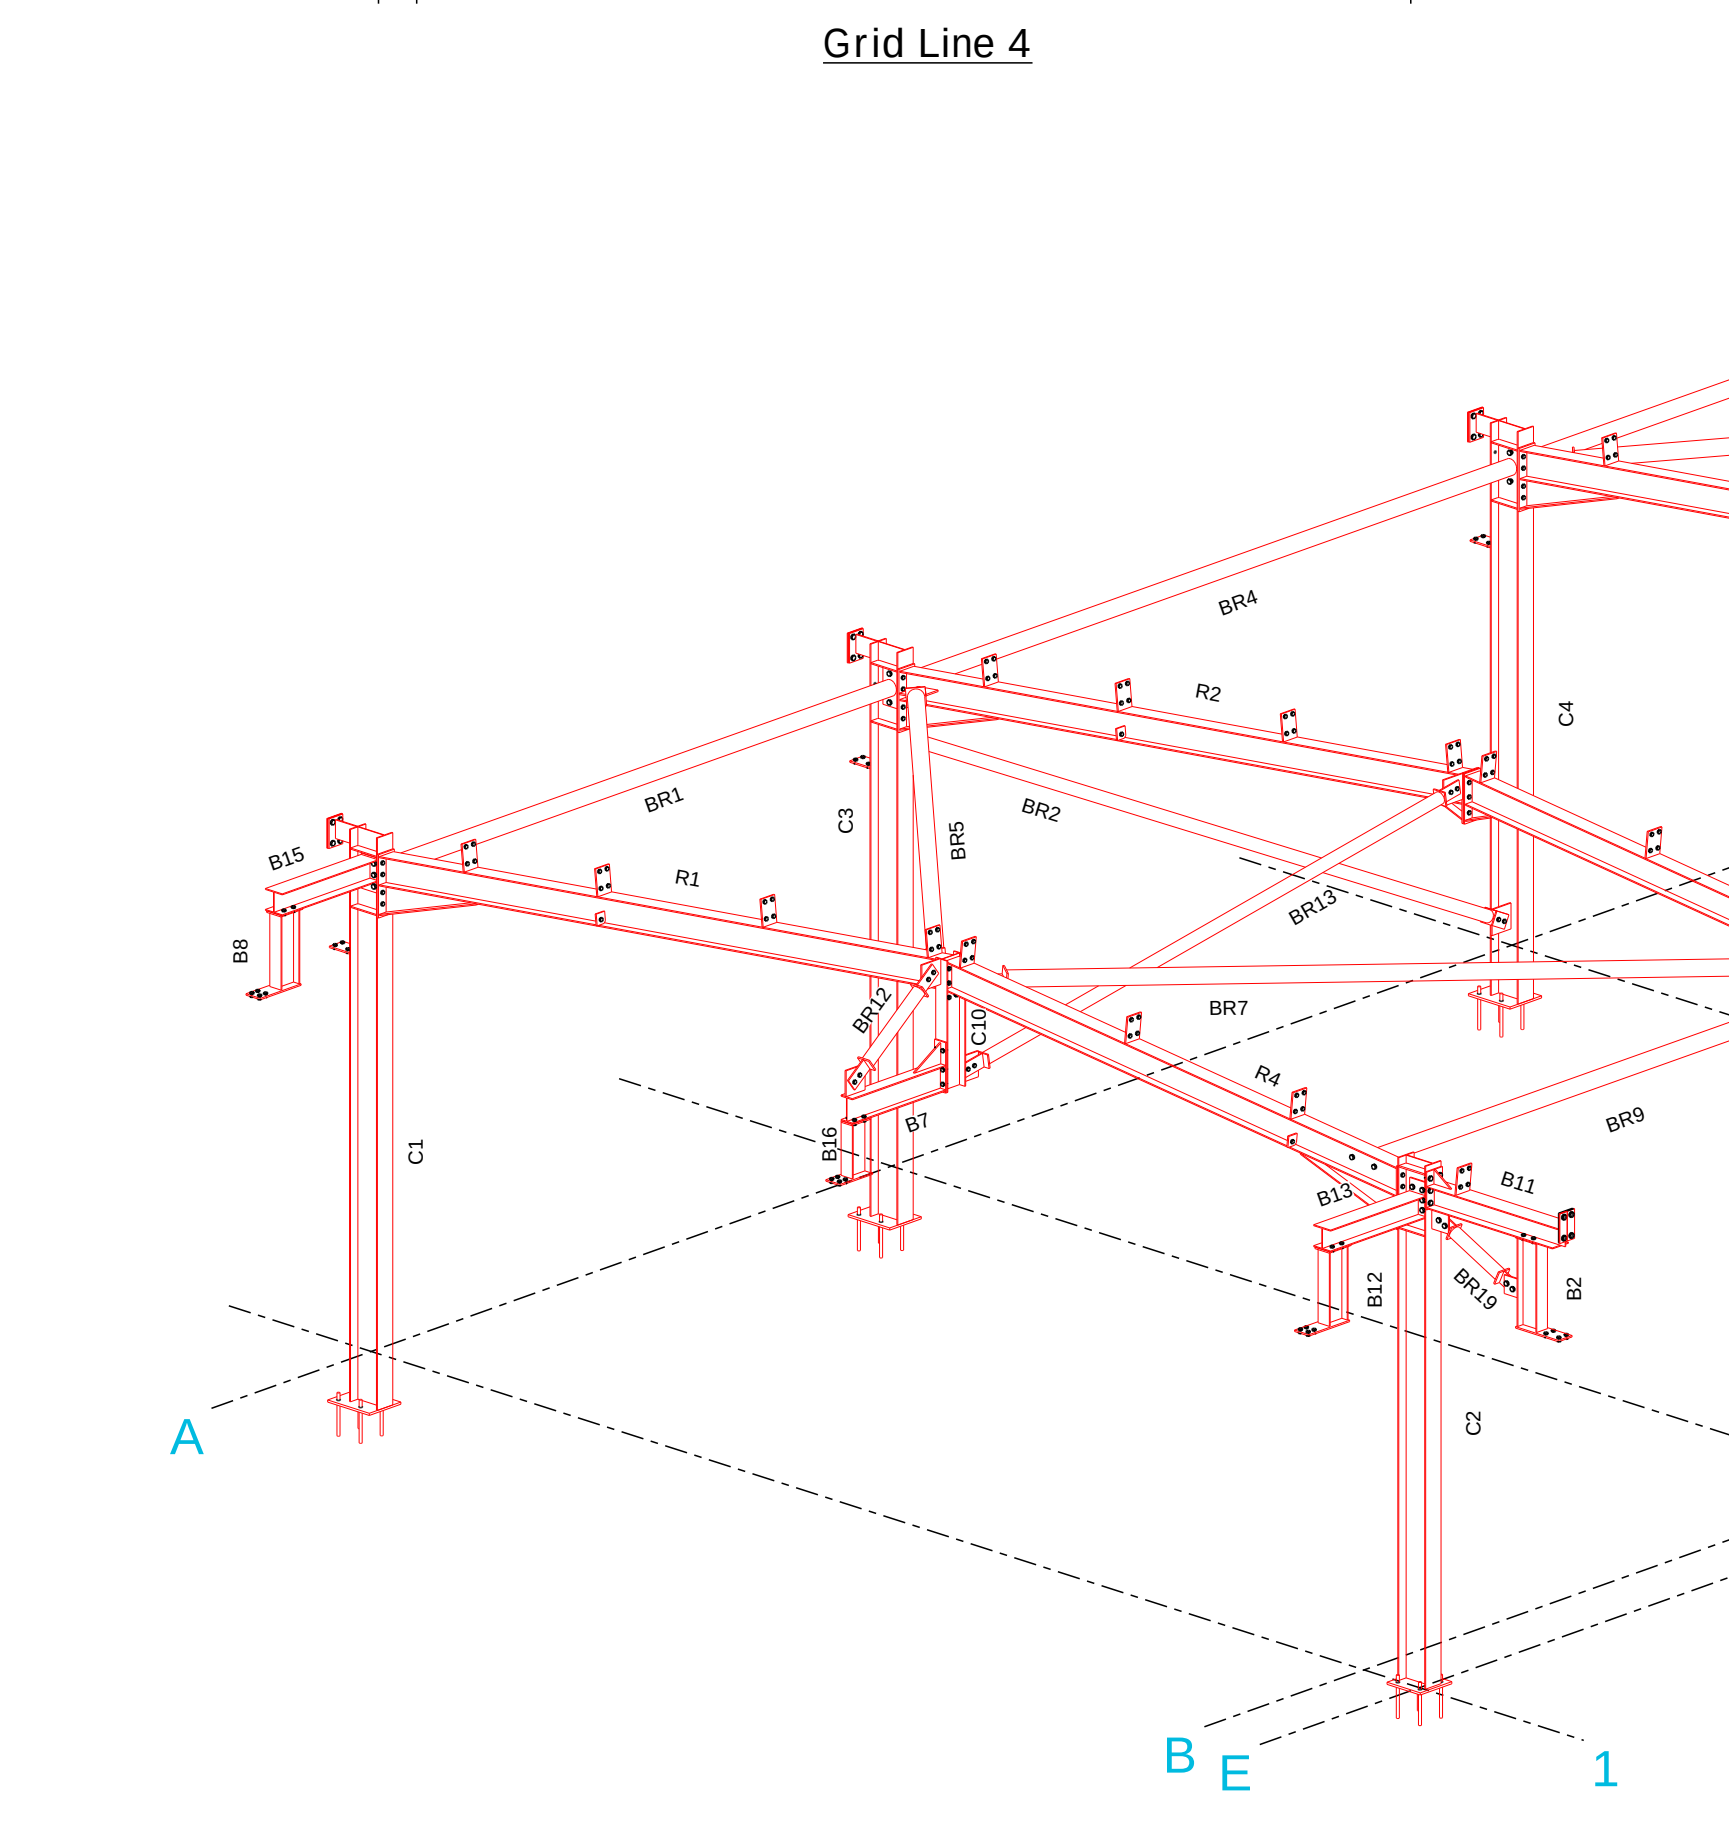
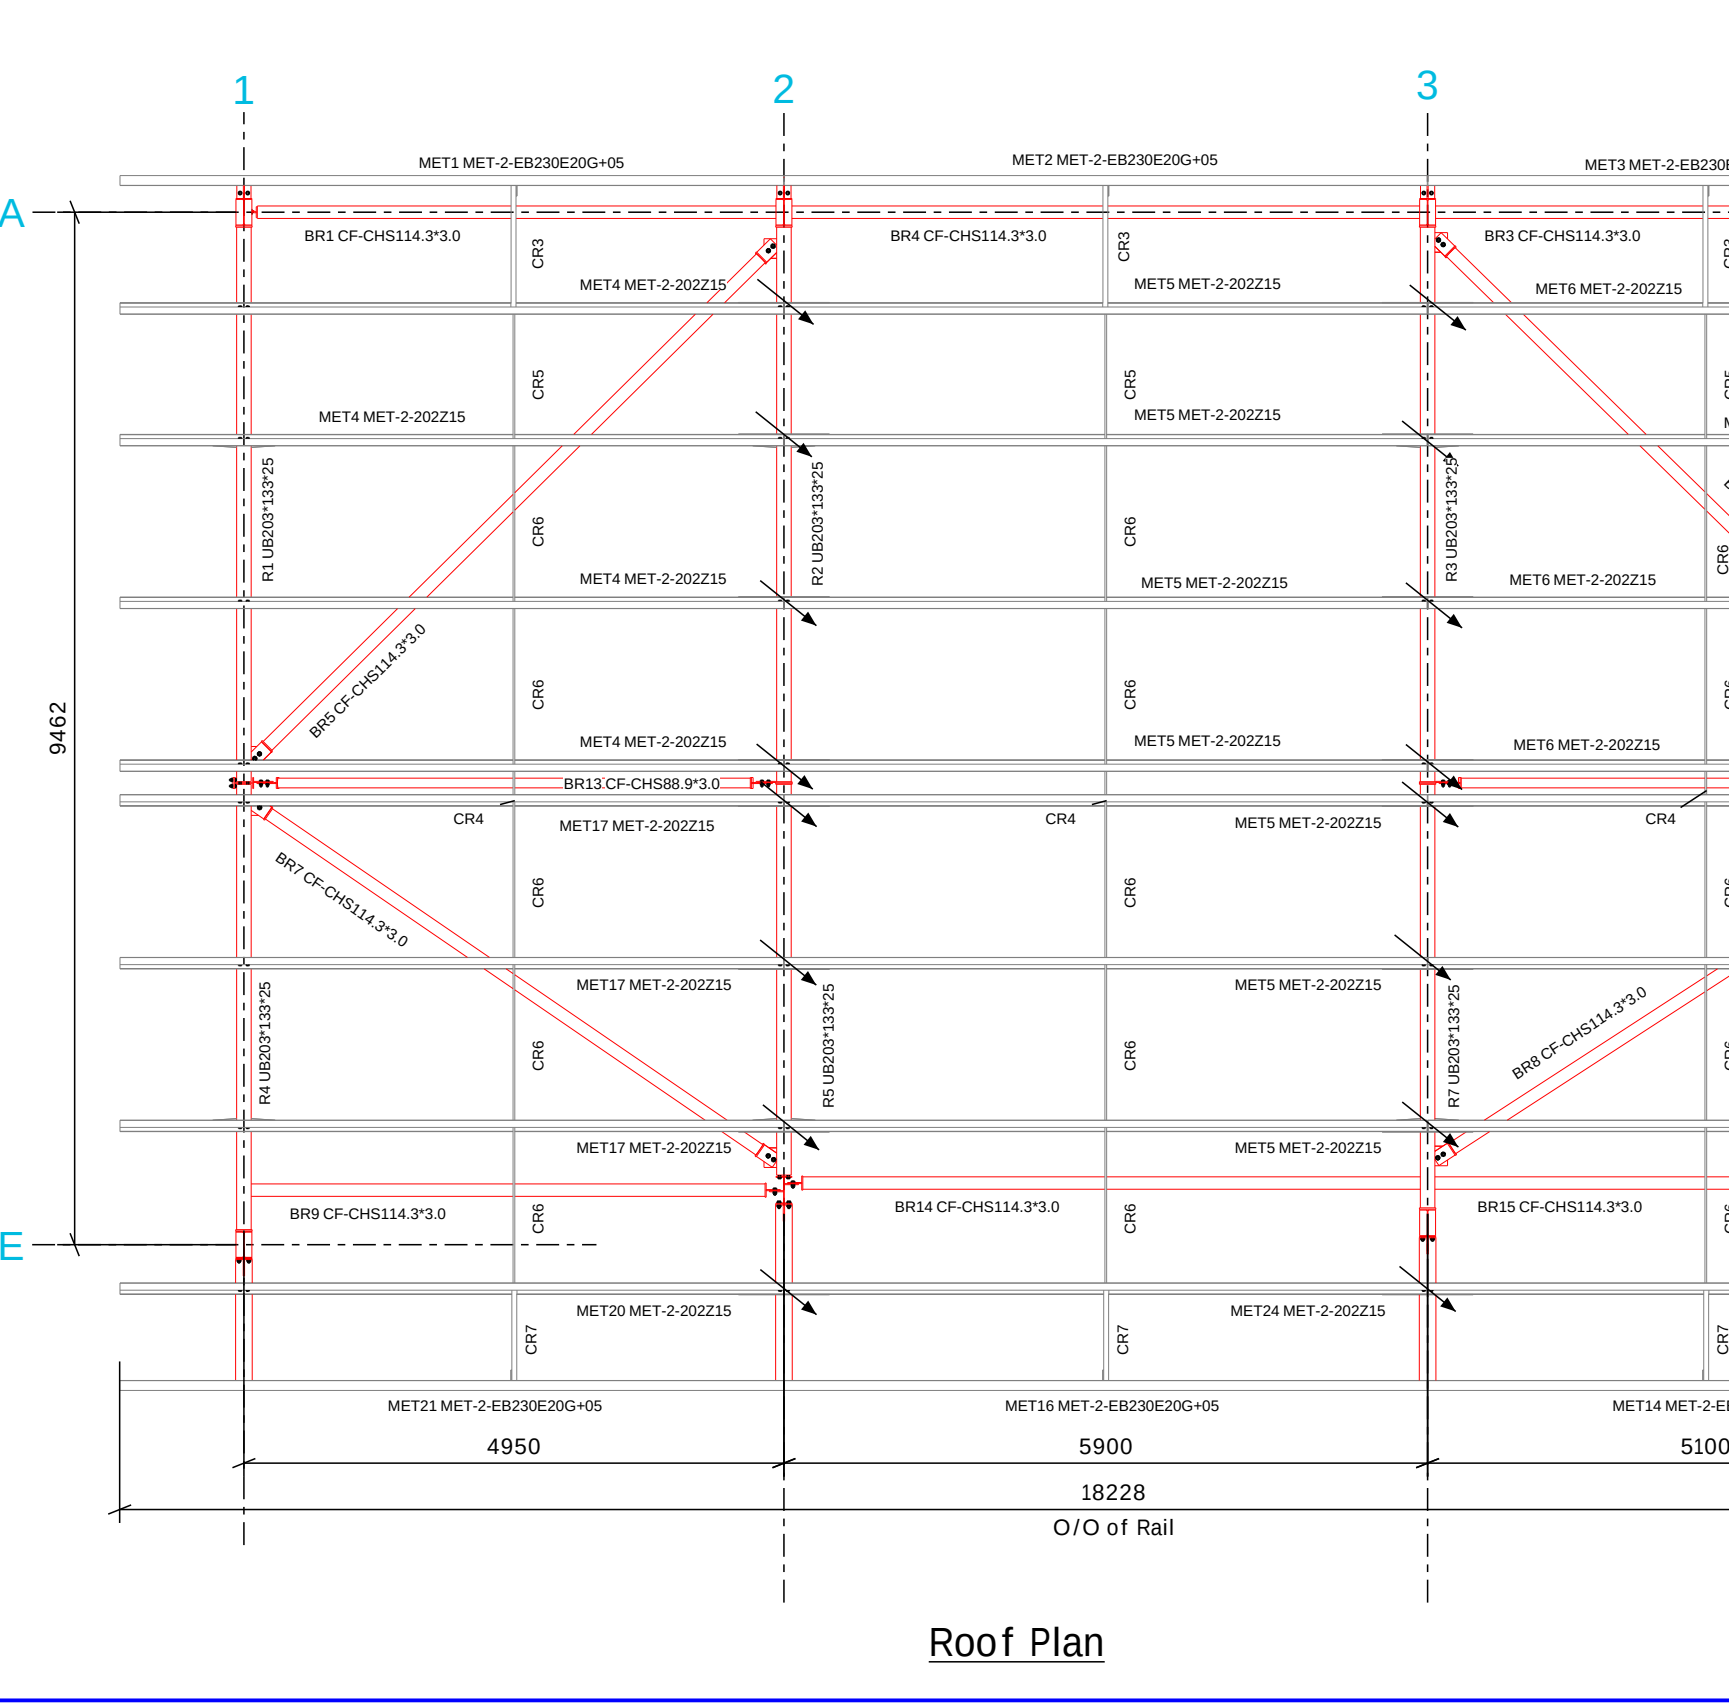
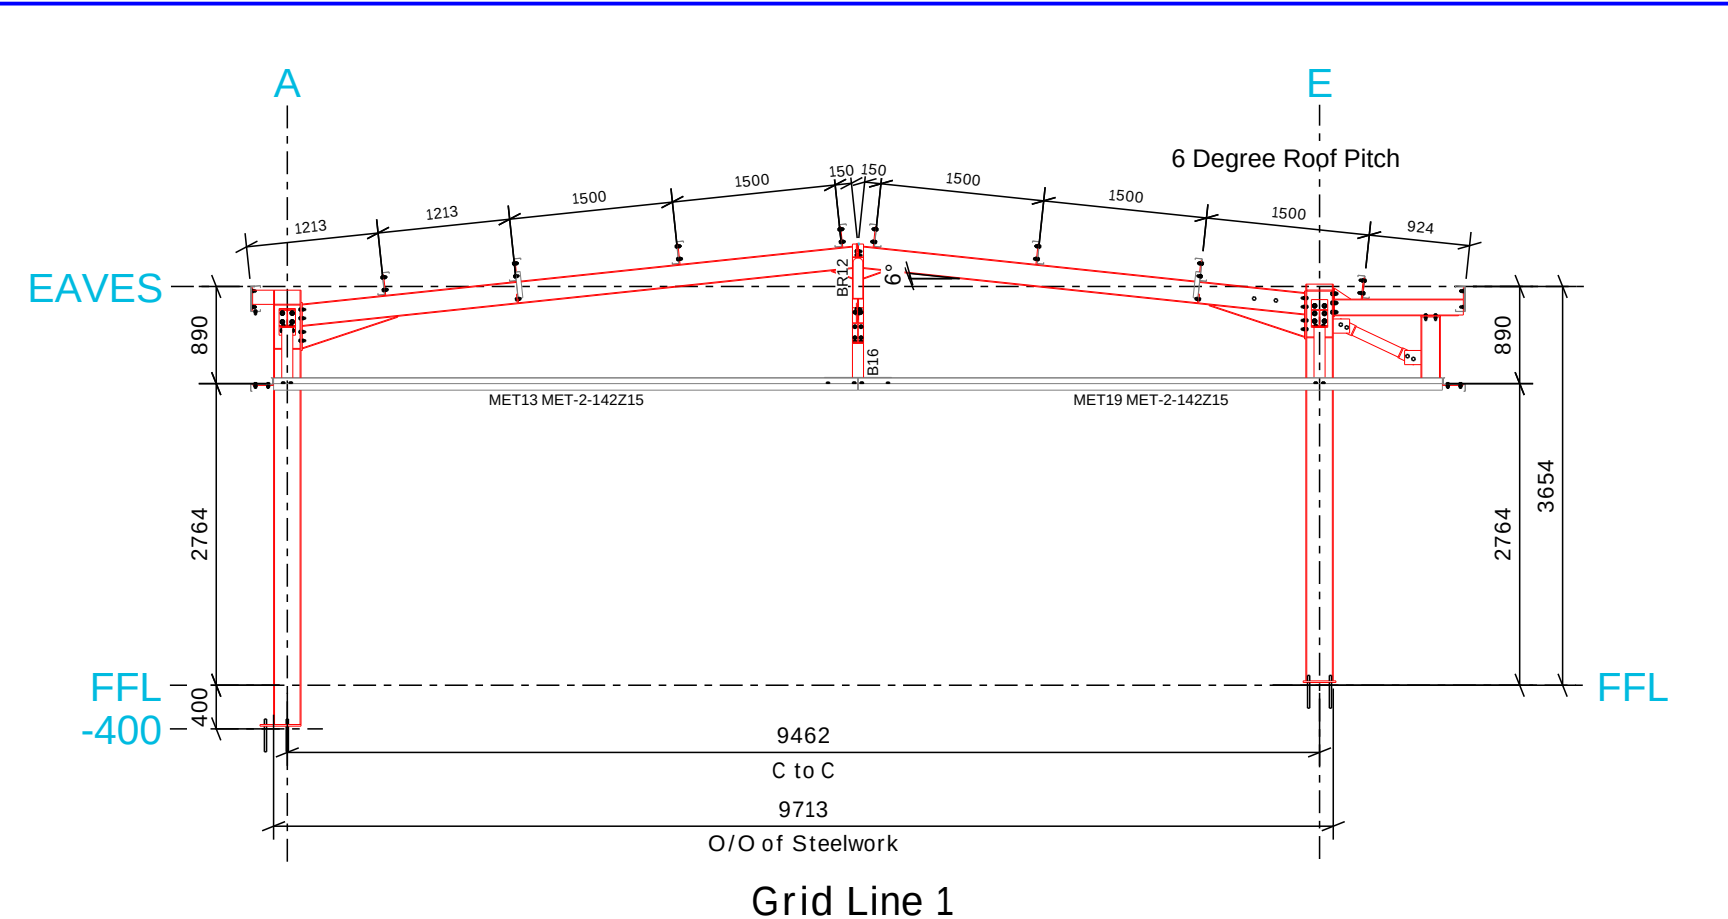


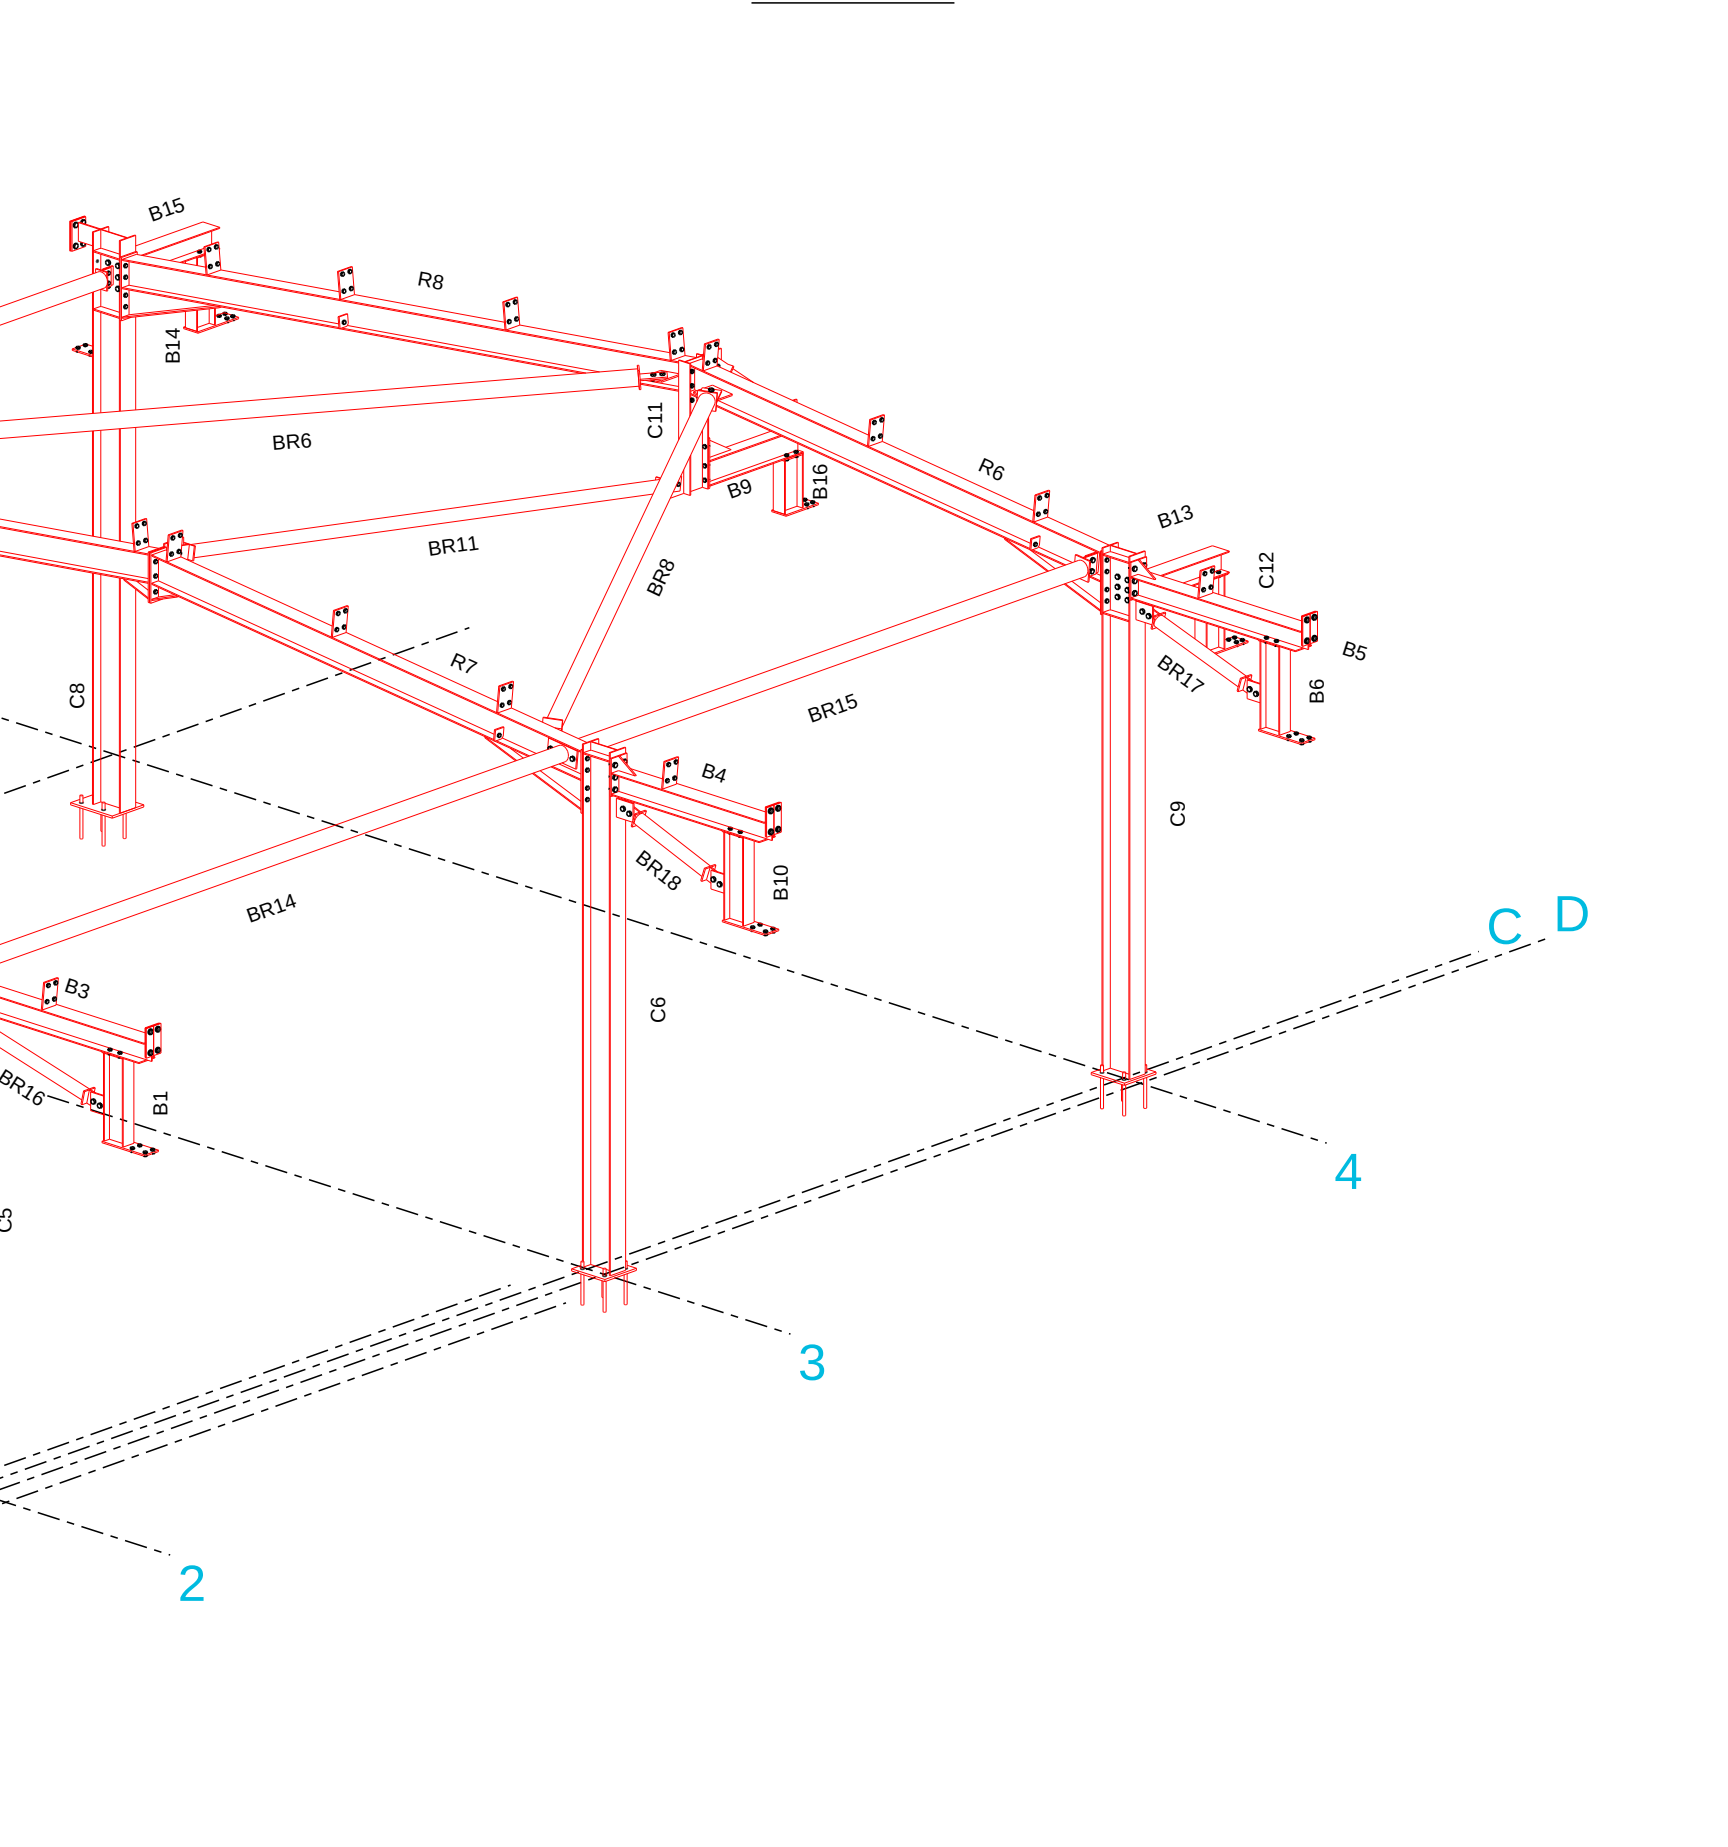

Please Scan QR Code To Bring Up 3D Model

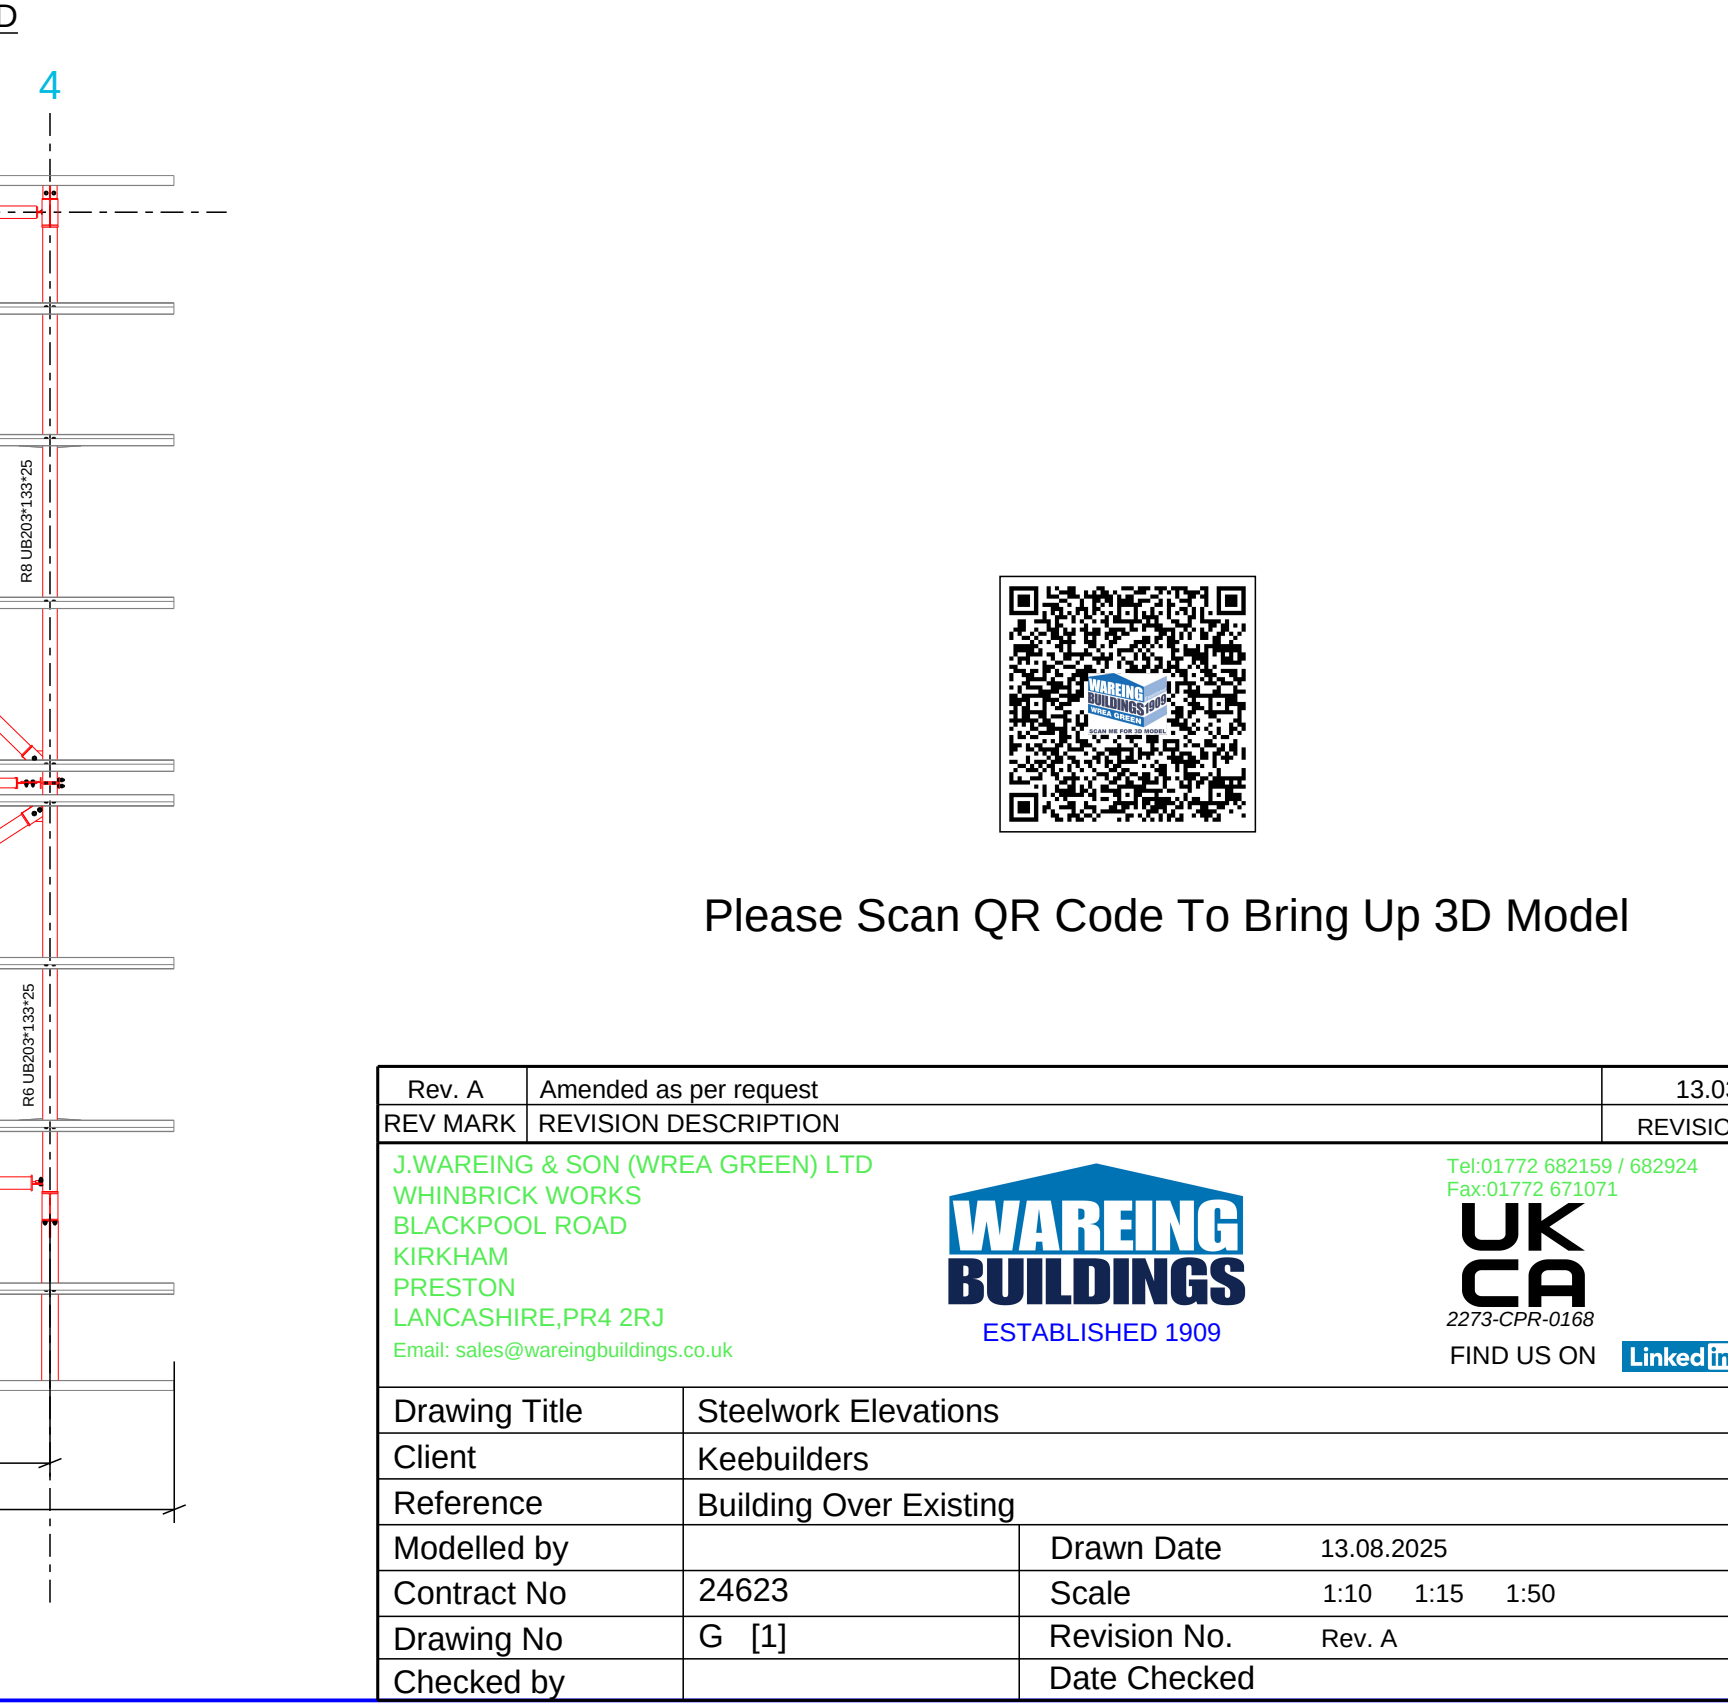

Rev. A	Amended as per request	13.03.2026
REV MARK	REVISION DESCRIPTION	REVISION DATE
J.WAREING & SON (WREA GREEN) LTD WHINBRICK WORKS BLACKPOOL ROAD KIRKHAM PRESTON LANCASHIRE, PR4 2RJ Email: sales@wareingbuildings.co.uk		
WAREING BUILDINGS ESTABLISHED 1909		
Tel: 01772 682159 / 682924 Fax: 01772 671071 UK CA 2273-CPR-0168 FIND US ON LinkedIn Facebook		
Drawing Title	Steelwork Elevations	
Client	Keebuilders	
Reference	Building Over Existing	
Modelled by	Drawn Date	13.08.2025
Contract No	24623	Scale 1:10 1:15 1:50
Drawing No	G [1]	Revision No. Rev. A
Checked by	Date Checked	