

FOOTASYJUM.

Arndale planning

V1


www.signsolutions.org
info@signsolutions.org
0115 978 4180

Loxley House, 135 Pasture Road,
Nottingham, NG9 8HZ




Sign Solutions


Existing Elevation

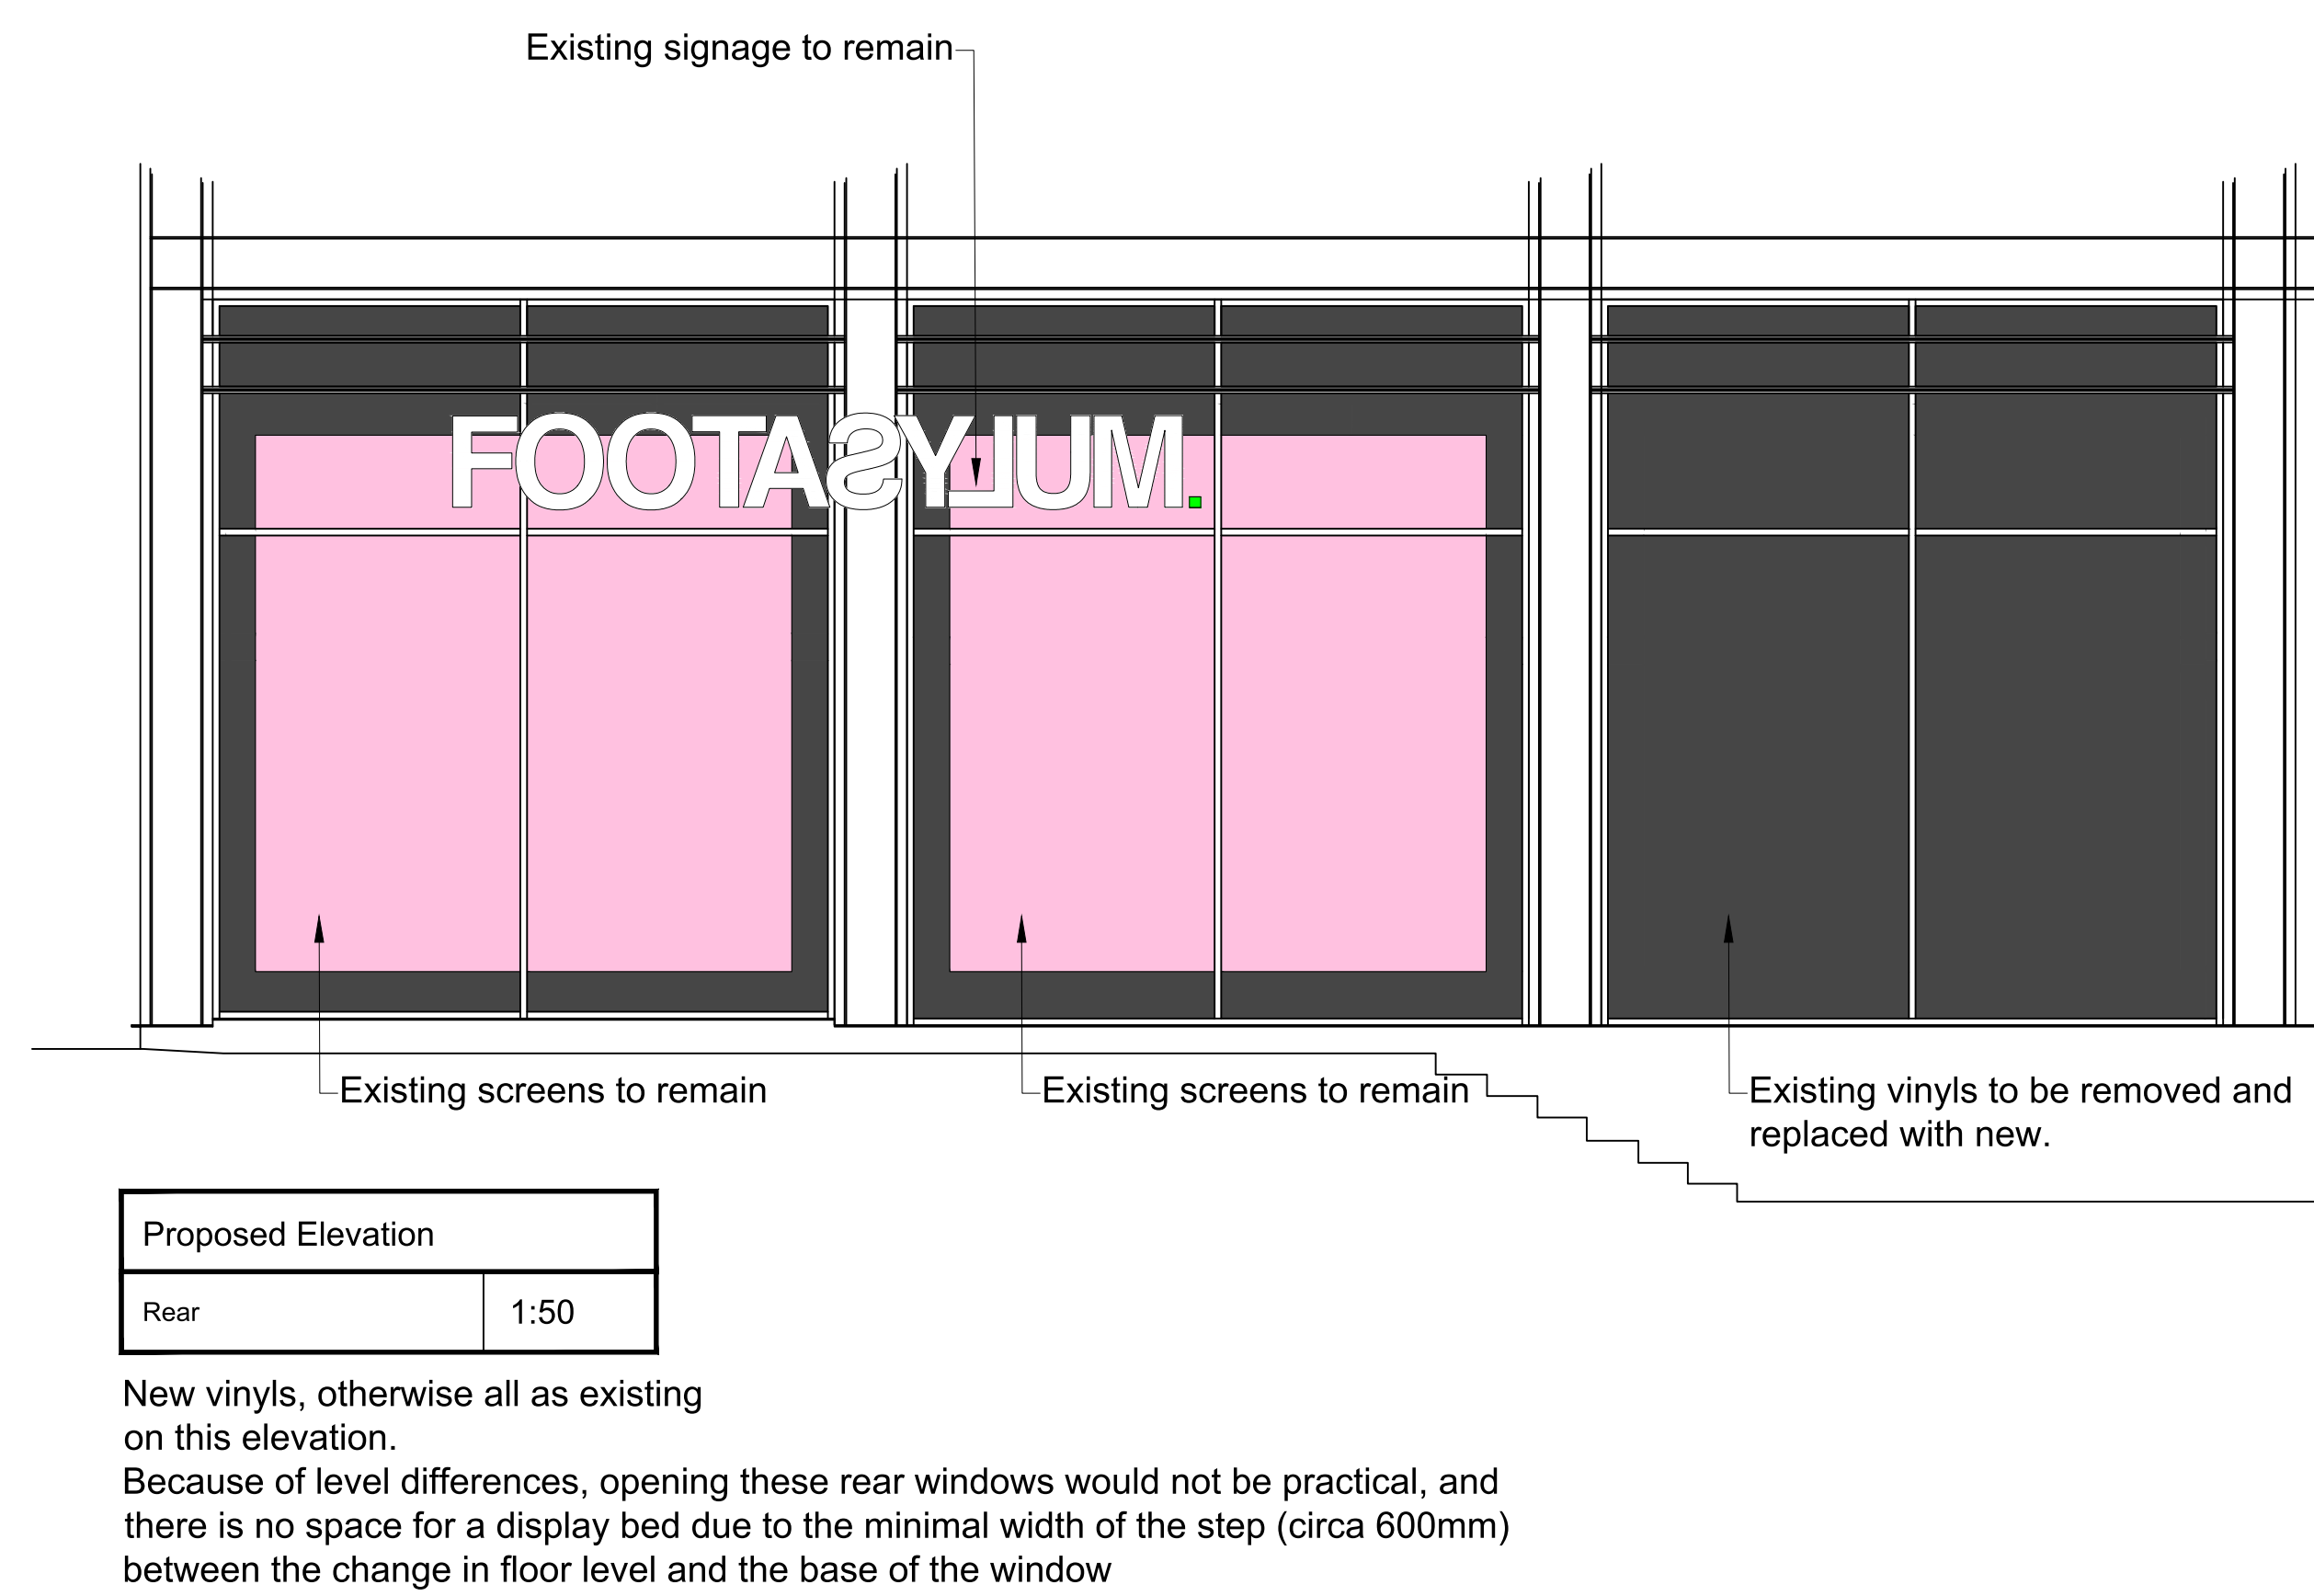

Proposed Elevation

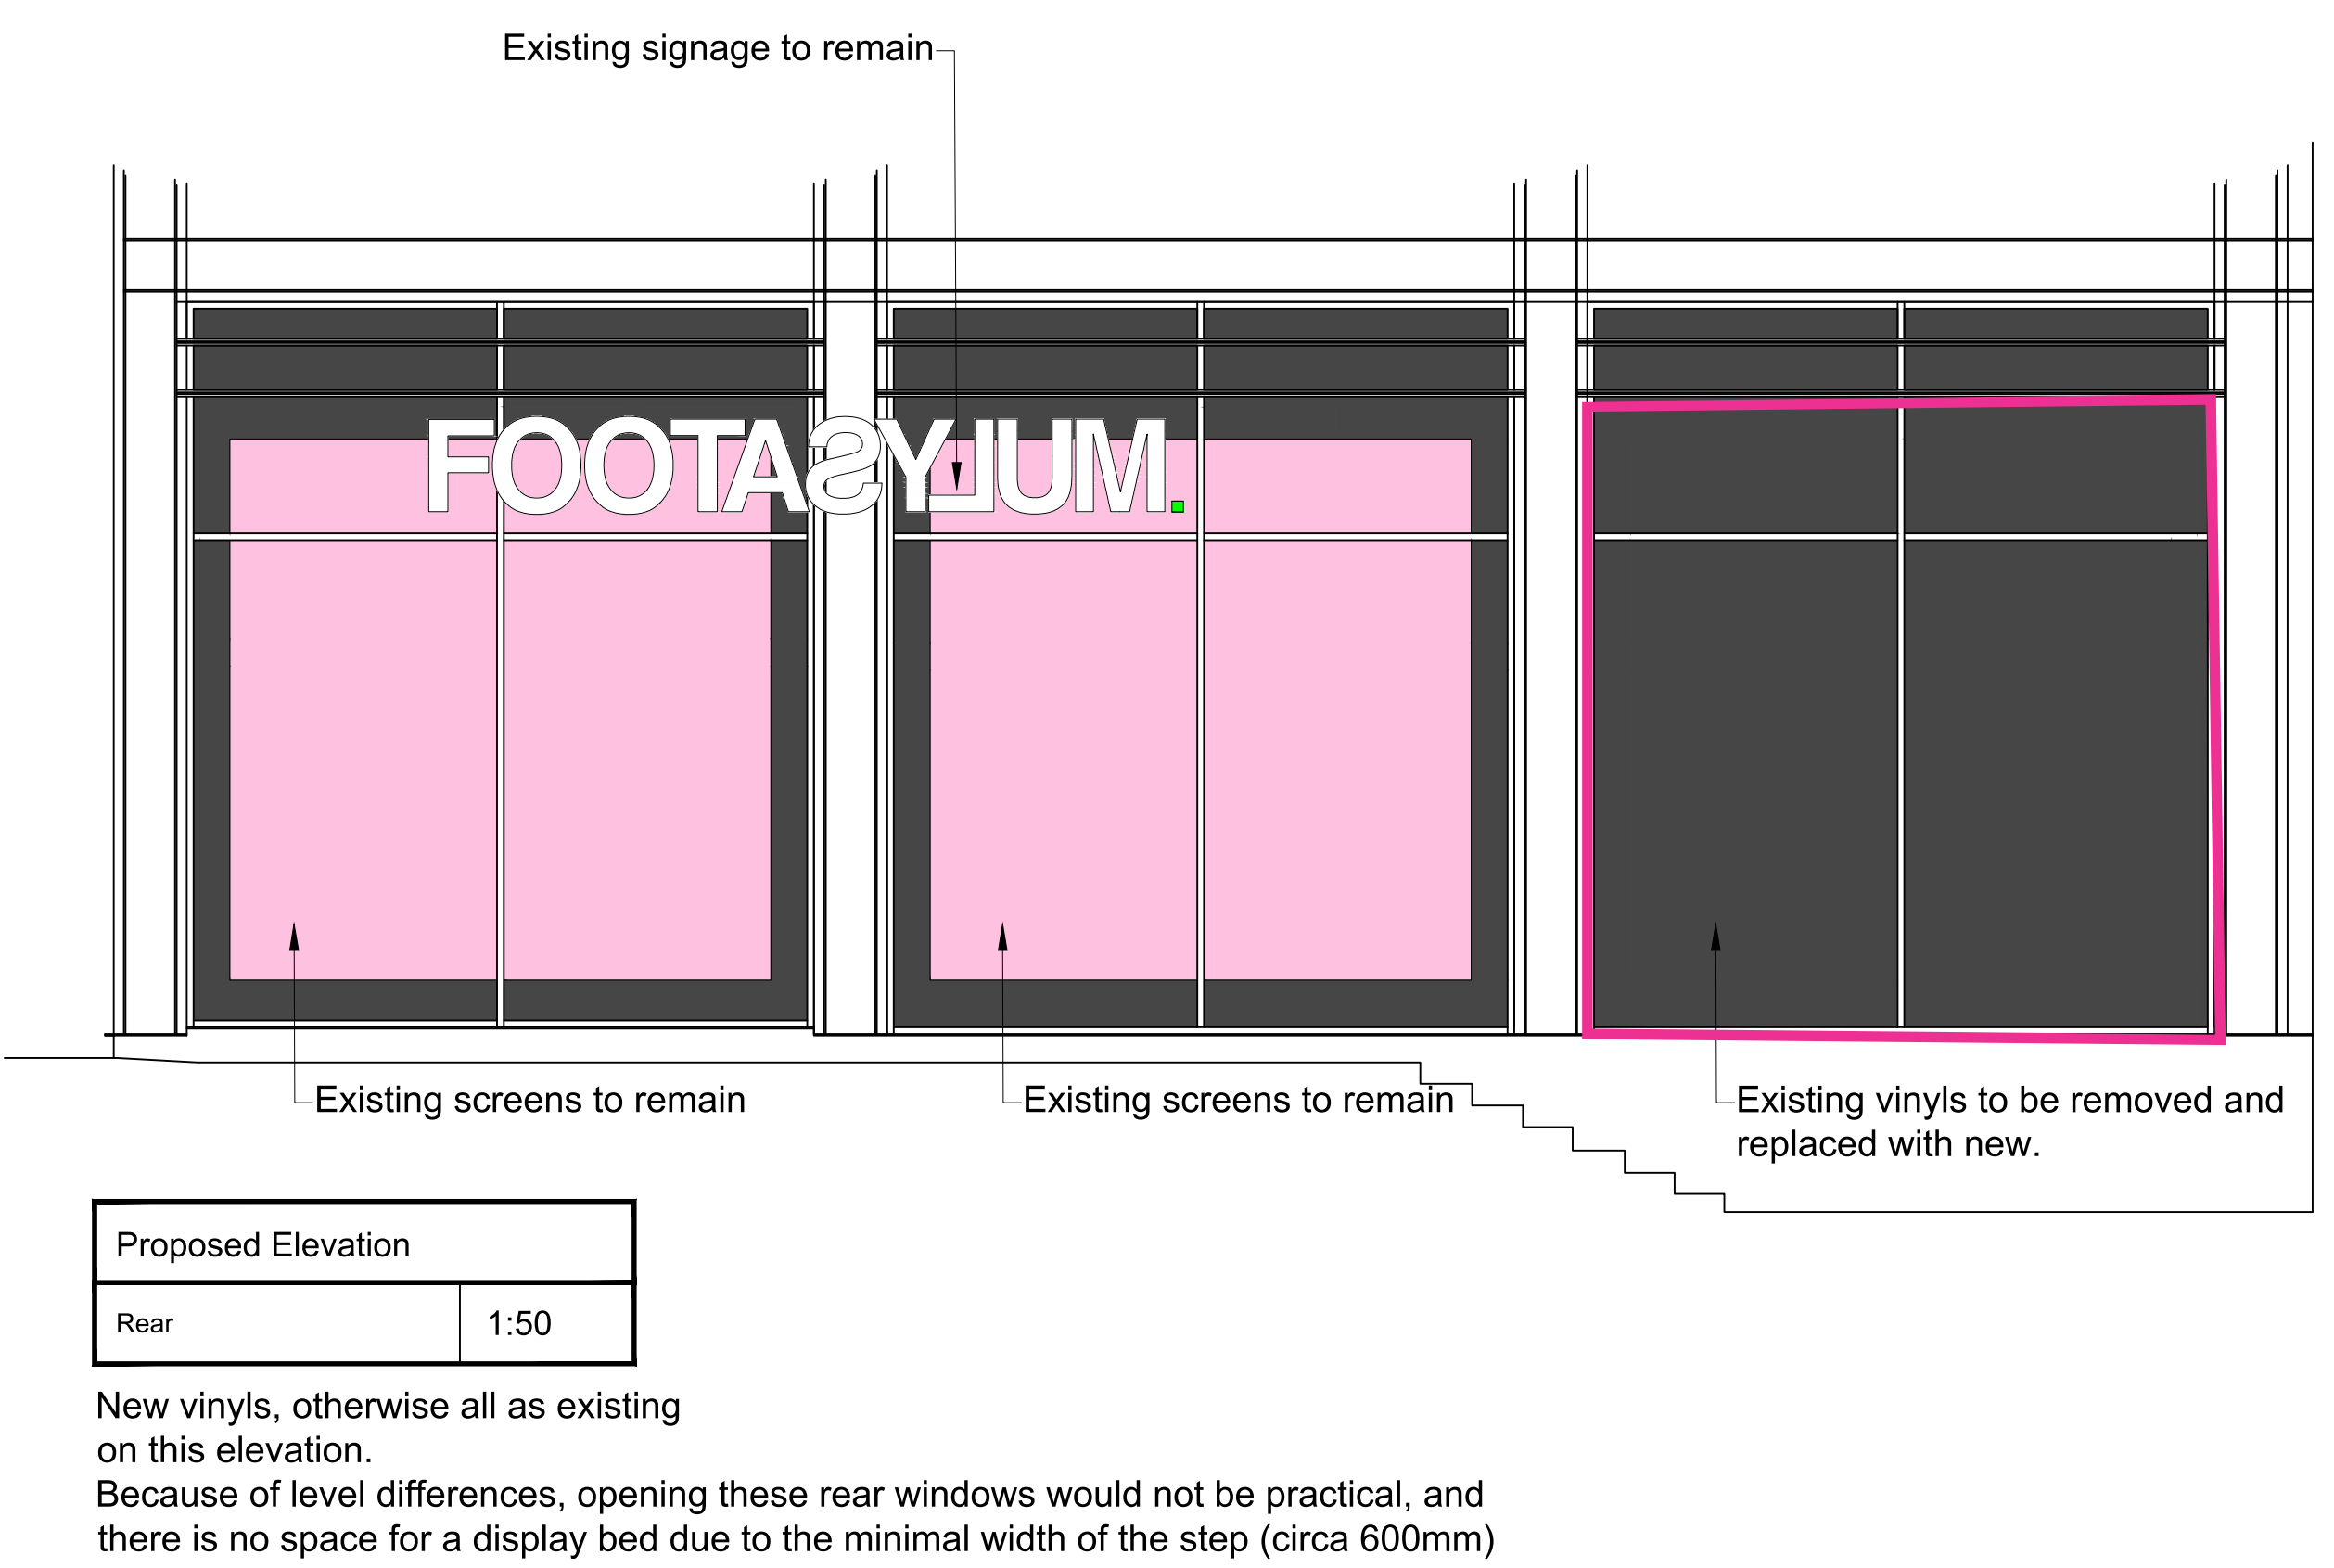

site measurements

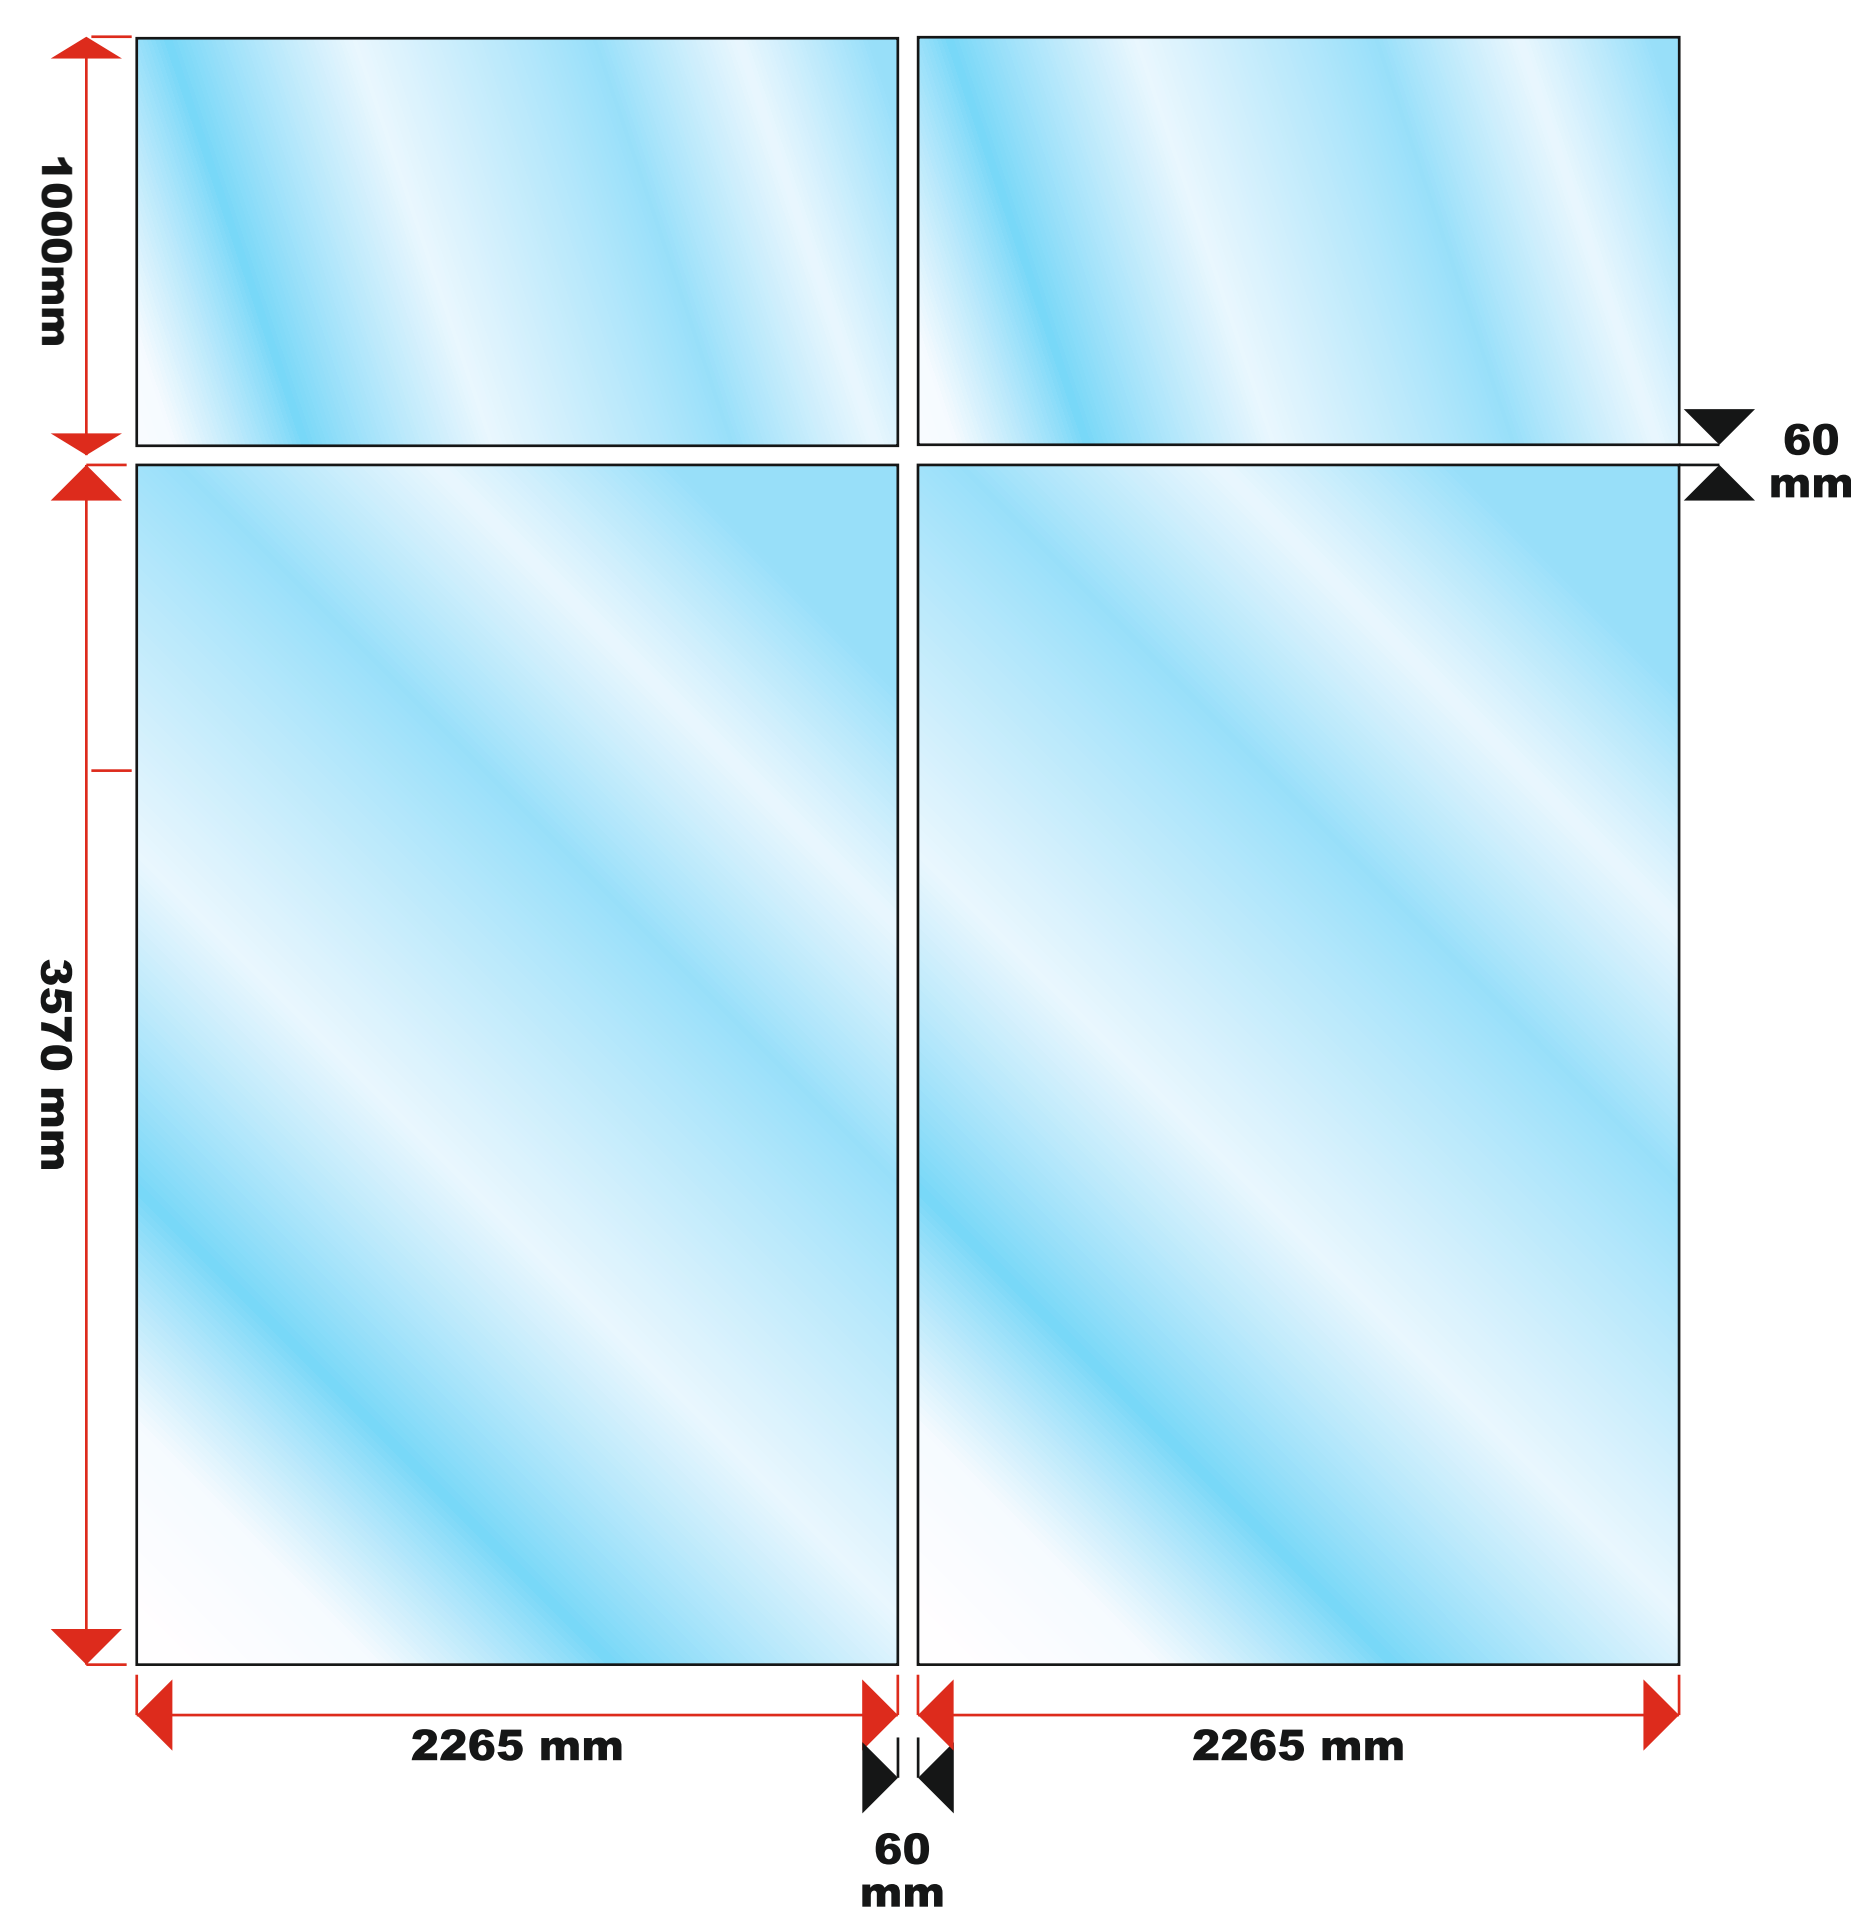

Photographs



External View



Sign Solutions

www.signsolutions.org

info@signsolutions.org

0115 978 4180

Loxley House, 135 Pasture Road,
Nottingham, NG9 8HZ

Client: FOOTASYLUM

Location: Arndale, Manchester

Job Description: New Store

Drawn By: MS

Date: 03-03-2026

Job Number:

Revisions:

A: 00-00-20 SW
B: 00-00-20 SW
C: 00-00-20 SW
D: 00-00-20 SW
E: 00-00-20 SW

Location Plan - With Scale

