




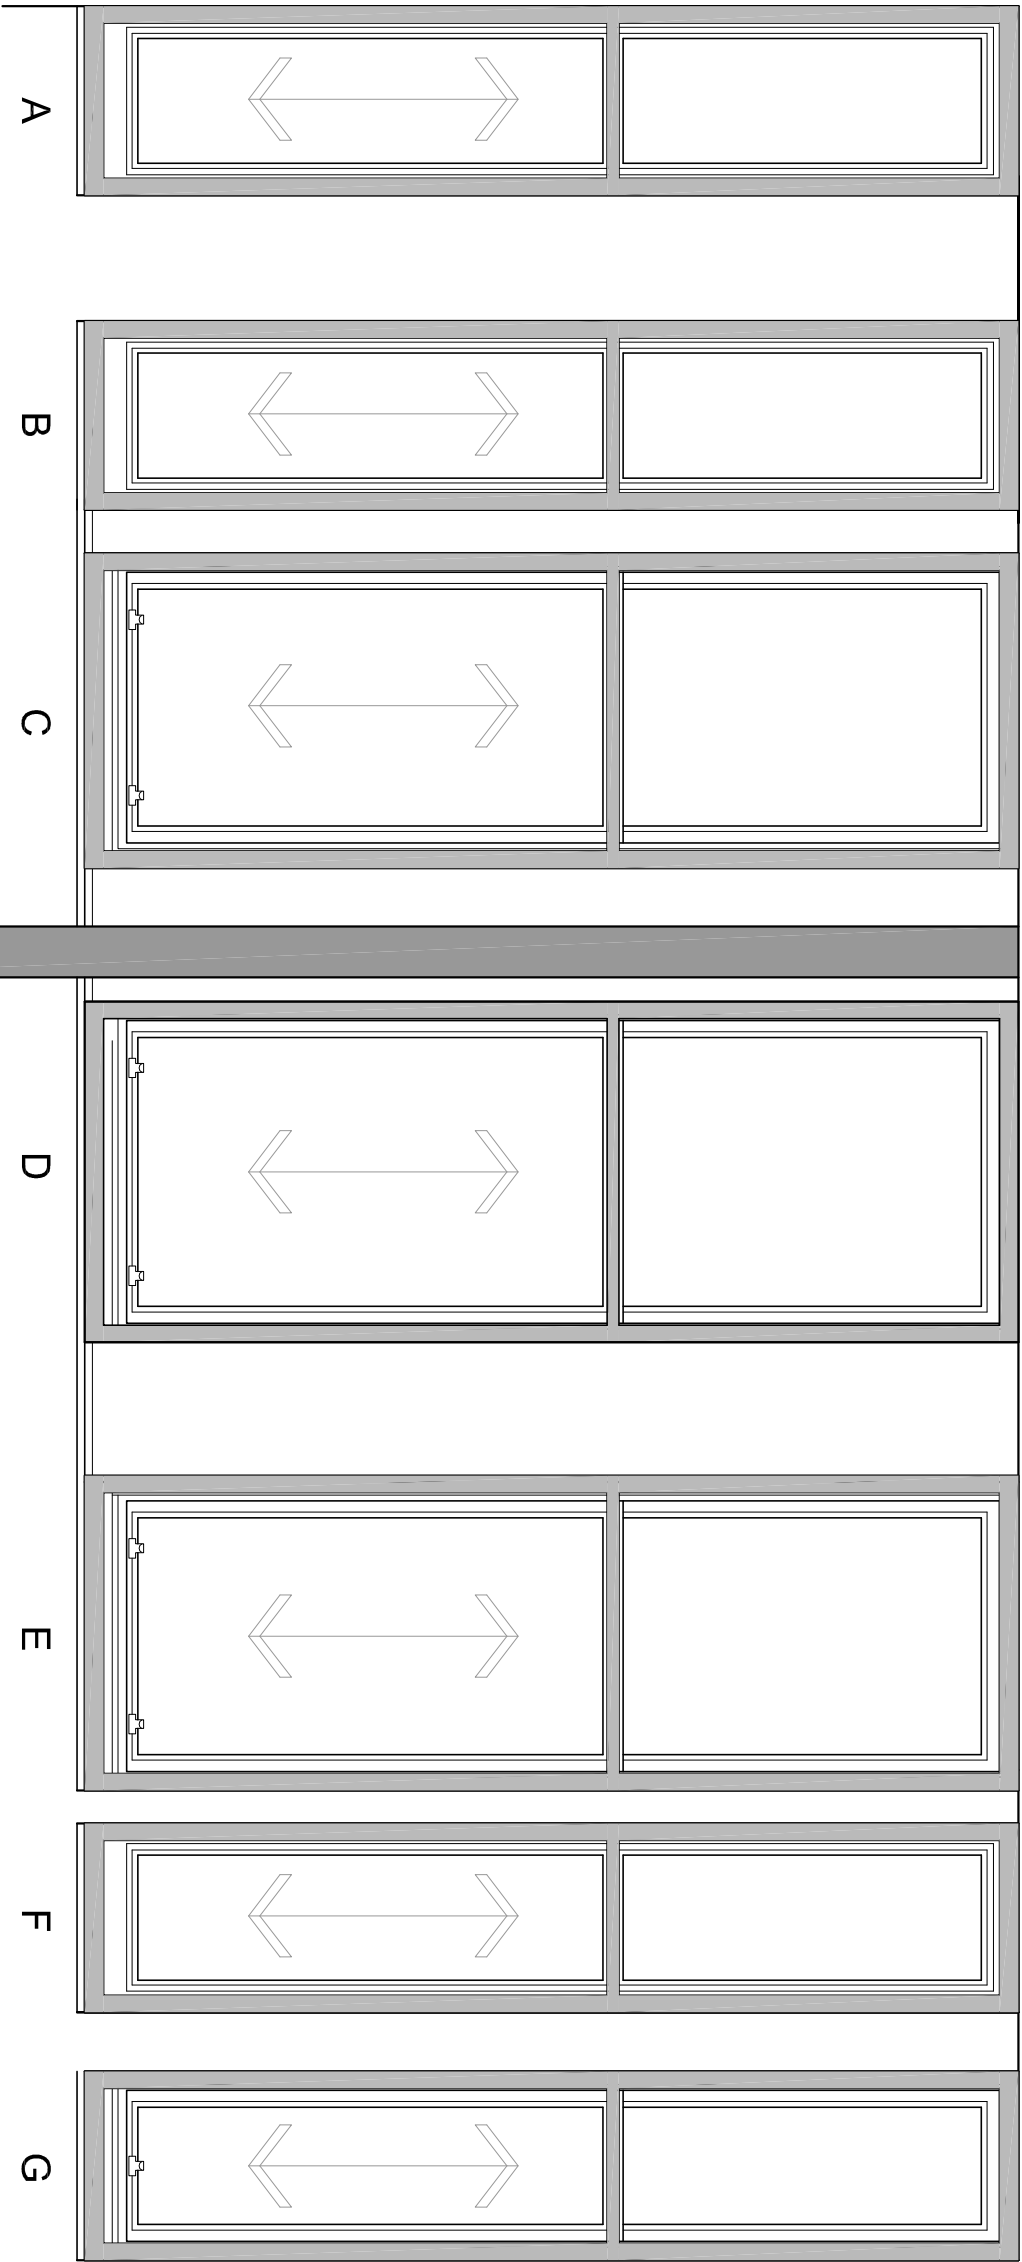

Internal Elevation
(with current secondary glazing
being shown)

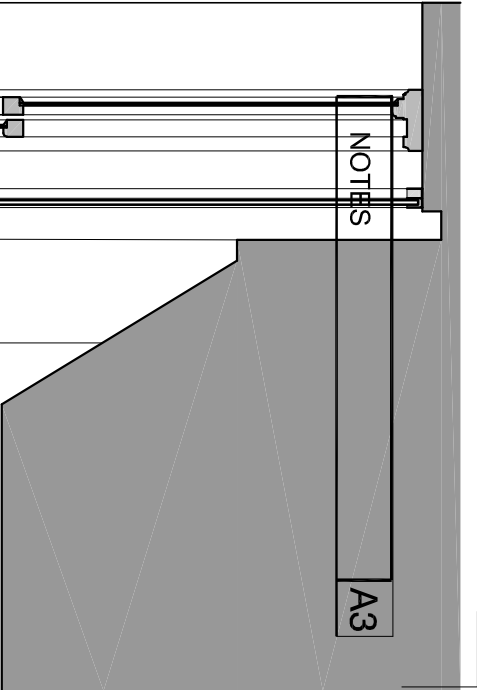


Plan

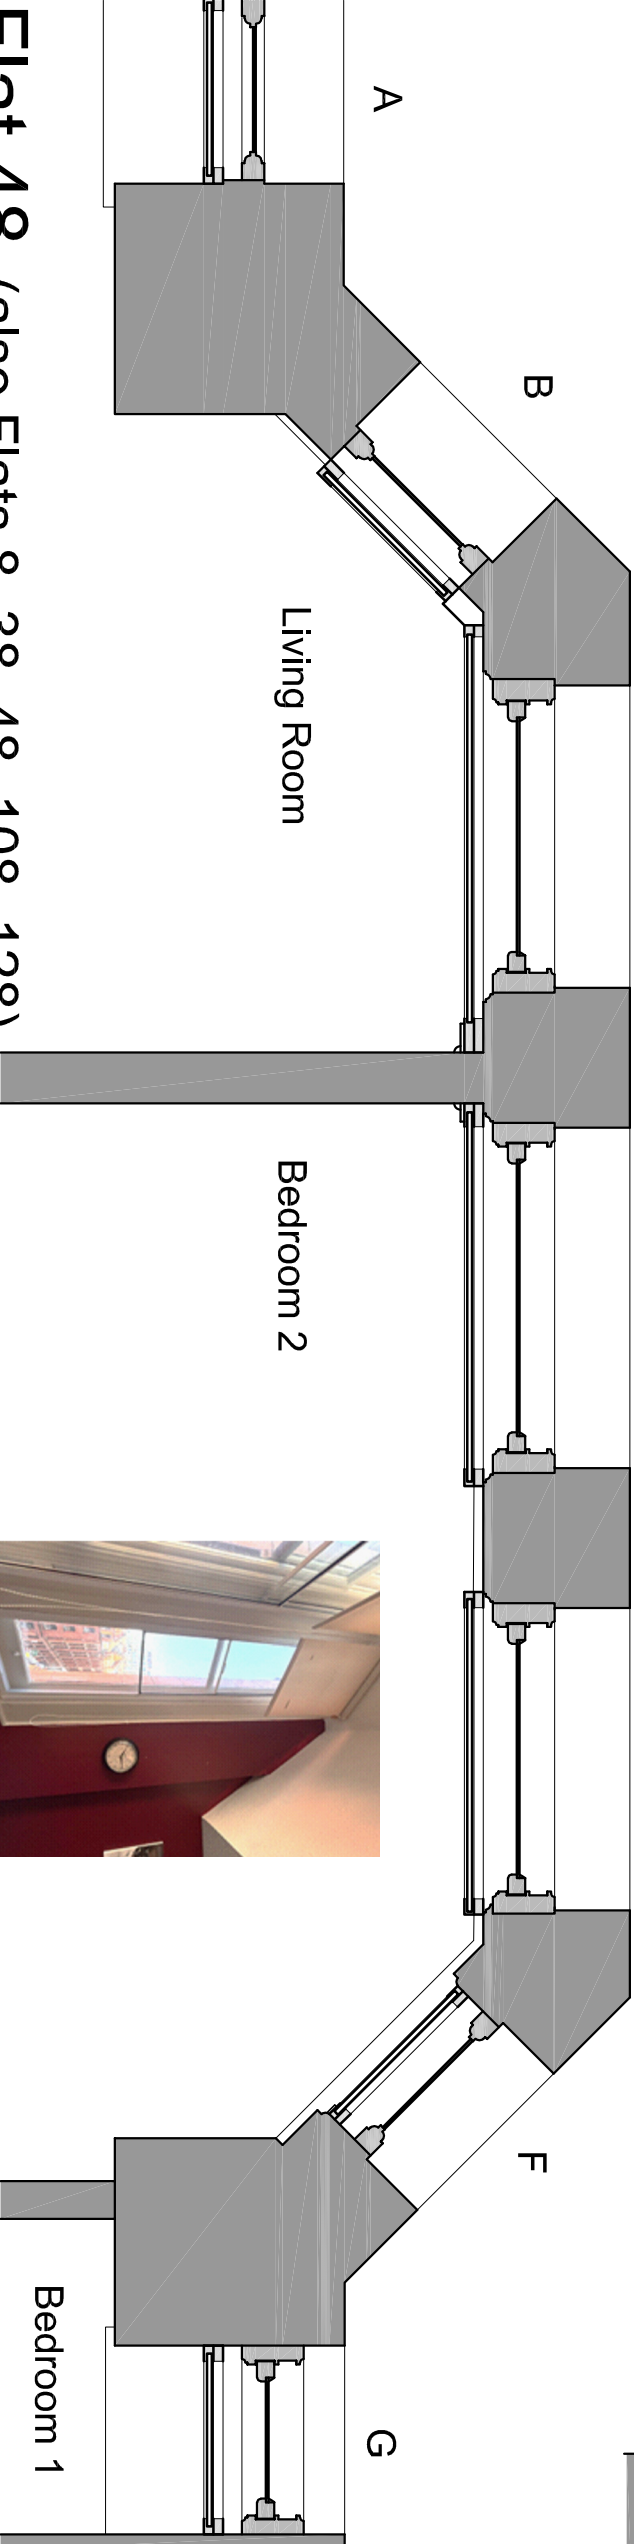

VIEW OF WINDOW F

NOTES				A3
rev	date	by	description	
contract			NEW SECONDARY GLAZING	
			INDIA HOUSE	
			WHITWORTH STREET	
			MANCHESTER	

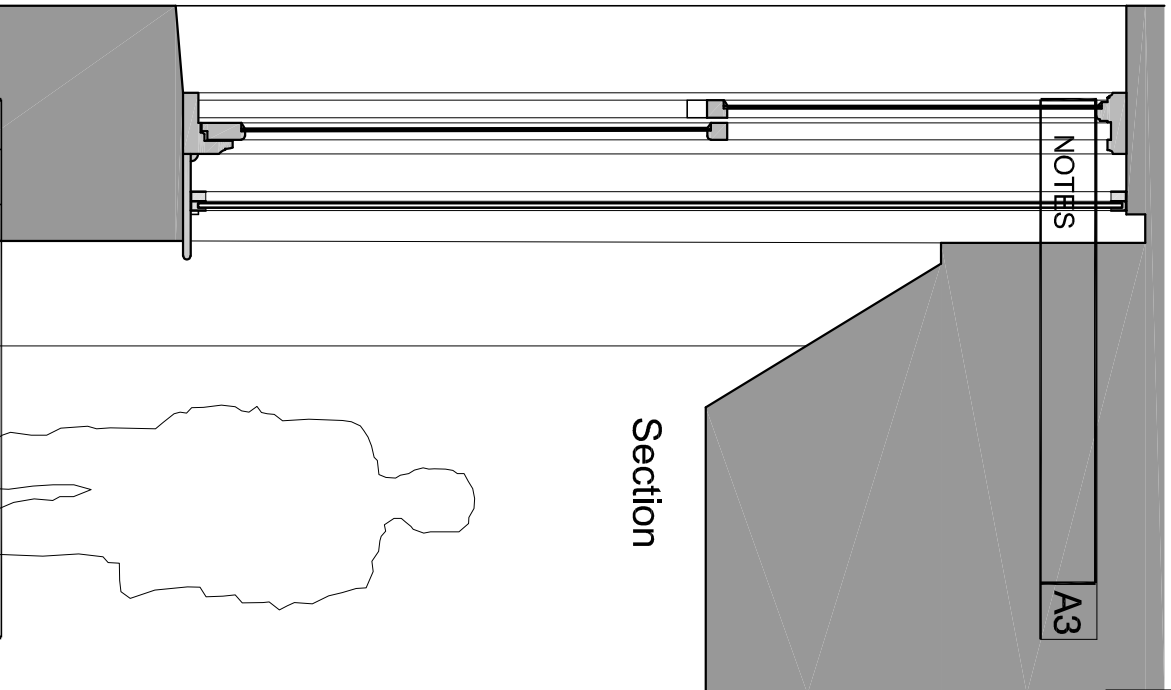

Section

Warburton

associates

Chartered Architects



The Old Police Station, 62 Chapel Street, MANCHESTER M3 7AA

Tel: 0161 833 9345 Fax: 0161 831 7564 mail@warburtonassociates.com