Proximity

3 Barrington Road, Altrincham,
WA14 1GY
weareproximity.co.uk
Tel: 0345 257 5535

CLIENT:
Peak Properties

PROJECT:
Number One Lord Street
Manchester

DRAWING TITLE:
Plan View
Existing Site

SCALE @ A2:	DATE:	DRAWN:	SC
NTS	03.12.2025	CHECKED:	DMH

DRAWING NUMBER:	REV:
2375_MA-01	02

REV:	NOTES:	DRWN:	DATE:

Massing Legend

Existing
Proposed

All heights in m AOD

NOTES:
No dimensions are to be scaled from this drawing.
All dimensions are to be checked on site, where discrepancy occurs between specification and drawings the supervising officer must be notified.

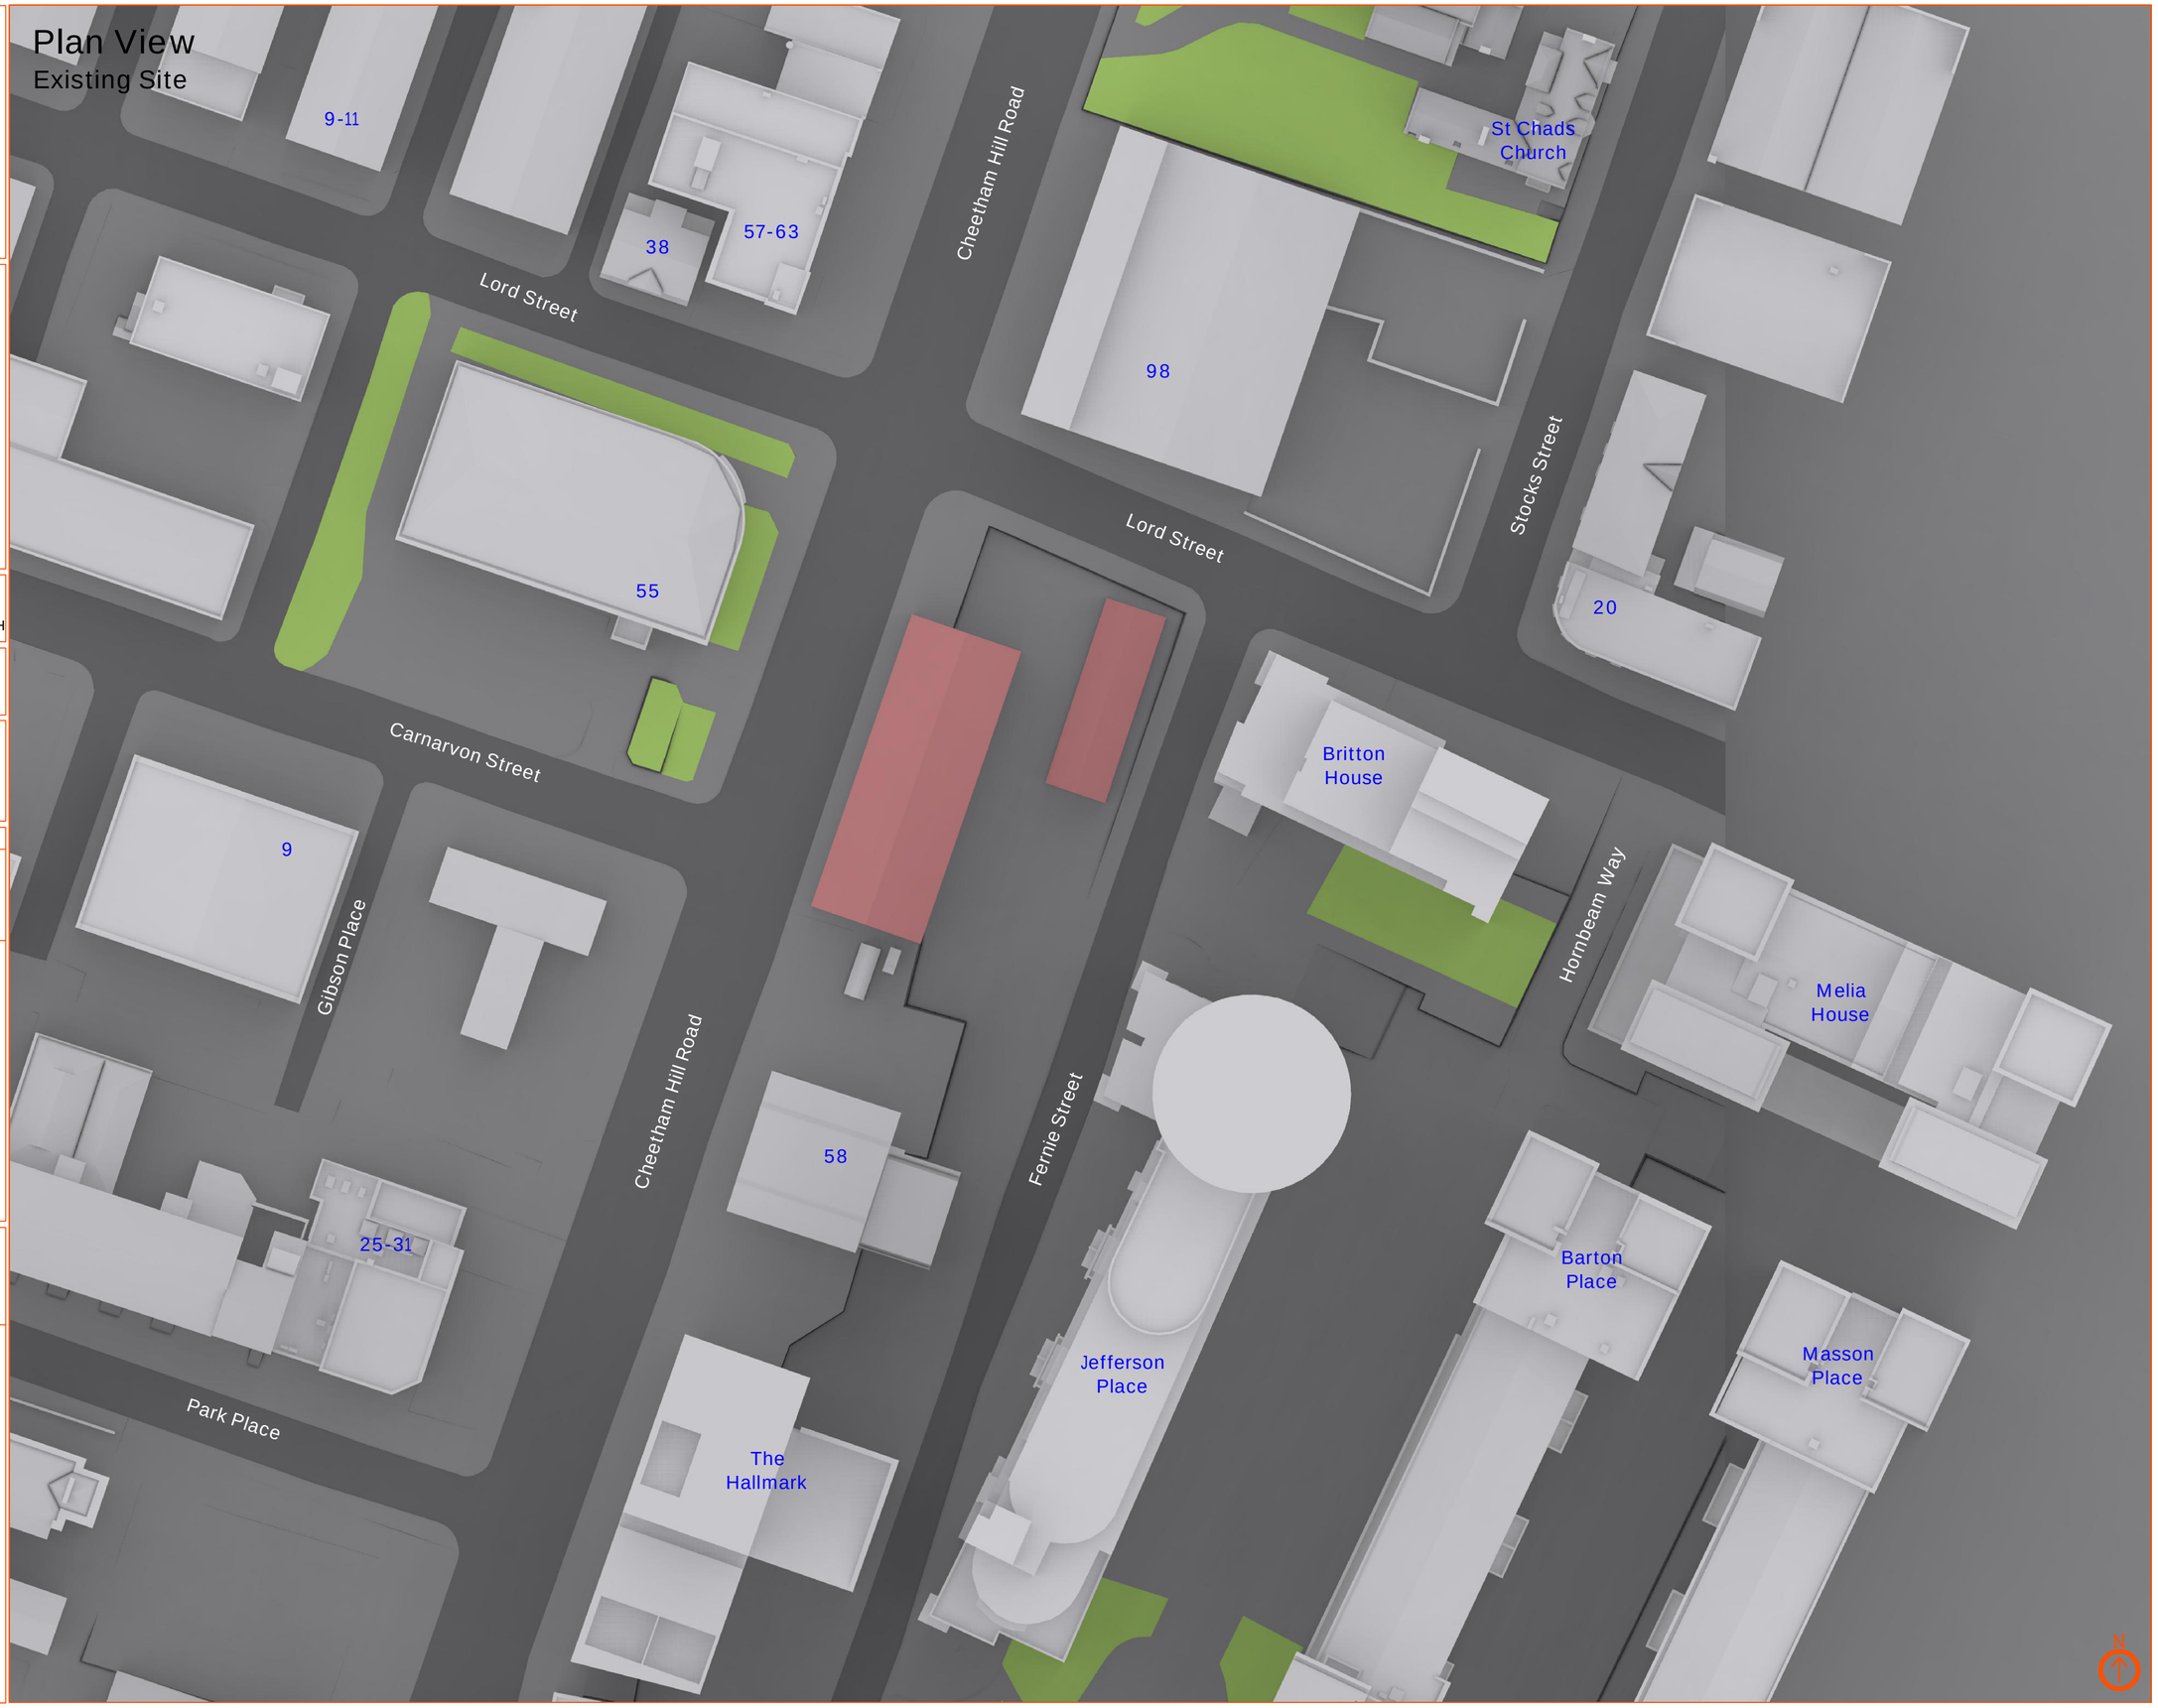

Proximity
3 Barrington Road, Altrincham,
WA14 1GY
weareproximity.co.uk
Tel: 0345 257 5535

CLIENT:
Peak Properties

PROJECT:
Number One Lord Street
Manchester

DRAWING TITLE:
3D View 1
Existing Site

SCALE @ A2:	DATE:	DRAWN:	SC
NTS	03.12.2025	CHECKED:	DMH

DRAWING NUMBER:	REV:
2375_MA-02	02

REV:	NOTES:	DRWN:	DATE:

Massing Legend

Existing
Proposed

All heights in m AOD

NOTES:
No dimensions are to be scaled from this drawing.
All dimensions are to be checked on site, where discrepancy occurs between specification and drawings the supervising officer must be notified.

3D View 1
Existing Site

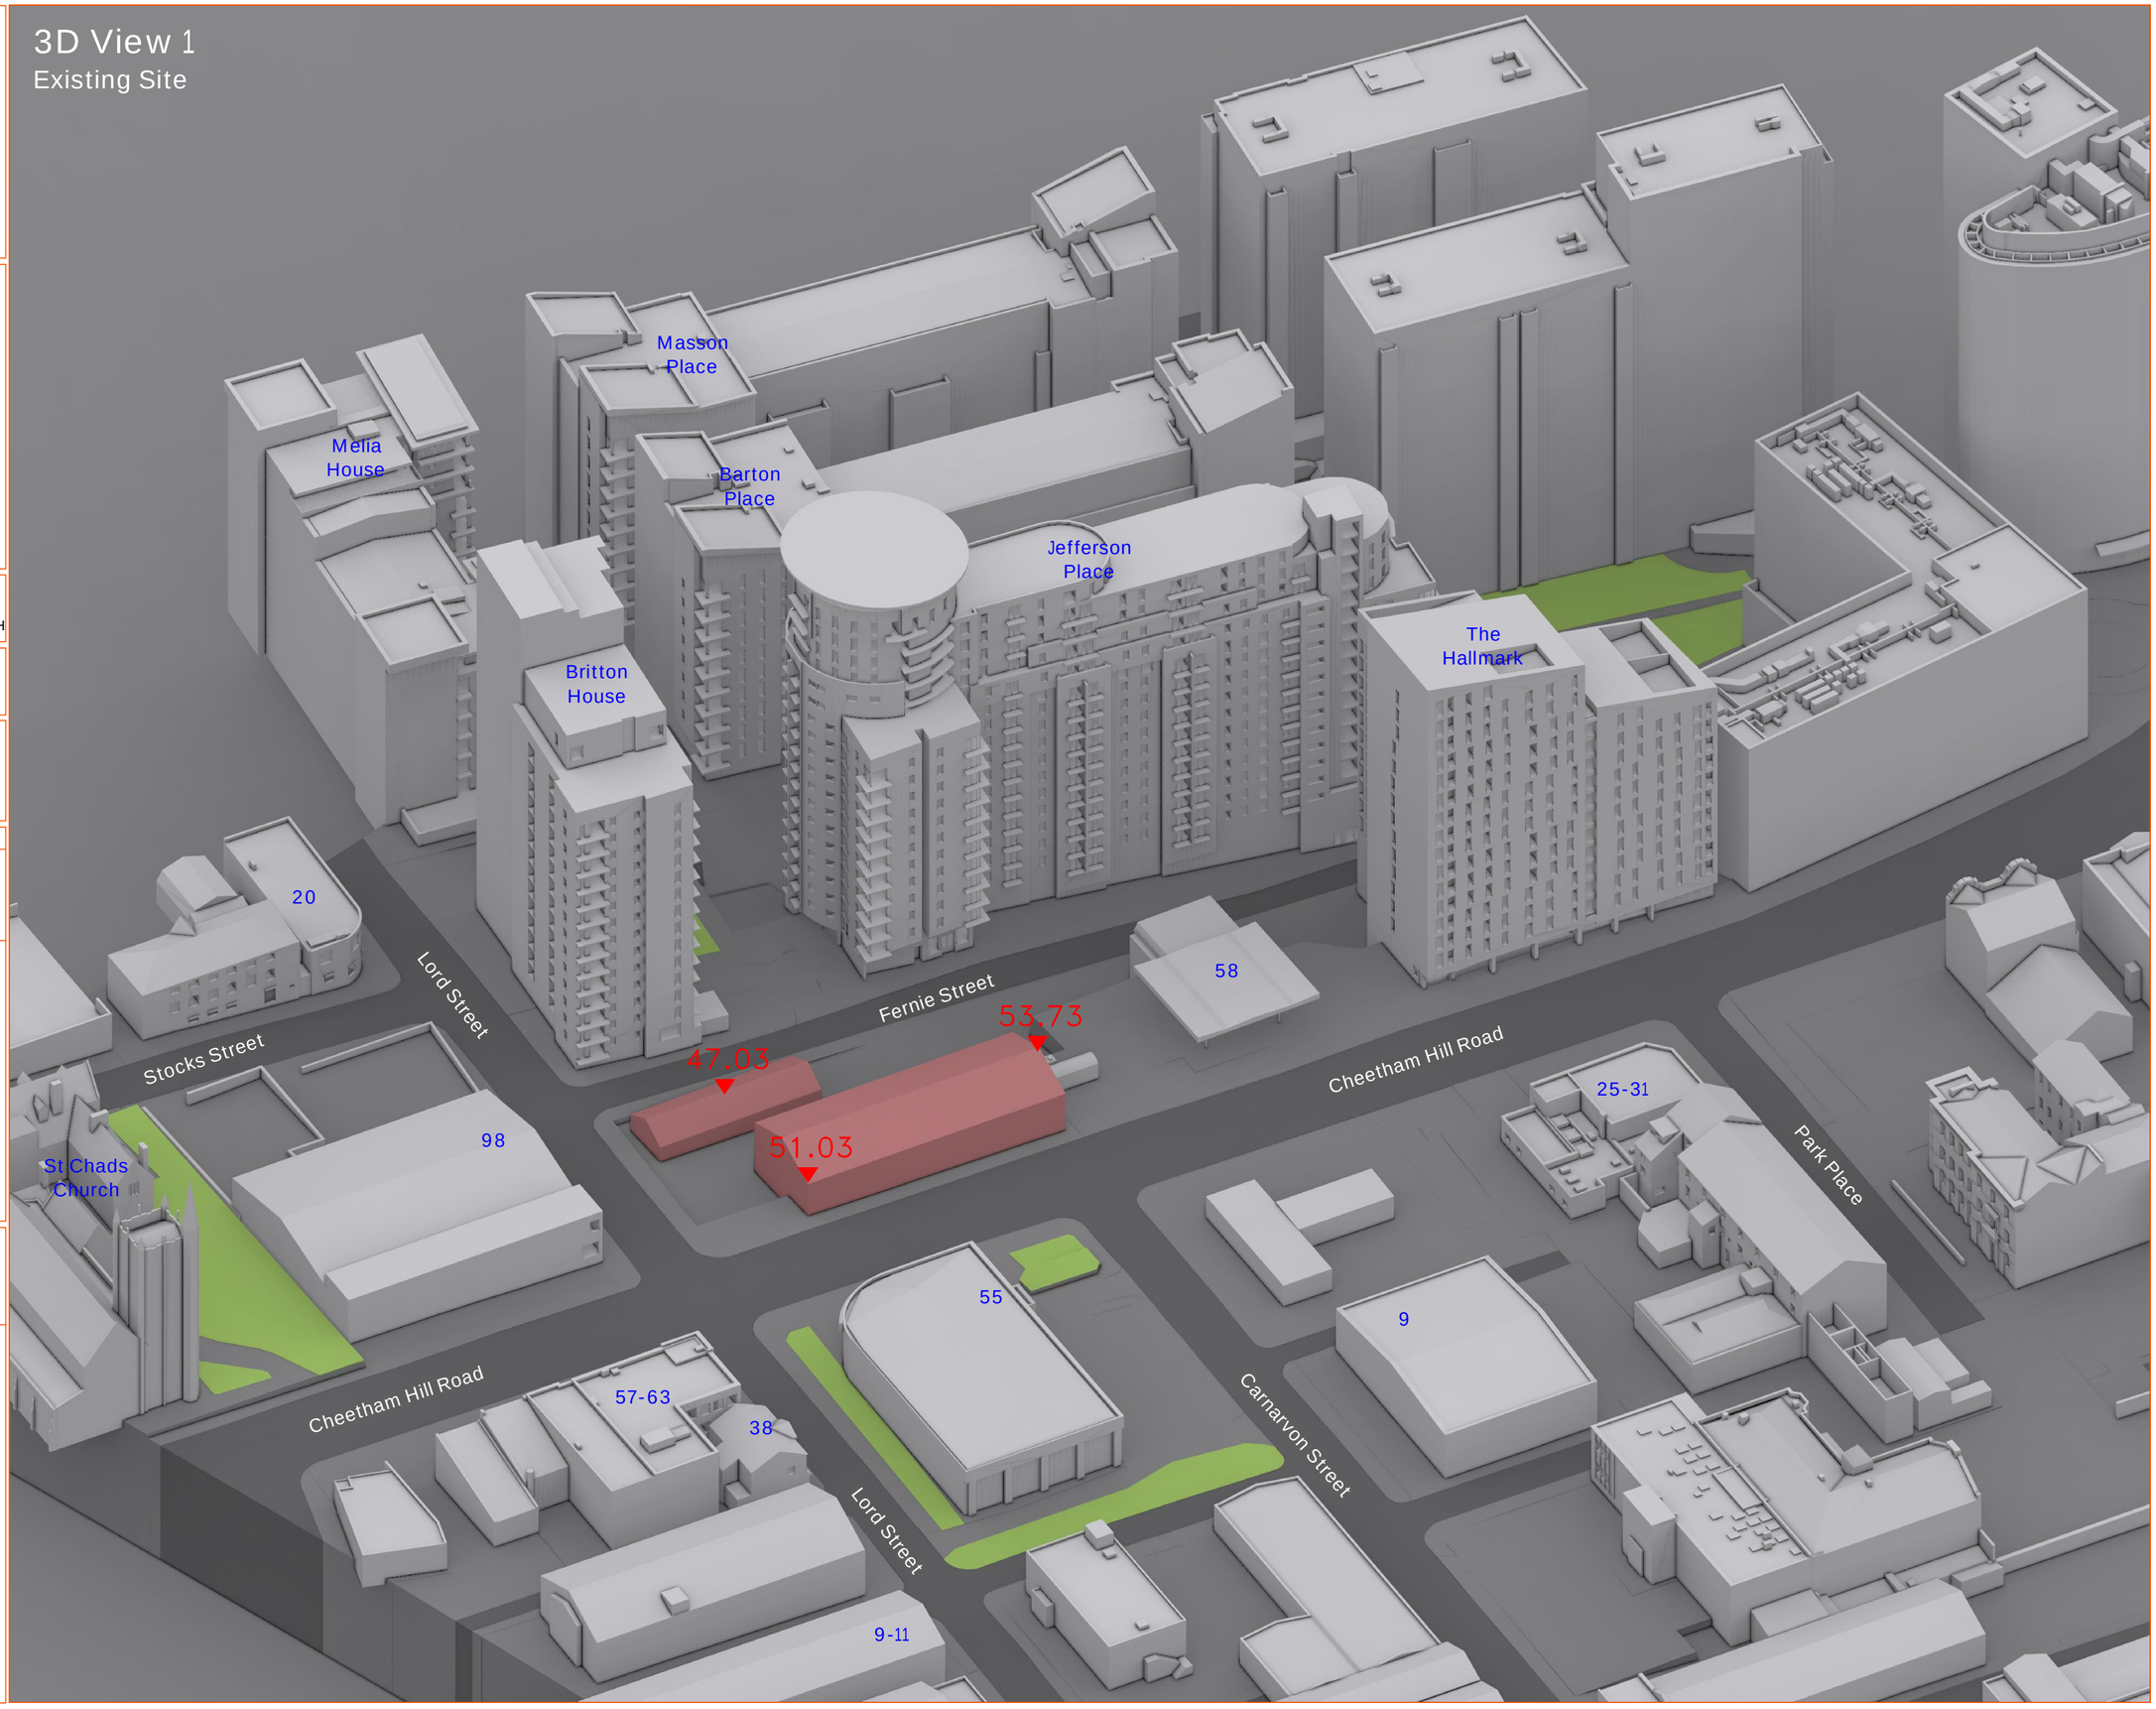

Proximity
3 Barrington Road, Altrincham,
WA14 1GY
weareproximity.co.uk
Tel: 0345 257 5535

CLIENT:
Peak Properties

PROJECT:
Number One Lord Street
Manchester

DRAWING TITLE:
Plan View
Proposed Site

SCALE @ A2:	DATE:	DRAWN:	SC
NTS	03.12.2025	CHECKED:	DMH

DRAWING NUMBER:	REV:
2375_MA-03	02

REV:	NOTES:	DRWN:	DATE:

Massing Legend

Existing
Proposed

All heights in m AOD

NOTES:
No dimensions are to be scaled from this drawing.
All dimensions are to be checked on site, where discrepancy occurs between specification and drawings the supervising officer must be notified.

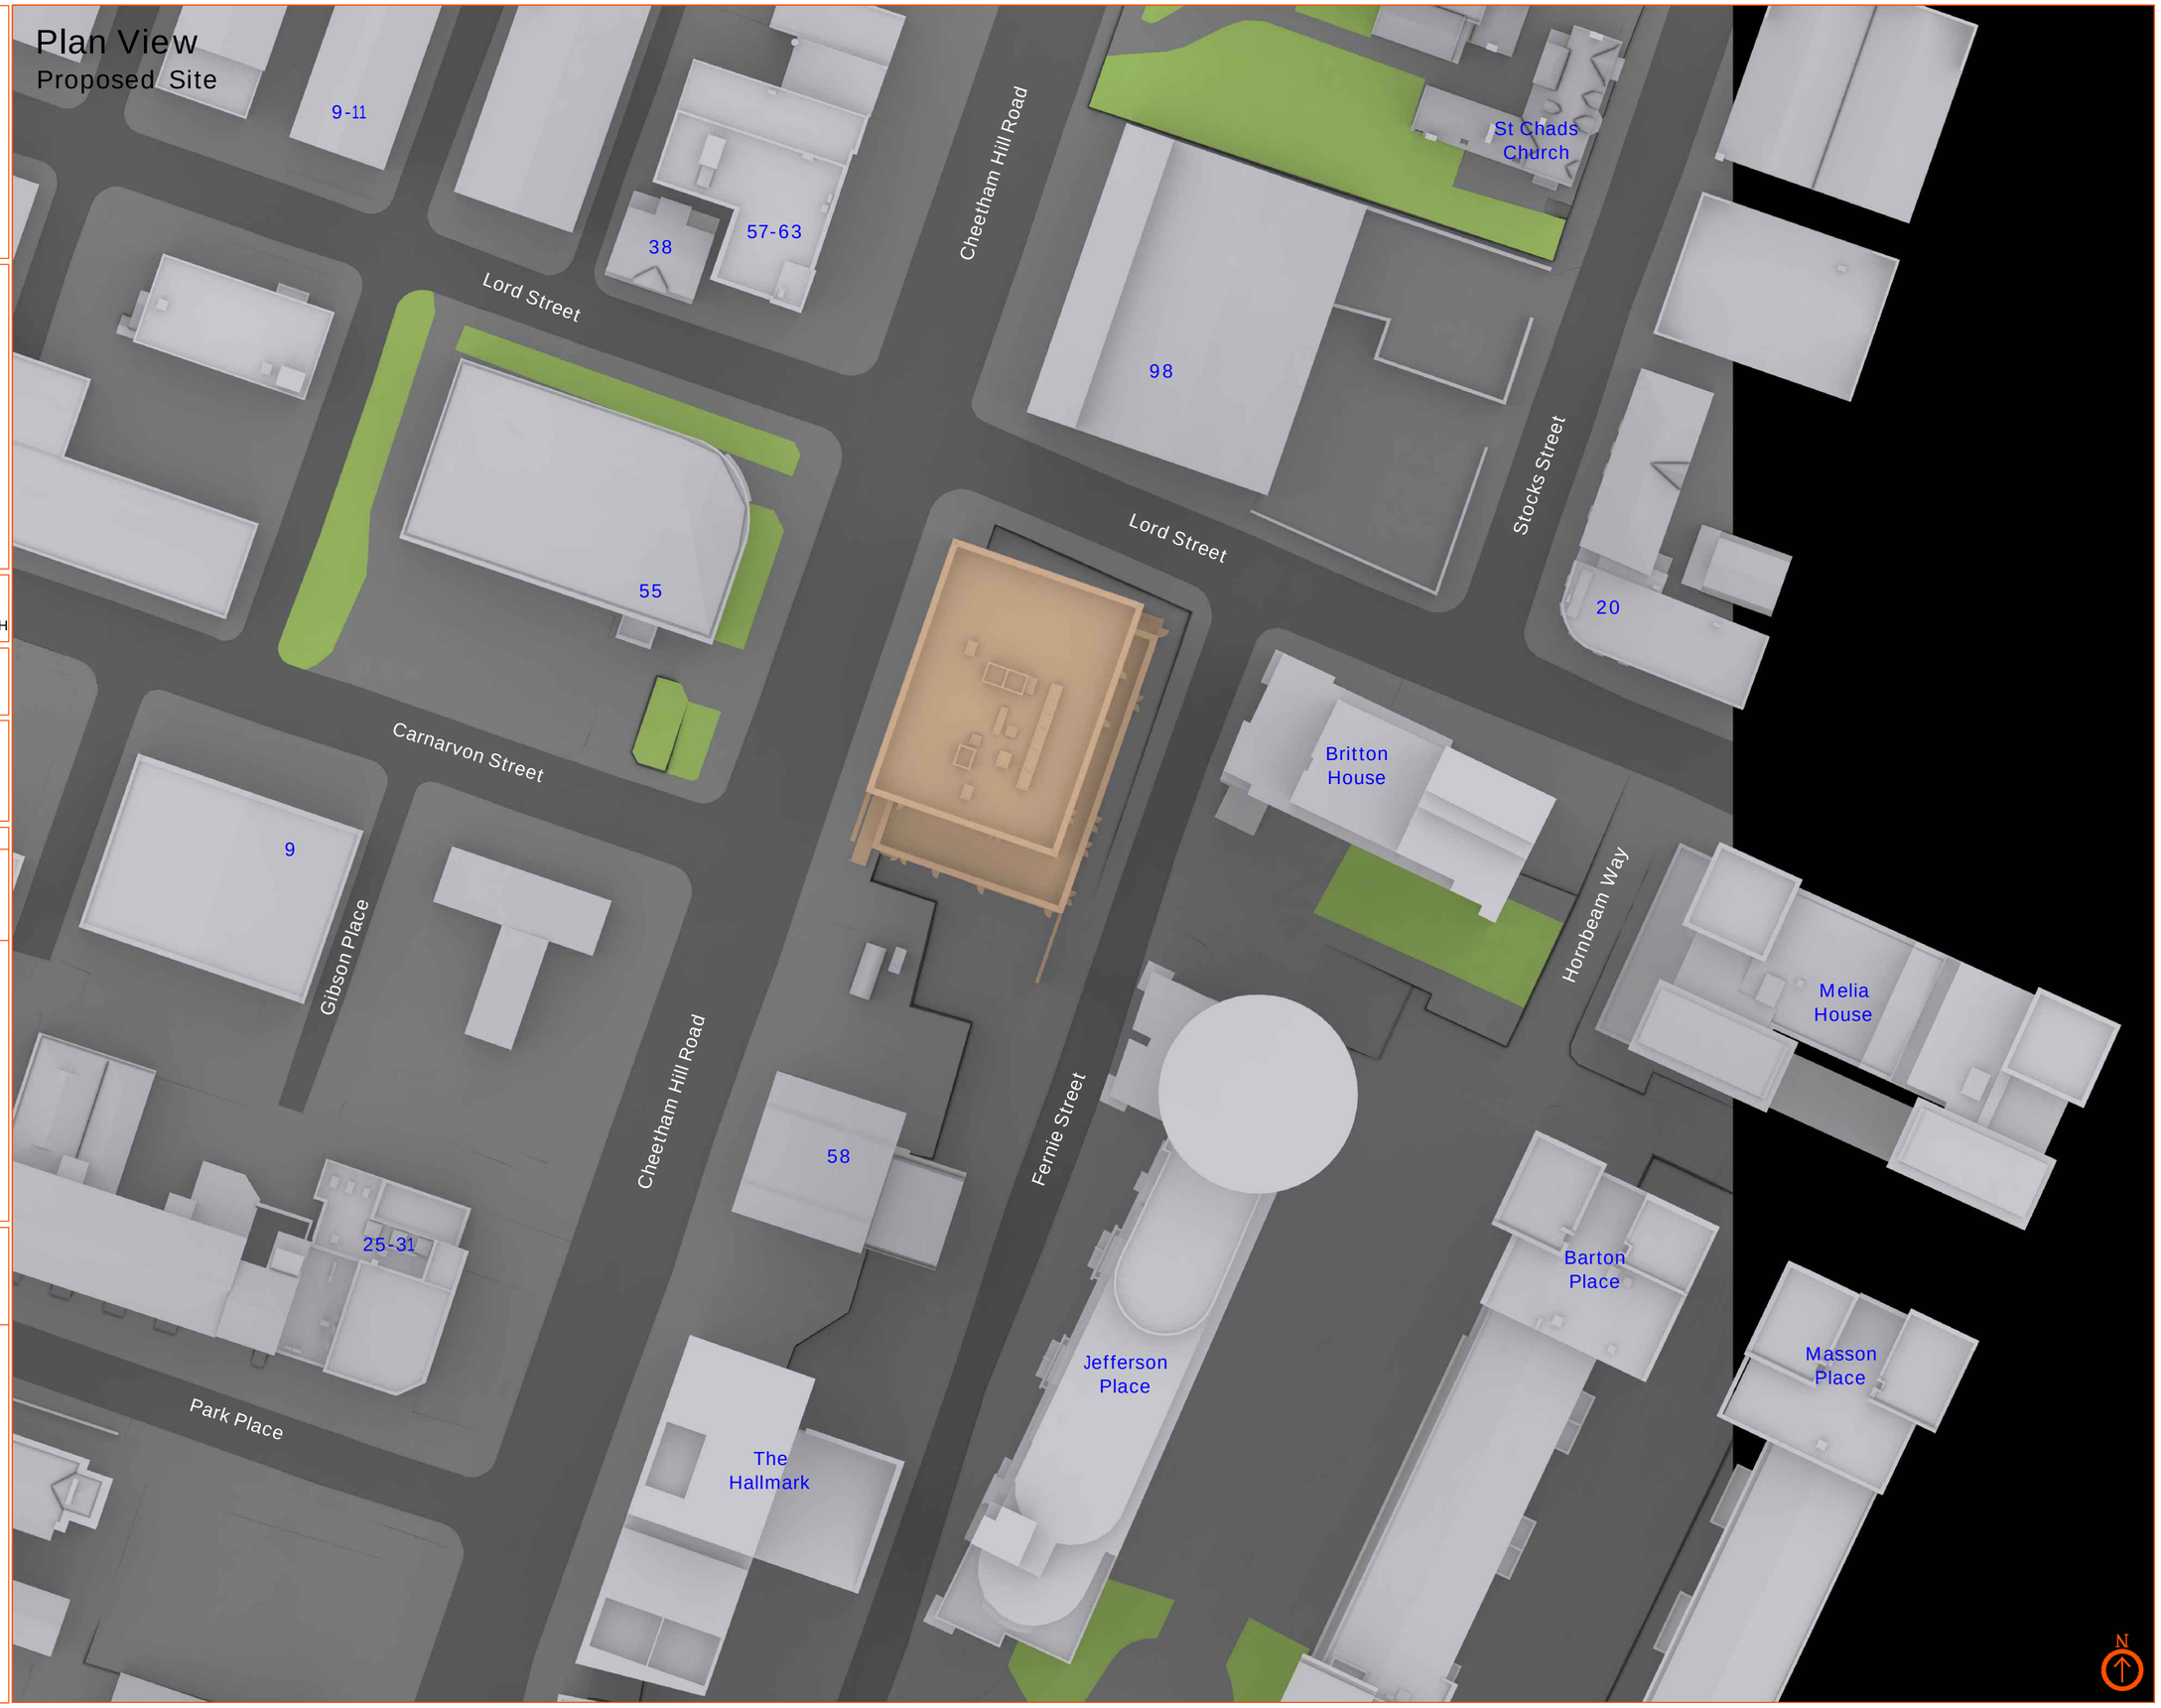

Proximity
3 Barrington Road, Altrincham,
WA14 1GY
weareproximity.co.uk
Tel: 0345 257 5535

CLIENT:
Peak Properties

PROJECT:
Number One Lord Street
Manchester

DRAWING TITLE:
3D View 1
Proposed Site

SCALE @ A2:	DATE:	DRAWN:	SC
NTS	03.12.2025	CHECKED:	DMH

DRAWING NUMBER:	REV:
2375_MA-04	02

REV:	NOTES:	DRWN:	DATE:

Massing Legend

Existing
Proposed

All heights in m AOD

NOTES:
No dimensions are to be scaled from this drawing.
All dimensions are to be checked on site, where discrepancy occurs between specification and drawings the supervising officer must be notified.
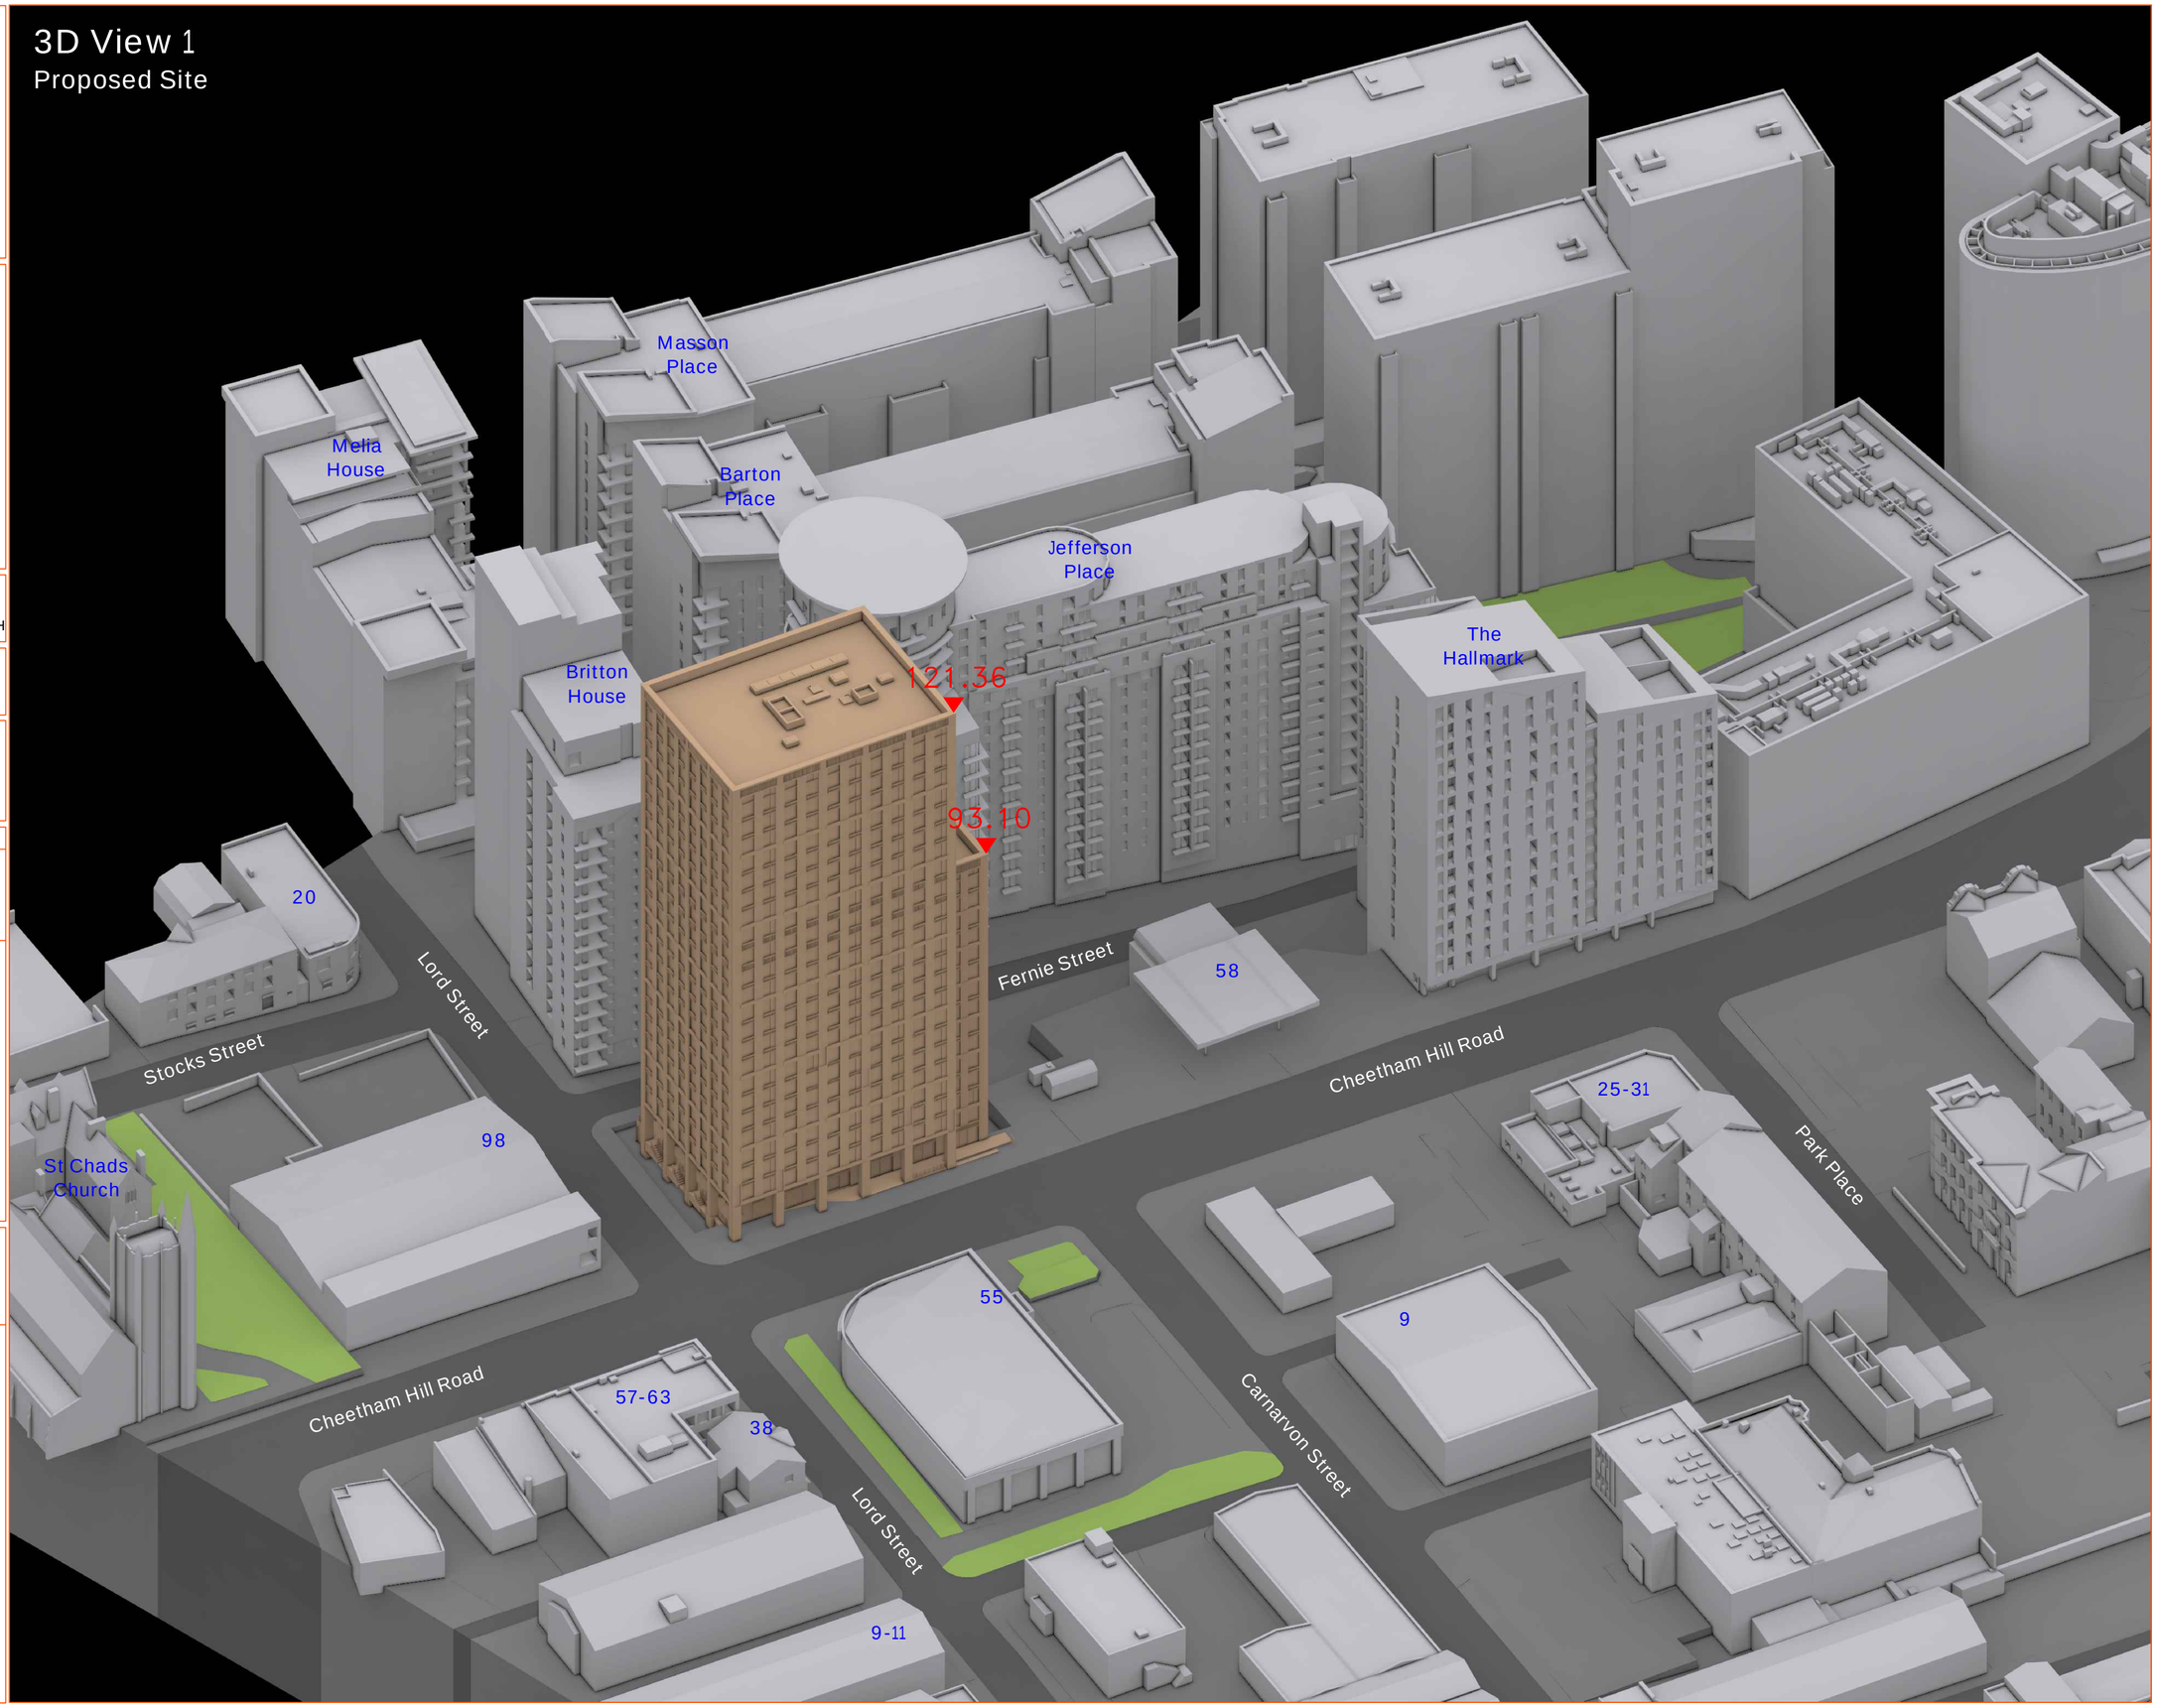
3D View 1
Proposed Site