


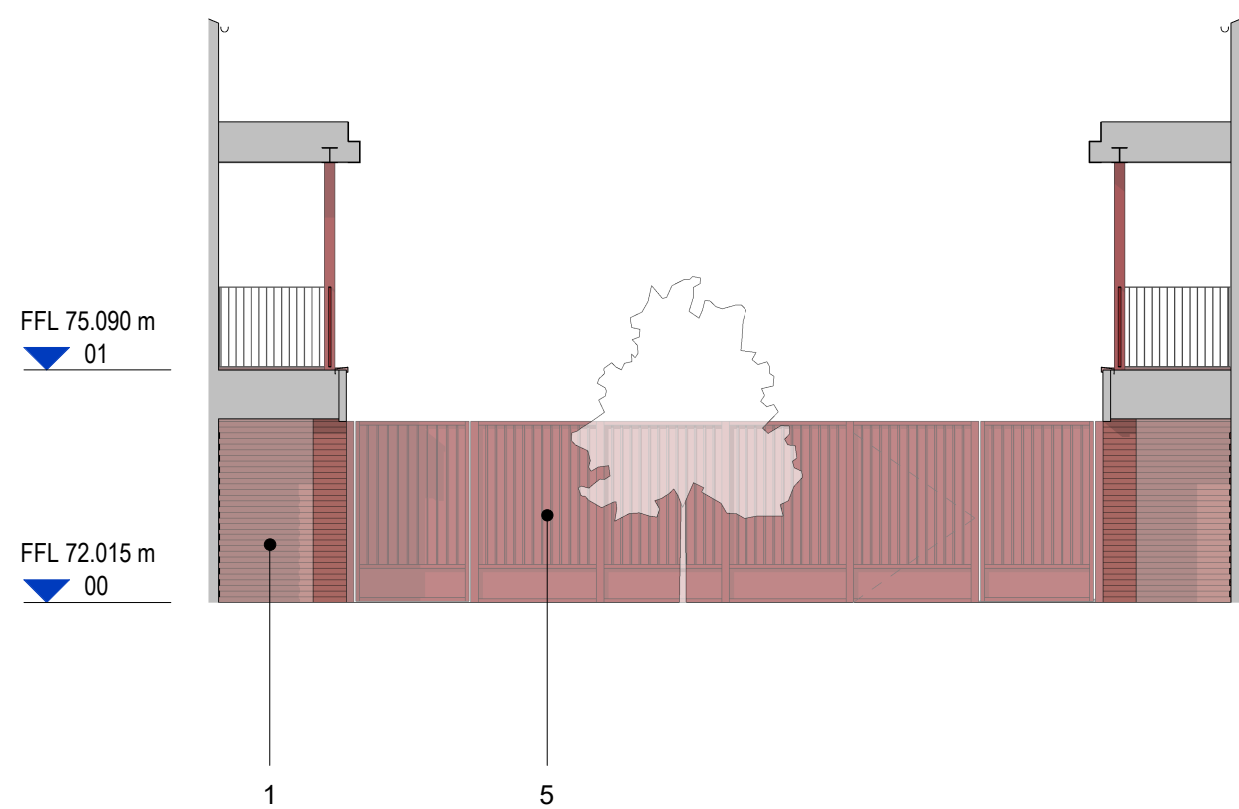


1 Courtyard Elevation - South
1 : 100



2 Courtyard Elevation - North
1 : 100



3 Courtyard Elevation - East
1 : 100

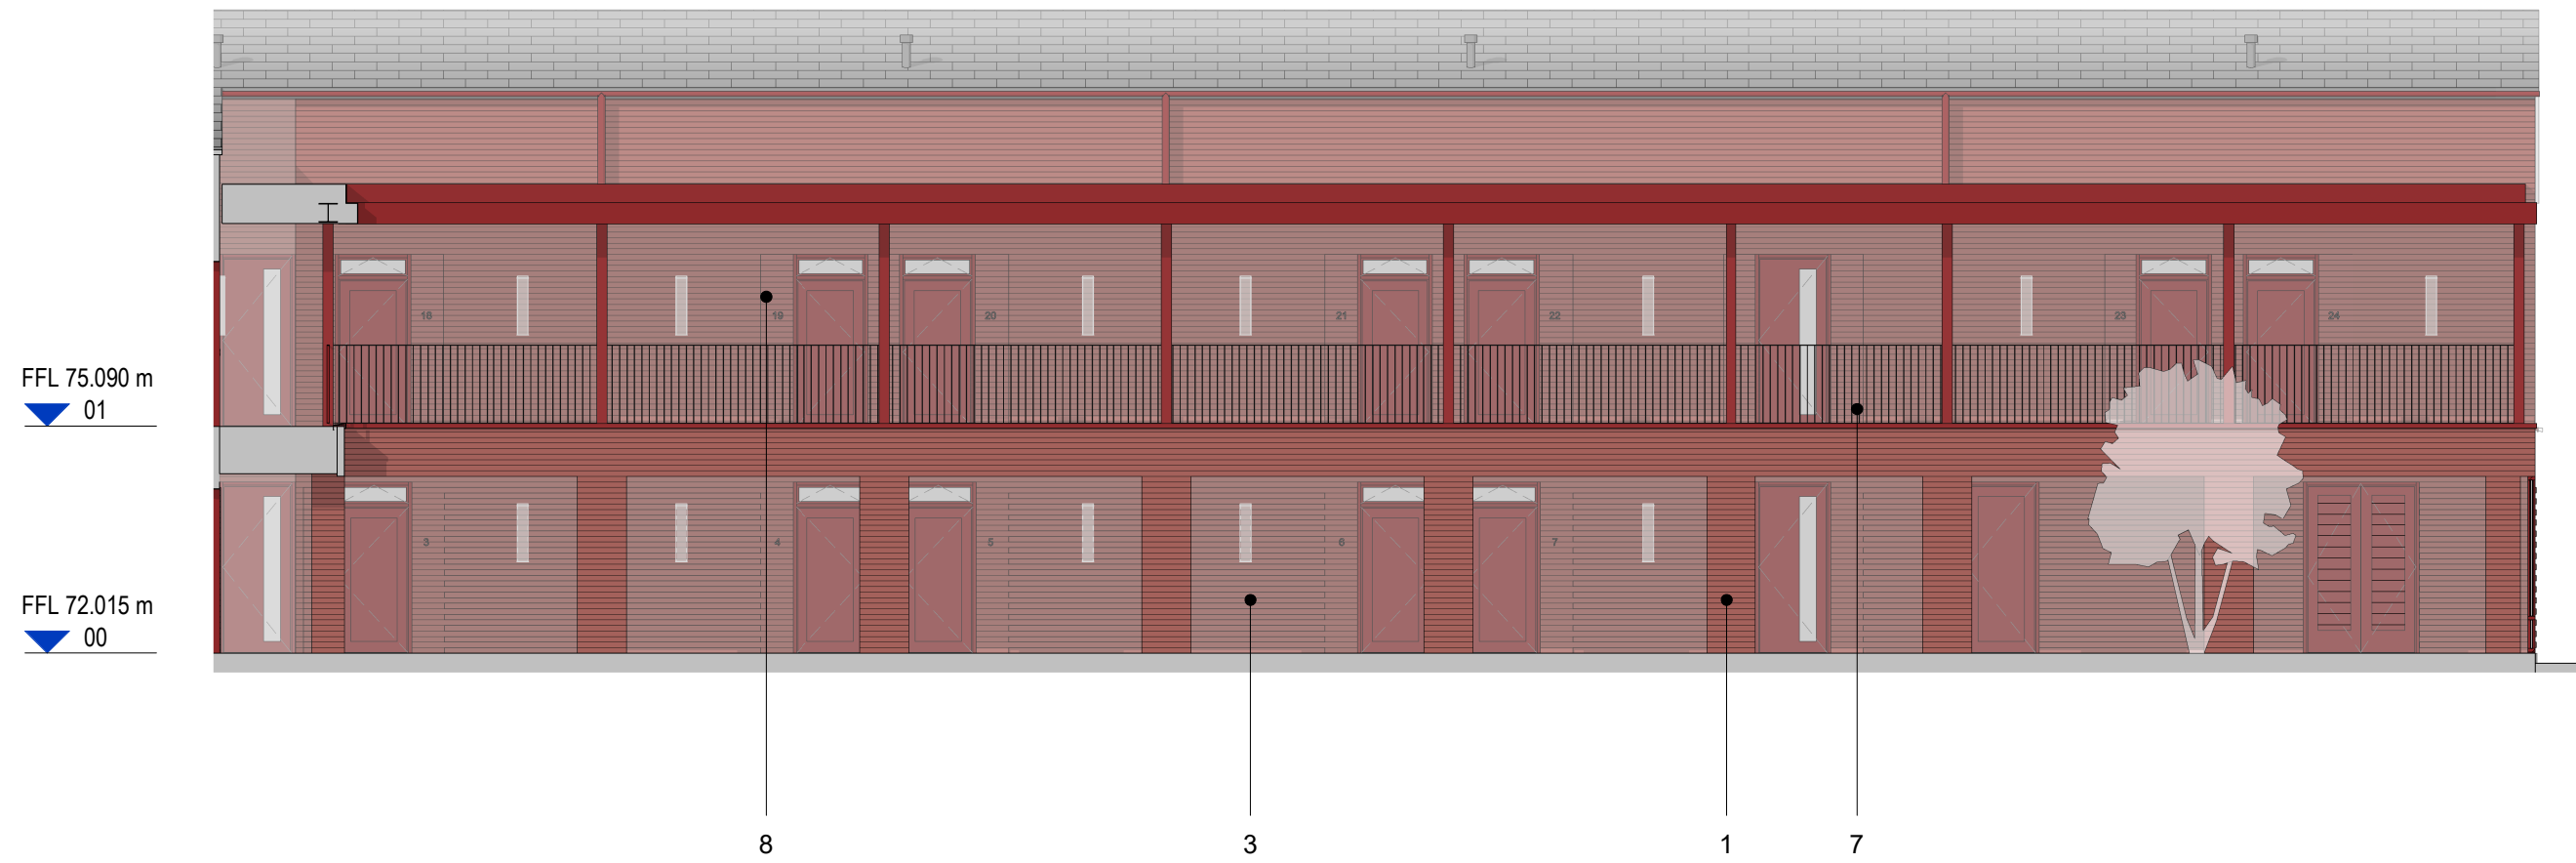


4 Courtyard Elevation - West
1 : 100



Notes

For Planning purposes only
Copyright reserved.

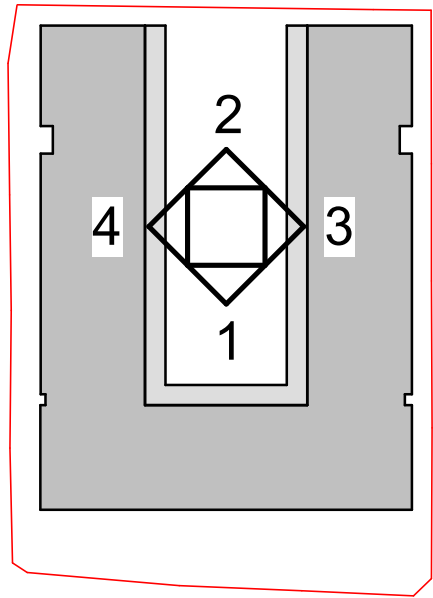

Key Plan

Indicative Materials Key

- 1 Red / brown brickwork
- 2 Dark red / brown framed glazing
- 3 Protruding brickwork detail to ground floor
- 4 Dark grey roof tiles
- 5 Metal fencing with vertical slats
- 6 Dark red louvred screen
- 7 Dark red railing
- 8 Recess brickwork detail to door entrances at first floor

P03	11/02/26	Material updated	JH
P02	09/02/26	Issue for Planning	JH
P01	23/01/26	First Issue	JH

Revisions

Purpose	Status Code
Planning	S2

Client
Centrepoint

Project
Land at Chapman Street, Gorton

Title
Courtyard Elevations

Scale	Size	Date	Drawn	Checked
As indicated	A1	23/01/26	JH	GL

3DReid
www.3DReid.com
Architecture Interiors Masterplanning

Drawing No.	Rev.
250128-3DR-ZZ-XX-DR-A-08102	P03