


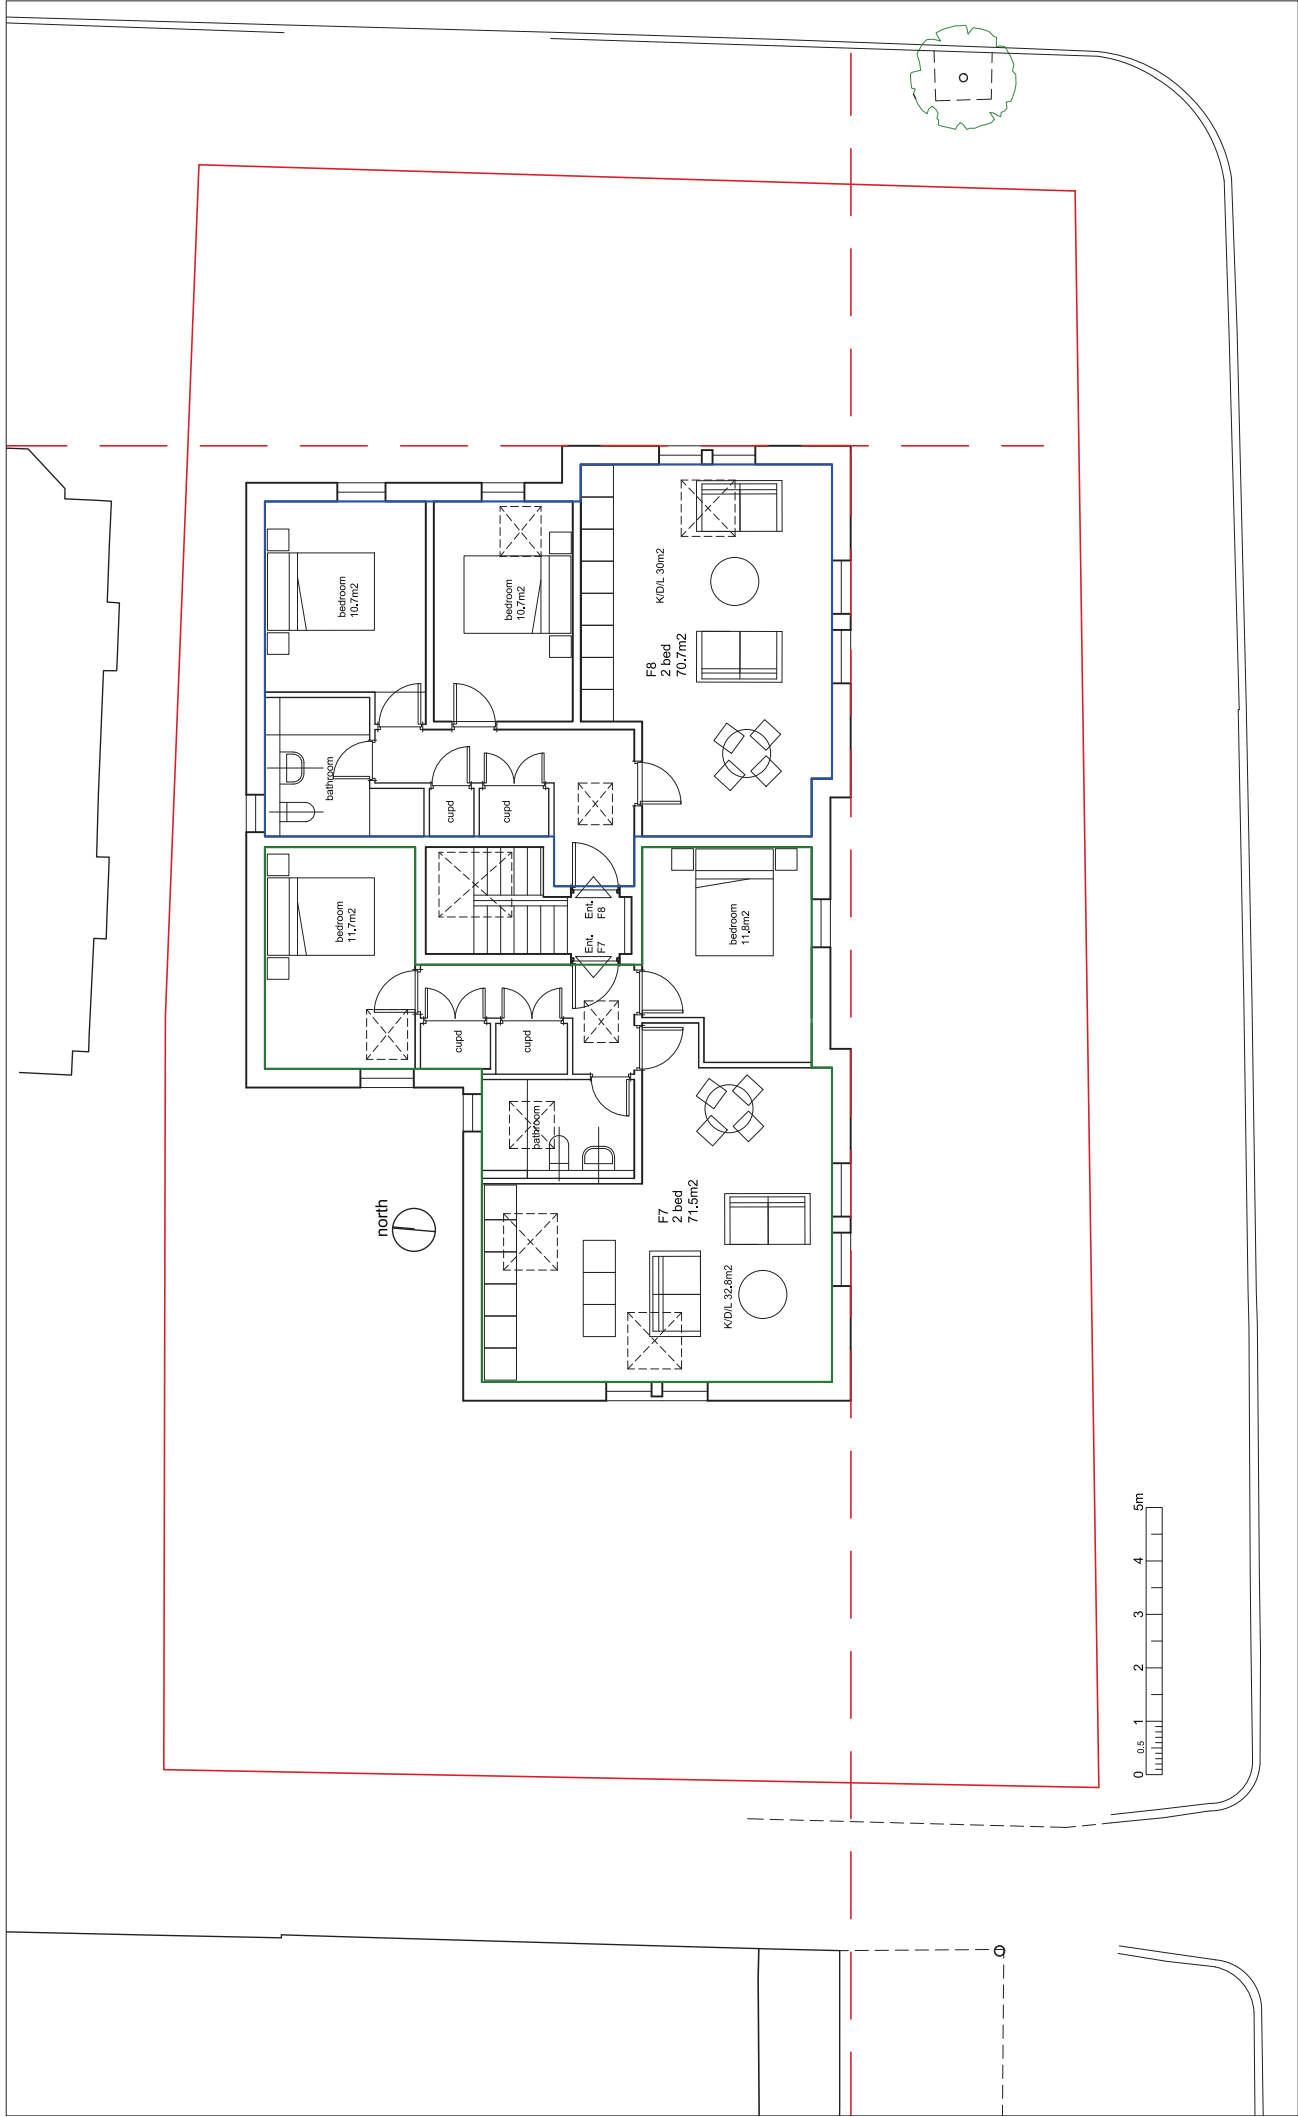

PROJECT	404W	CLIENT	APL	PHASE	PLANNING - PL	DATE	REV	DATE	REV
PROJECT NO	177 - 404W - PL - GA4	PROJECT NO	000000	SCALE	1 : 100	DATE			
DRAWING TITLE	Proposed Second Floor	DRAWING TITLE							