


LOCATION PLAN
SCALE 1:50,000

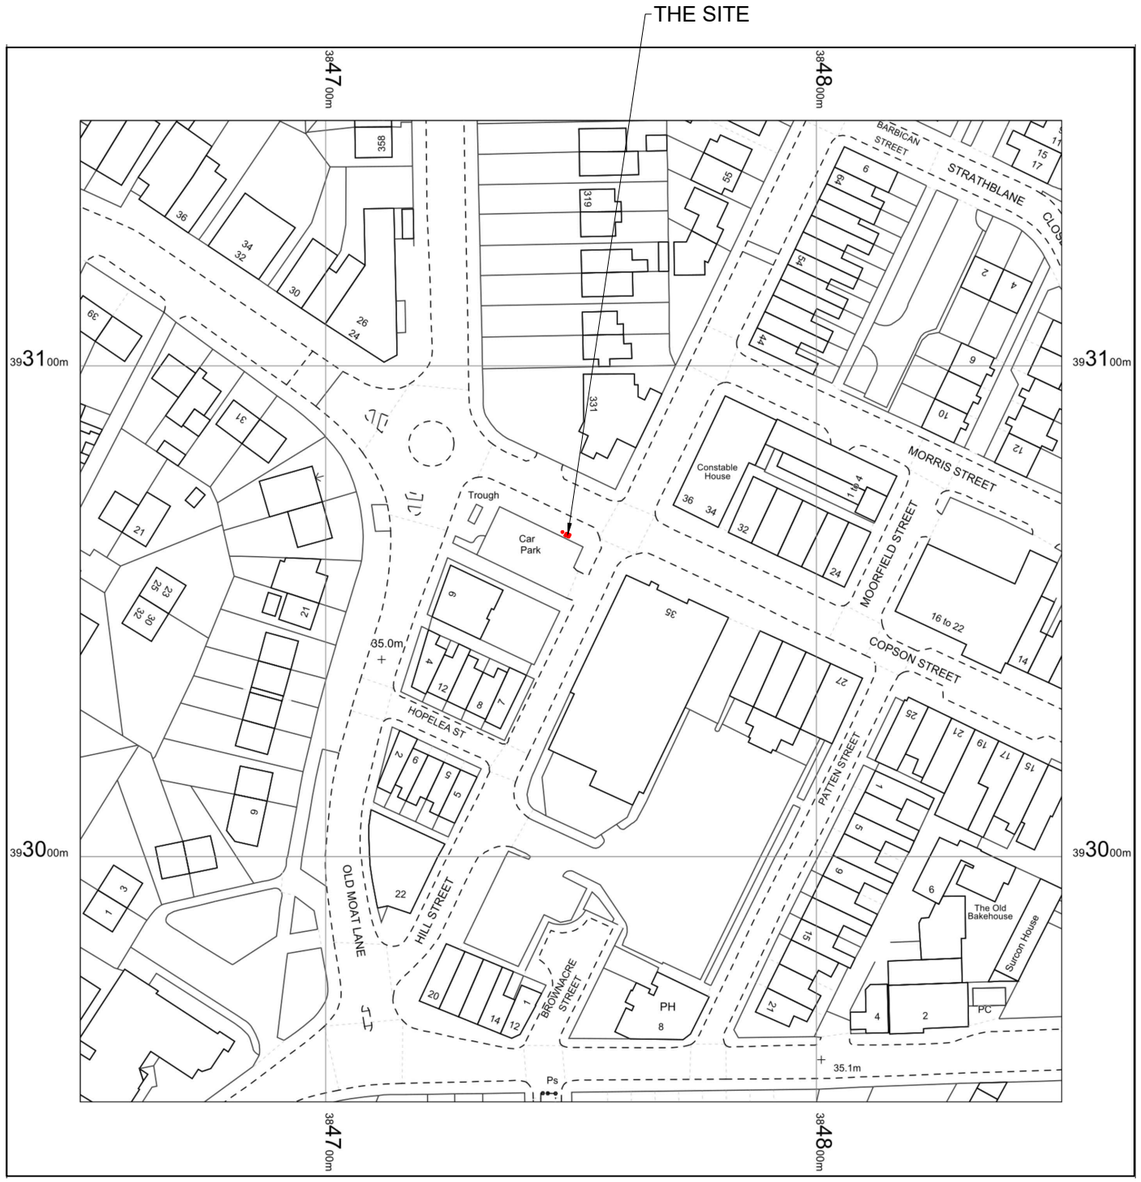

LOCATION PLAN
SCALE 1:1250

© Arqiva
All rights reserved. No part of this publication may be reproduced, stored in a retrieval system or transmitted in any form or by any means (Electronic, Mechanical, Photocopying, Recording or otherwise), without the prior written consent of the Company.

NOTES

BASED UPON ORDNANCE SURVEY DIGITAL DATA WITH THE PERMISSION OF THE CONTROLLER OF HIS MAJESTY'S STATIONERY OFFICE, © CROWN COPYRIGHT. LICENCE NO. 100038864

O.S. LANDRANGER MAP No. 109

	PROJECT:			
	PROJECT:			
	PROJECT:			
	PROJECT:			
	PROJECT: 12284527			
1	LOCATION PLAN	17/11/25	AD	KML
ISS	REVISION	DATE	DRN	APP

arqiva
Crawley Court, Winchester, Hampshire, SO21 2QA
cad.services@arqiva.com

SITE No.	325546

COPSON STREET SW
COPSON STREET
WITHINGTON
MANCHESTER
GREATER MANCHESTER
M20 3HE

NGR	SJ 84749 93068
OS GRID	384749 393068

TITLE
LOCATION PLAN

SCALE	AS SHOWN	
DRAWN	AD	21/10/25
APPROVED	KML	17/11/25
DRAWING No.	SHEET 1 OF 1	REV.
325546-00-004-ML001		1

A3