




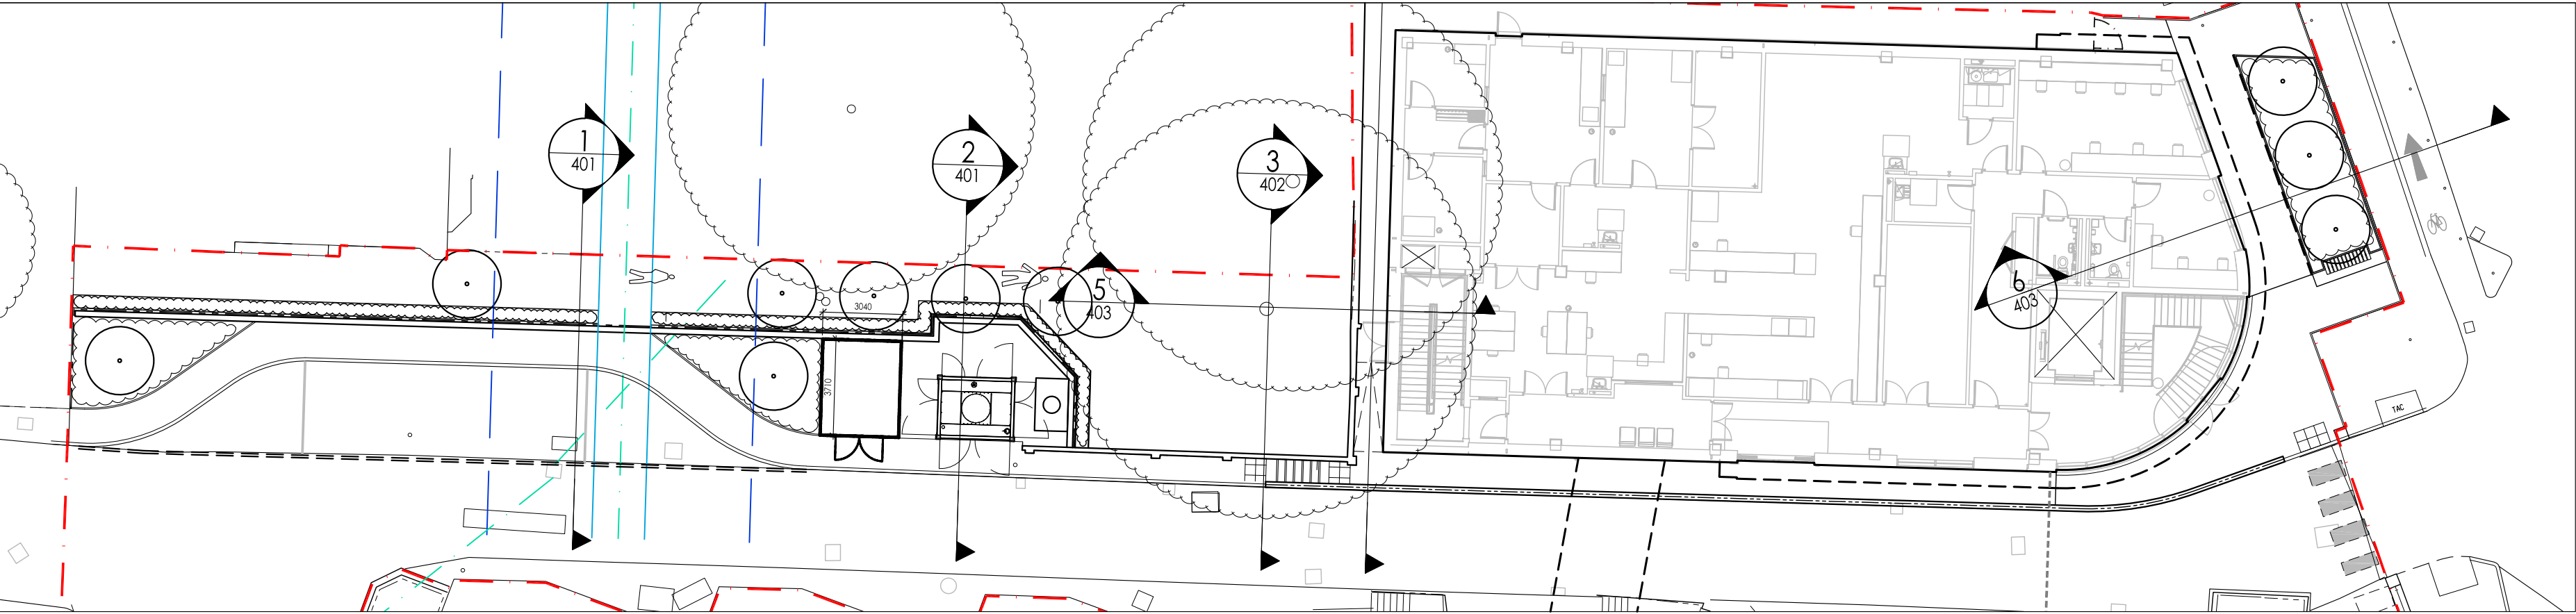

Section location plan
Scale 1:200

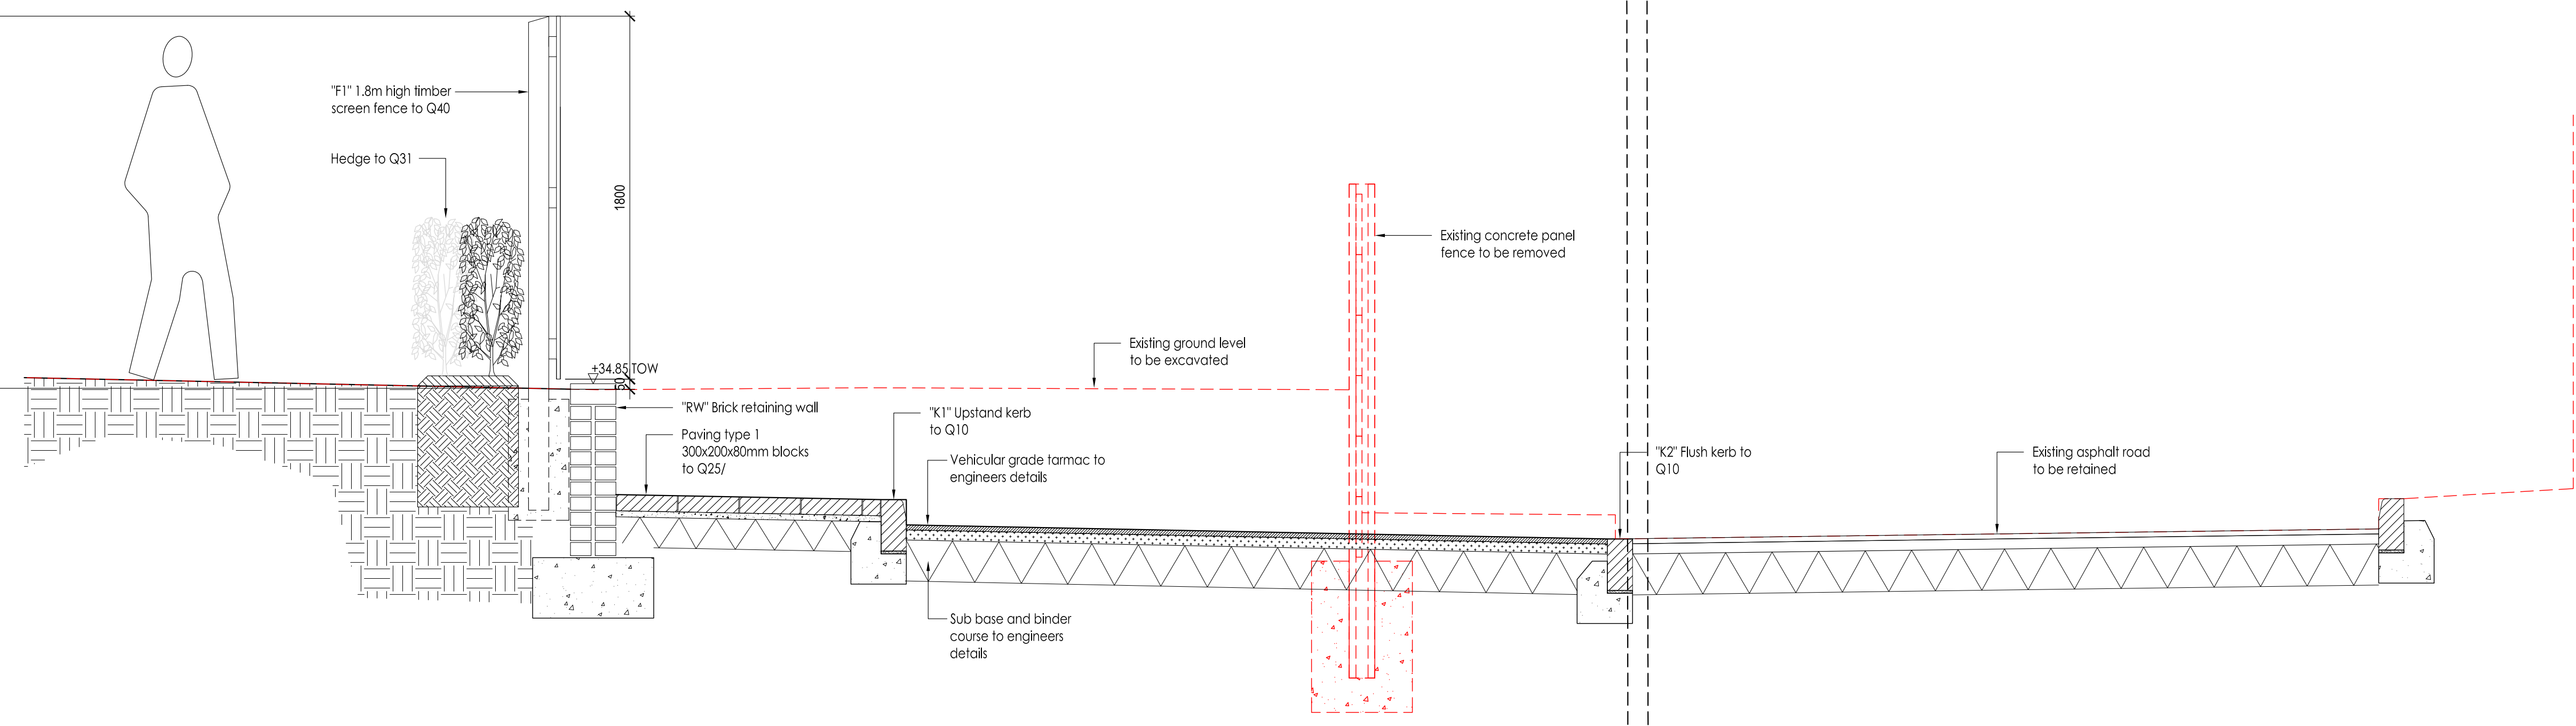

Section 1
Scale 1:20

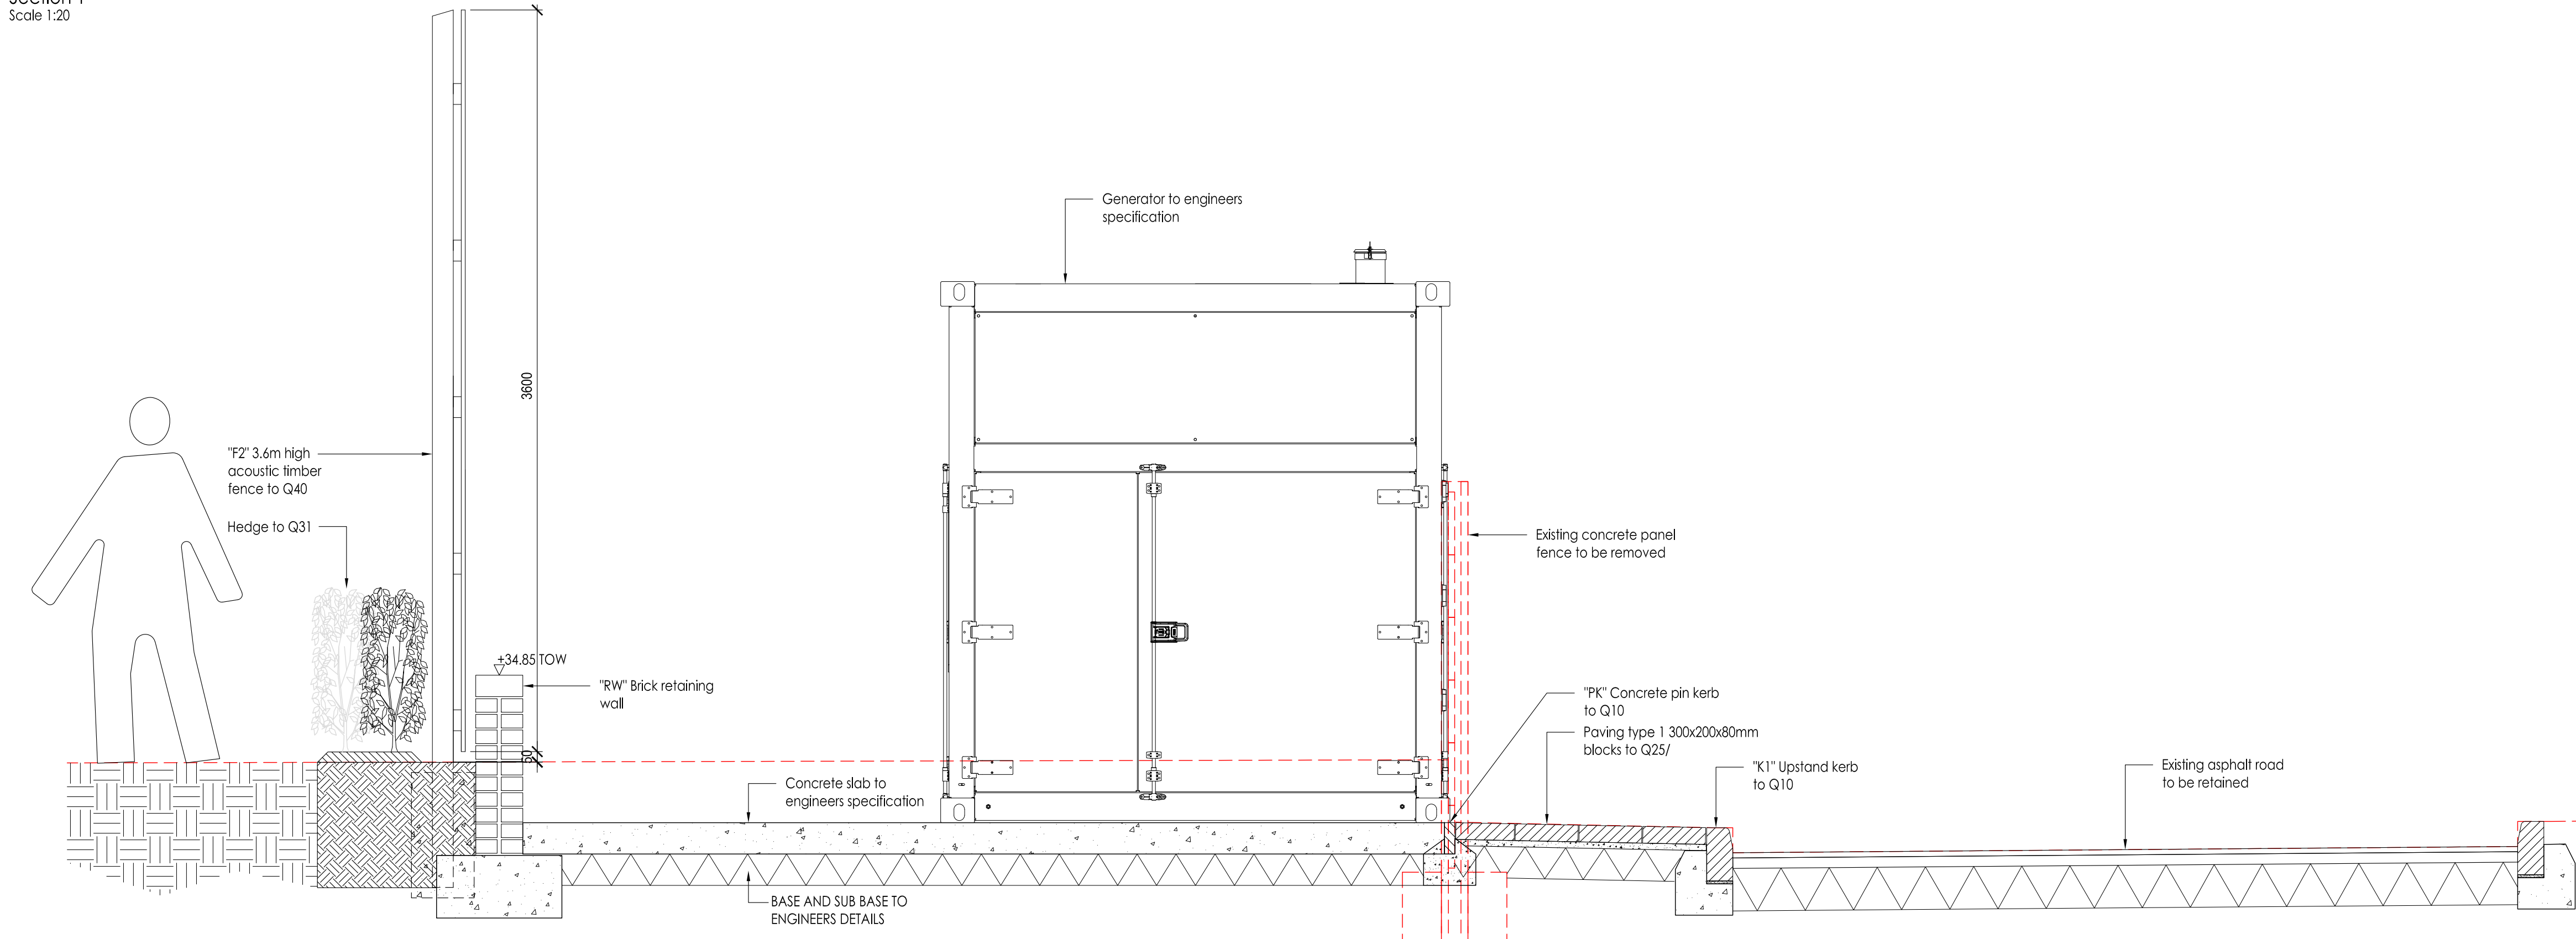

Section 2
Scale 1:20

NOTES:

DO NOT SCALE. Use figured dimensions only. The contractor is requested to check all dimensions before the work is put in hand. Copyright of this drawing belongs solely to Iteriad Ltd ©. This drawing must only be used for the purpose for which it is supplied and its contents must not be reproduced for any purpose without written permission. Areas indicated, or areas calculated from this drawing should be used for valuation purposes or as the basis for development contracts. Iteriad Ltd is a limited liability company registered in England and Wales. Number 7966573

KEY PLAN

P02	UPDATED TO INCLUDE ACOUSTIC FENCING TO GENERATOR	IF	MS	27.01.26
P01	FIRST ISSUE	IF	MS	09.12.25
REV	DETAILS	DRAWN BY	CHECKED BY	CHECKED DATE

DRAWING RECORD

STATUS
S3 - For Review, Comment and Approval

CLIENT

MASTERPLANNERS/LANDSCAPE ARCHITECTS
(iteriad)
Studio
2 Craigwood Cottages,
Eckington,
Windermere,
Cumbria
LA23 1LG
T: (+44) 15394 43018
E: studio@iteriad.com
W: www.iteriad.com

PROJECT TITLE
Christie Pathology Works

DRAWING TITLE
Landscape Sections
Sheet 1 of 4

SCALE	DRAWN BY	DATE
1:20@A1	IF	DEC '25
JOB/DRAWING NUMBER	REVISION	
NPD-Z1-ITR-G710-SE-XX-0401	P02	