
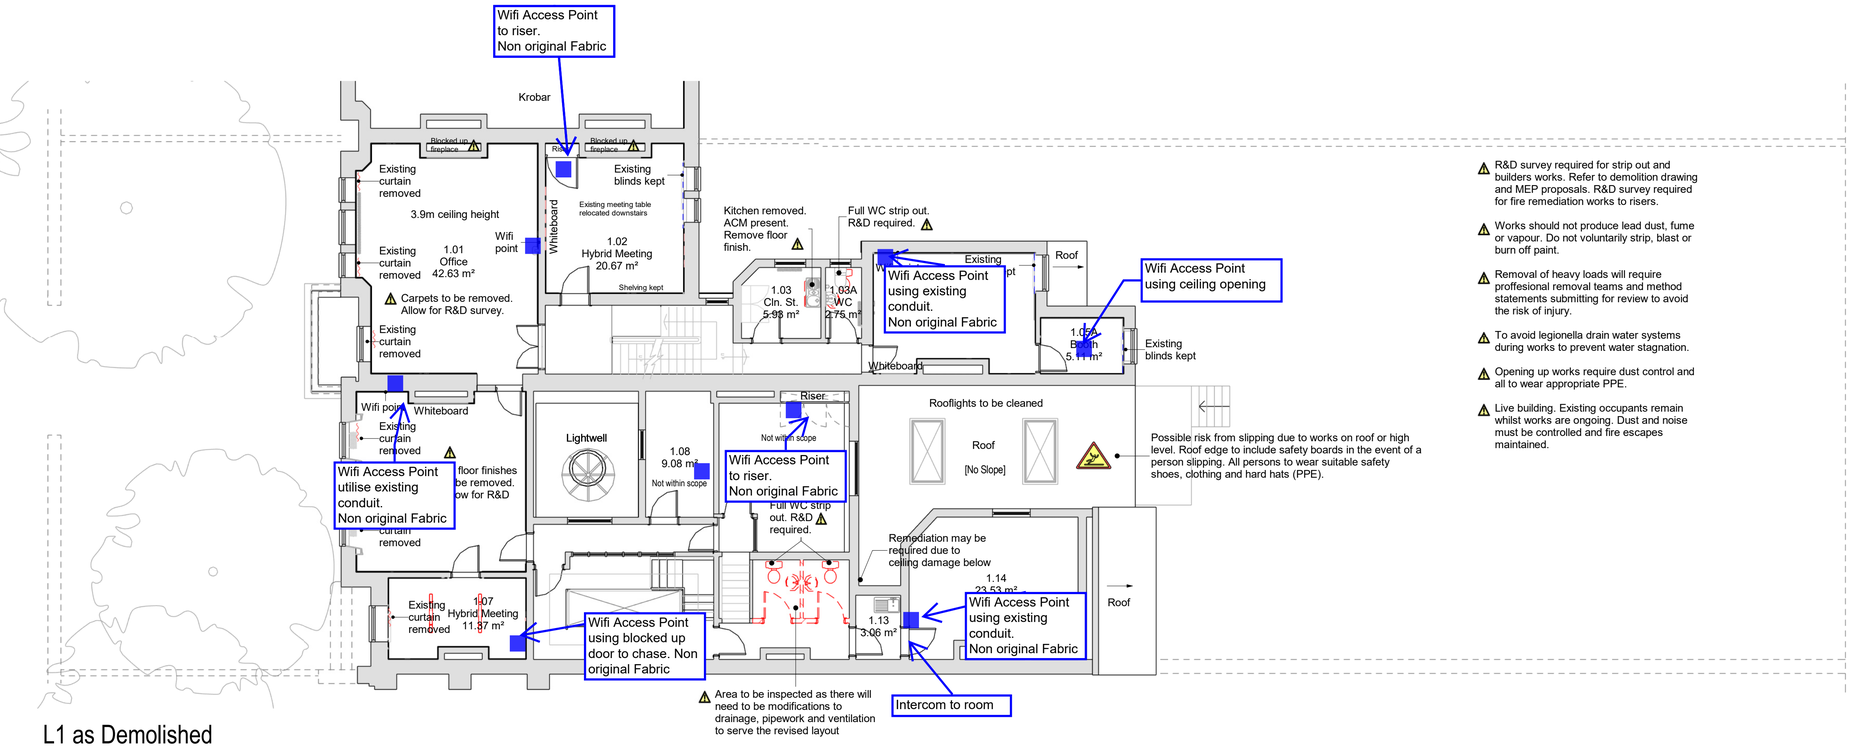


L1 as Demolished

1 : 100 @ A1

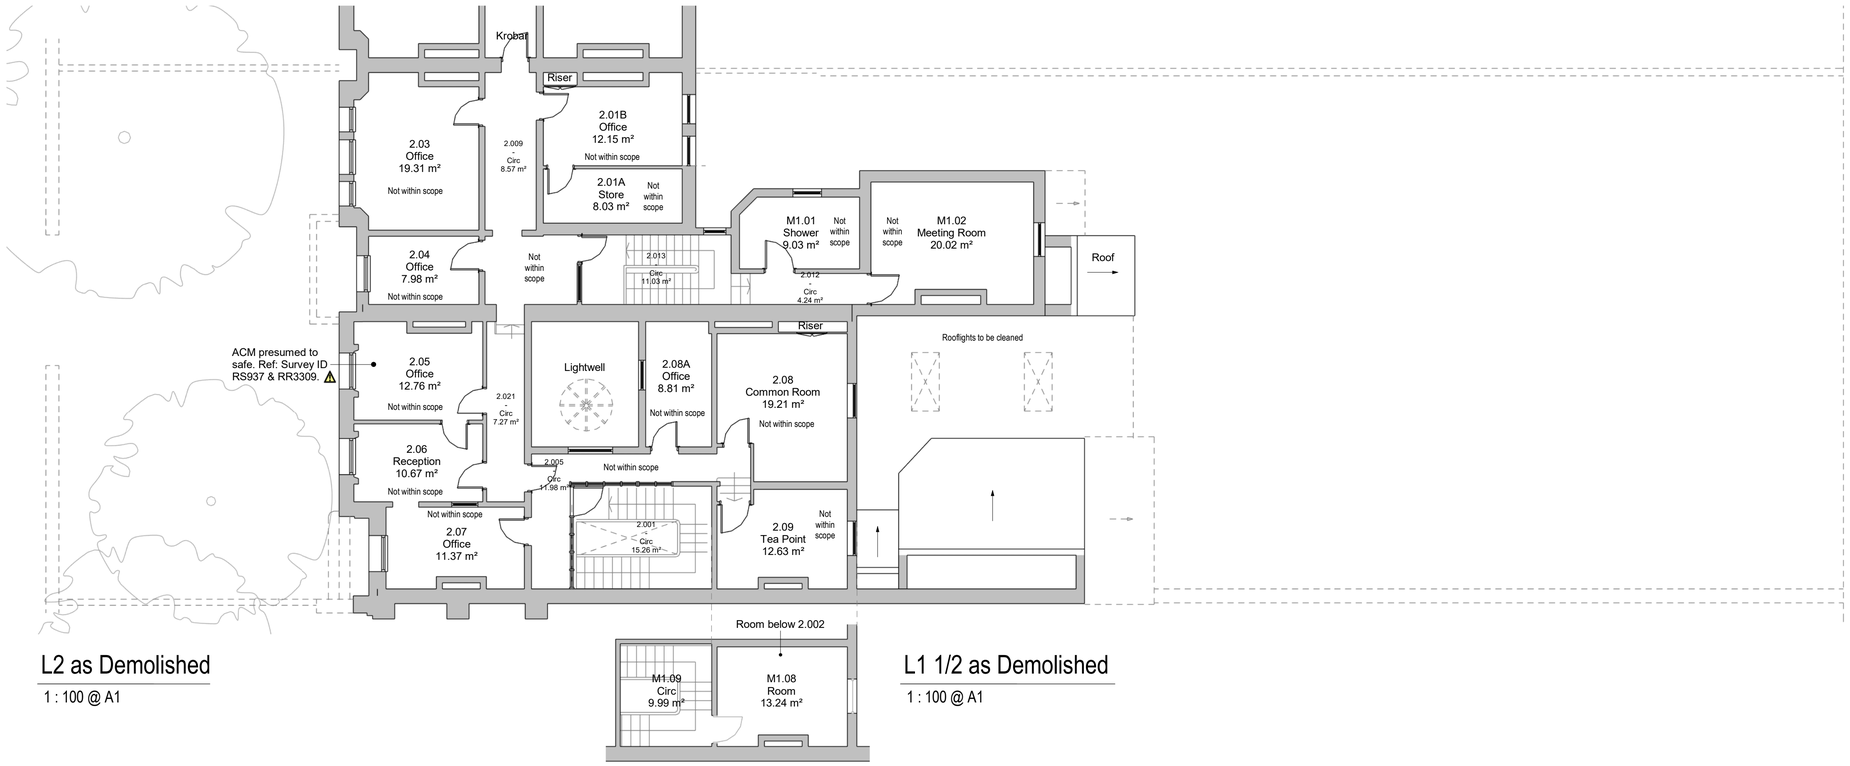

L2 as Demolished


1 : 100 @ A1

L1 1/2 as Demolished

1 : 100 @ A1

NOTES

1. Do not scale from this drawing.
2. All measurements are in millimetres unless stated otherwise.
3. This drawing is to be read in conjunction with the specification and all relevant Architectural, Electrical, Mechanical and Structural drawings.
4. (c) University of Manchester this drawing must not be reproduced without permission.
5. Directorate of Estates and Facilities to be notified of any discrepancies.

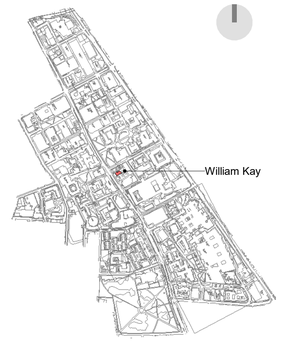

0 2m 4m 8m

1:100 @ A1

Plans shown as indicative. Survey required. Plans have been drawn using UoM existing asset drawings.

Any MEP shown is as indivative and not to be used for pricing and construction.

Denotes area of strip out

Wifi upgrade - non original fabric

Chase required - Original fabric

Rev	Description	Date	By	Auth
P02	Updated R&D notes for MEP works as advised by TetraTech.	14-02-25	JL	JL
P01	First issue. Issued for comments.	29-10-24	JL	JL

MANCHESTER 1824
The University of Manchester

Directorate of Estates and Facilities
Beyer Building
The University of Manchester
Oxford Road
Manchester
M13 9PL

HALLIDAY MEECHAM ARCHITECTS

Halliday Meecham Architects Limited
111 Piccadilly Manchester M1 2HY
+44 (0)161 661 5566
4 Devonshire Street London W1W 5DT
+44 (0)203 440 5175
hma@hallidaymeecham.com
www.hallidaymeecham.com

Drawing Status: PRELIMINARY

Project: UoM NZC Decant Works - 5668

Building Name: William Kay House | Building No.: 016AA

Site Name: William Kay House

Sub Site Name: Oxford Road

Drawing Title: William Kay L1 & L2 as Demolished

PM	Drawn	Checked	Authorised
ME	JL	FW	HMA

Scale @A1	Date	Date	Date
1:100	06-02-2024	06-02-2024	06-02-2024

Drawing Number: 5668-HMA-WK-ZZ-DR-A-0502 | Revision: P02

Original Drawing Paper Size 841mm x 594mm

28/02/2025 17:20:23
C:\Users\jleel\Documents\5668-HMA-WK-ZZ-M3-A-00001_P01 - William Kay_jleelvPVY4.rvt