


Ref No: 6331/002

CLIENT:
Alam Investment Ltd
22 Banff Road Rusholme
Manchester M14 5TA
THE CHANGE OF USE OF
A DELAPIDATED
EXISTING C3 DWELLING
HOUSE TO A
5 BED C4 HMO WITH
MINOR INTERNAL &
EXTERNAL ALTERATIONS.

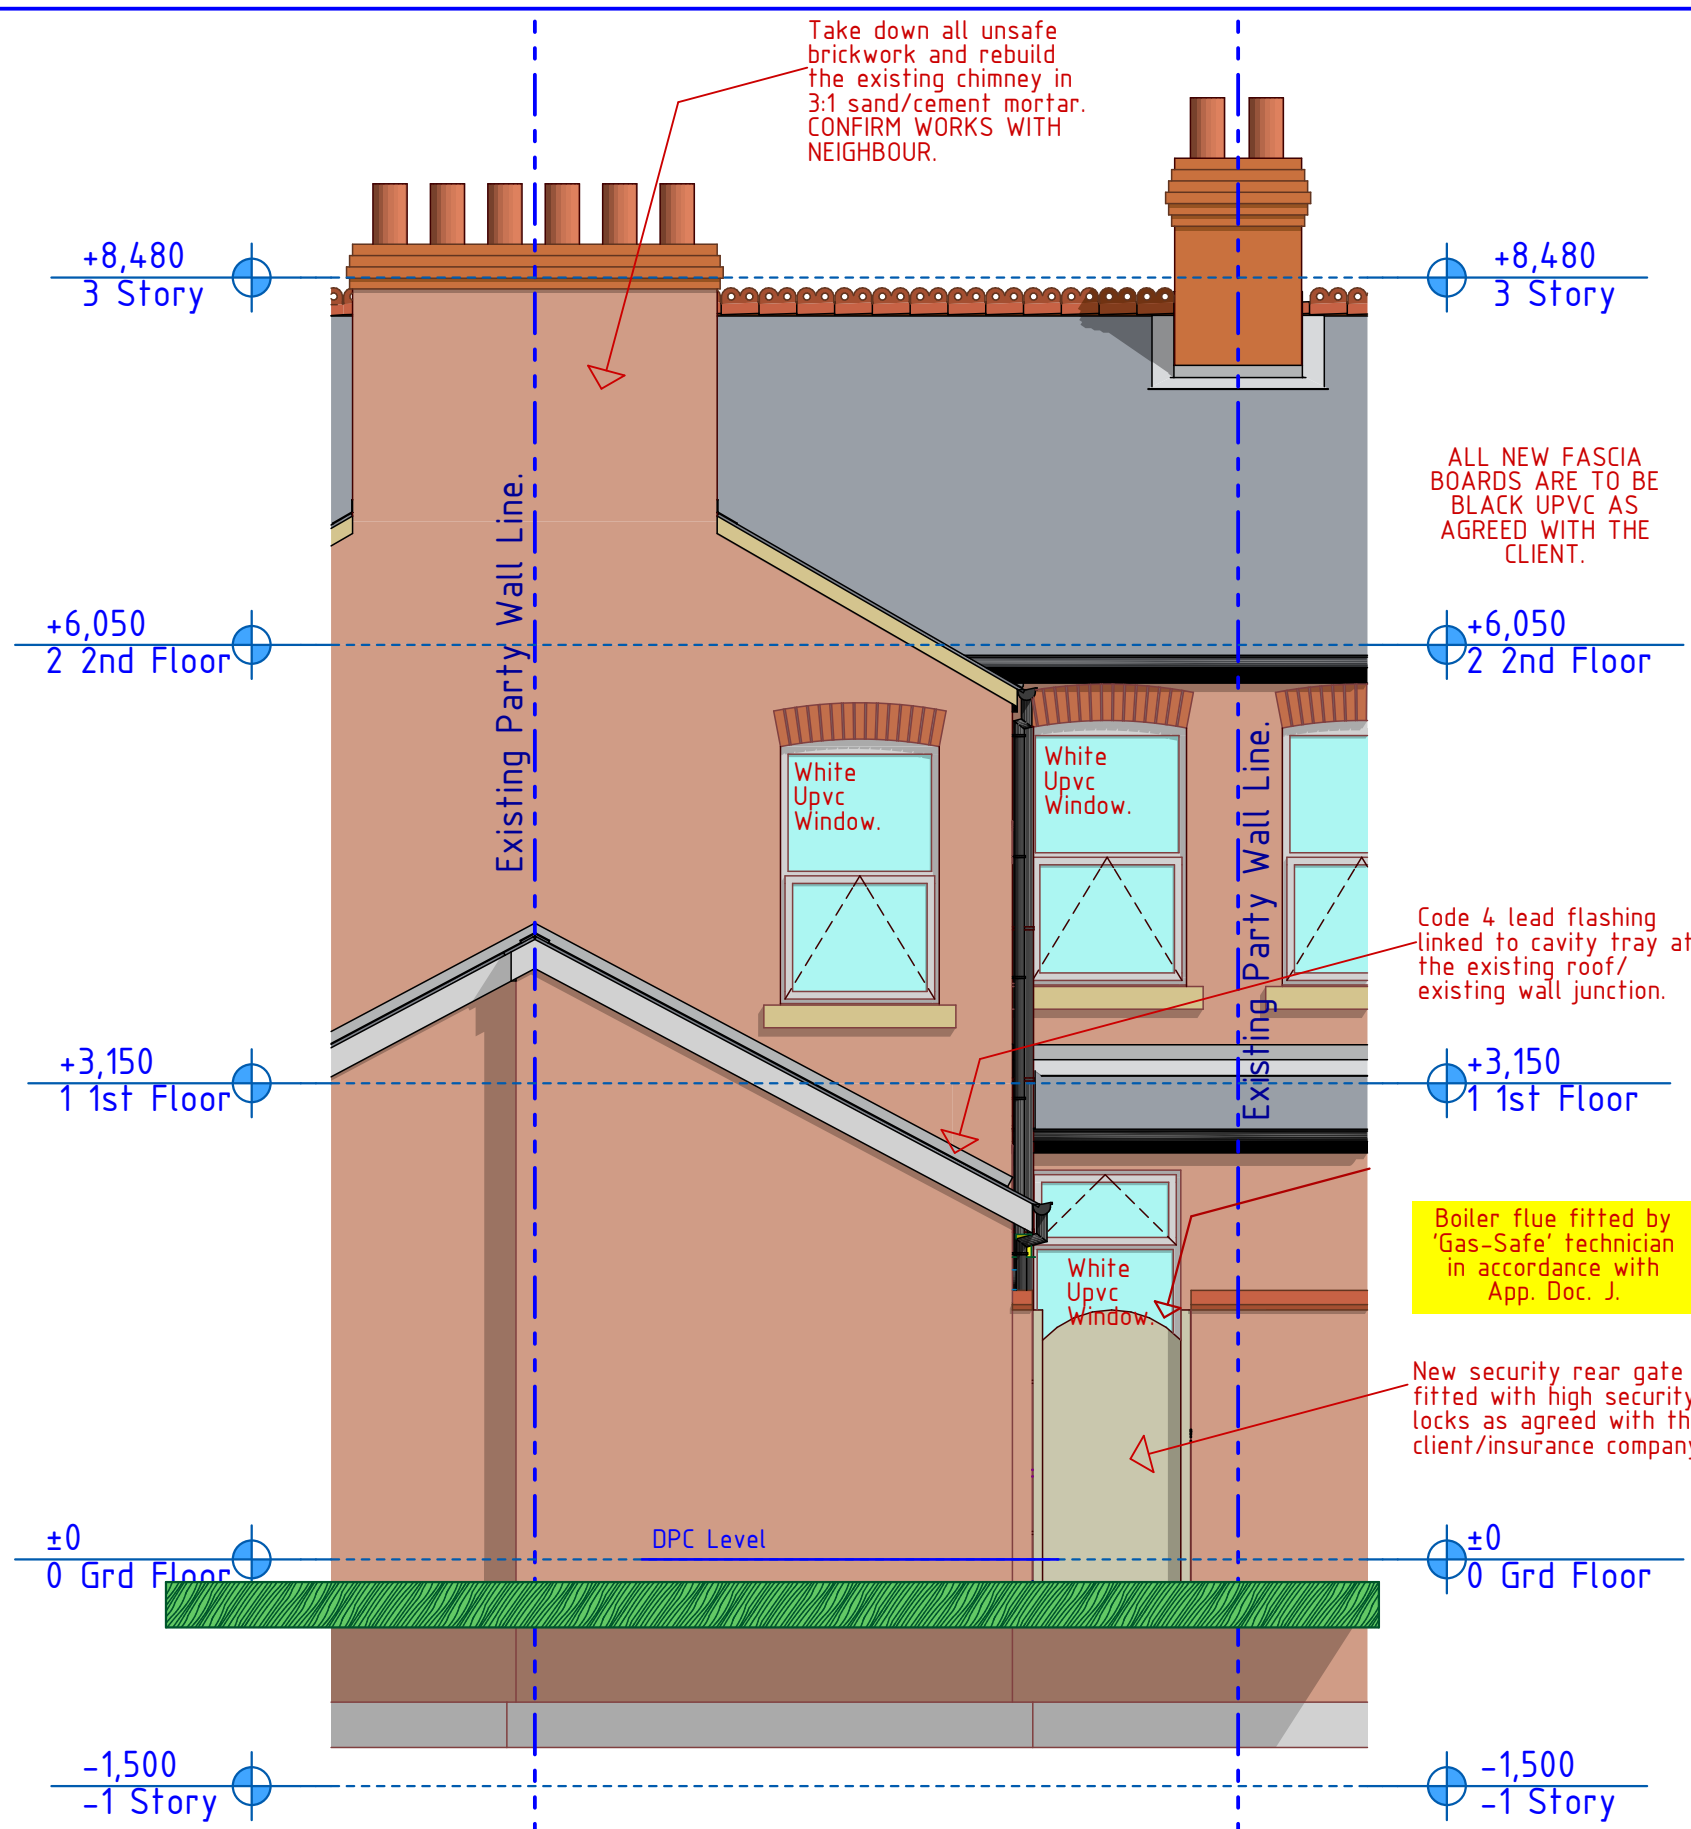

Proposed Rear Elevation

1:50

±0 0 Grd Floor

+3,150 1st Floor

+6,050 2nd Floor

+8,480 3 Story

-1,500 -1 Story

±0 0 Grd Floor

+3,150 1st Floor

+6,050 2nd Floor

+8,480 3 Story

-1,500 -1 Story

