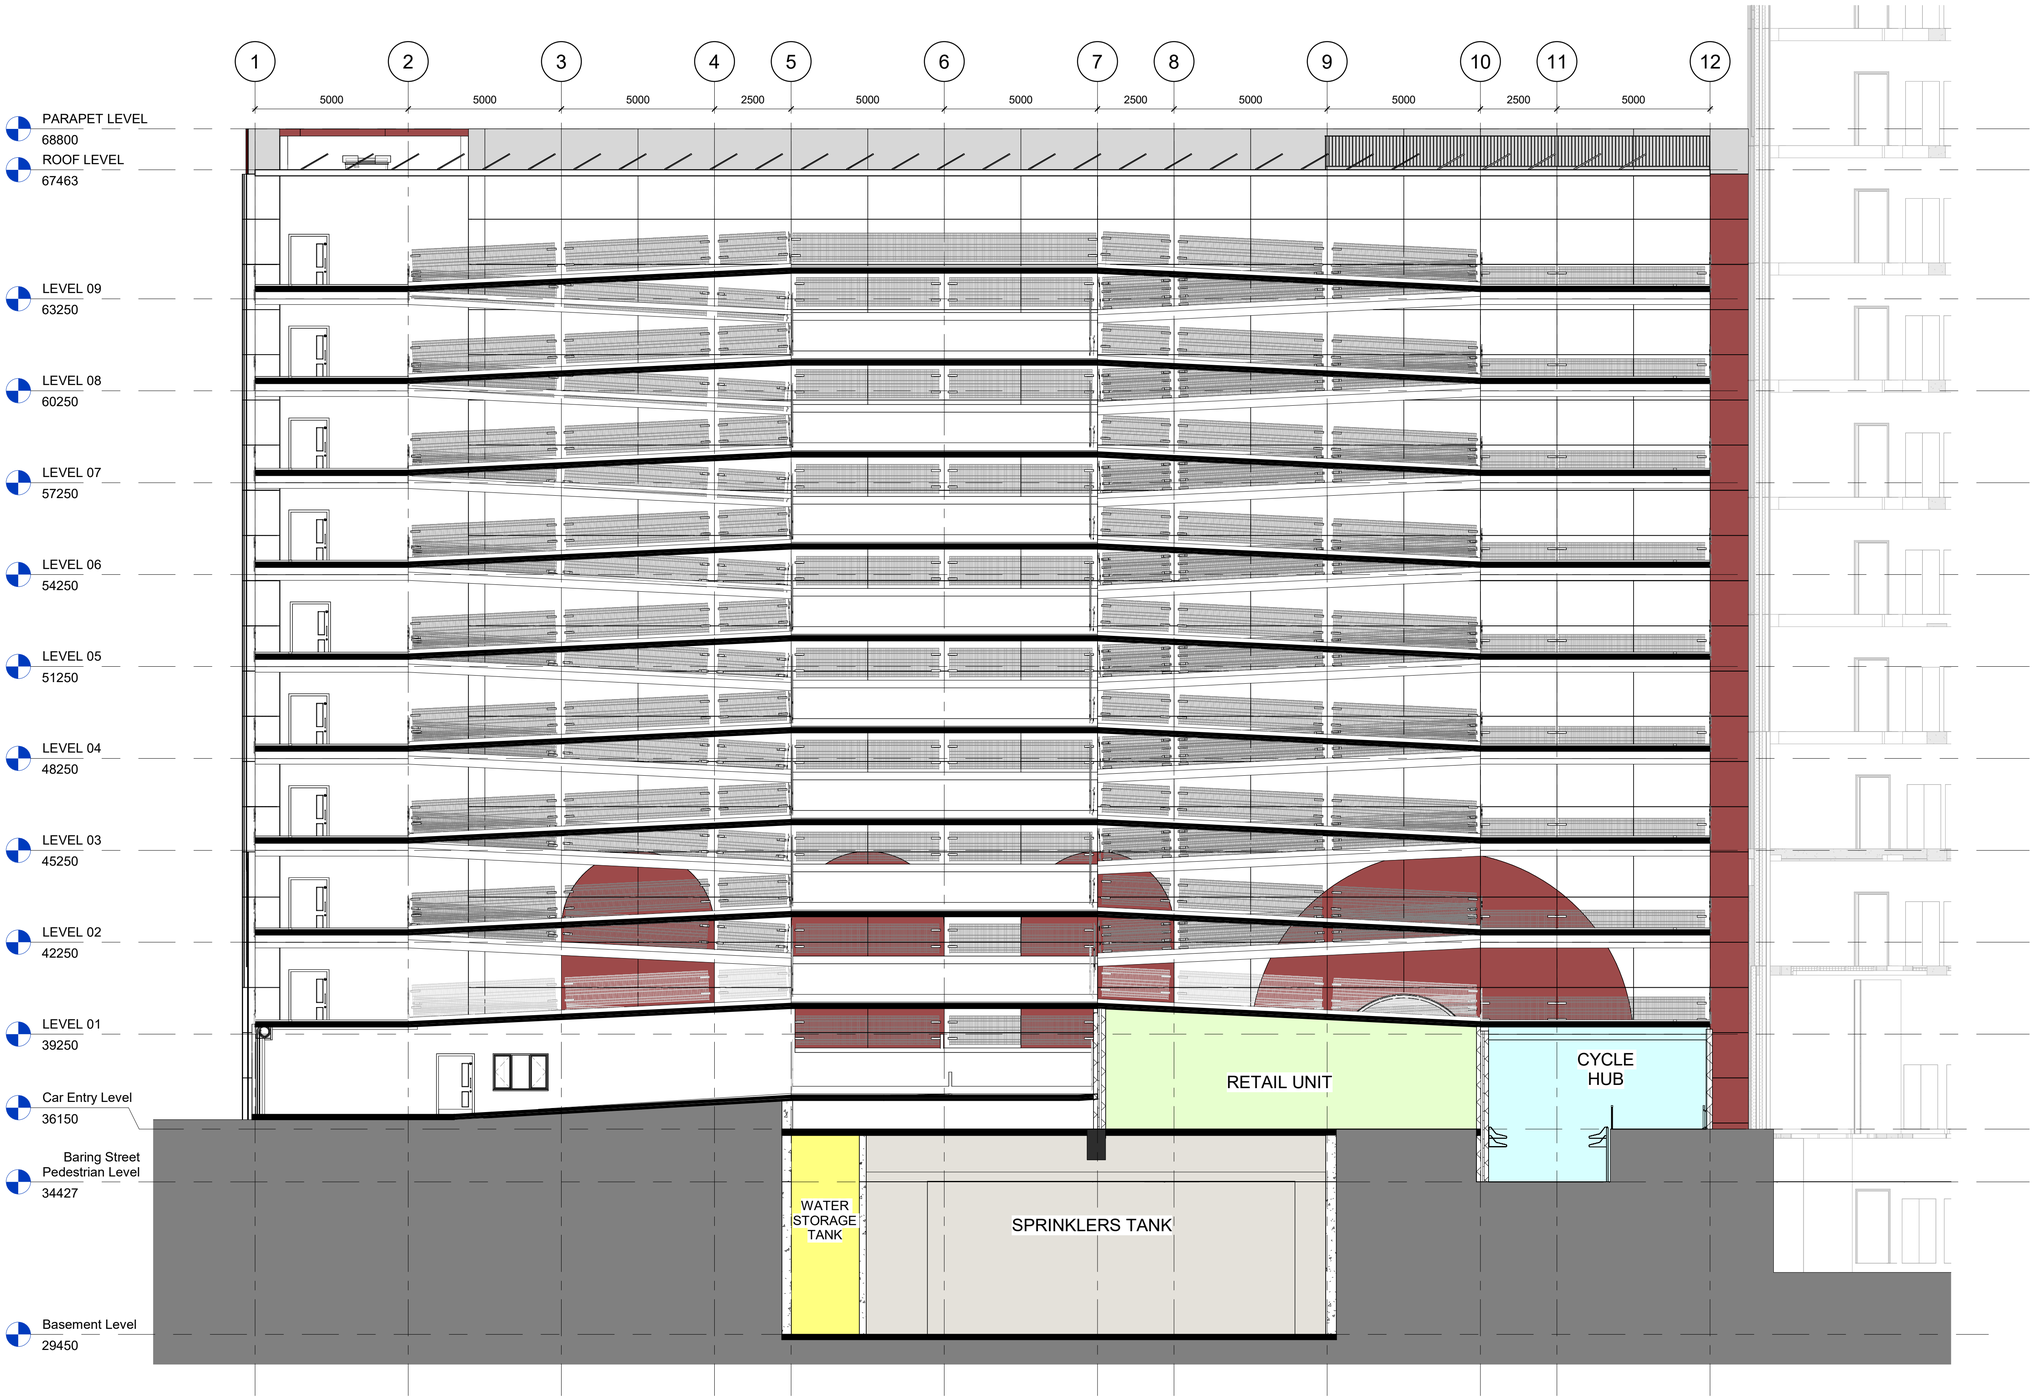

1 Section 1

1 : 100

0 1 2 3 4 5 10

GRAPHIC SCALE: 1:100

Notes:

1. Do not scale from this drawing.
2. All dimensions are in milimeters unless noted otherwise.
3. This drawing is to be read in conjuction with all relevant Architect`s and Engineer`s drawings.
4. Proposed new exit subject to Highways approval.
5. Final layout to be confirmed following Fire Engineer input.

Rev	Date	Description
P01	26/03/2026	First Issue

© copyright

Stripe Consulting Ltd.
Somerset House
47-49 London Road
Redhill
Surrey
RH1 1LU

Web: www.stripeuk.com
Tel: 01293 850 794
Email: office@stripeuk.com

STRIPE CONSULTING

Client: LANDSEC

Project: MAYFIELD MSCP

Title: PROPOSED LONG SECTION

Purpose: PLANNING

Drawn by	Checked by	Approved by
AA	SN	CW

Issue Date: 26/03/2026

DO NOT SCALE

Job Number	Scale	Revision	Original Size
J2965	1 : 100 @ A1	P01	A1

Drawing Number: 0198_MAY-STR-N01-XX-DR-A-1601