



Flat 1



Internal Elevation
(without current secondary
glazing being shown)

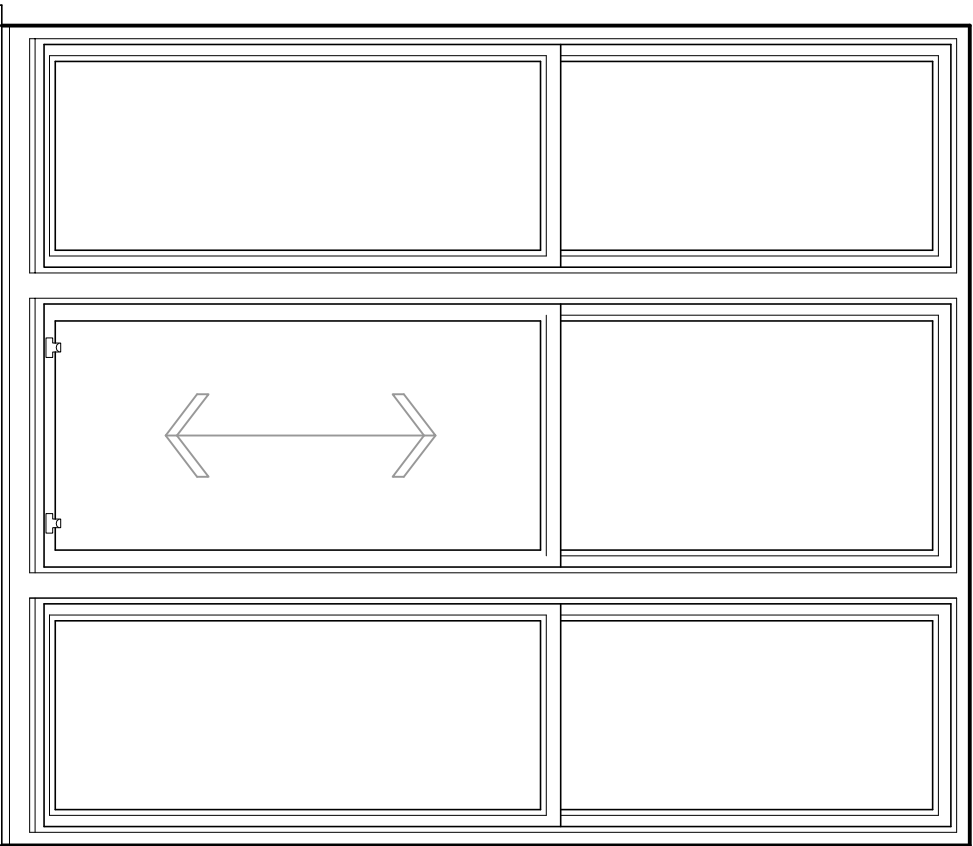


Internal Elevation
(with NEW vertical secondary
glazing being shown)

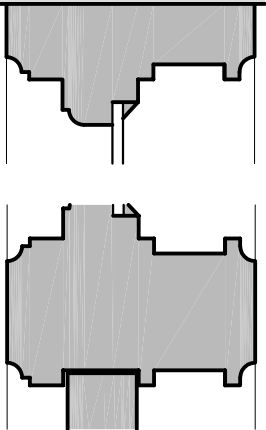

Detail Jamb Plan 1/ 5



100

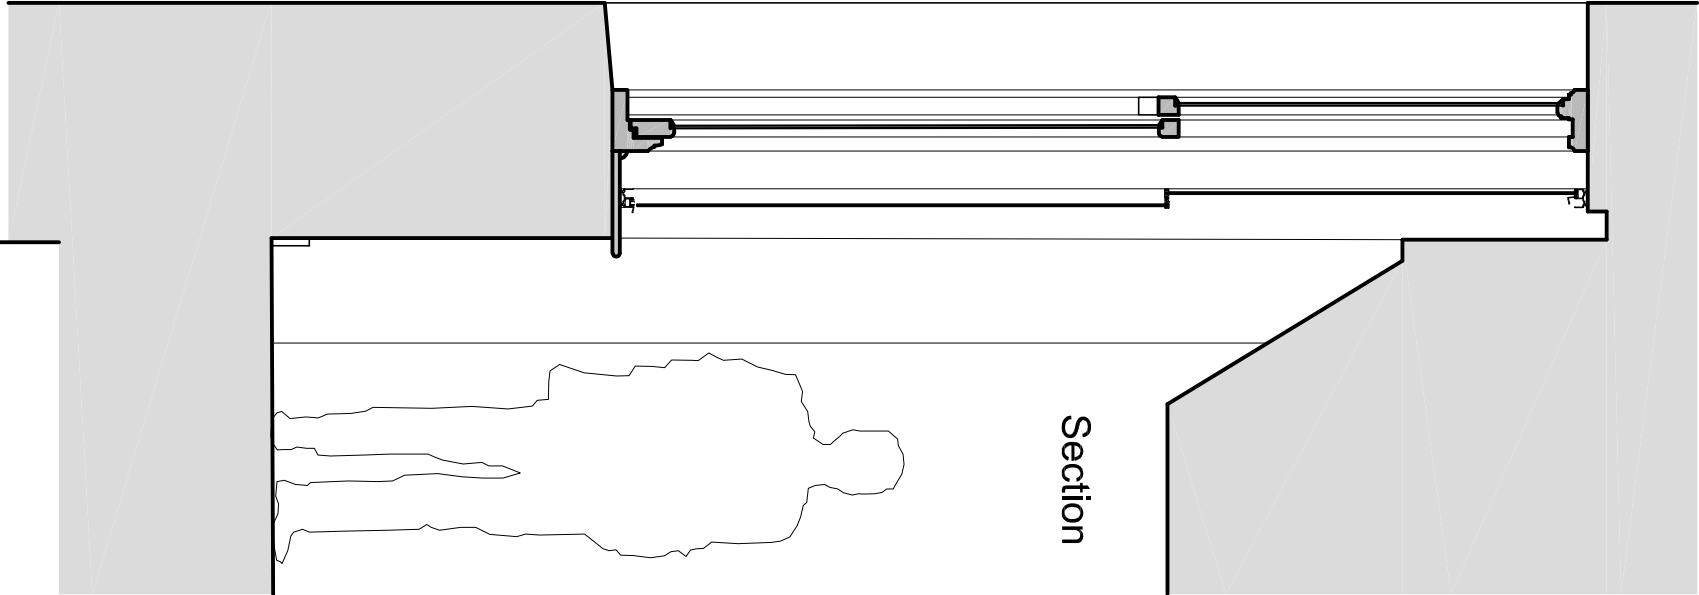


Section

NOTES

A3



VIEW OF WINDOW

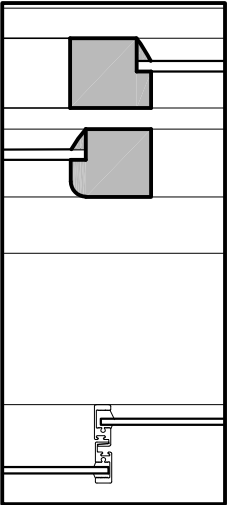

Detail Section Meeting Rails 1/ 5

rev	date	by	description
-----	------	----	-------------

contract
NEW SECONDARY GLAZING
INDIA HOUSE
WHITWORTH STREET
MANCHESTER

client
THE GUINNESS PARTNERSHIP

drwg no.	rev.	date
----------	------	------

7604/ 10


OCT 25

scales	drawn	checked
--------	-------	---------

1/ 20 and 1/5 @ A3

RW

subject
FLAT 1
PROPOSED WINDOW DETAILS

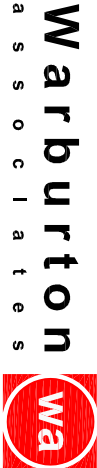

Chartered Architects
The Old Police Station, 62 Chapel Street, MANCHESTER M3 7AA
Tel: 0161 833 3945 Fax: 0161 831 7584 mail@warburtonassociates.com