




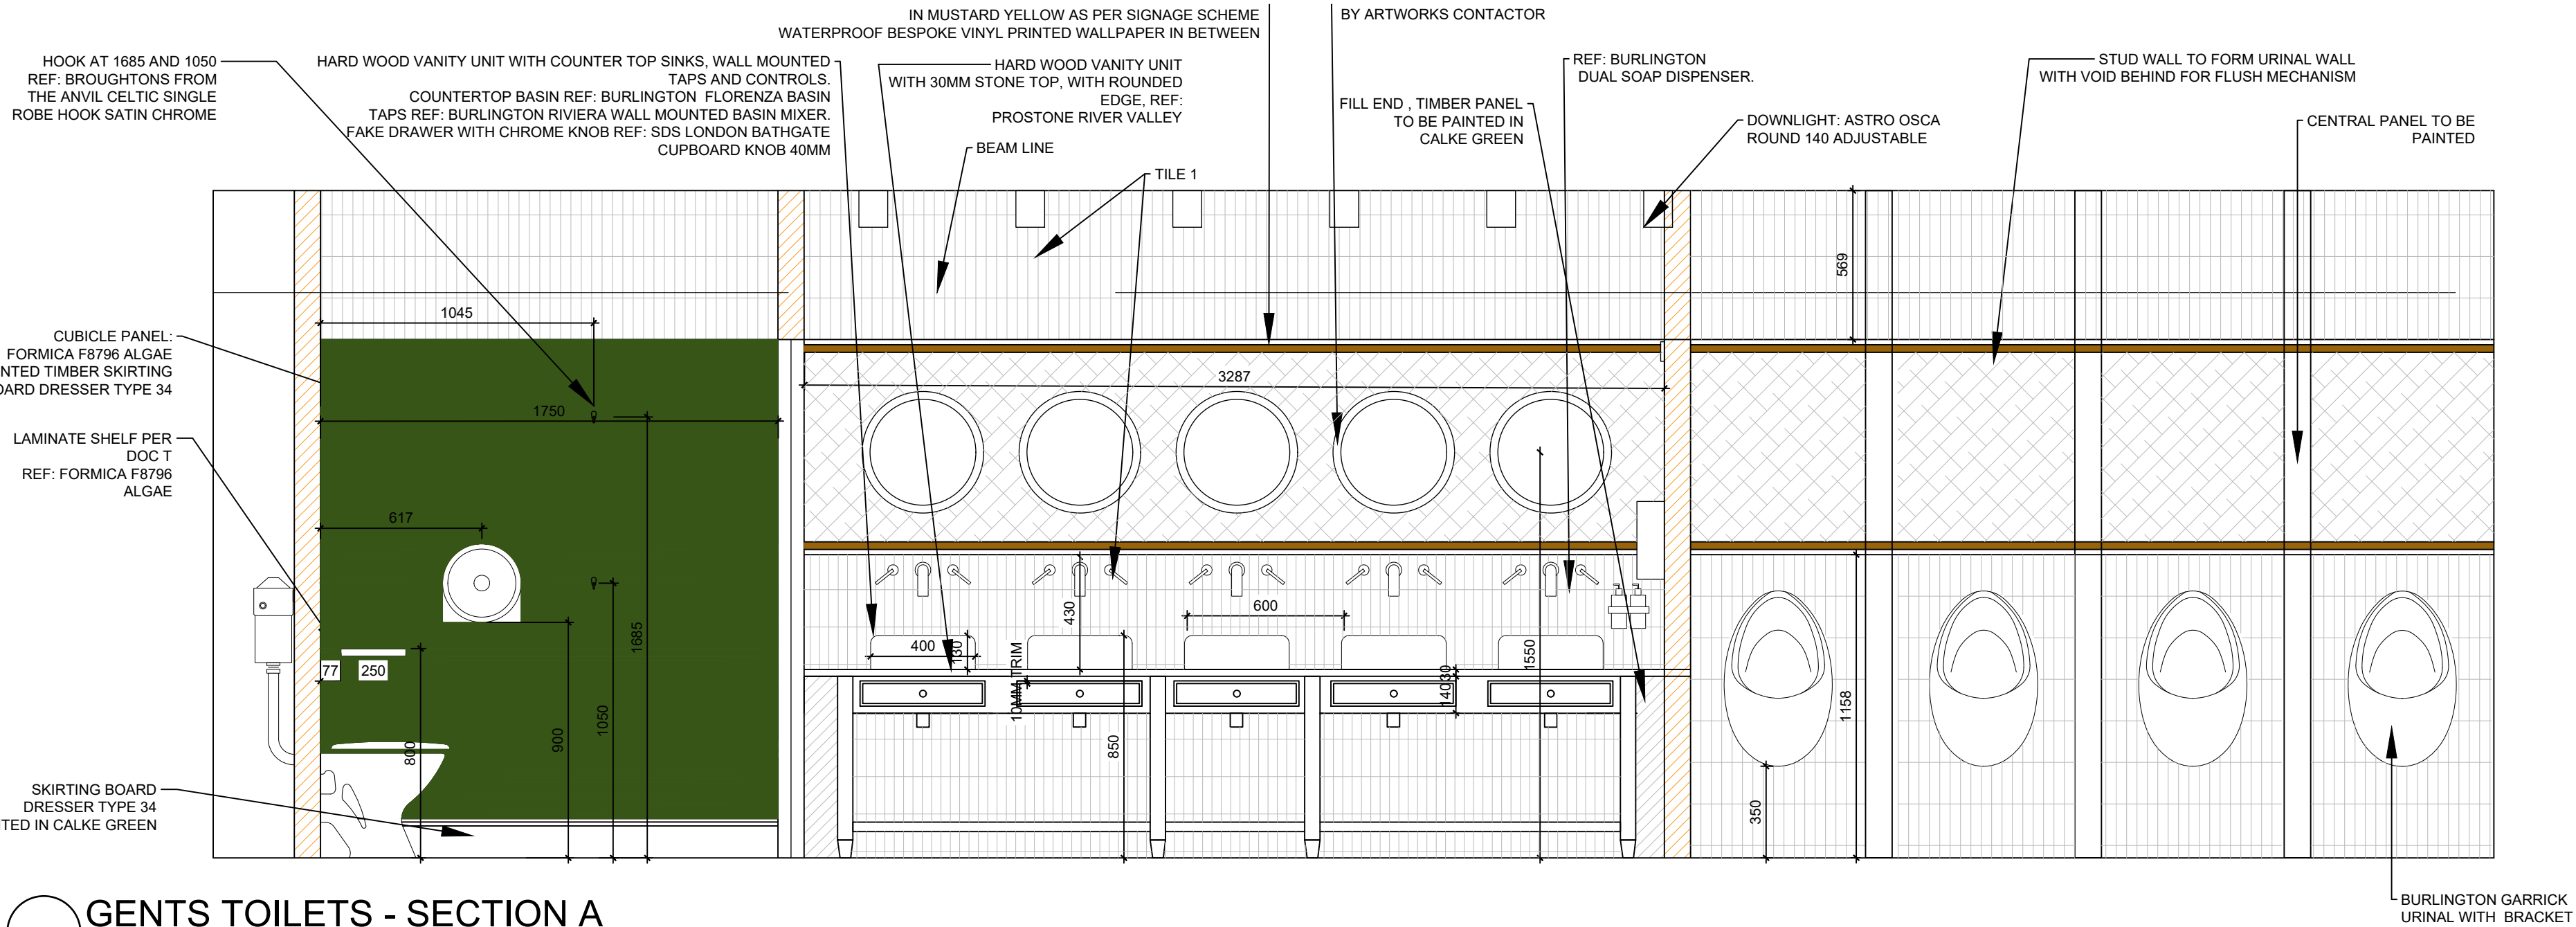

GENTS TOILETS - SECTION A
1:20

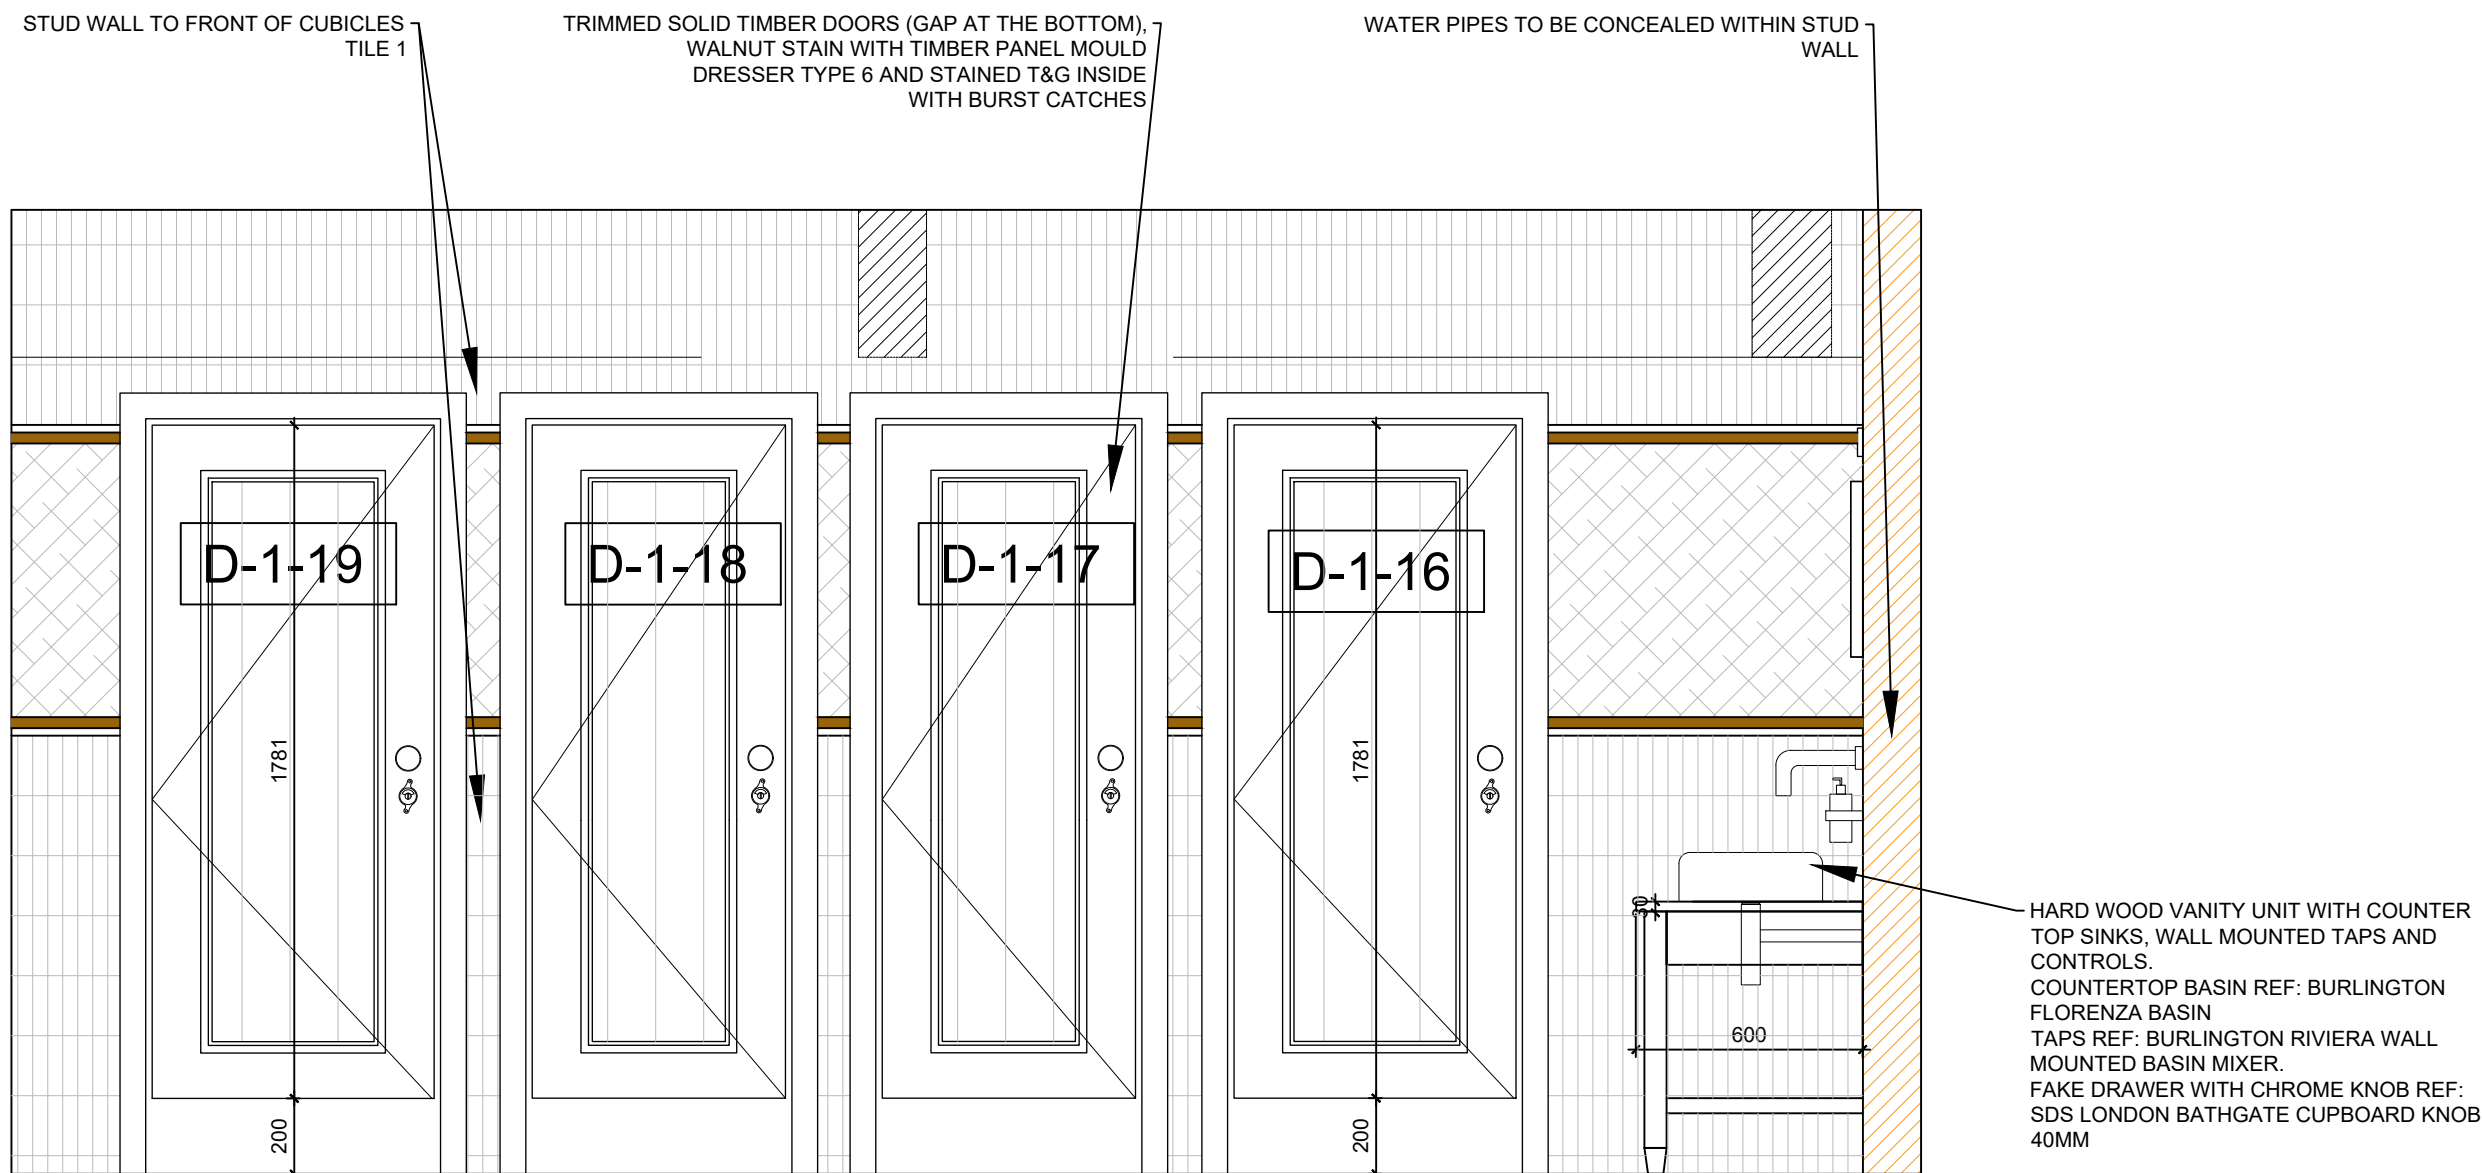

GENTS TOILETS - SECTION B
1:20

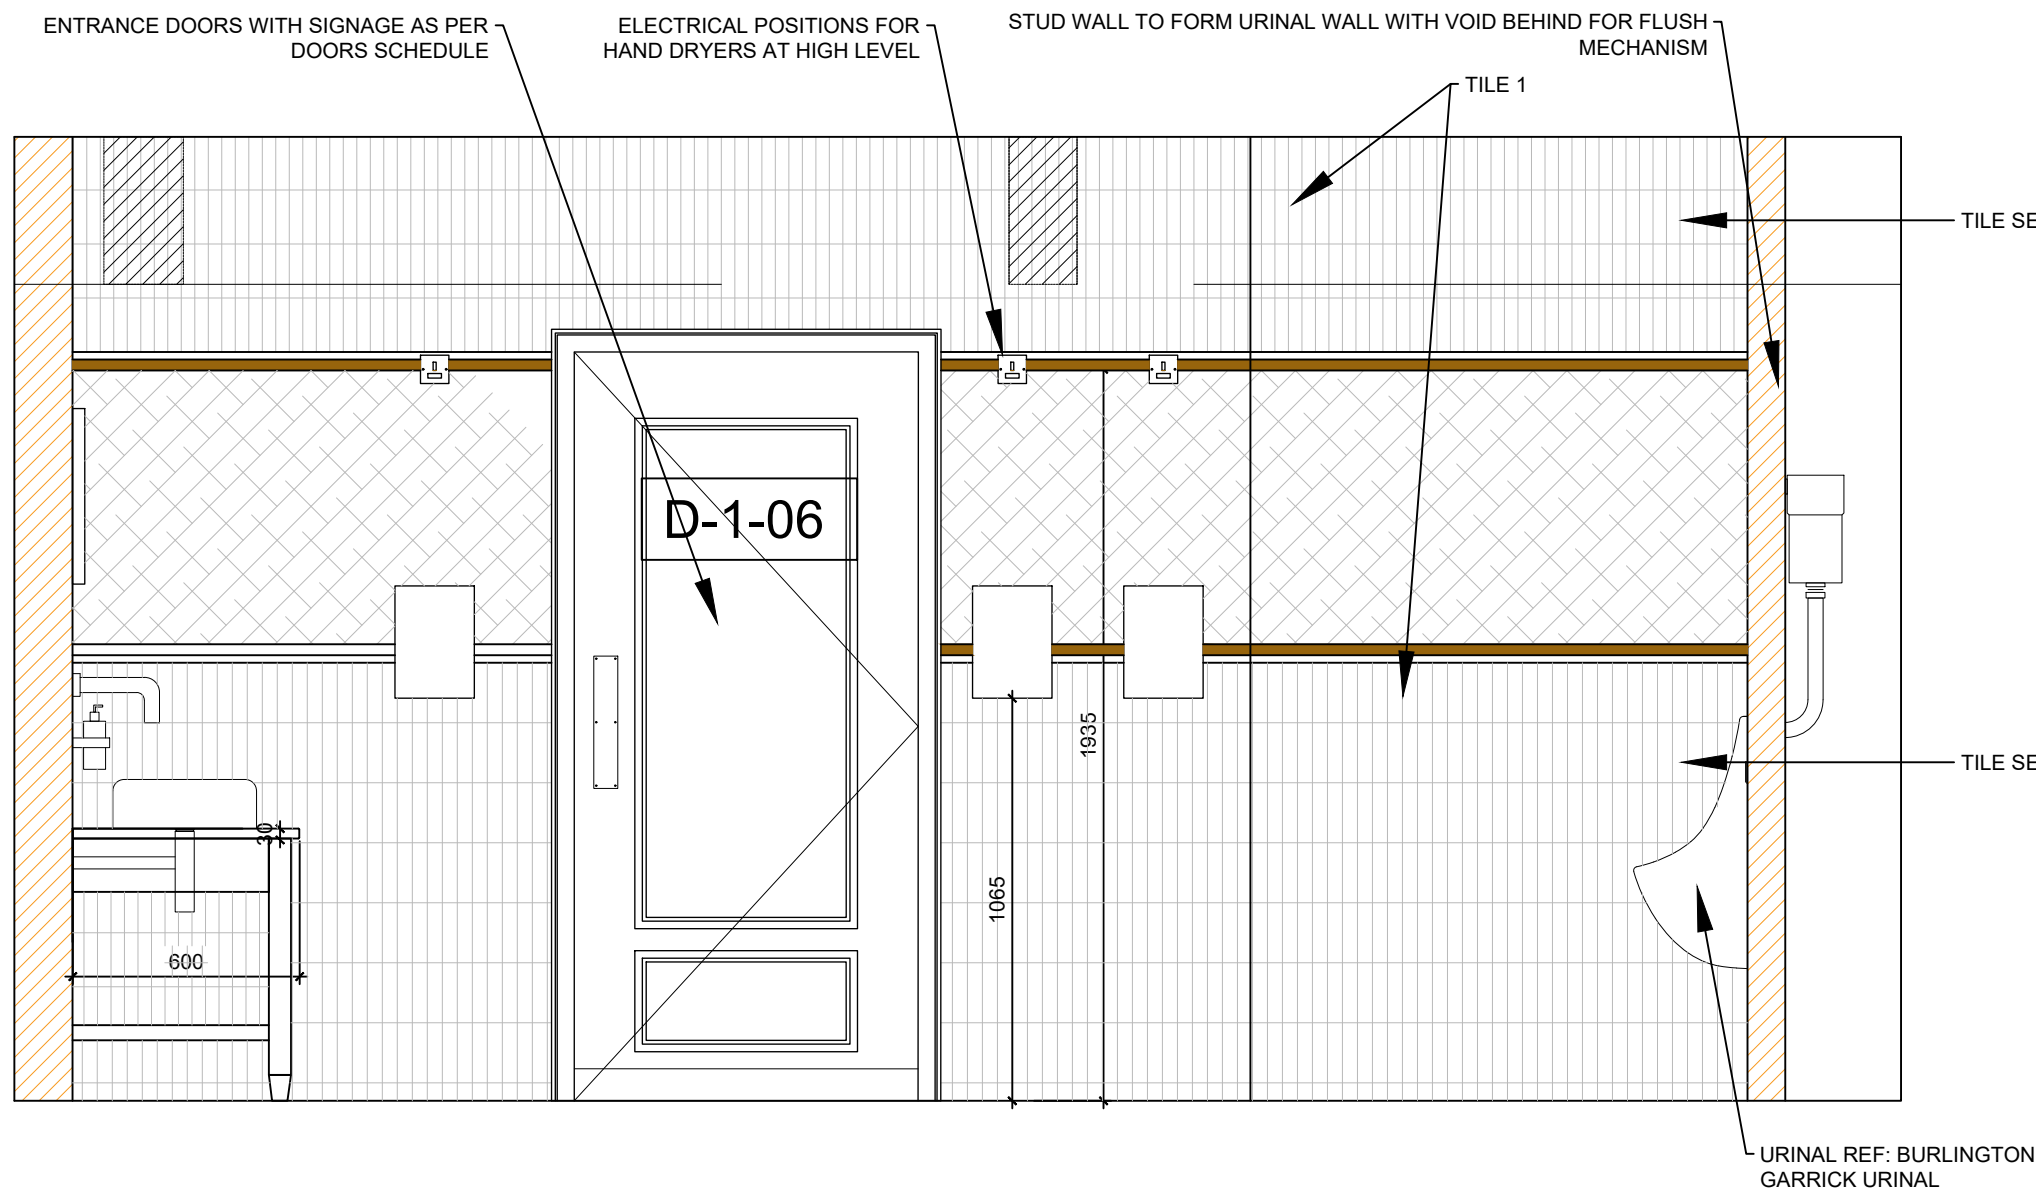


GENTS TOILETS - SECTION B
1:20

REVISIONS				
Do not scale from this drawing. All dimensions to be checked on site prior to manufacture and construction. This drawing is the property of Harrison Ince Holdings Limited and should not be reproduced without permission. All discrepancies to be brought to the attention of the architect immediately. This drawing is to be read in conjunction with the specification / bill of quantities and related drawings.				
-	FIRST ISSUE	31.03.2025	LEB	
A	REVISED	22.04.2025	MSM	
B	PLANNING ISSUE	29.04.2025	GW	
C	REVISED FLOORING	16.07.2025	MSM	
D	REVISED FINISHES	25.11.2025	MSM	
E	REVISED: TILE SET OUTS ADDED	12.01.2025	IB	


WALL TILES		
NAME	TYPE	
FLOORING: PLUSFLOOR VERO HERRINGBONE SORRENTO PTV+36 WET		
WALL TILES 1: HARMONY GLINT GREEN 50 X150MM		
25MM D SHAPE TRIM PAINTED IN WHITE		
25MM D SHAPE TRIM PAINTED IN MUSTARD YELLOW TO MATCH SIGNAGE		
BESPOKE WATERPROOF VINYL WALLPAPER WITH VINTAGE SPORTS MAGAZINES		
CUBICLE PANEL SKIRTING IN F&B CALKE GREEN		
CUBICLE PANEL: FORMICA F8796 ALGAE		
VANITY STAINED IN BOARD B		
VANITY TOP REF: PROSTONE RIVER VALLEY		
DOORS: STAINED IN DARK OAK		

FINISHES

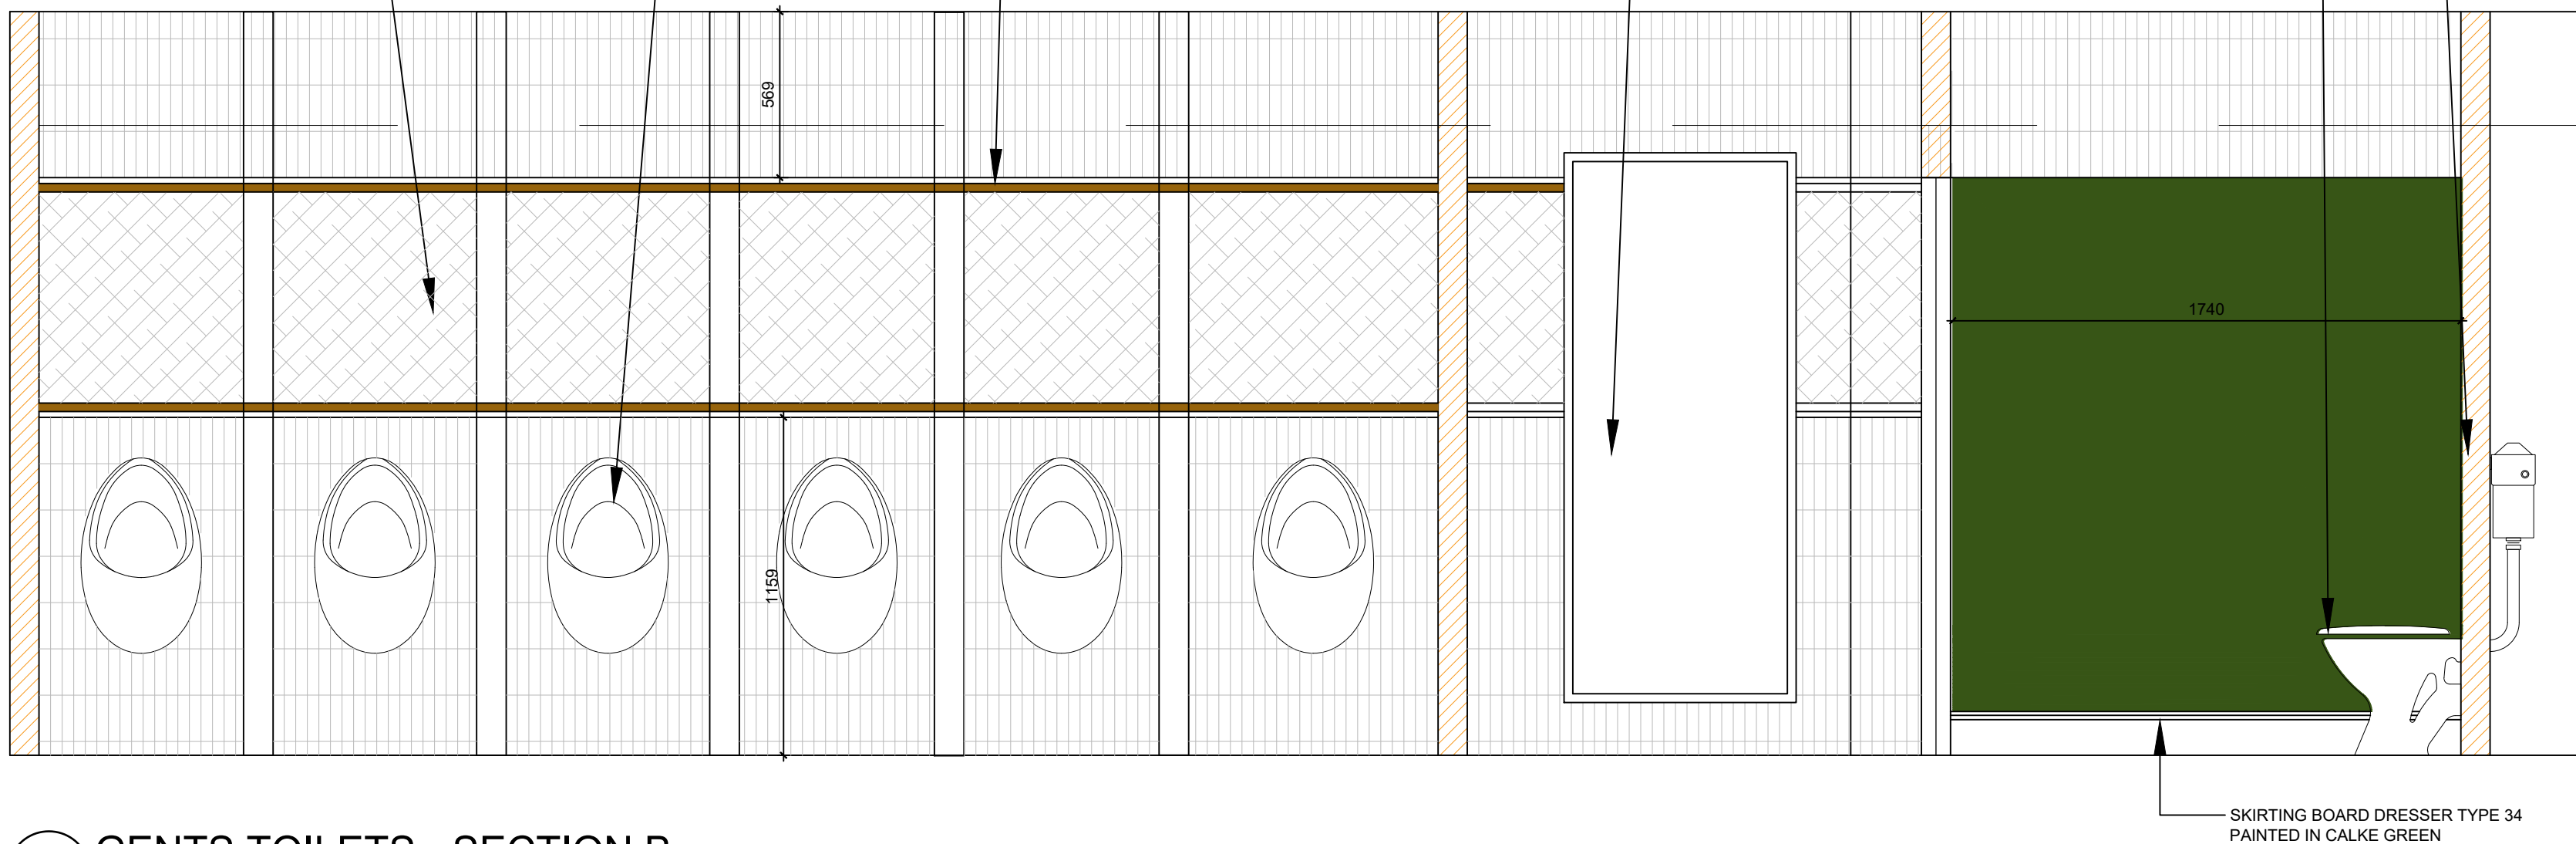

GENTS TOILETS - SECTION B
1:20

ALL DIMENSIONS TO BE CHECKED
ON SITE BEFORE CONSTRUCTION

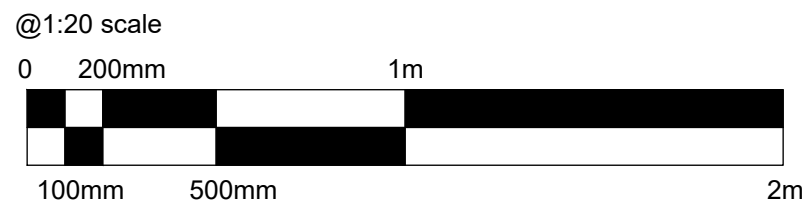

HARRISON INCE

ARCHITECTS INTERIOR DESIGNERS

CLIENT
PINS SOCIAL CLUB

PROJECT
SUNLIGHT HOUSE
LITTLE QUAY ST, MANCHESTER M3 3HP

TITLE
GENTS TOILETS - SECTIONS

DATE
APRIL 2025

SCALE
1:20 @ A1

JOB NO.
01

DWG. NO.
AD304 E

DRAWN
CAD/MSM-LEB

CHECKED