



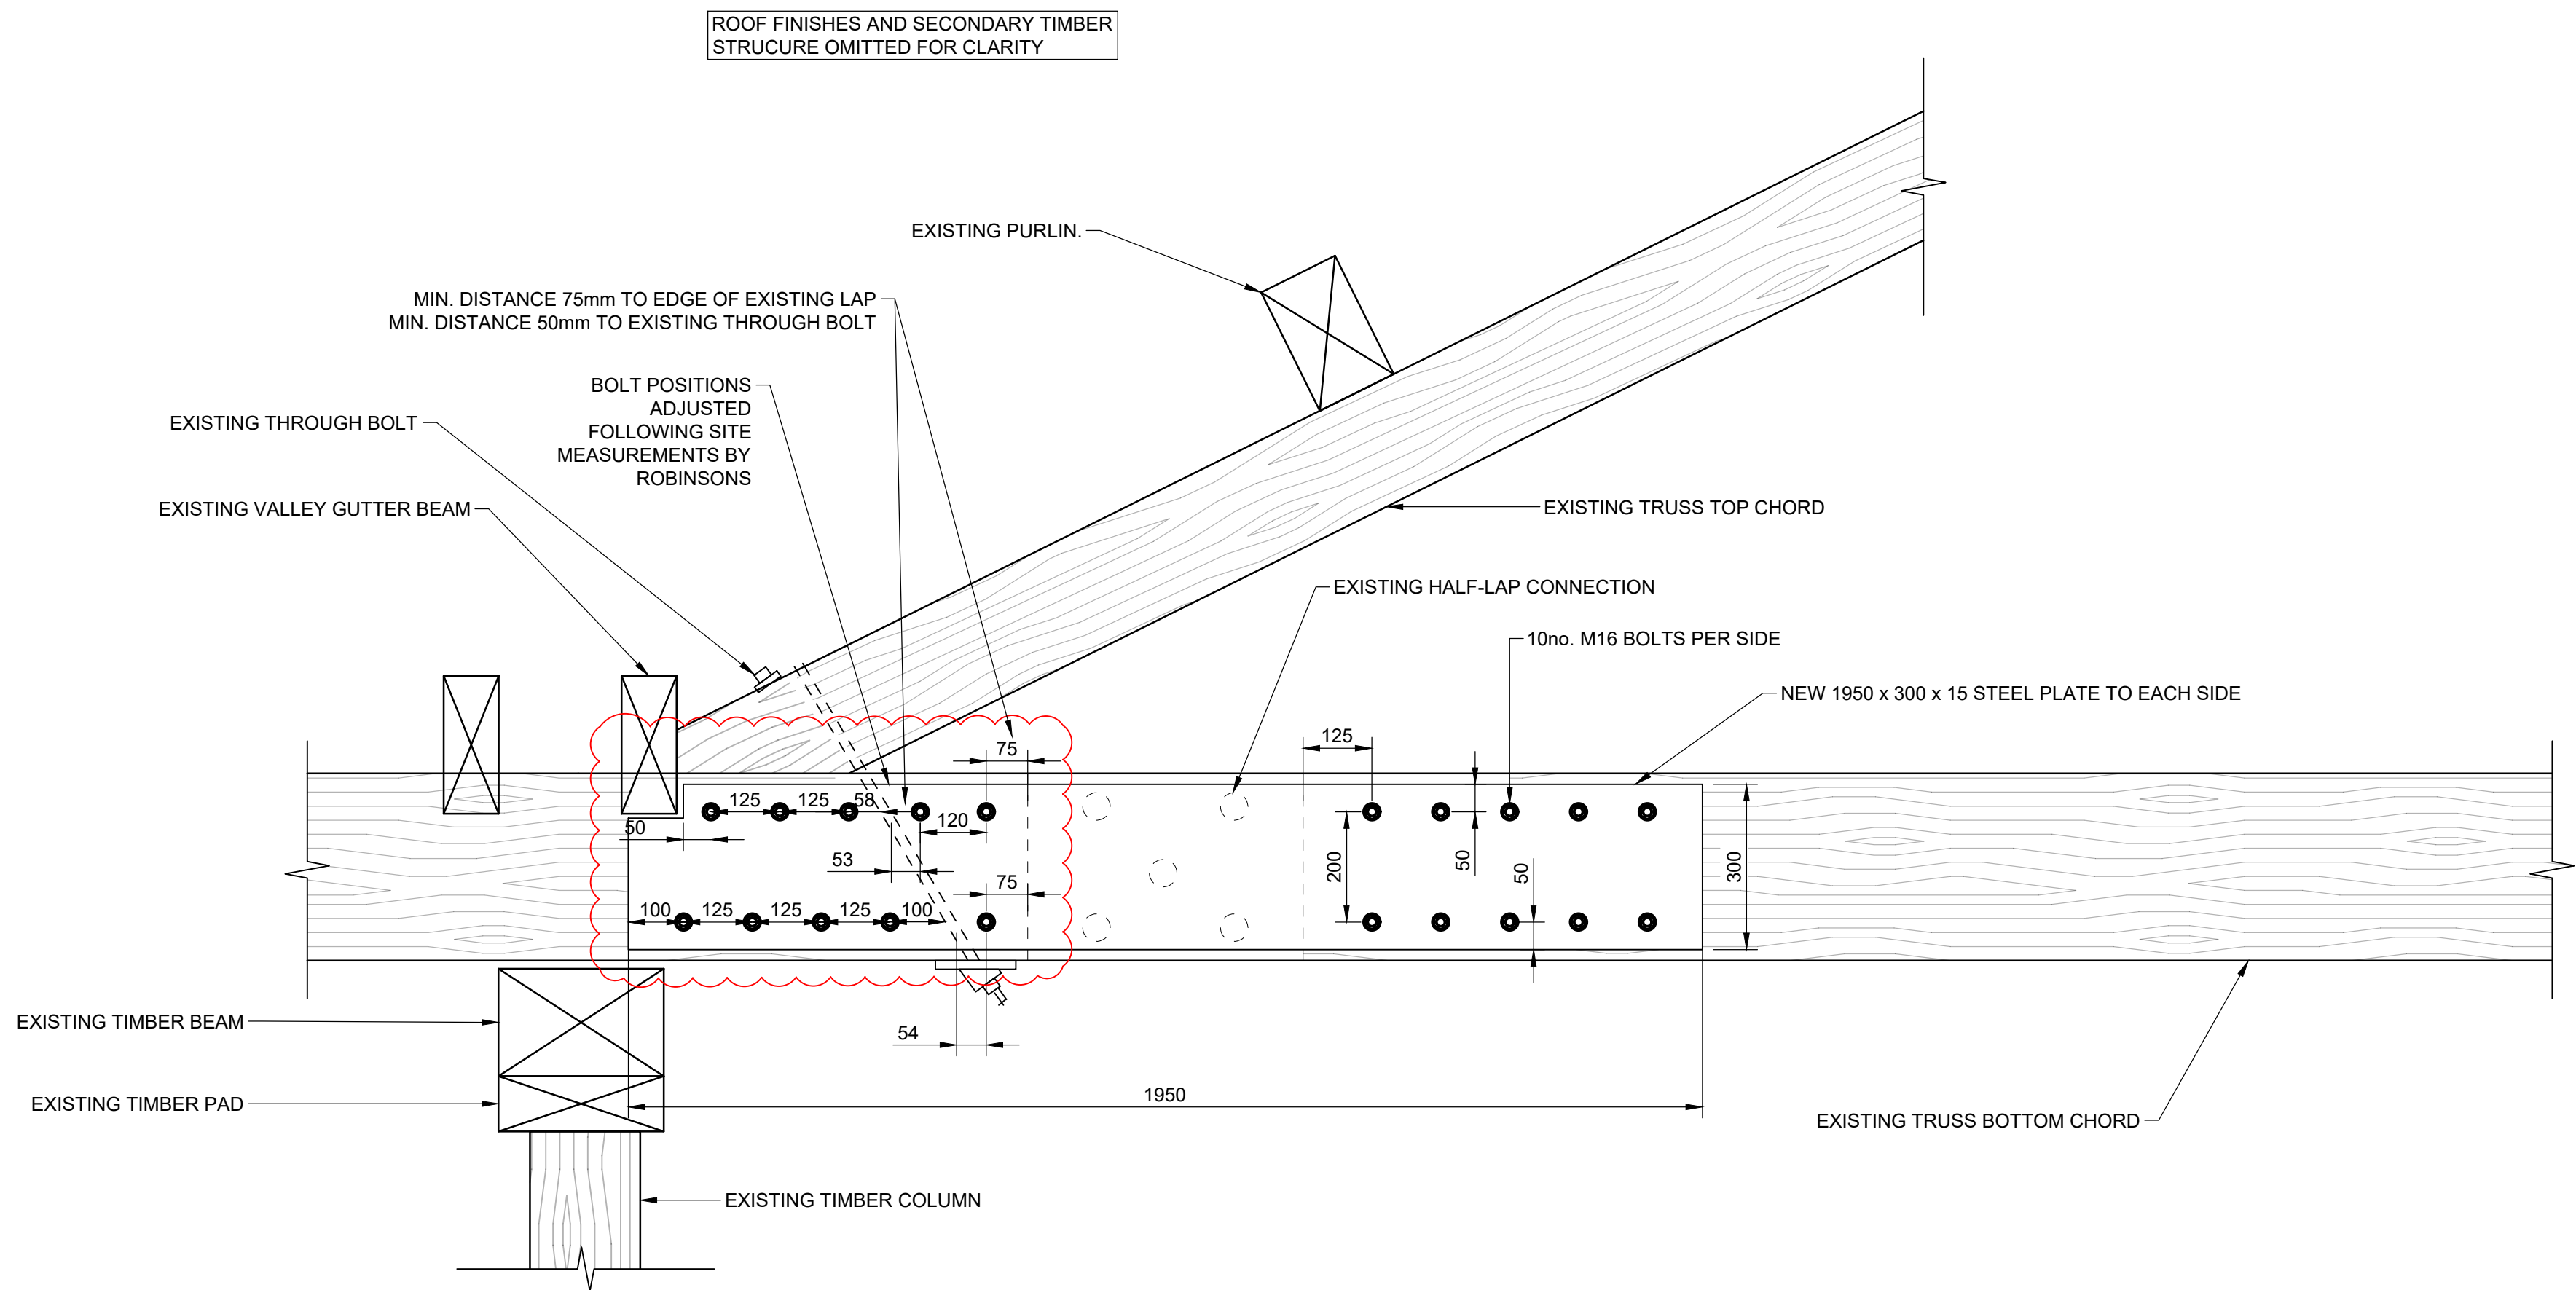

1 TRUSS REPAIR - SPLICE - ELEVATION
1:10

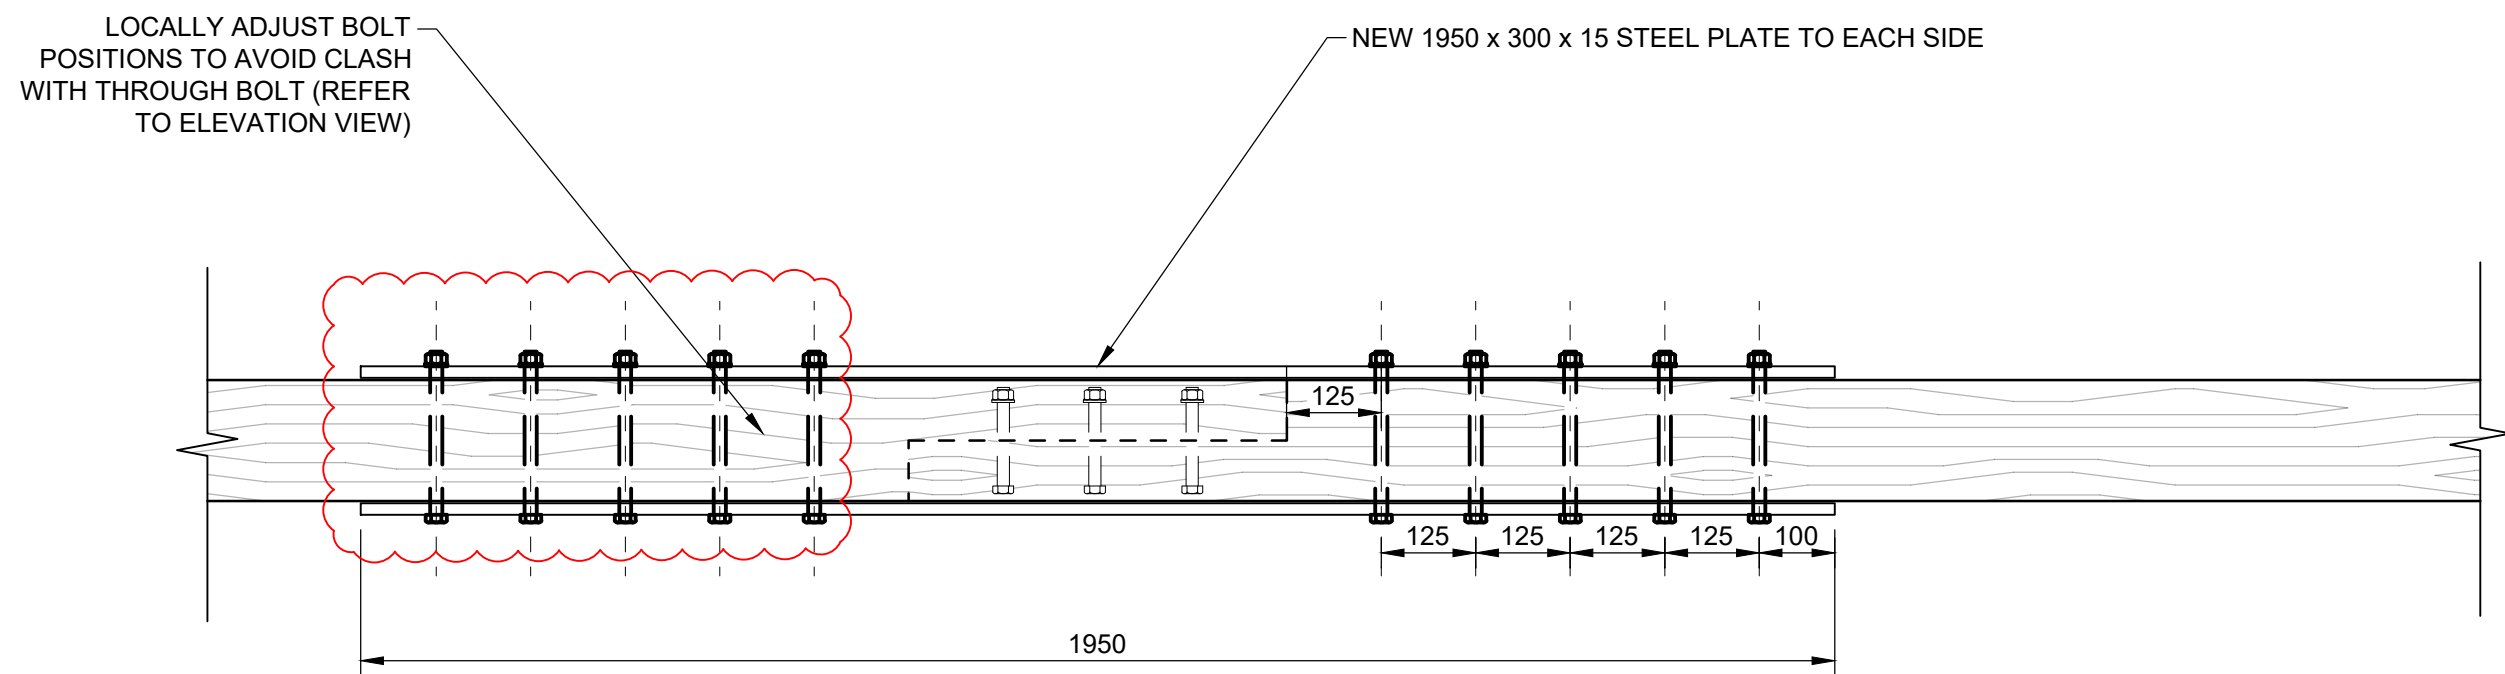

1a TRUSS REPAIR - SPLICE - PLAN
1:10

GENERAL NOTES

- THIS DRAWING IS TO BE READ IN CONJUNCTION WITH ALL RELEVANT ARCHITECTS, ENGINEERS AND SPECIALIST DRAWINGS AND SPECIFICATIONS
- DO NOT SCALE FROM THIS DRAWING IN EITHER PAPER OR DIGITAL FORM. USE WRITTEN DIMENSIONS ONLY.

STRUCTURAL REPAIR NOTES

- THE CONTRACTOR IS RESPONSIBLE FOR THE DESIGN AND INSTALLATION OF TEMPORARY WORKS. THEIR PROPOSALS MUST BE SUBMITTED TO THE STRUCTURAL ENGINEER SUFFICIENTLY IN ADVANCE OF THE WORKS STARTING TO PERMIT COMMENT. UNDER NO CIRCUMSTANCES SHOULD ANY STRUCTURAL ALTERATIONS BE CARRIED OUT PRIOR TO THE STRUCTURAL ENGINEER COMMENTING ON THE CONTRACTORS TEMPORARY WORKS PROPOSALS.
- REPAIR DESIGNS SHOWN INDICATE PRESCRIPTIVE METHODS AND MATERIALS TO BE USED.
- BOLTS TO BE GRADE 8.8
- STEEL PLATES TO BE S355. APPLY GREY PAINT FINISH TO CLIENT'S SPECIFICATION.
- CONTRACTOR TO TAKE A PLYWOOD TEMPLATE OF THE PLATE AND BOLT POSITIONS TO CONFIRM NEW BOLT SPACING, POSITION IN RELATION TO EXISTING BOLT AND MINIMUM EDGE DISTANCES. PROVIDE SKETCH AND PHOTOGRAPHS TO CLIENT/SE/CA FOR APPROVAL BEFORE MANUFACTURE.
- REFER ALSO TO CONISBEE STRUCTURAL SPECIFICATION.

C2	13.08.25	CONSTRUCTION ISSUE	SW	SW
C1	25.07.25	CONSTRUCTION ISSUE	SW	SW
Rev	Date	Description	Drawn	Check

conisbee Consulting Structural Engineers
Consulting Civil Engineers

London • Cambridge • Norwich
1-5 Offord St London N1 1DH
Telephone 020 7700 6666
www.conisbee.co.uk

Drawing Status CONSTRUCTION	
Project SIM - 1830 WAREHOUSE ESSENTIAL WORKS & REPAIRS	Date JULY 2025 Scale 1:10 @ A1 Drawn SW Engineer SW
Title TRUSS BEARING REPAIR	Project No 220627
Drawing No 220627-CON-XX-ZZ-DR-S-4102	Revision C2