
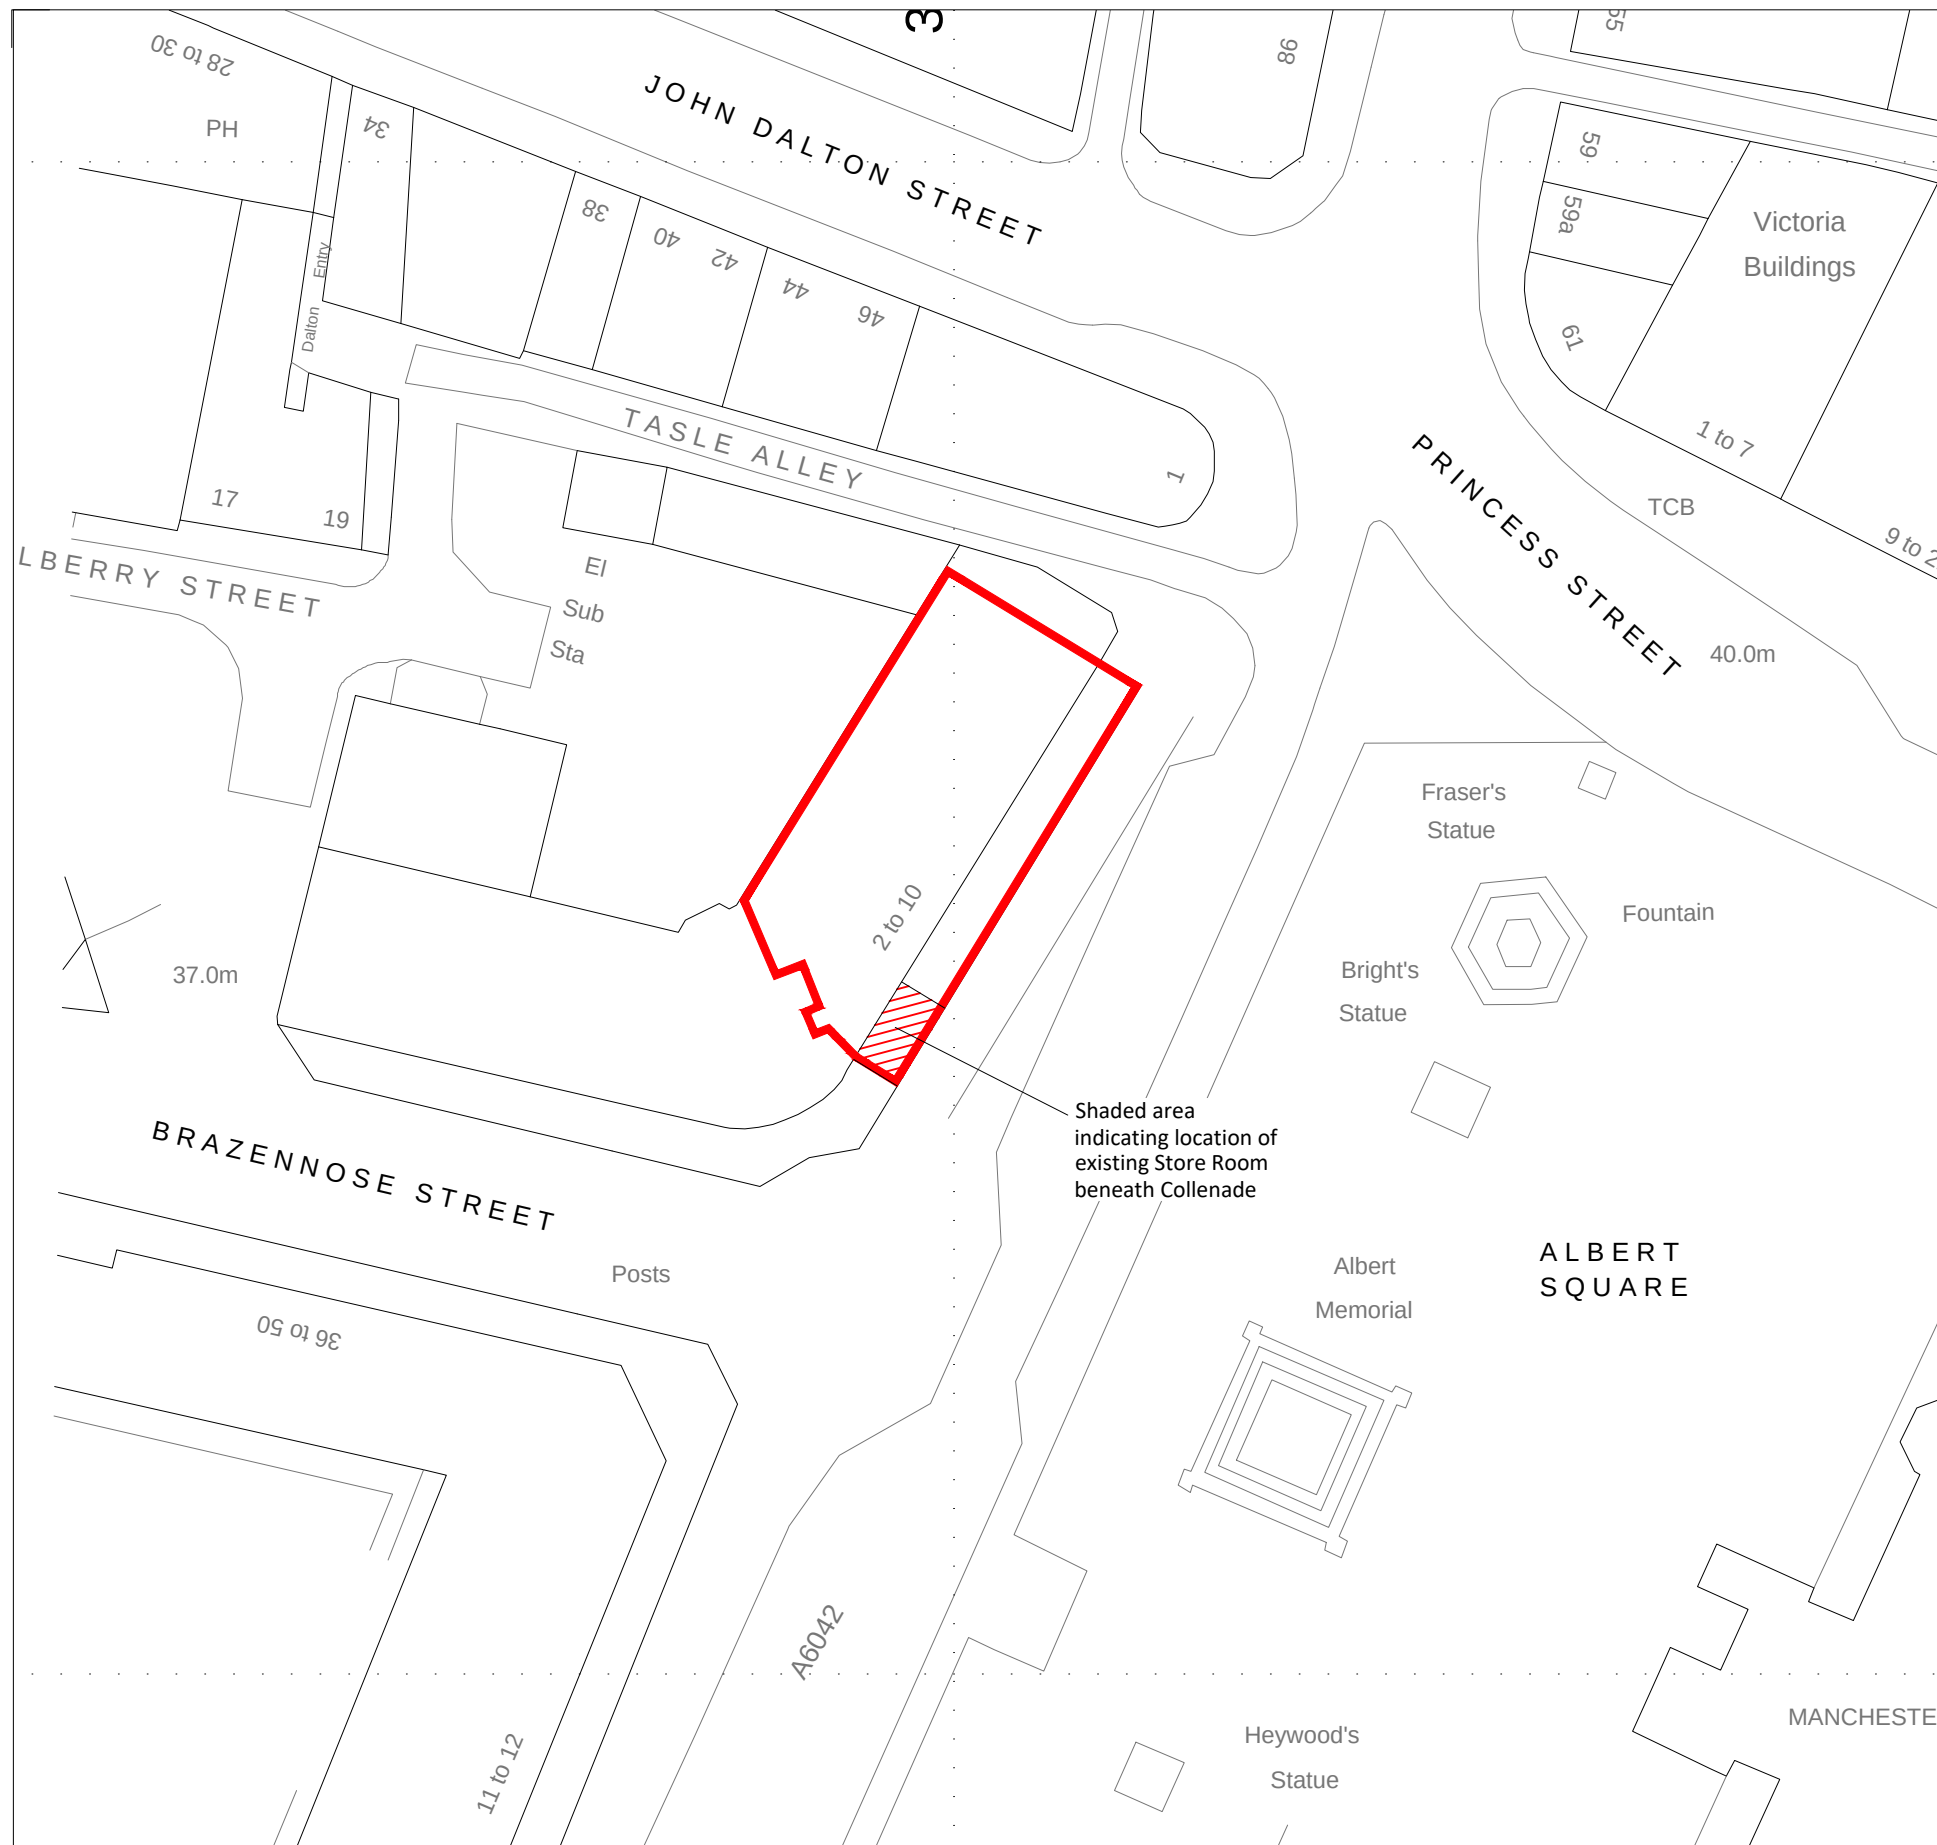
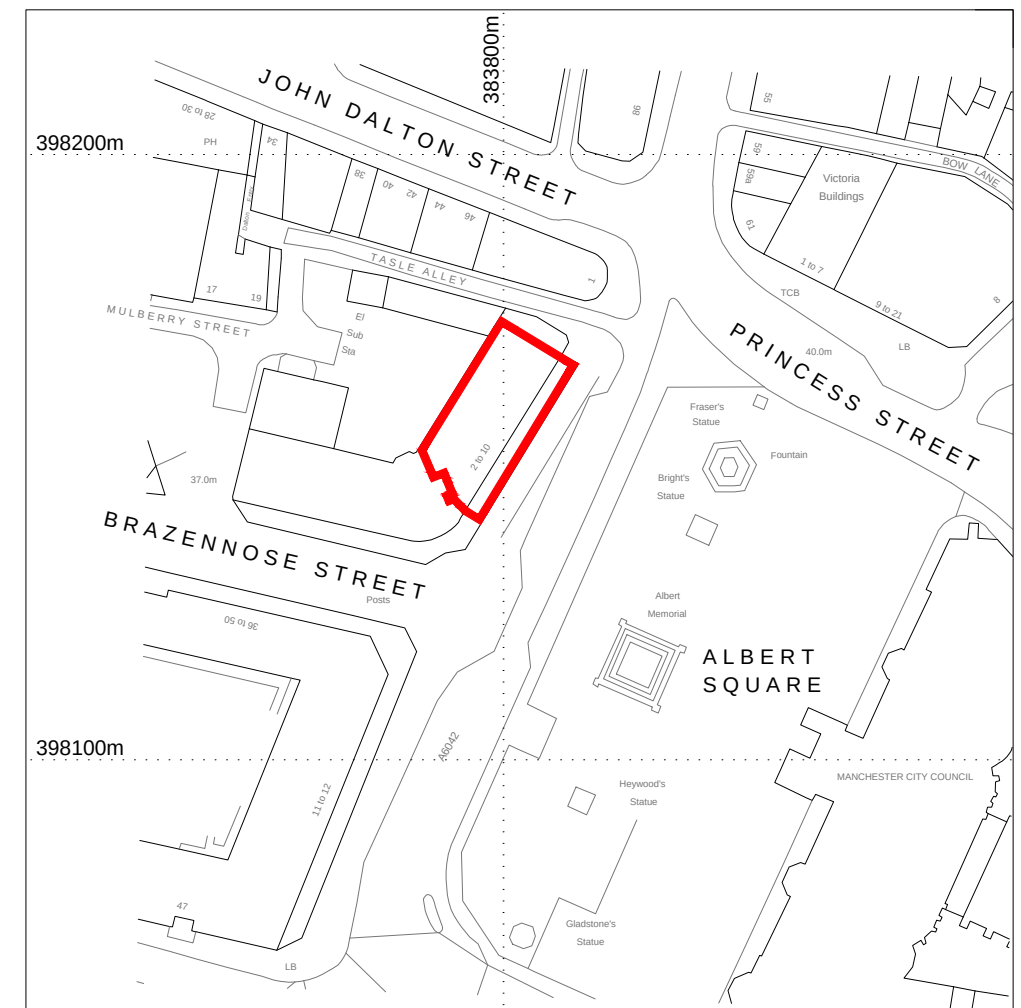


Application site
boundary edged in red
(approx 450 m2)

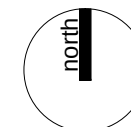

Revisions	
Project PLANNING APPLICATION FOR PROPOSED ELEVATIONAL ALTERATIONS TO EXISTING STORE ROOM BENEATH COLLENADE	
Location FOUNDERS HALL MANCHESTER 2-10 ALBERT SQUARE, MANCHESTER, M2 6LW	
JW LEES GREENGATE BREWERY GRIMSHAW LANE, MIDDLETON, M24 2AX 	
Drawing LOCATION PLAN AND SITE BLOCK PLAN	
Scale varies @ A3 Date NOV 25	Drawing number 1364_01