




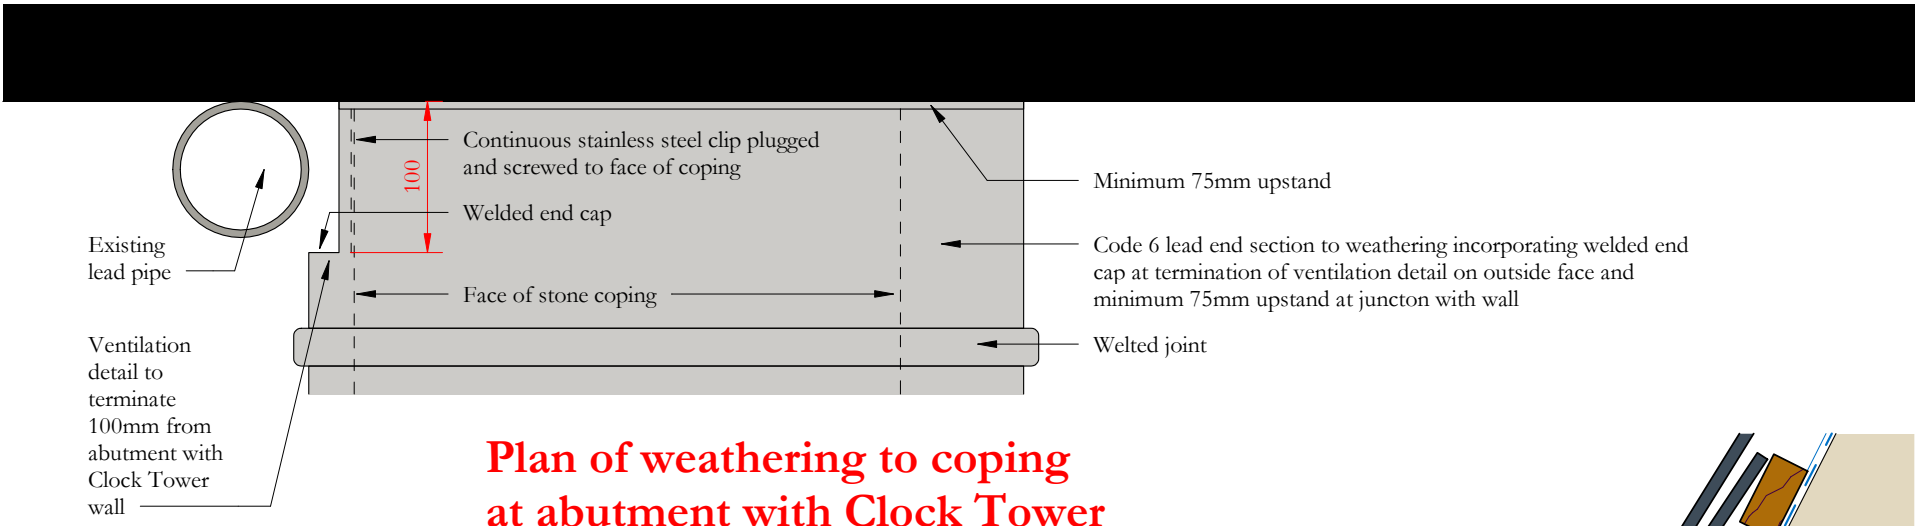


Plan of weathering to coping at abutment with Clock Tower

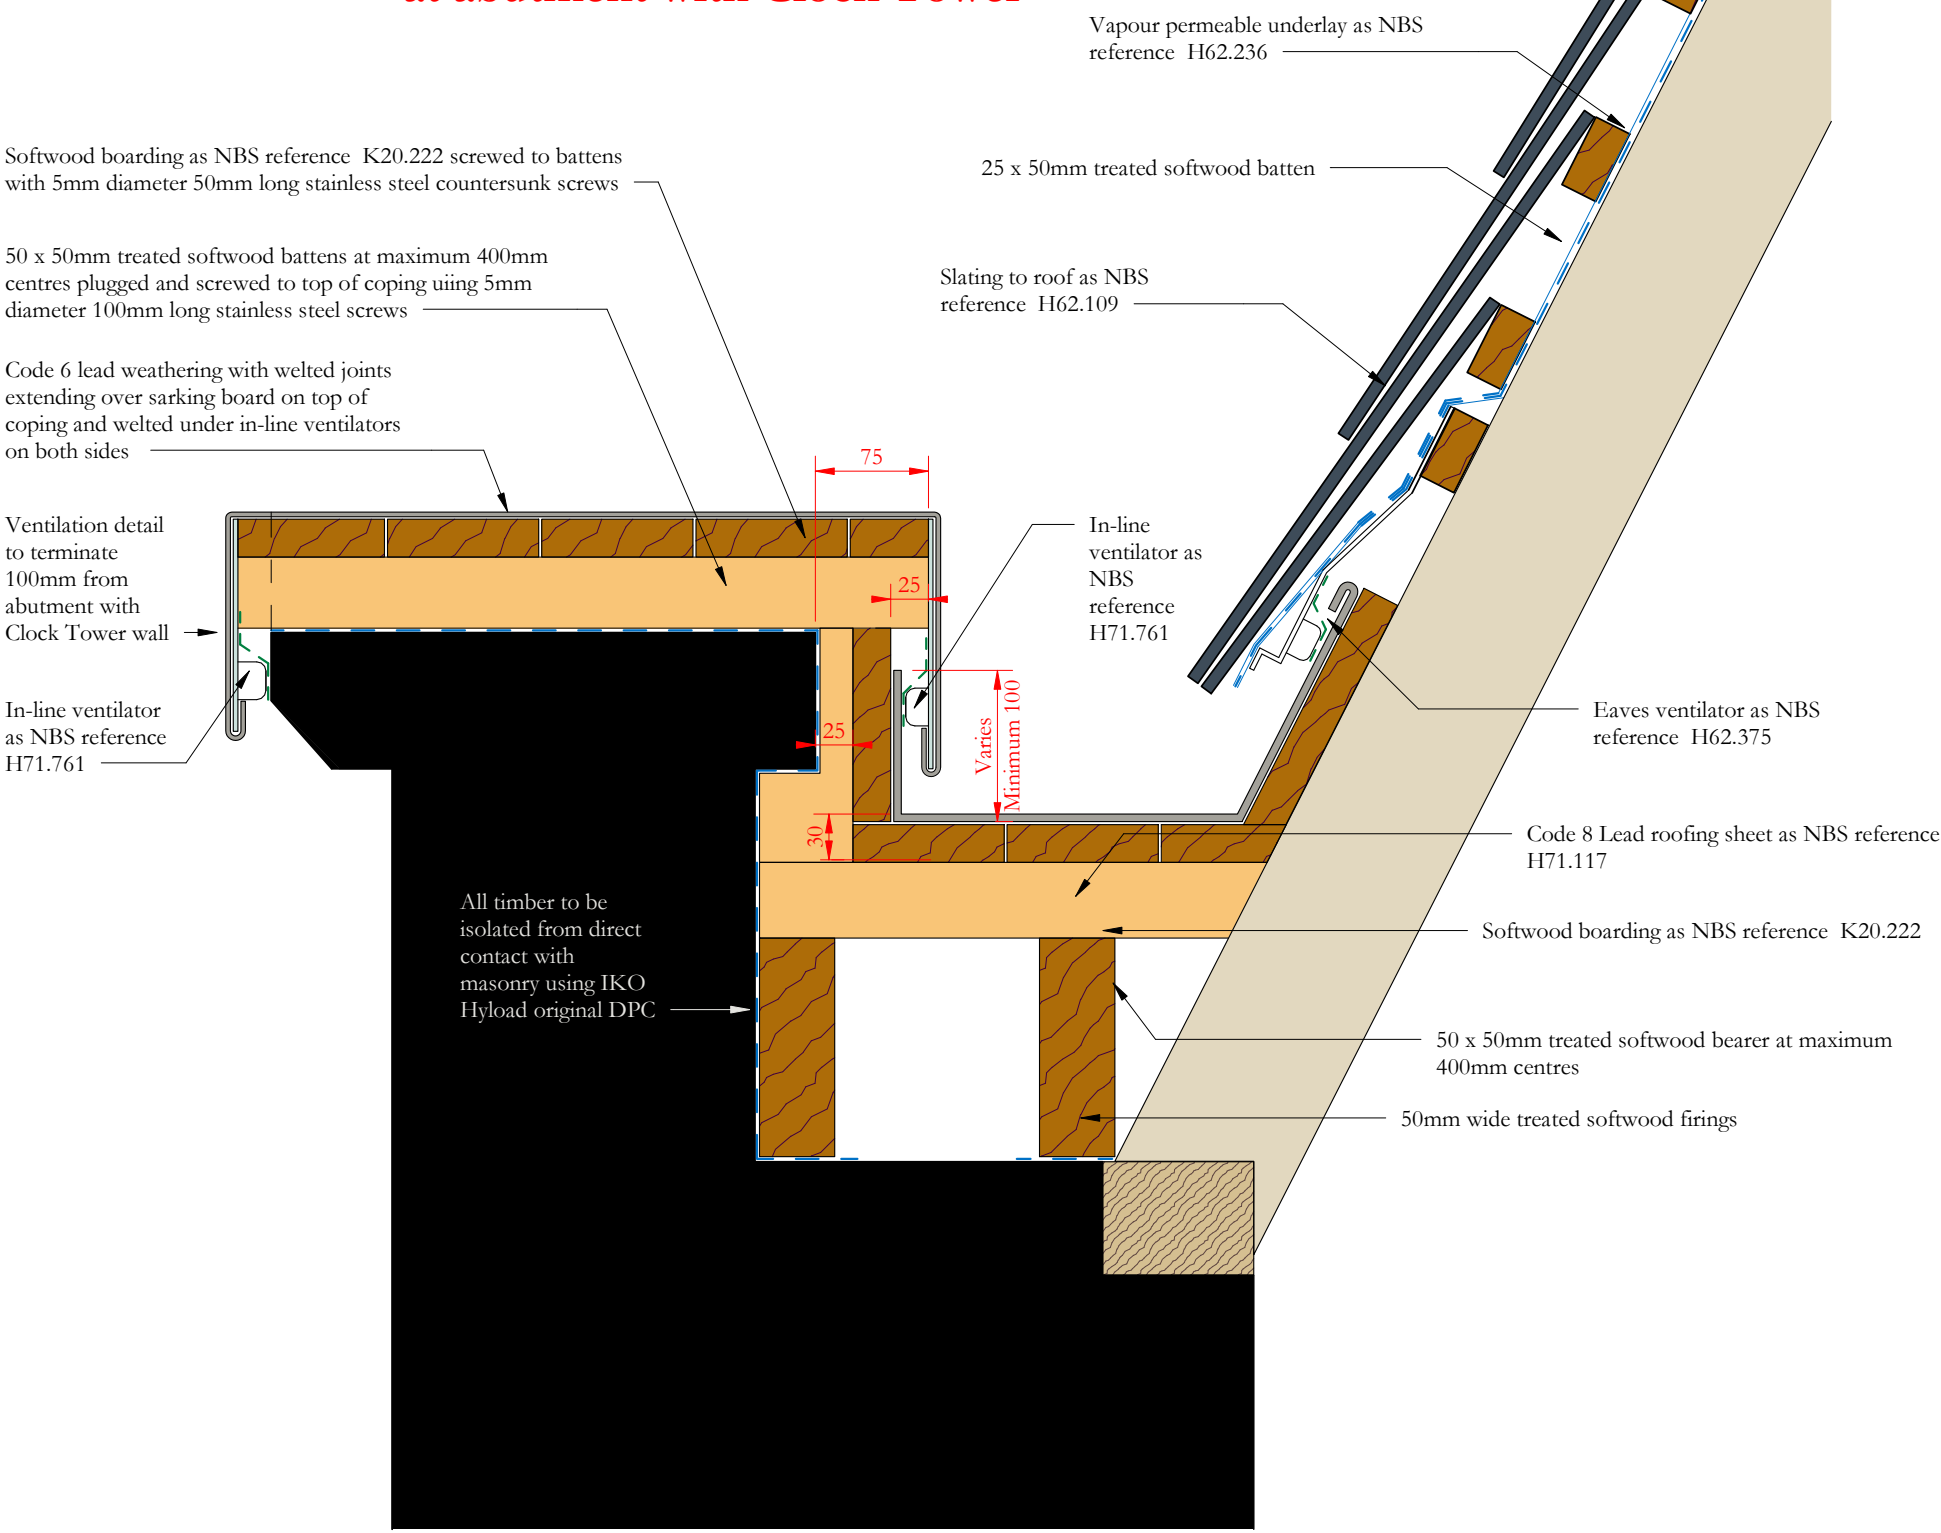

Section A-A top half of gutter

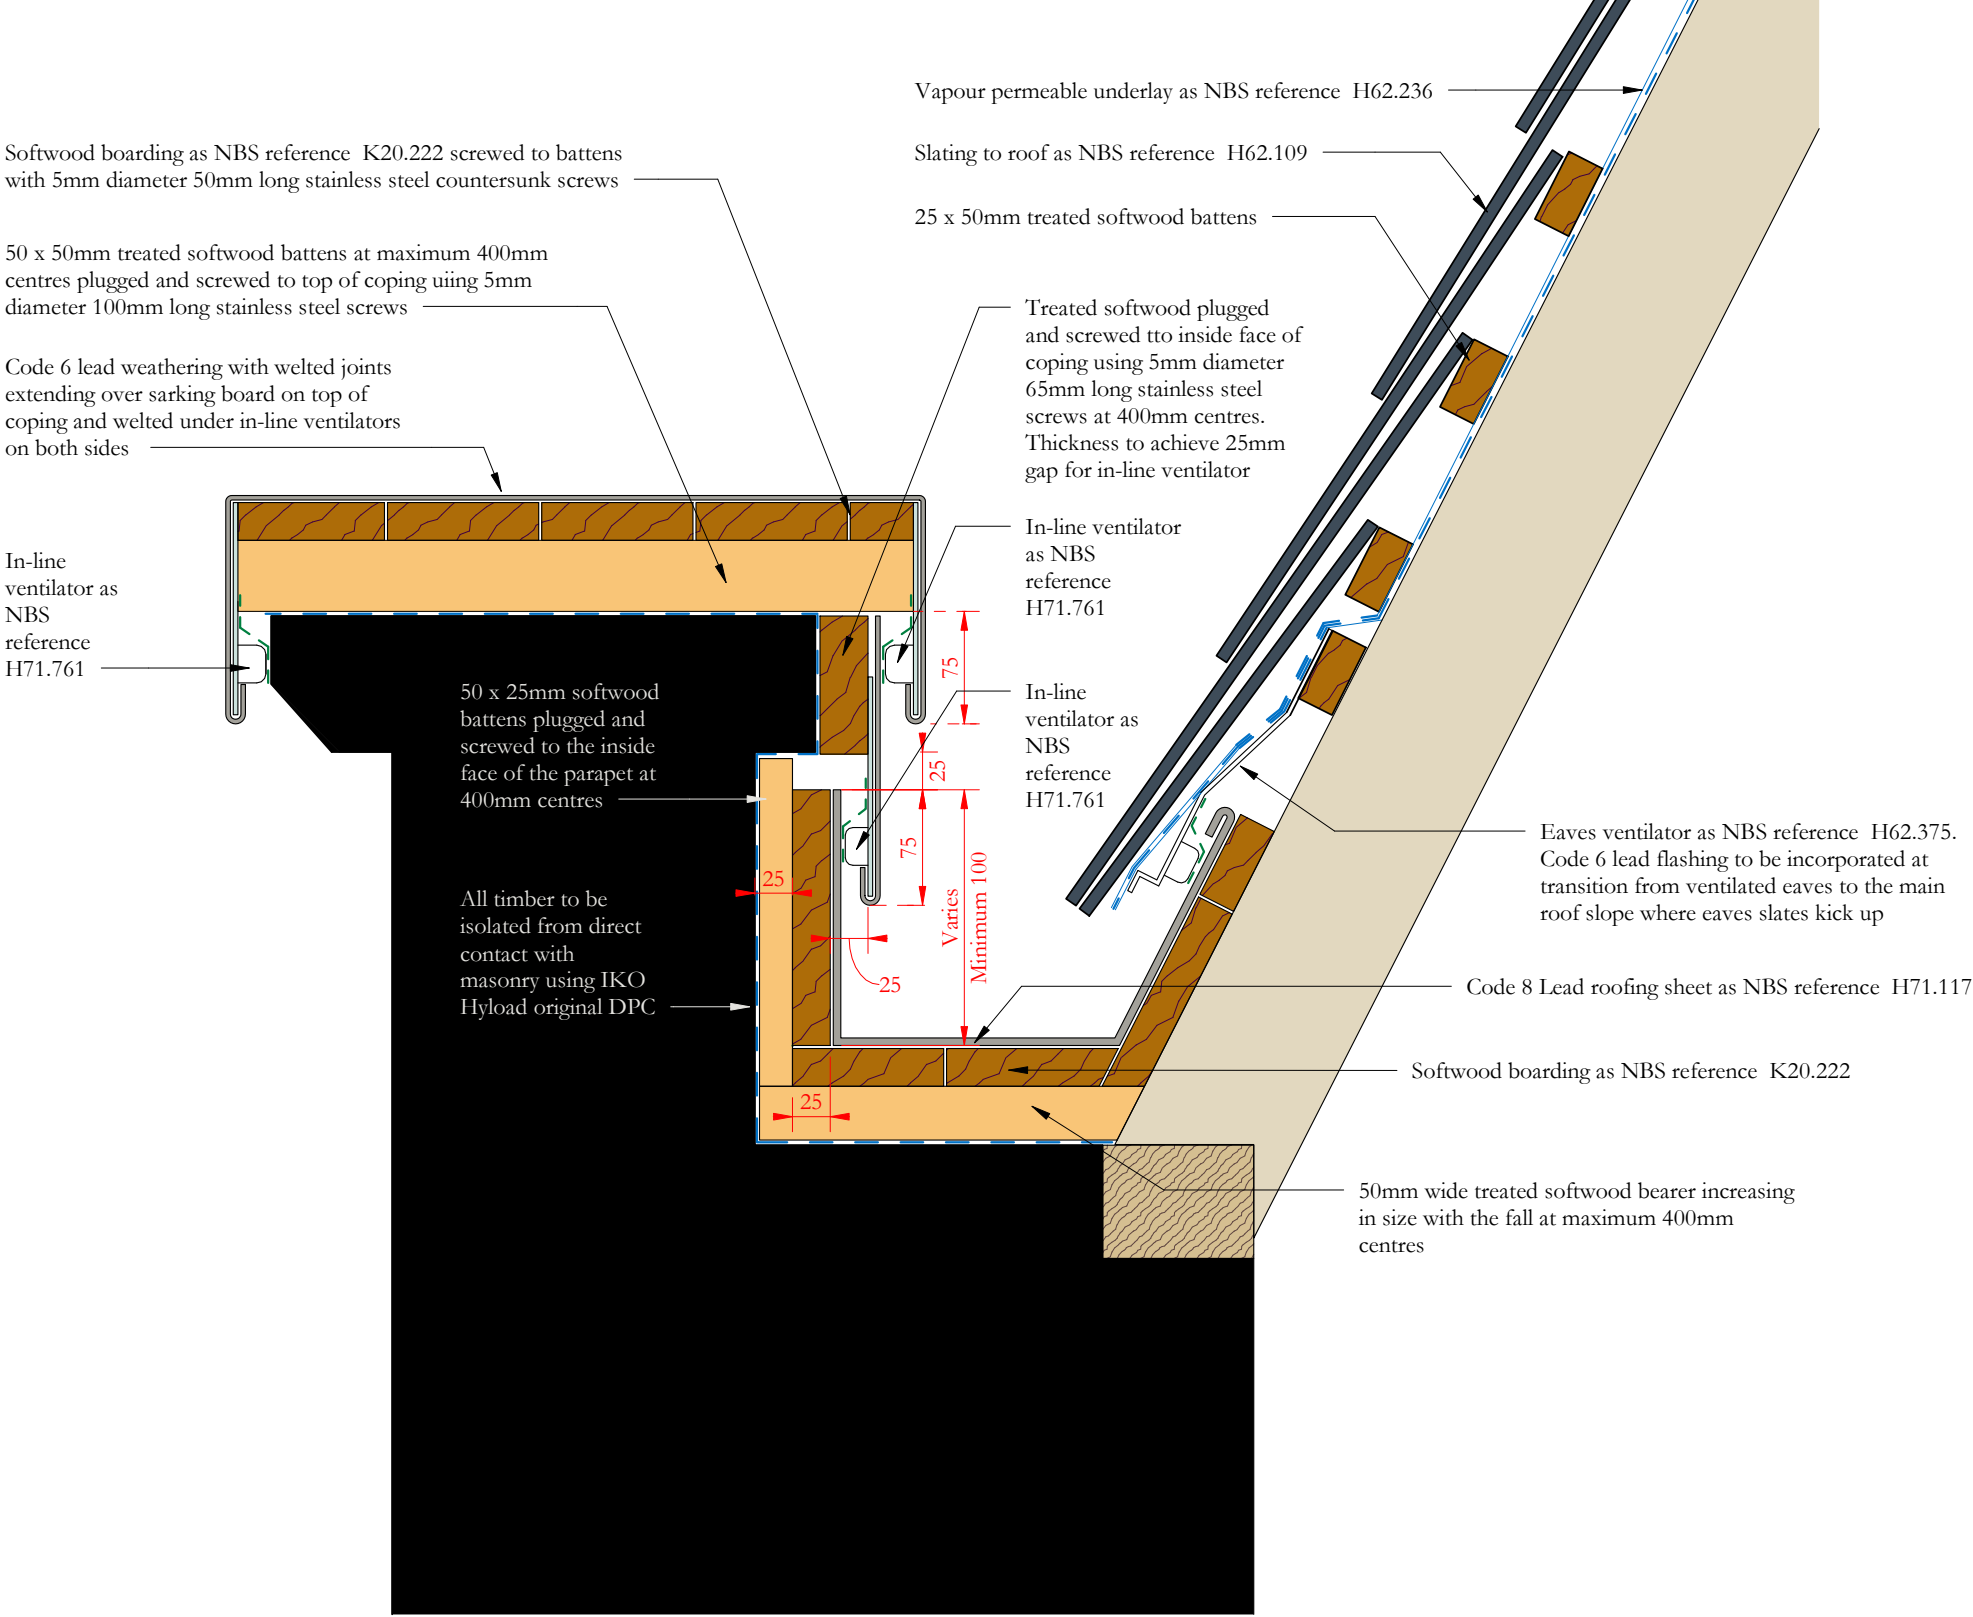

Section B-B bottom half of gutter

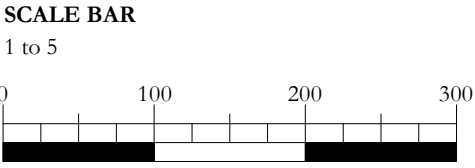

Scale Bars to be used as guidance only - refer to sheet size below

1:100	mm	1000	3000	5000	7000	
1:200	mm		5000	8000	12000	16000
1:500	M	5	15	25	35	
1:1250	M	10	30	50	70	90

Notes:
Drawings are based on survey data and may not accurately represent what is physically present.
Do not scale from this drawing. All dimensions are to be verified on site before proceeding with the work.
All dimensions are in millimeters unless noted otherwise.
Purcell shall be notified in writing of any discrepancies.

Revision 02: Plan of weathering to coping at junction with Clock Tower wall added showing interface with existing lead pipe

Revision 01: Battens and boarding added to top of coping to raise height of top of wall

02	23/04/2024	JC	GR	See note in revision cloud
01	21/03/2024	JC	GR	See note in revision cloud
-	27/02/2024	GR	JRC	First issue
ISSUE	DATE	APPROVED	DRAWN	DESCRIPTION



OUR
TOWN
HALL
PROJECT



Project Office, Room 308, Town Hall, MANCHESTER M60 2L1
+44 (0) 7970 097 432
www.purcelluk.com

PROJECT STATUS	RIBA Stage 5
CLIENT	Manchester City Council
PROJECT	Our Town Hall
DRAWING TITLE	Roof slope WR07 details of gutter at south end adjacent to Clock Tower
SIZE & SCALE	A2: 1 : 5
DRAWING STATUS	S4 Constuction
JOB NUMBER	236959
DRAWING NO.	REV
OTH-PUR-TH-RF-DWG-A-7447 02	
© PURCELL 2012. PURCELL IS THE TRADING NAME OF PURCELL MILLER TRITTON LLP	