


Do not scale from this drawing. All dimensions to be checked on site prior to manufacture and construction. This drawing is the property of Harrison Ince Holdings Limited and should not be reproduced without permission.
All discrepancies to be brought to the attention of the architect immediately.
This drawing is to be read in conjunction with the specification / bill of quantities and related drawings.

REVISIONS

-	FIRST ISSUE	25.03.2025	MSM
A	CLIENT ISSUE	23.04.2025	GW
B	FINISHES ADDED	21.05.2025	MSM
C	REVISED AFTER MCC COMMENTS AND 07.08 MEETING	20.08.2025	MSM
D	DOOR LOCATION CHANGED	27.11.2025	IB
E	NOTES ADDED	16.12.2025	IB

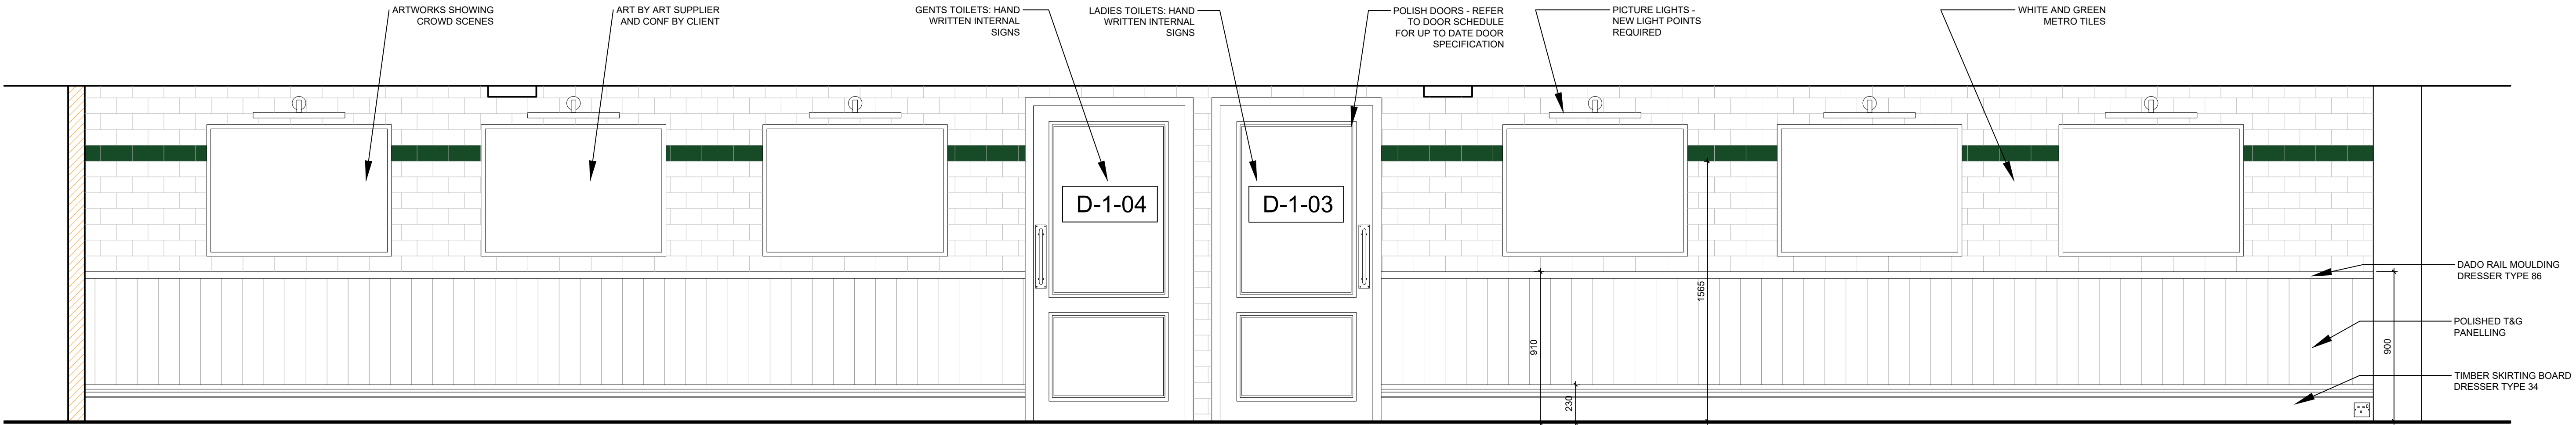


PROPOSED SECTION BA : PROPOSED TOILETS WALL
1:20

FINISHES KEY	
NAME	IMAGE
PANELLING, DADO RAIL AND SKIRTING STAINED IN DARK OAK	
SOCKETS BRASS FINISH	
DOORS AND DOOR FRAMES STAINED IN DARK OAK	
WALL TILES: WHITE METRO TILES JOHNSON TILES' PRISMATIC WHITE GLOSS PRG1 200X100MM MAPEI 114 ANTHRACITE GROUT	
WALL AND TV DECORATIVE TRIM DETAIL TILE: PRISMATICS VICTORIAN GREEN GLOSS PRV5 MAPEI 114 ANTHRACITE GROUT	
PLANTERS NEXT TO BALUSTRADE PAINTED IN DULUX 70GY 10/136 (LIGHTER BRANDING COLOUR)	

FINISHES

FOR TENDER

ALL DIMENSIONS TO BE CHECKED
ON SITE BEFORE CONSTRUCTION

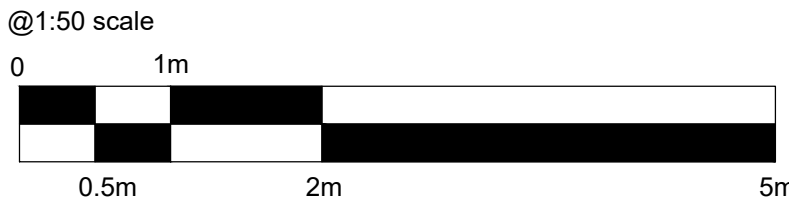

HARRISON INCE

ARCHITECTS INTERIOR DESIGNERS

PINS SOCIAL CLUB

CLIENT

SUNLIGHT HOUSE
LITTLE QUAY ST, MANCHESTER M3 3HP

PROJECT

PROPOSED SECTION BA
TOILETS WALL

TITLE

DATE NOVEMBER 2025

SCALE 1:20 @ A1

JOB NO. 01

DWG. NO. AV300 E

DRAWN CAD/MSM

CHECKED

SECOND FLOOR
EASTGATE
2 CASTLE STREET
MANCHESTER
M3 4LZ

TEL: 0161 236 3050
EMAIL: enquiries@harrison-ince.co.uk