
Location Plan

Site Address: **56, Clyde Road, Manchester, M20 2WJ**

PlanningPortal

Date Produced: **14-Jan-2026**

Scale: **1:2500 @A4**

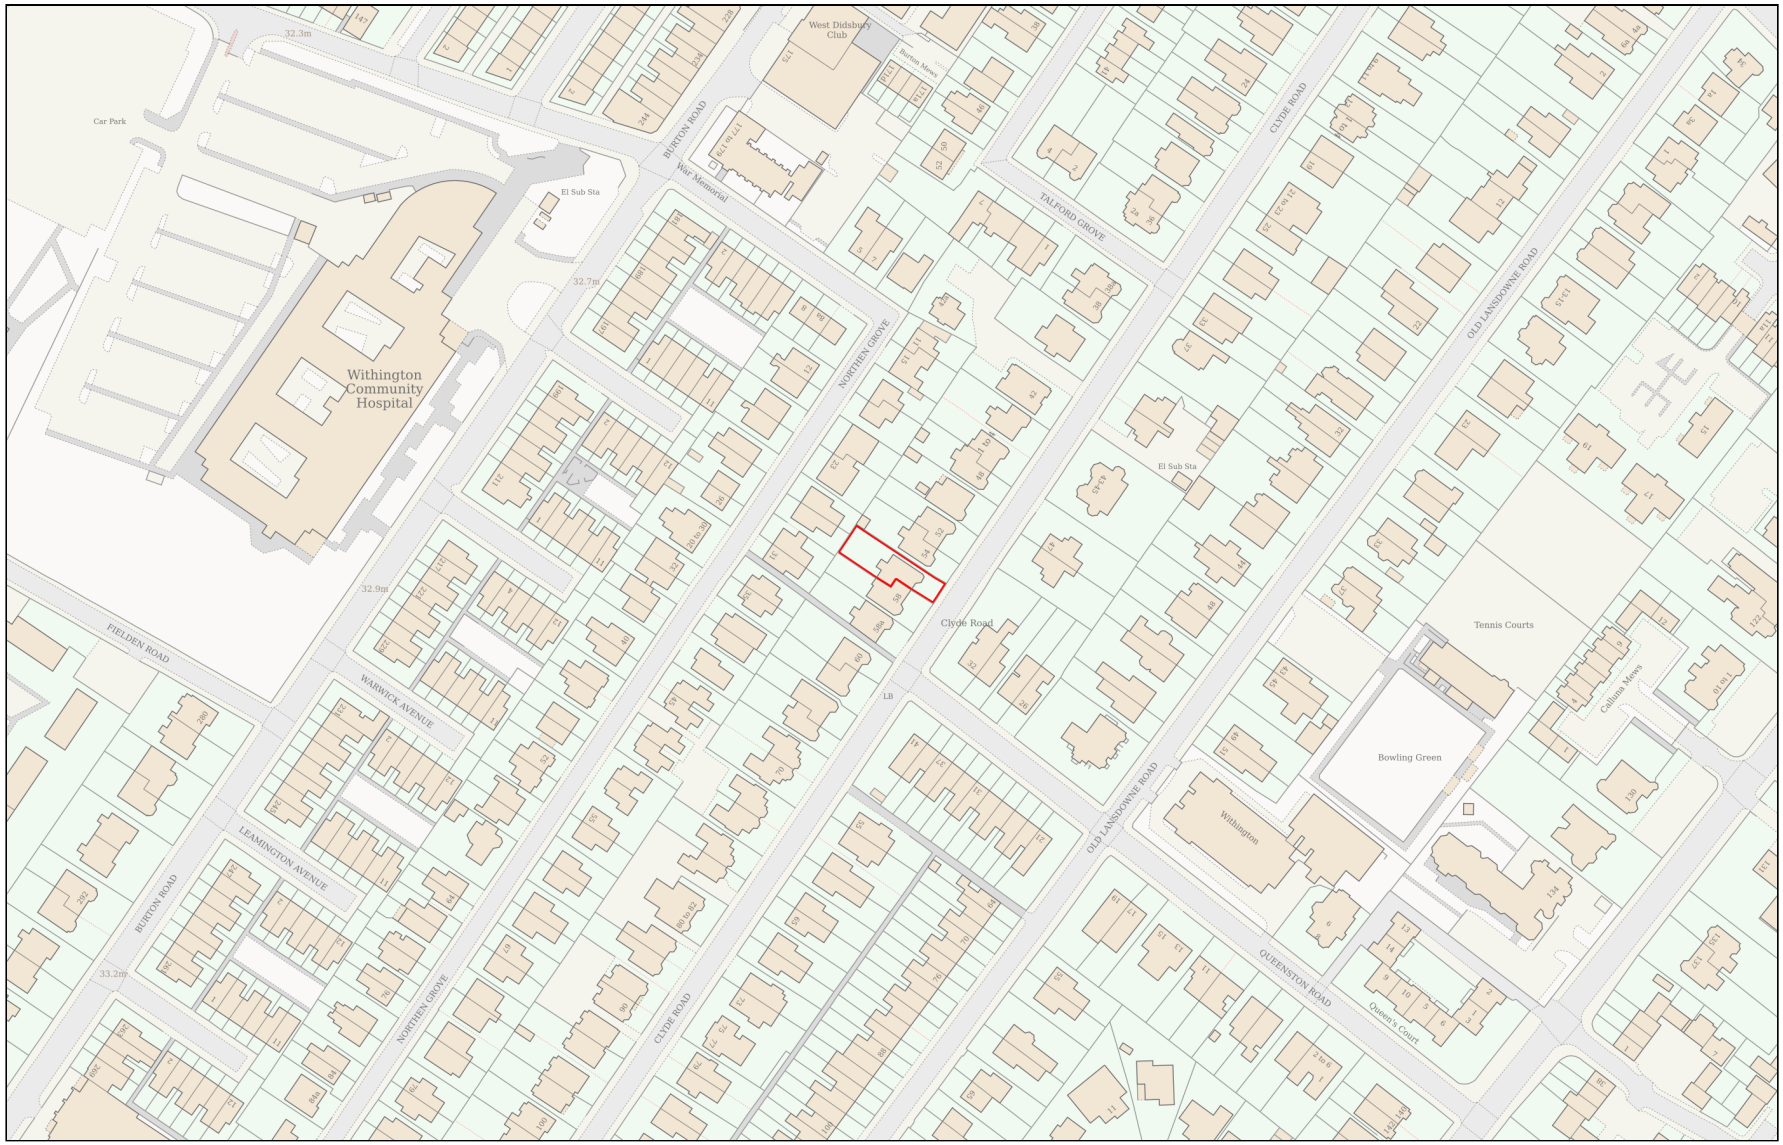

0 100

Metres

Planning Portal Reference: **PP-14492517v2**

Powered By TerraQuest

© Crown copyright and database rights 2026 OS 100042766