



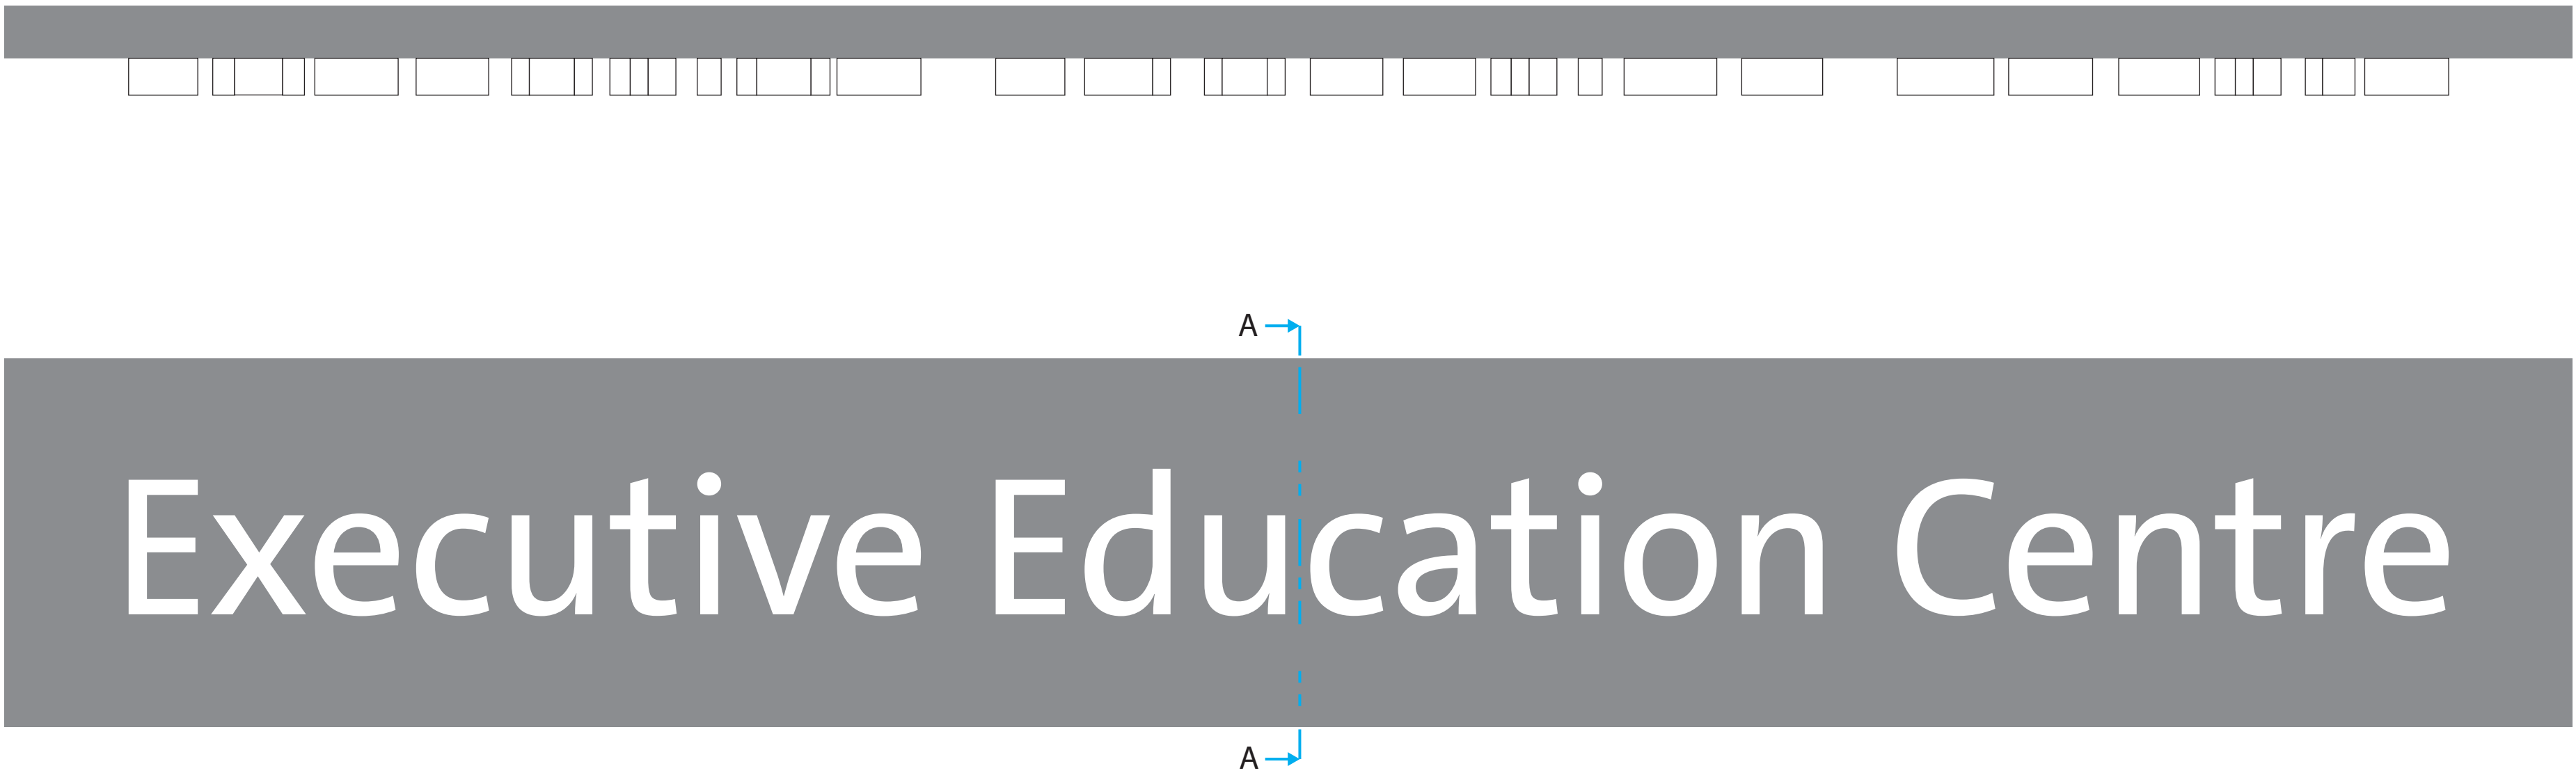

PROPOSED SIGNAGE - 1:5 @A1

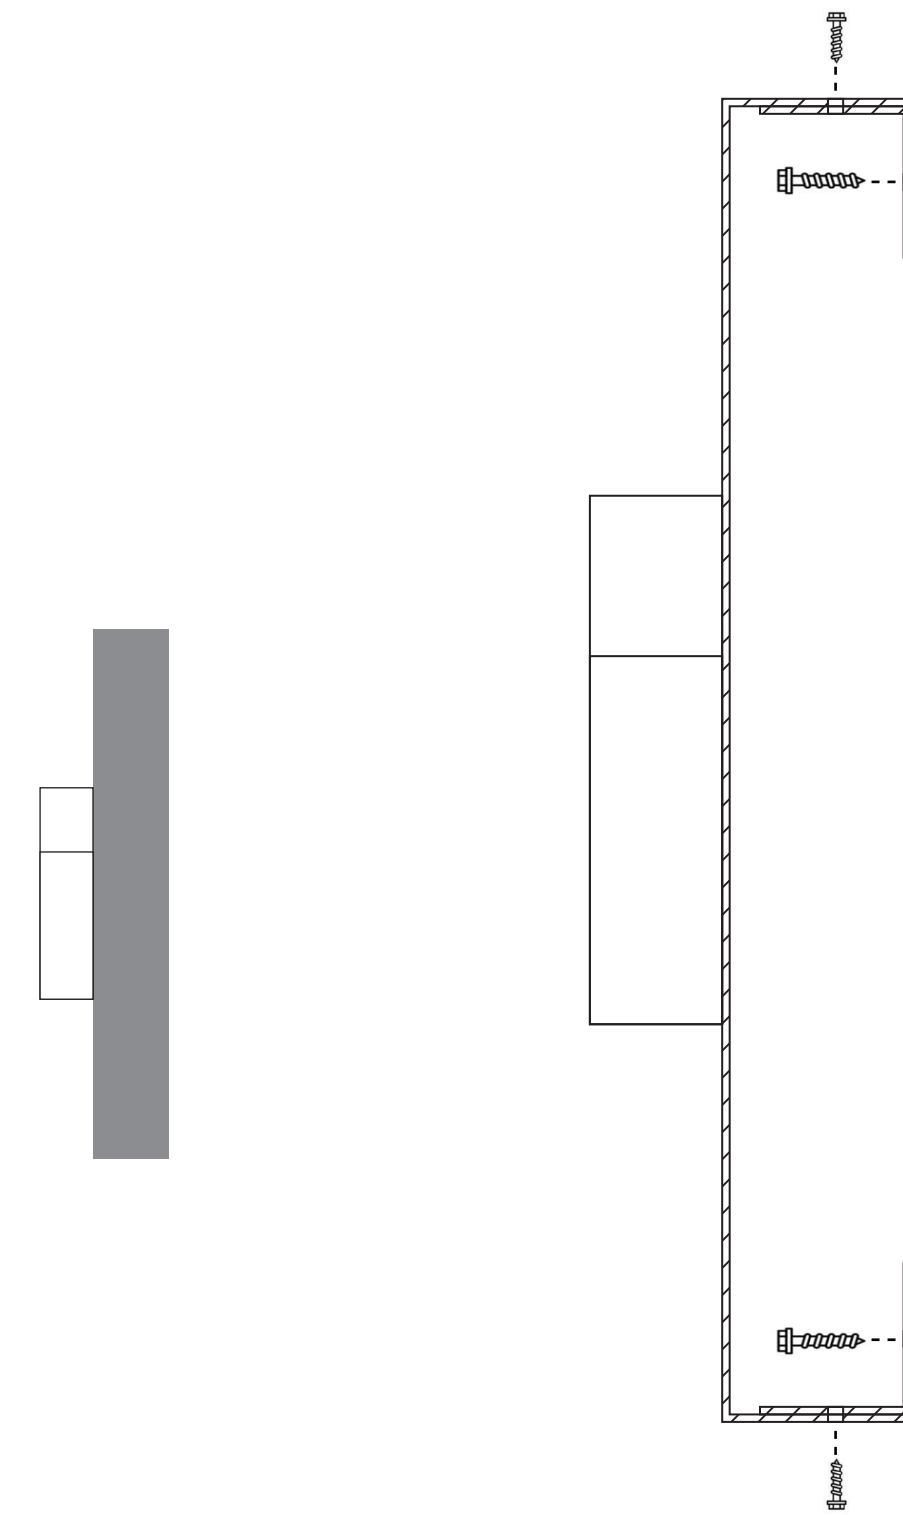

SECTION A - A - 1:2 @A1



Digital House
A1 Hilton Trading Estate
Hilton Road
Wolverhampton
West Midlands
WV4 6DW


Tel: +44 (0) 1902 406 000
Fax: +44 (0) 1902 406 001
hello@dis-group.com
www.dis-group.com

Title	University of Manchester AMBS		Drawn by		Checked		Tender Ref.	
	Executive Education Centre Sign		AF					
			Drawing Number		Revision		Scale	
			01		C		1:5 @A1 1:2 @A1	
						Date		
						07/01/26		


Specification

Built up aluminium tray, 2440mm(w) x 350mm(h), 50mm returns, painted a mid grey to match the colour of the canopy that has already received planning approval.
Letters - 140mm cap height, 30mm returns, painted RAL 9003 Signal white
Letters - non illuminated
Font - Sans plain
Fixings - tray fixed to canopy with aluminium L angles top & bottom.
Countersunk screws - painted a mid grey to match the colour of the canopy that has already received planning approval.



BUILDING ELEVATIONS WITH PROPOSED SIGN - 1:50 @A1

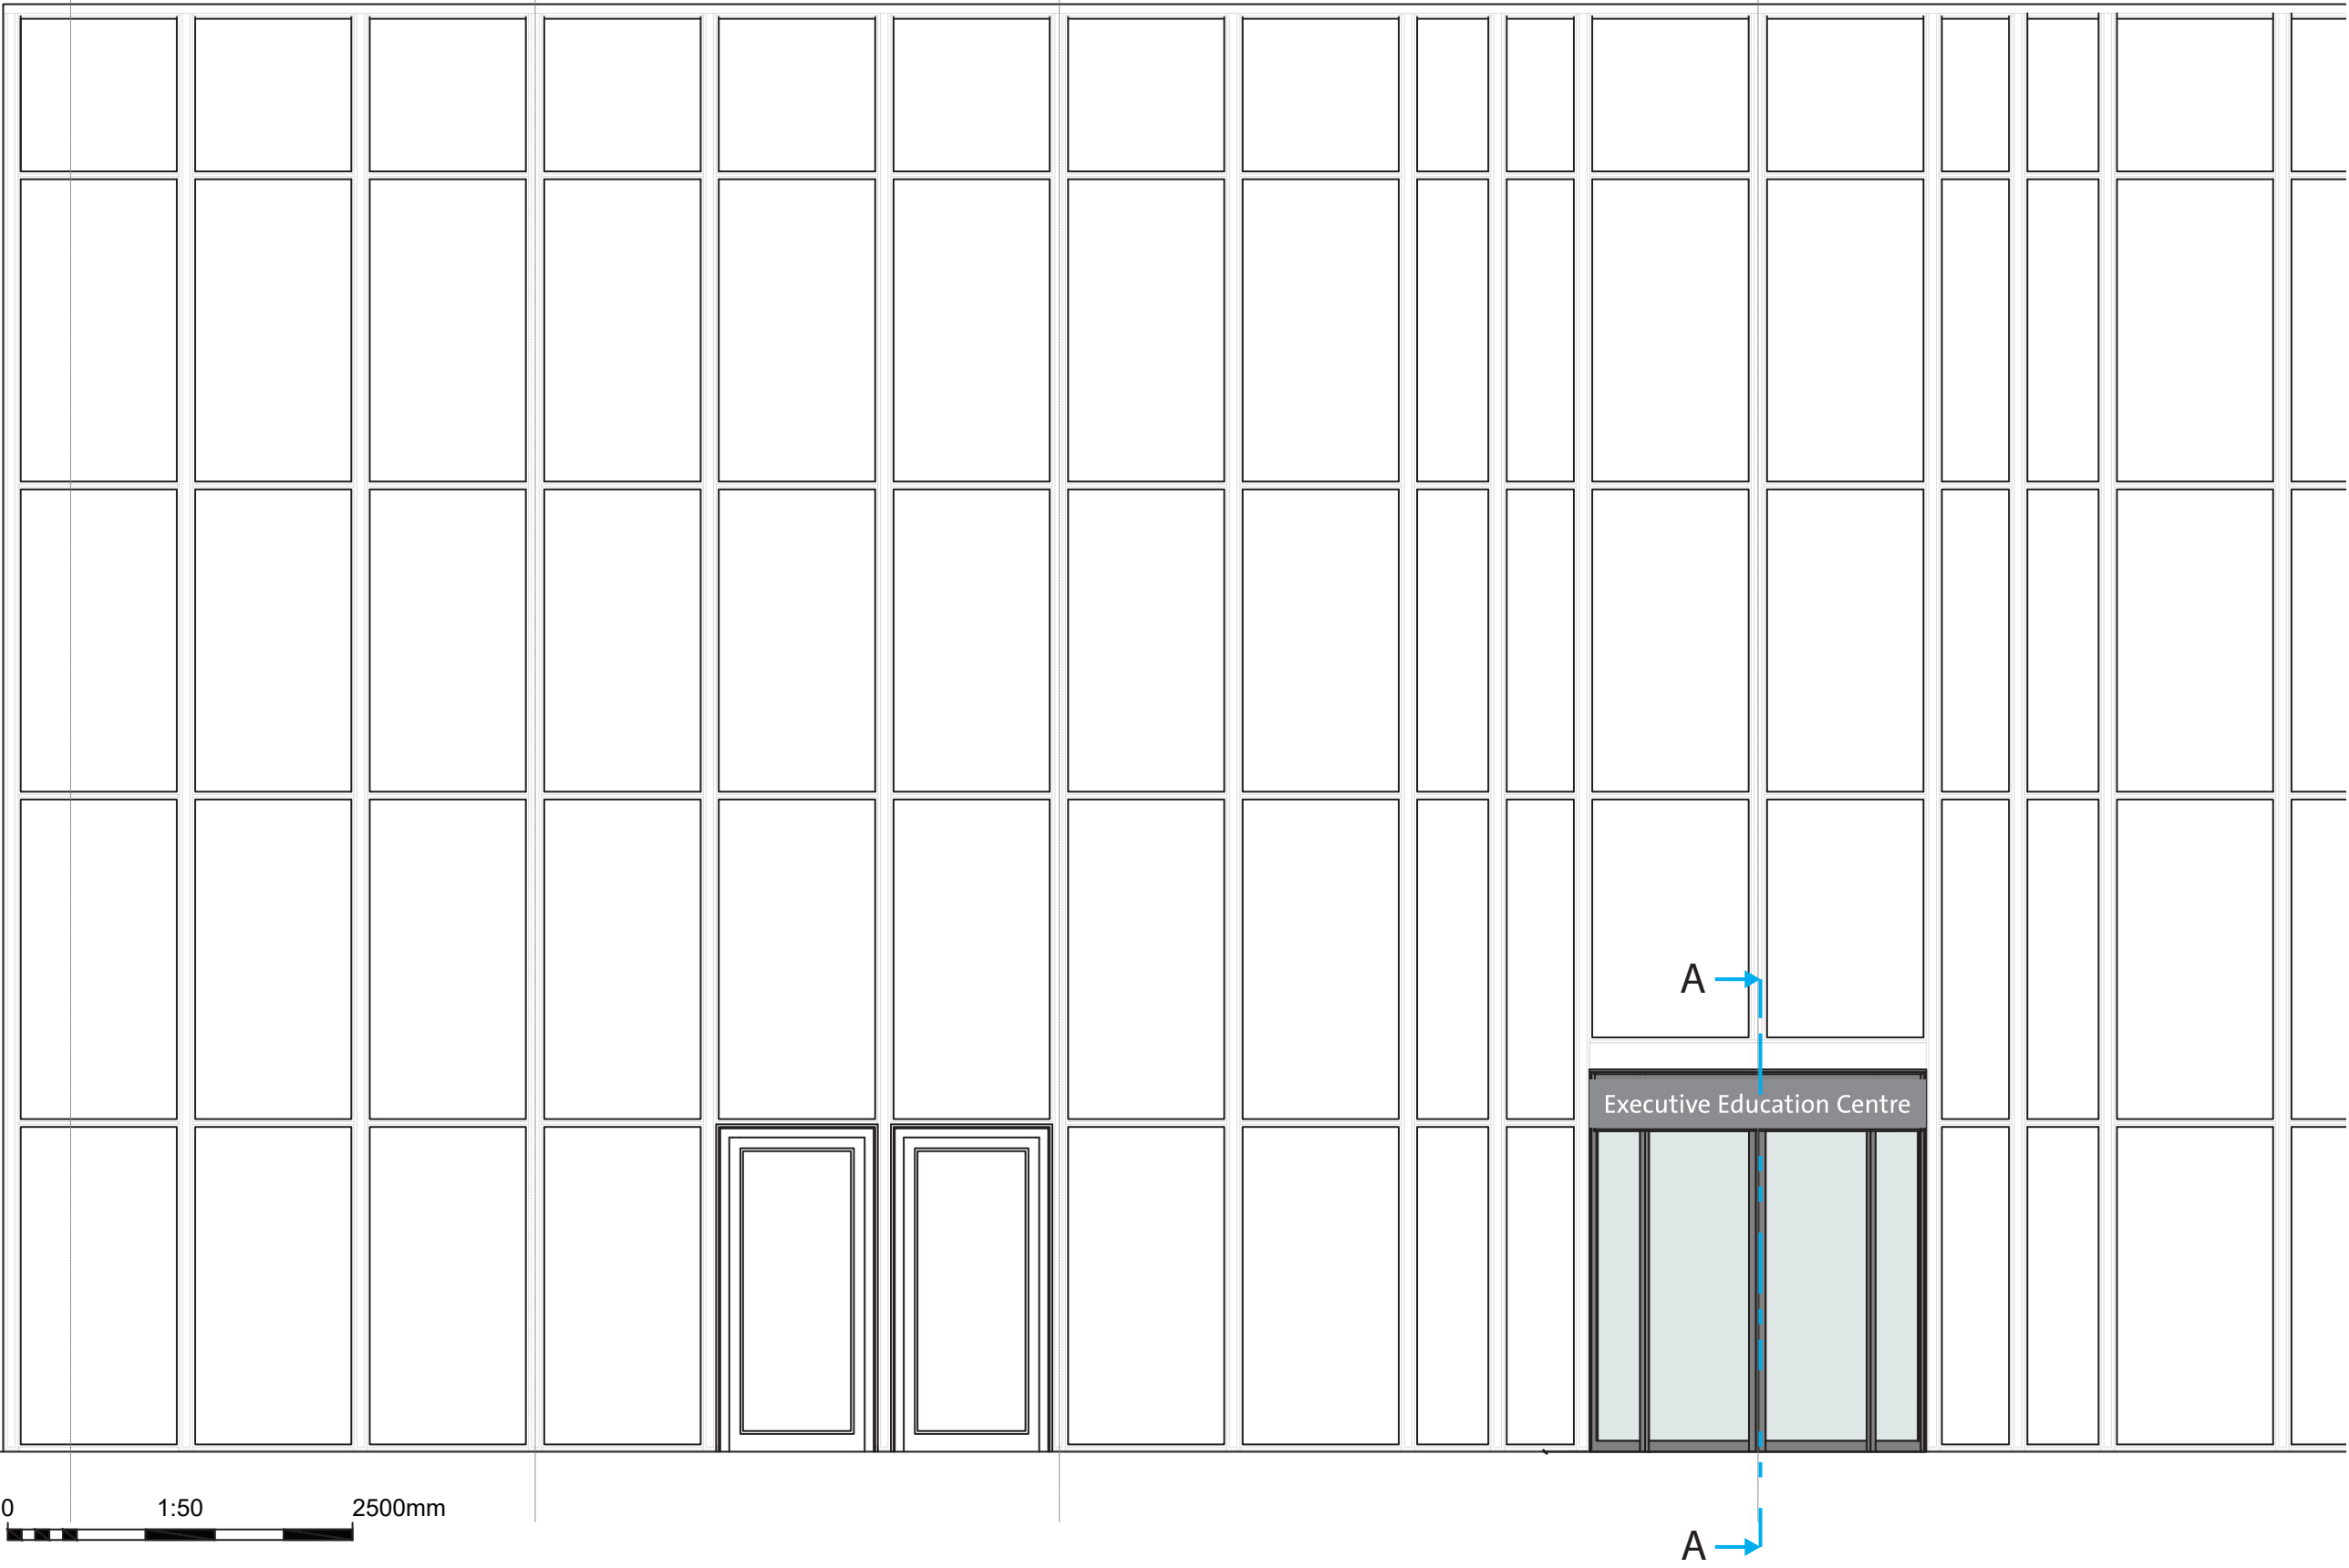

SECTION A - A - 1:5 @A1

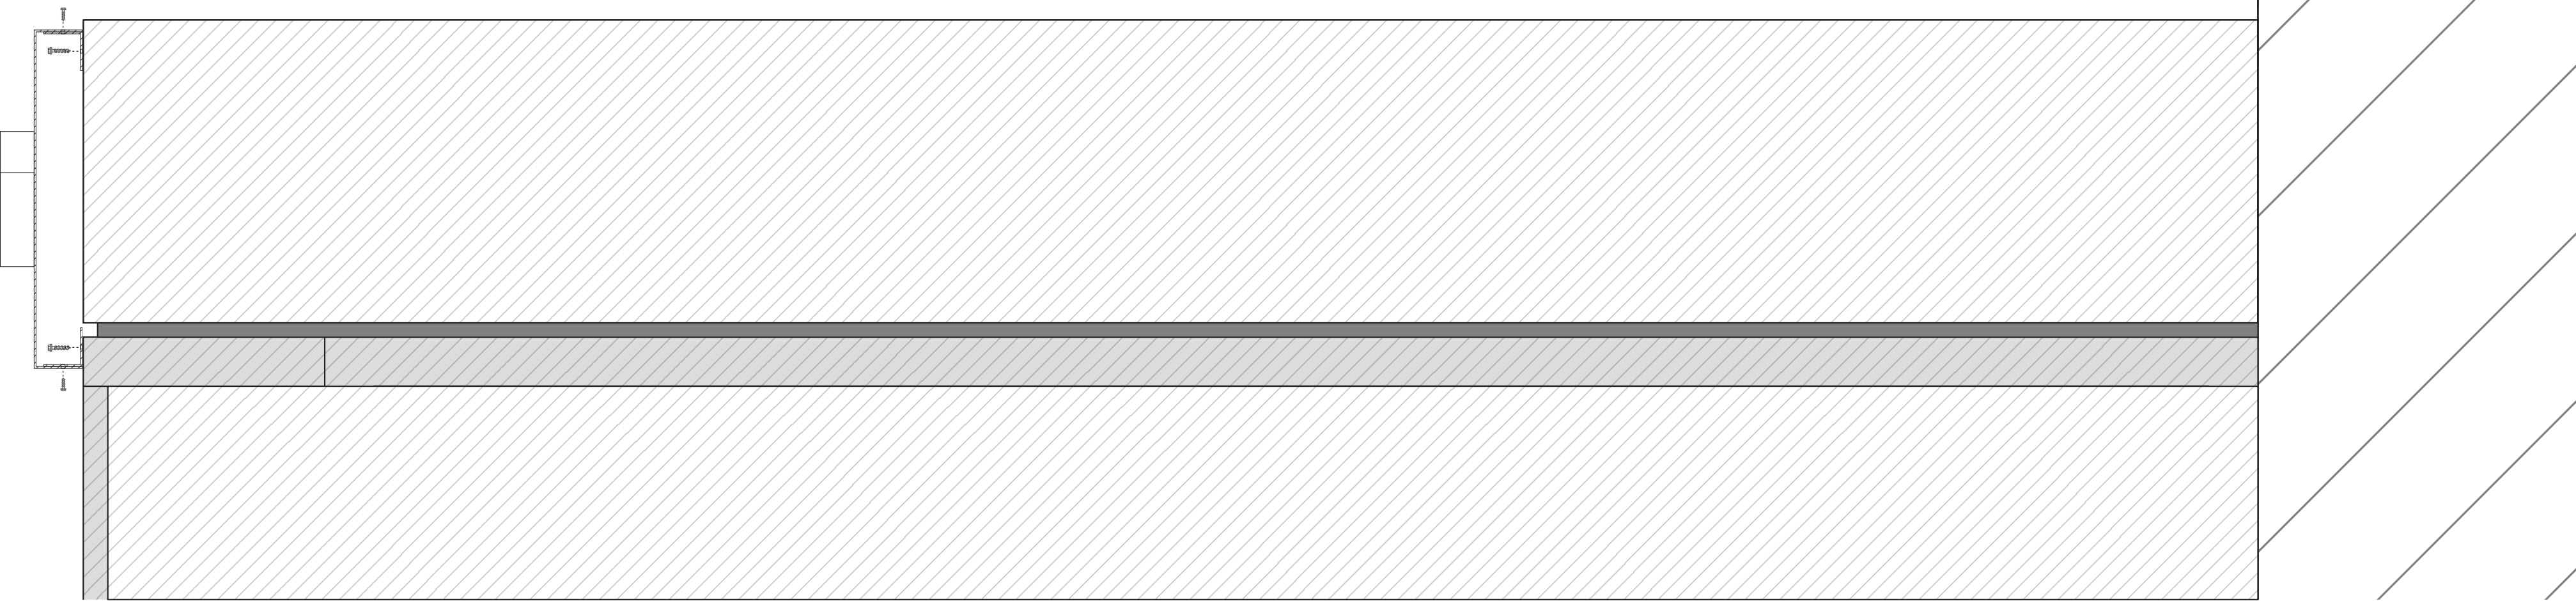

1:250 @A1

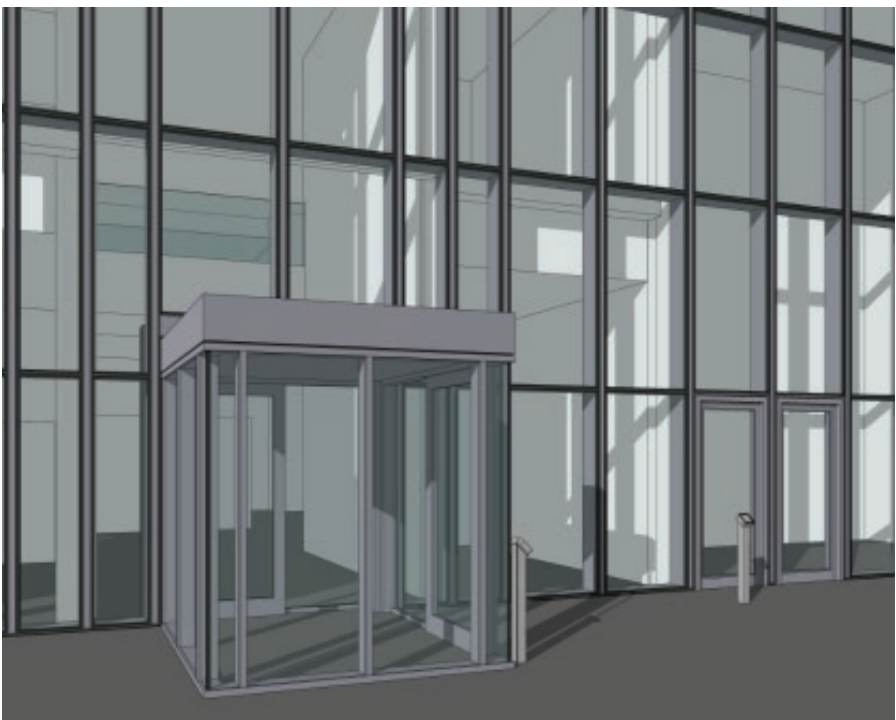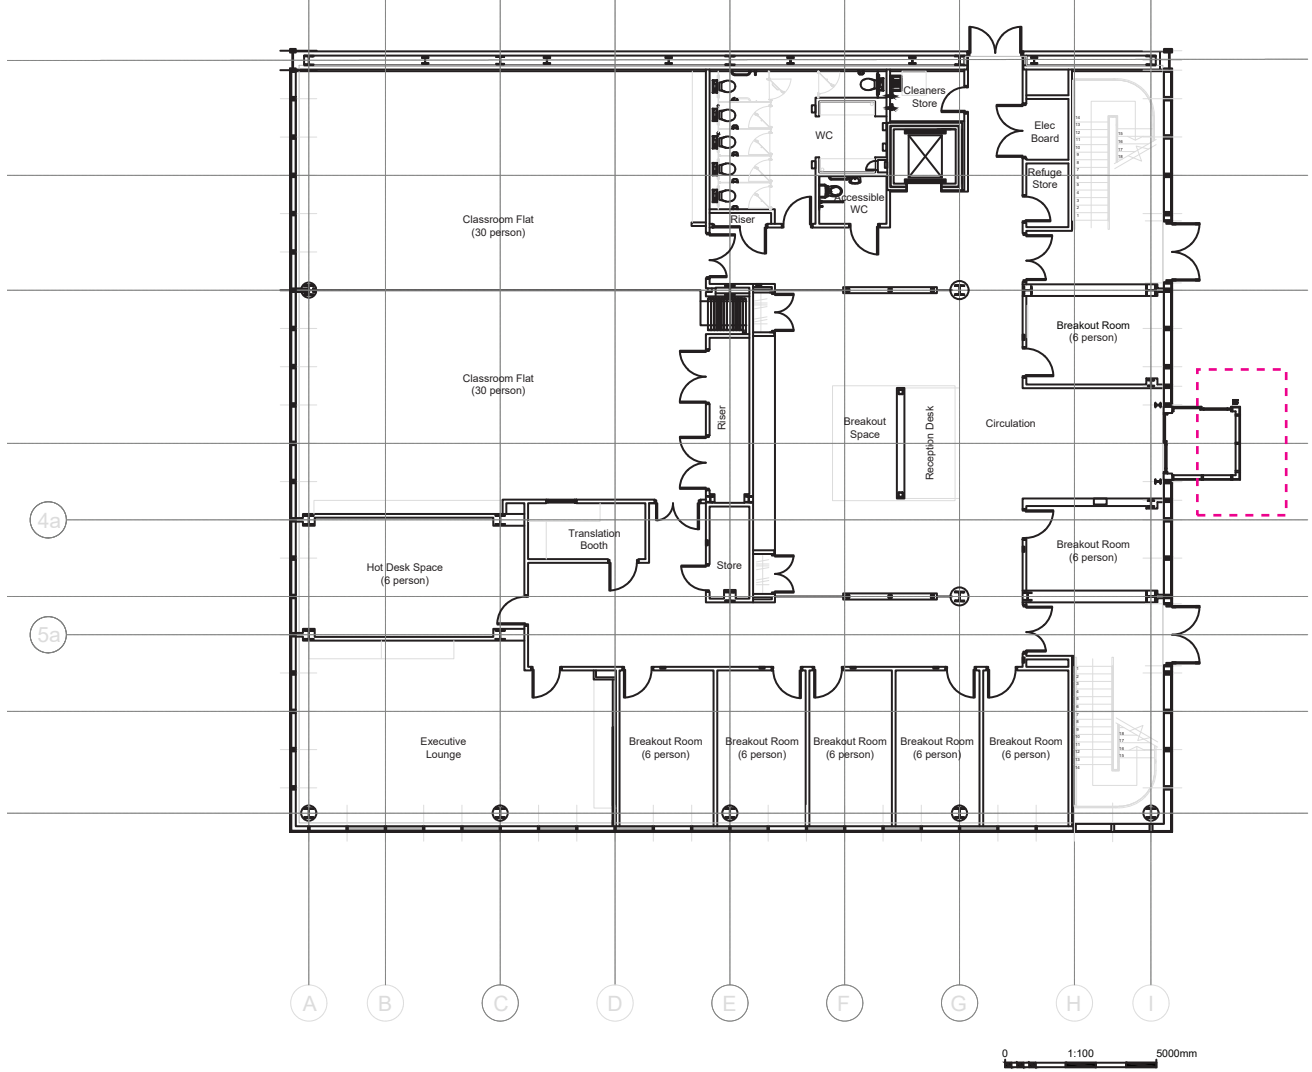


Digital House
A1 Hilton Trading Estate
Hilton Road
Wolverhampton
West Midlands
WV4 6DW
Tel: +44 (0) 1902 406 000
Fax: +44 (0) 1902 406 001
hello@dis-group.com
www.dis-group.com

Specification

Built up aluminium tray, 2440mm(w) x 350mm(h), 50mm returns, painted a mid grey to match the colour of the canopy that has already received planning approval.
Letters - 140mm cap height, 30mm returns, painted RAL 9003 Signal white
Letters - non illuminated
Font - Sans plain
Fixings - tray fixed to canopy with aluminium L angles top & bottom.
Countersunk screws - painted a mid grey to match the colour of the canopy that has already received planning approval.


Title
University of Manchester AMBS
Executive Education Centre Sign

Drawn by	AF	Checked	Tender Ref.
Drawing Number	02	Revision	C
Scale	1:50 @A1 1:5 @A1	Date	07/01/26

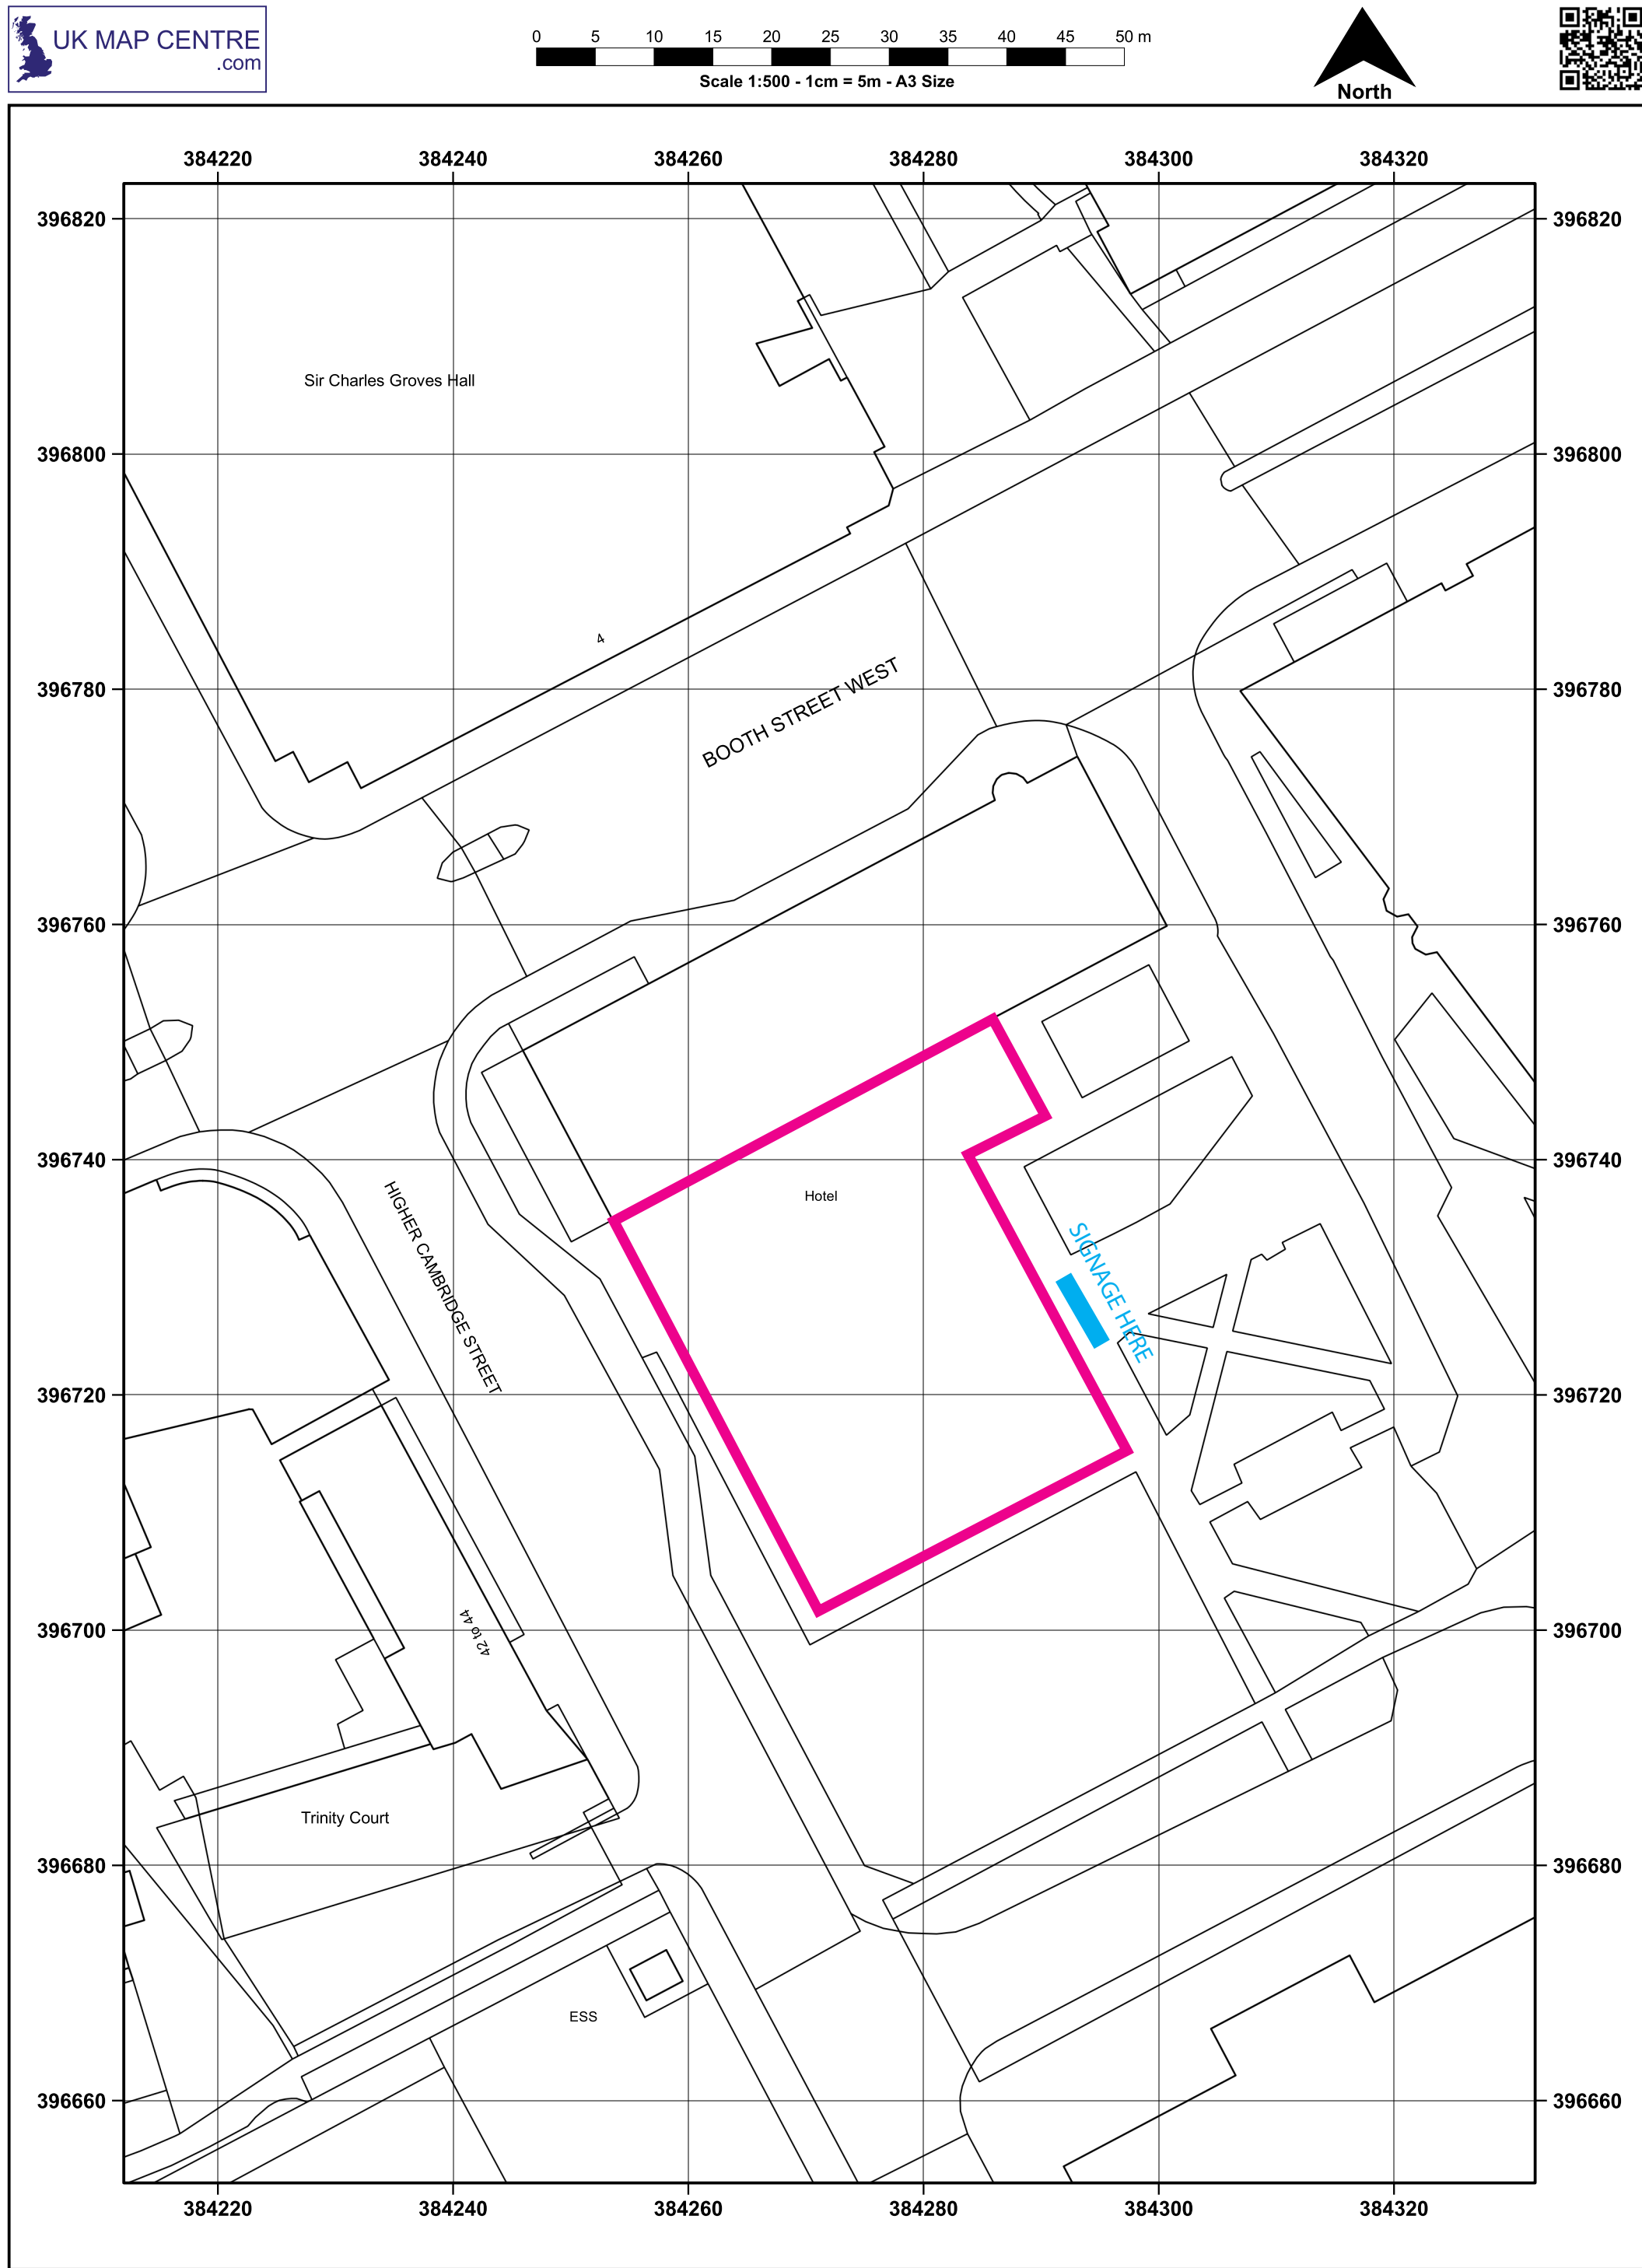

© Crown copyright and database rights 2025 OS AC0000848283. Public rights of way shown on this map have been taken from Local Authority definitive maps. The representation on this map of any other road, track or path is no evidence of the existence of a right of way.

UNIVERSITY OF MANCHESTER
Supplied by: www.ukmapcentre.com Product Info: www.ukmapcentre.com/block-plans-500-scale
Production Date: 17/10/2025 Serial No: 319689
Centre Coordinates: 384272, 396738

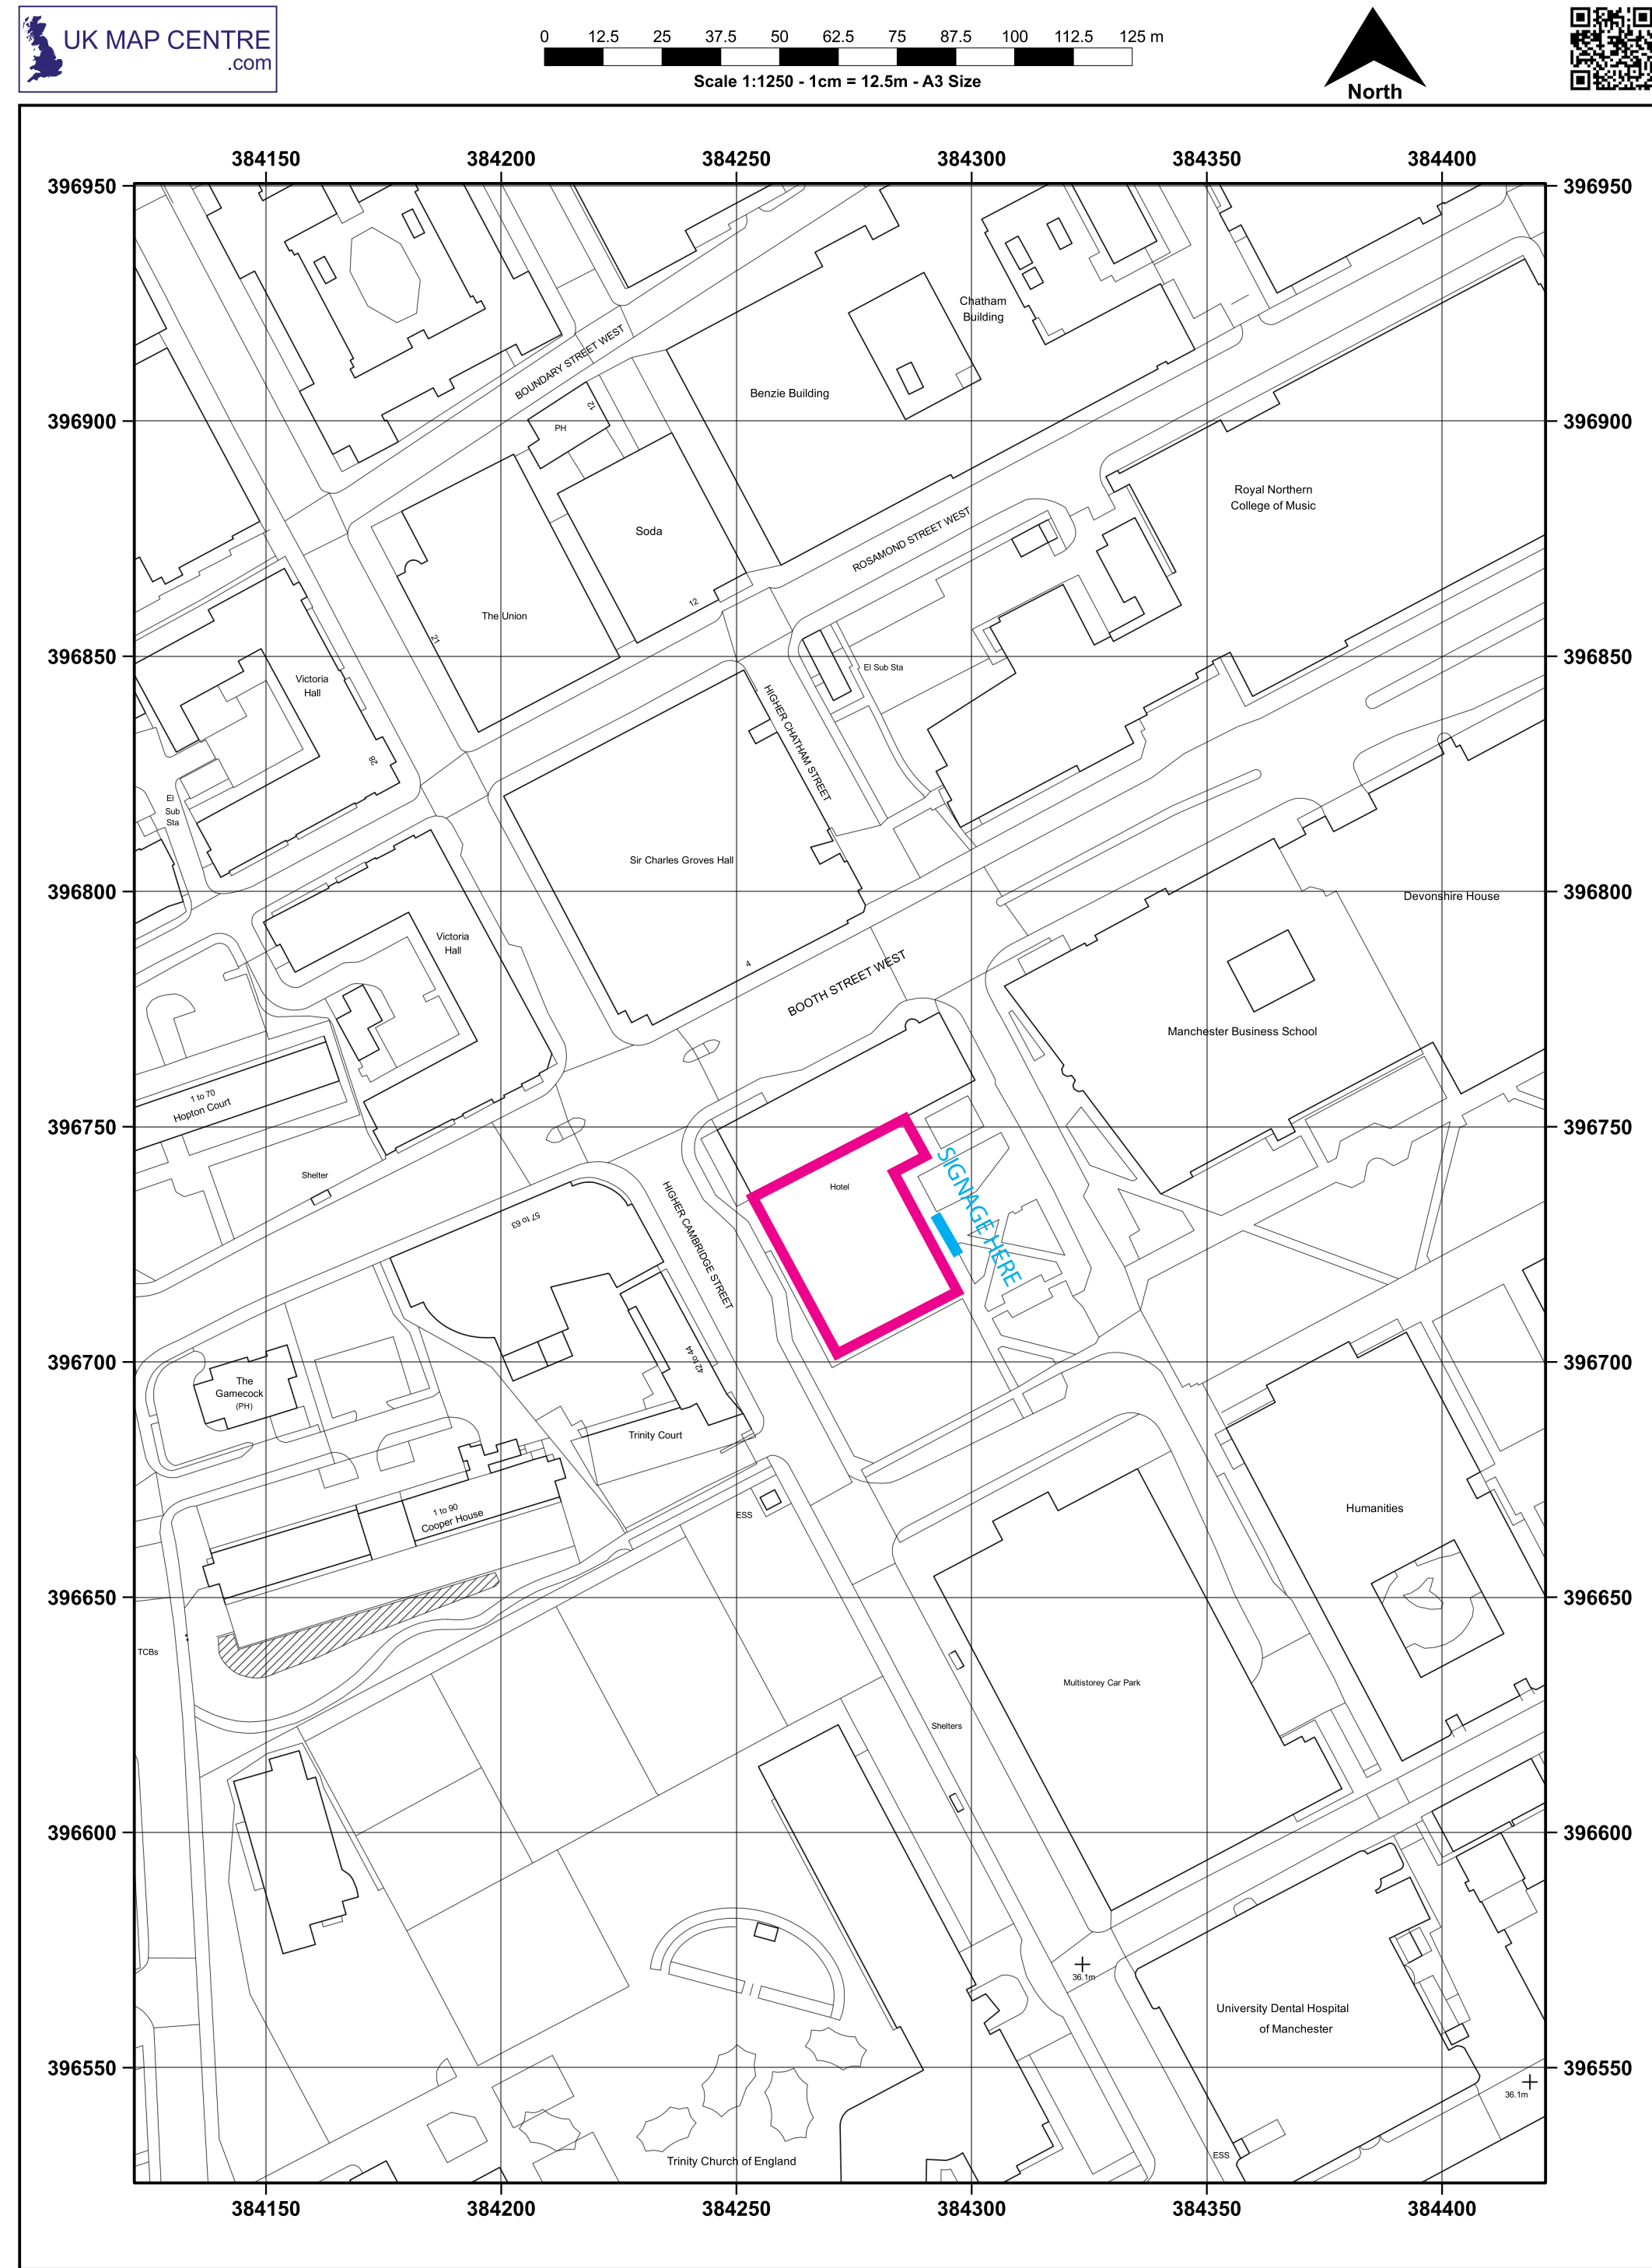

© Crown copyright and database rights 2025 OS AC0000848283. Public rights of way shown on this map have been taken from Local Authority definitive maps. The representation on this map of any other road, track or path is no evidence of the existence of a right of way.

UNIVERSITY OF MANCHESTER
Supplied by: www.ukmapcentre.com Product Info: www.ukmapcentre.com/location-plans-1250-scale
Production Date: 17/10/2025 Serial No: 319690
Centre Coordinates: 384272, 396738



Digital House
A1 Hilton Trading Estate
Hilton Road
Wolverhampton
West Midlands
WV4 6DW
Tel: +44 (0) 1902 406 000
Fax: +44 (0) 1902 406 001
hello@dis-group.com
www.dis-group.com

Title
University of Manchester AMBS
Executive Education Centre Sign

Drawn by AF	Checked	Tender Ref.
Drawing Number 03	Revision A	Scale 1:1250 @A1 1:500 @A1 Date 18/11/25

Specification

Built up aluminium tray, 2440mm(w) x 350mm(h), 50mm returns, painted a mid grey to match the colour of the canopy that has already received planning approval.
Letters - 140mm cap height, 30mm returns, painted RAL 9003 Signal white
Letters - non illuminated
Font - Sans plain
Fixings - tray fixed to canopy with aluminium L angles top & bottom.
Countersunk screws - painted a mid grey to match the colour of the canopy that has already received planning approval.