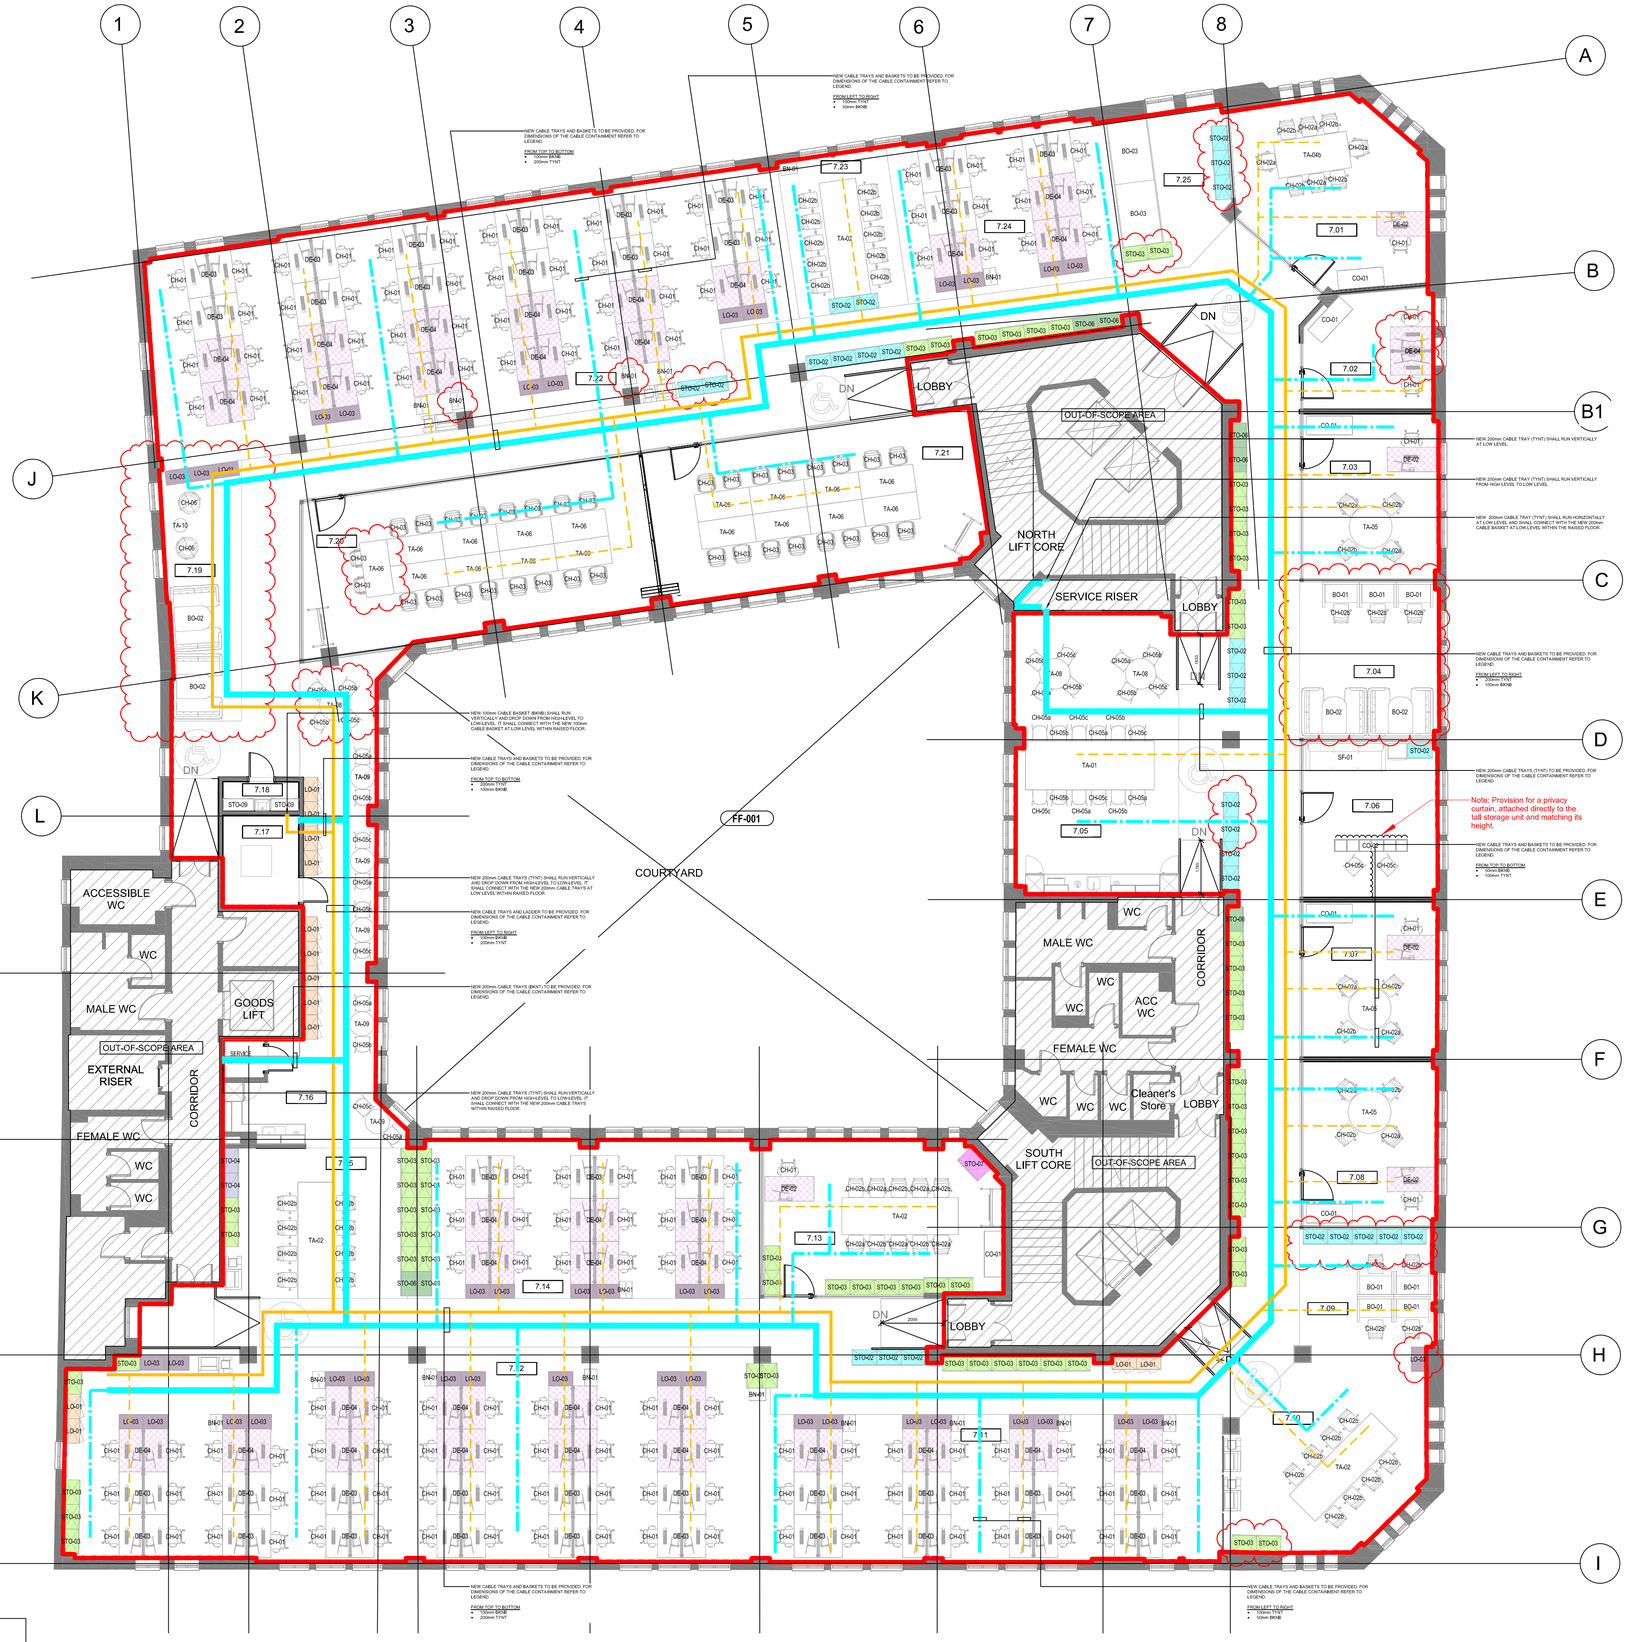


1 Level 07 - Proposed Low-Level Containment System Plan

1 : 100

GENERAL NOTES:

1. THE PREPARED DRAWING &LLUSTRATES THE CONCEPTUAL DESIGN PRINCIPLES TO DEVELOP THE DRAWINGS AT THE NEXT STAGE.
2. ALL DESIGN OF THE CONTAINMENT SYSTEM SHALL COMPLY WITH ON THE CURRENT GOVERNMENT PROPERTY AGENCY (GPA) DESIGN GUIDES, IET GUIDES, BS OR BS EN STANDARDS, LOCAL REGULATIONS AND STANDARDS.
3. ALL DESIGN OF THE CONTAINMENT SYSTEM DESIGN PRINCIPLE AND STRATEGIC SHALL REFER TO RIBA STAGE 3 PERFORMANCE SPECIFICATION.
4. DO NOT SCALE THIS DRAWING. ALL FOR DIMENSIONSS AND LEVELS ARE INDICATIVE ONLY AND MUST BE VERIFIED ON SITE BY THE PRINCIPAL CONTRACTOR OR A RELATED SUBCONTRACTOR PRIOR TO COMMENCEMENT OF WORKS.
5. THIS DRAWING SHALL BE READ IN CONJUNCTION WITH ALL MECHANICAL, ELECTRICAL, ARCHITECTURAL AND STRUCTURAL DRAWINGS AND THE RIBA STAGE 3 PERFORMANCE SPECIFICATION.

LEGEND:

- NEW TENANT POWER LOW+LEVEL CONTAINMENT
  - MAIN TENANT POWER 200mm CABLE TRAY
- NEW TENANT POWER LOW+LEVEL CONTAINMENT
  - SUBMAIN TENANT POWER 100mm CABLE TRAY
- TENANT DATA LOW+LEVEL CONTAINMENT
  - MAIN TENANT DATA 100mm BASKET
- TENANT DATA LOW+LEVEL CONTAINMENT
  - SUBMAIN TENANT DATA 50mm BASKET
- OUT-OF-SCOPE AREA

ABBREVIATIONS:

CONTAINMENT TYPE:
LD = TRUNKINGS RACK
TY = CABLE TRAY
BK = CABLE BASKET

SERVICE DESIGNATION:
TH = TRUNKING
E = ESSENTIAL

SERVICE TYPE:
N = NON ESSENTIAL
L = LIFE SAFETY
H = HIGH VOLTAGE
L = LOW VOLTAGE
E = EXTRA LOW VOLTAGE
G = GENERAL LIGHTING & POWER
D = DATA
F = FIRE ALARM
B = BUILDING MANAGEMENT SYSTEM
S = SECURITY
T = TENANT
C = GENERAL LIGHTING & POWER, DATA & BMS, FIRE ALARM

Rev	Date	Description	Prod.	Chk.	Rvd.	App.
LO2	13.03.26	LBC Submission	ZL	DK	KB	KB
LO1	03.12.25	LBC Issue	ZL	DK	KB	KB

Client: Government Property Agency

ARCADIS
Registered office: 80 Fenchurch Street, London EC3M 4BT
Coordinating office: 80 Fenchurch Street, London EC3M 4BT
www.arcadis.com

Project: CPS Manchester

Site: Sunlight House, Little Quay Street, Manchester M3 3HP

Drawing/Title: Level 07 - Proposed Low-Level Containment System Plan

Designed: ARCADIS	Signed: ARCADIS	Date: 13.03.2026	
Drawn: SS	Signed: SS	Date: 13.03.2026	
Checked: RM	Signed: RM	Date: 13.03.2026	
Reviewed: SP	Signed: SP	Date: 13.03.2026	
Approved: IH	Signed: IH	Date: 13.03.2026	
Design Stage: RIBA Stage 3			
Original Size: A1	Grid: -	Datum: -	
Suitability Code: A3	Scale: As indicated	Project Number: 30279810	

Suitability Description: OFFICIAL-SENSITIVE

Listed Building Consent Submission

Drawing Number: 30279810-ARC-MAN-07-DR-EE-06103

Revision: LO2

© Copyright reserved